



Existing North Elevation

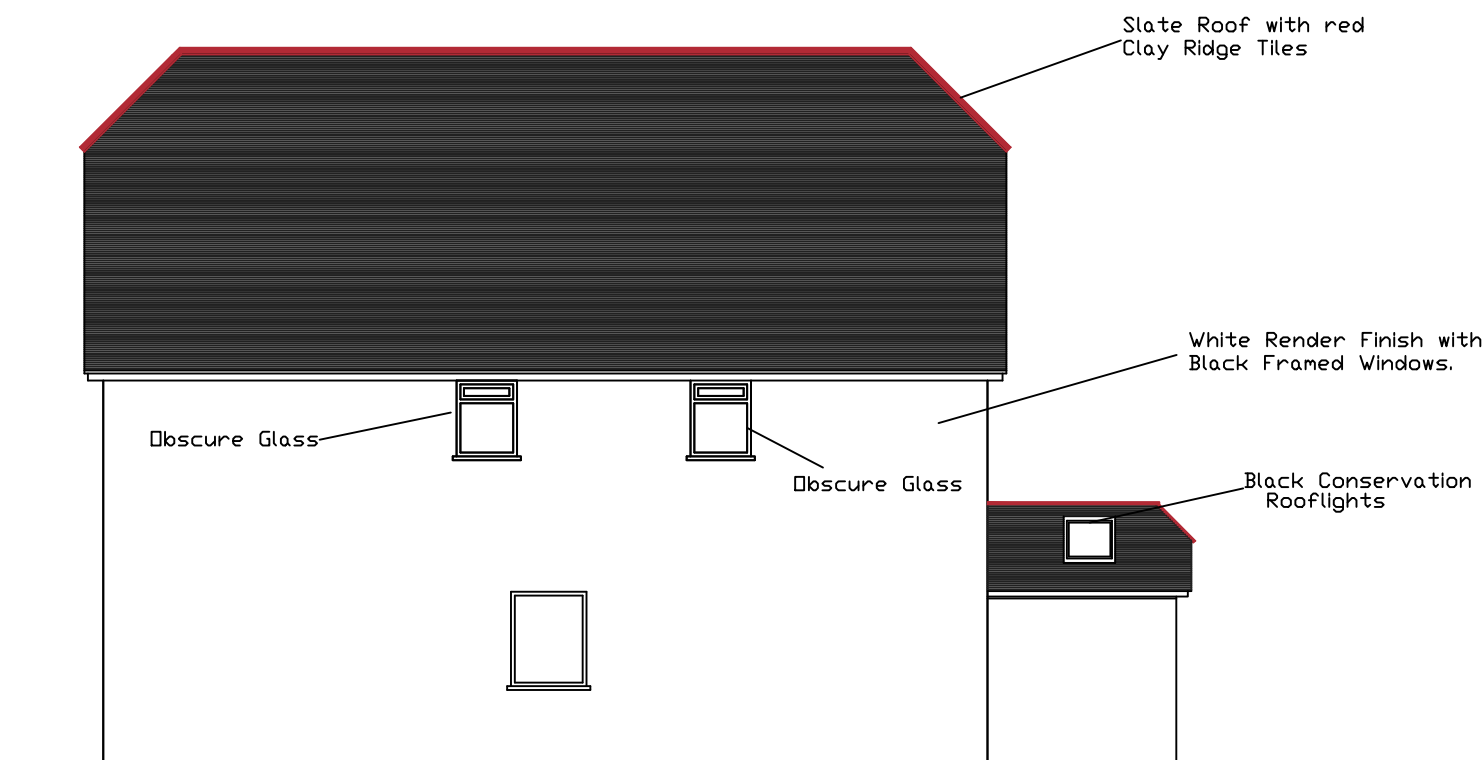

Existing East Elevation



Proposed North Elevation

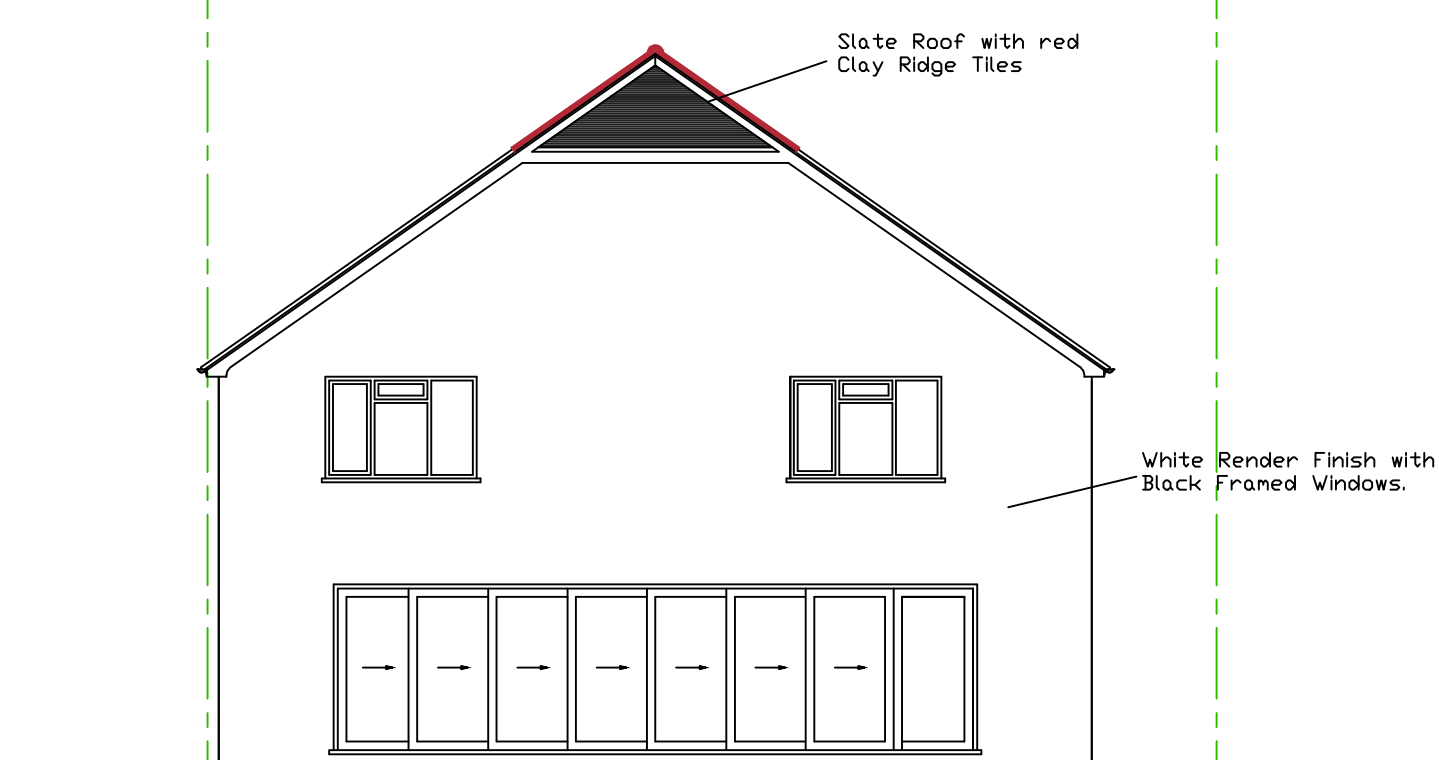

Proposed East Elevation

Rev: A/	23-02-2018	Sliding doors altered to Bi-fold Doors. Window added to North Elevation. Porch Extended to 2.5 Mtrs. Front Door & Rooflights added Windows added Removed. Notes removed from Elevations, Notes added for Finishes to Walls and Windows. Windows to North Elevation to be Obscure Glass
---------	------------	--

 Tel:- 01243 555208 enquiries@extendinghomes.co.uk	
TITLE:- Renovations to 84 North Lane Rustington West Sussex BN16 3PW	
DATE:-	8th December 2017
SCALE:-	Elevations 1-100
DRAWN:-	P.Robinson
DWG. No. 1712081/PL/2A	

This Drawing and Design is not to be copied without written permission from Extending Homes. Only dimensioned details should be used but may be scaled for Planning Permission. All Dimensions are in Metric and are to be checked on site before proceeding with any work and any Discrepancy reported at once.