



Existing South Elevation



Existing West Elevation

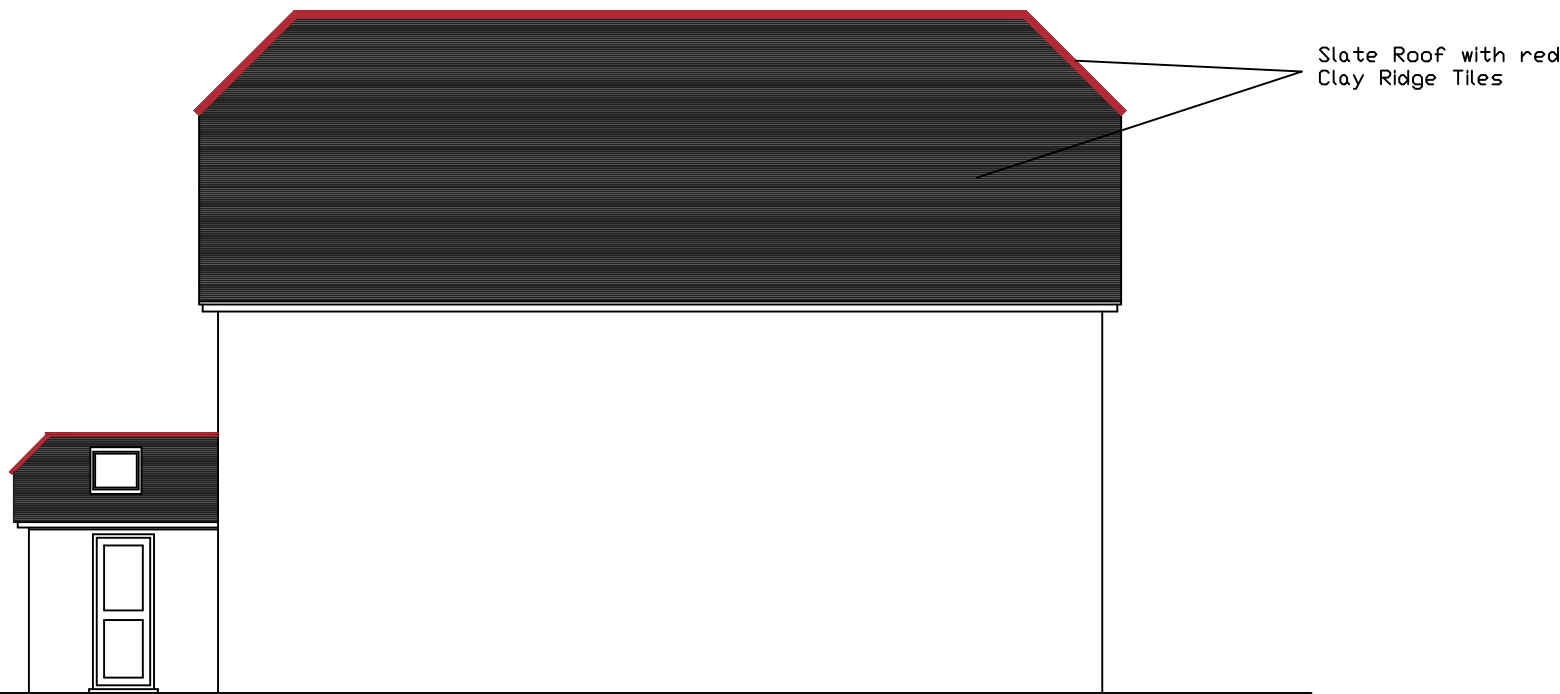

Proposed South Elevation

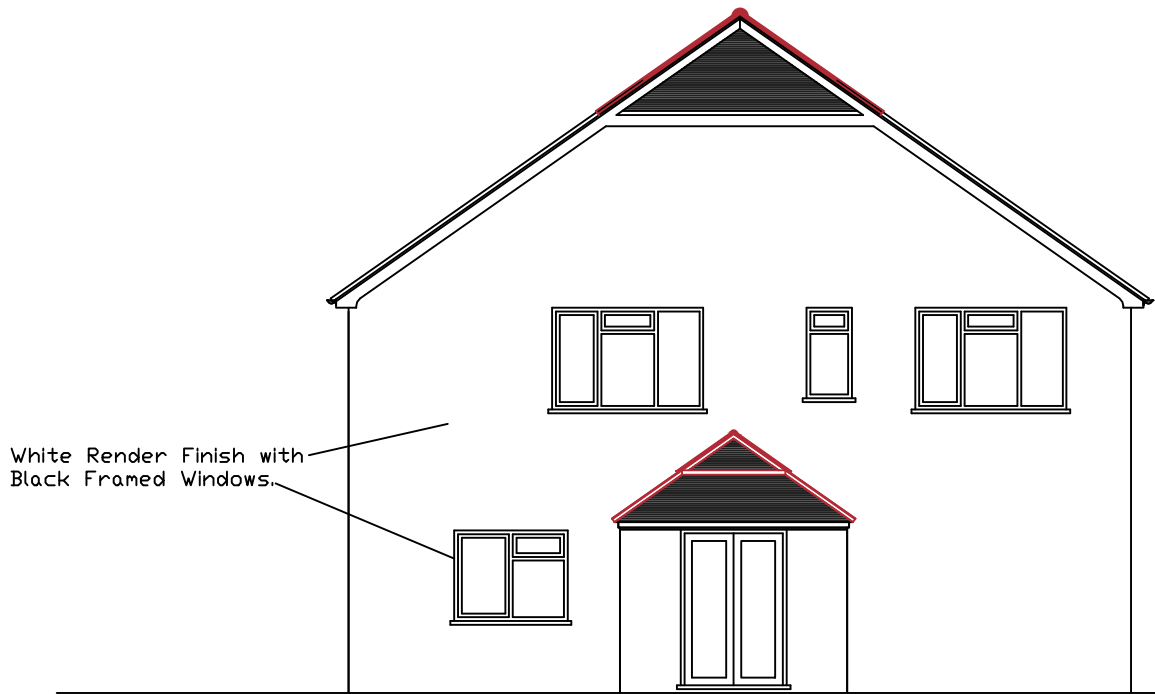

Proposed West Elevation

Rev./B/	30-03-2018	Wall to the South Boundary moved over 1.2 Mtrs
Rev./A/	23-02-2018	Sliding doors altered to Bi-fold Doors. Window added to North Elevation. Porch Extended to 2.5 Mtrs. Front Door & Rooflights added Windows added Removed. Notes removed from Elevations, Notes added for Finishes to Walls and Windows. Wndows to North Elevation to be Obscure Glass



Tel:- 01243 555208
enquiries@extendinghomes.co.uk

TITLE:-	Renovations to 84 North Lane Rustington West Sussex BN16 3PW
DATE:-	8th December 2017
SCALE:-	Elevations 1-100
DRAWN:-	P.Robinson

DWG. No. 1712081/PL/1B

This Drawing and Design is not to be copied without written permission from Extending Homes
Only dimensioned details should be used but may be scaled for Planning Permission
All Dimensions are in Metric and are to be checked on site before proceeding with any work and any Discrepancy reported at once