




NORTH ELEVATION

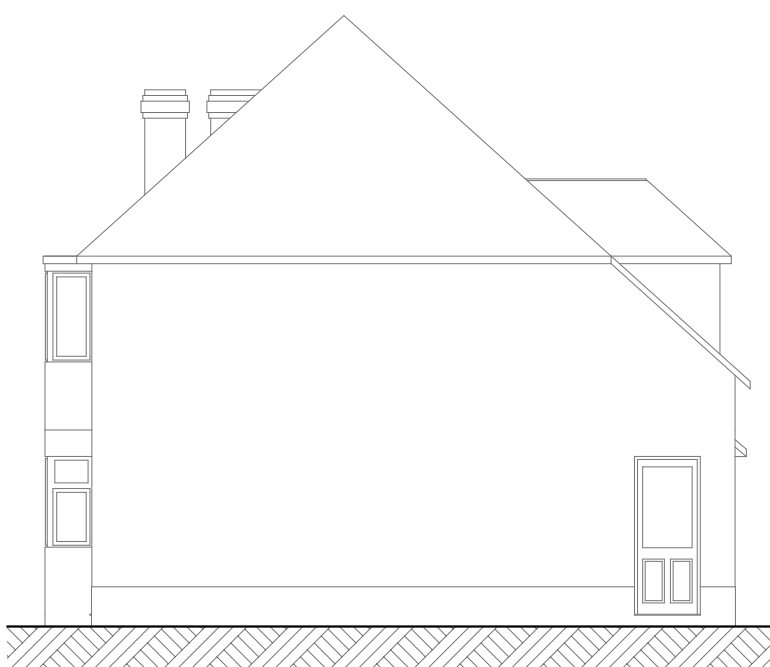


EAST ELEVATION




SOUTH ELEVATION




WEST ELEVATION

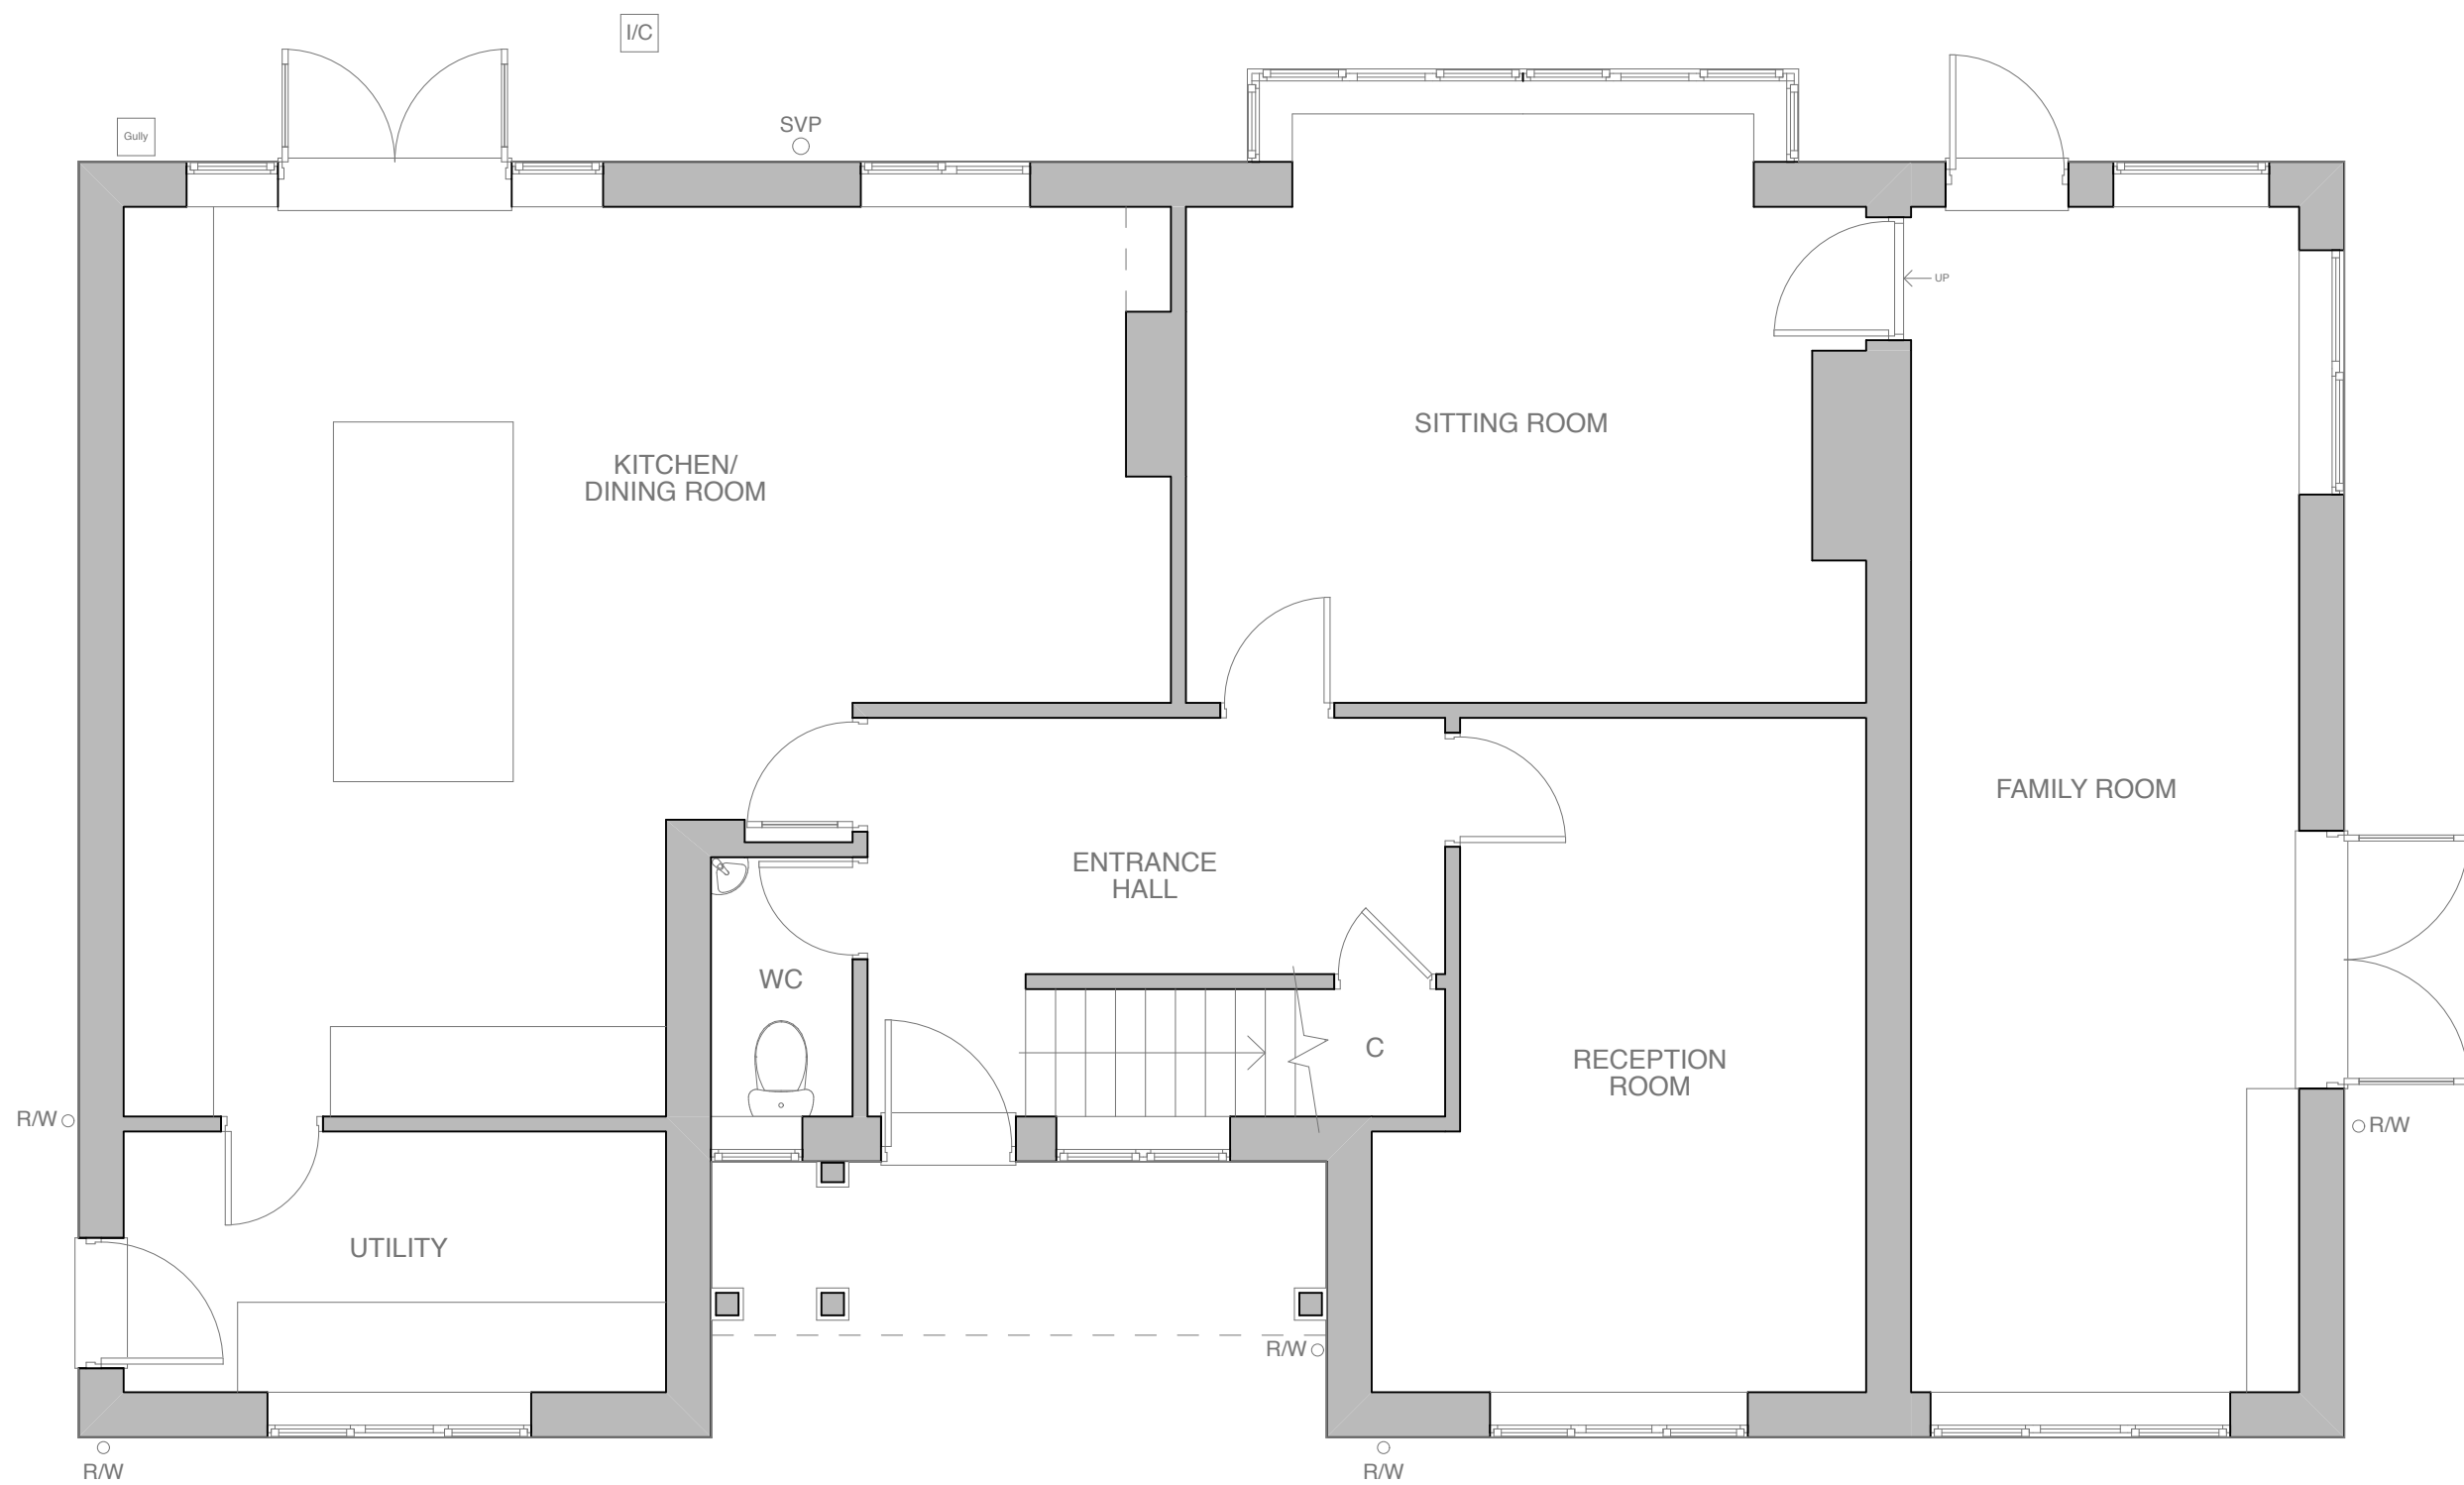

GROUND FLOOR PLAN

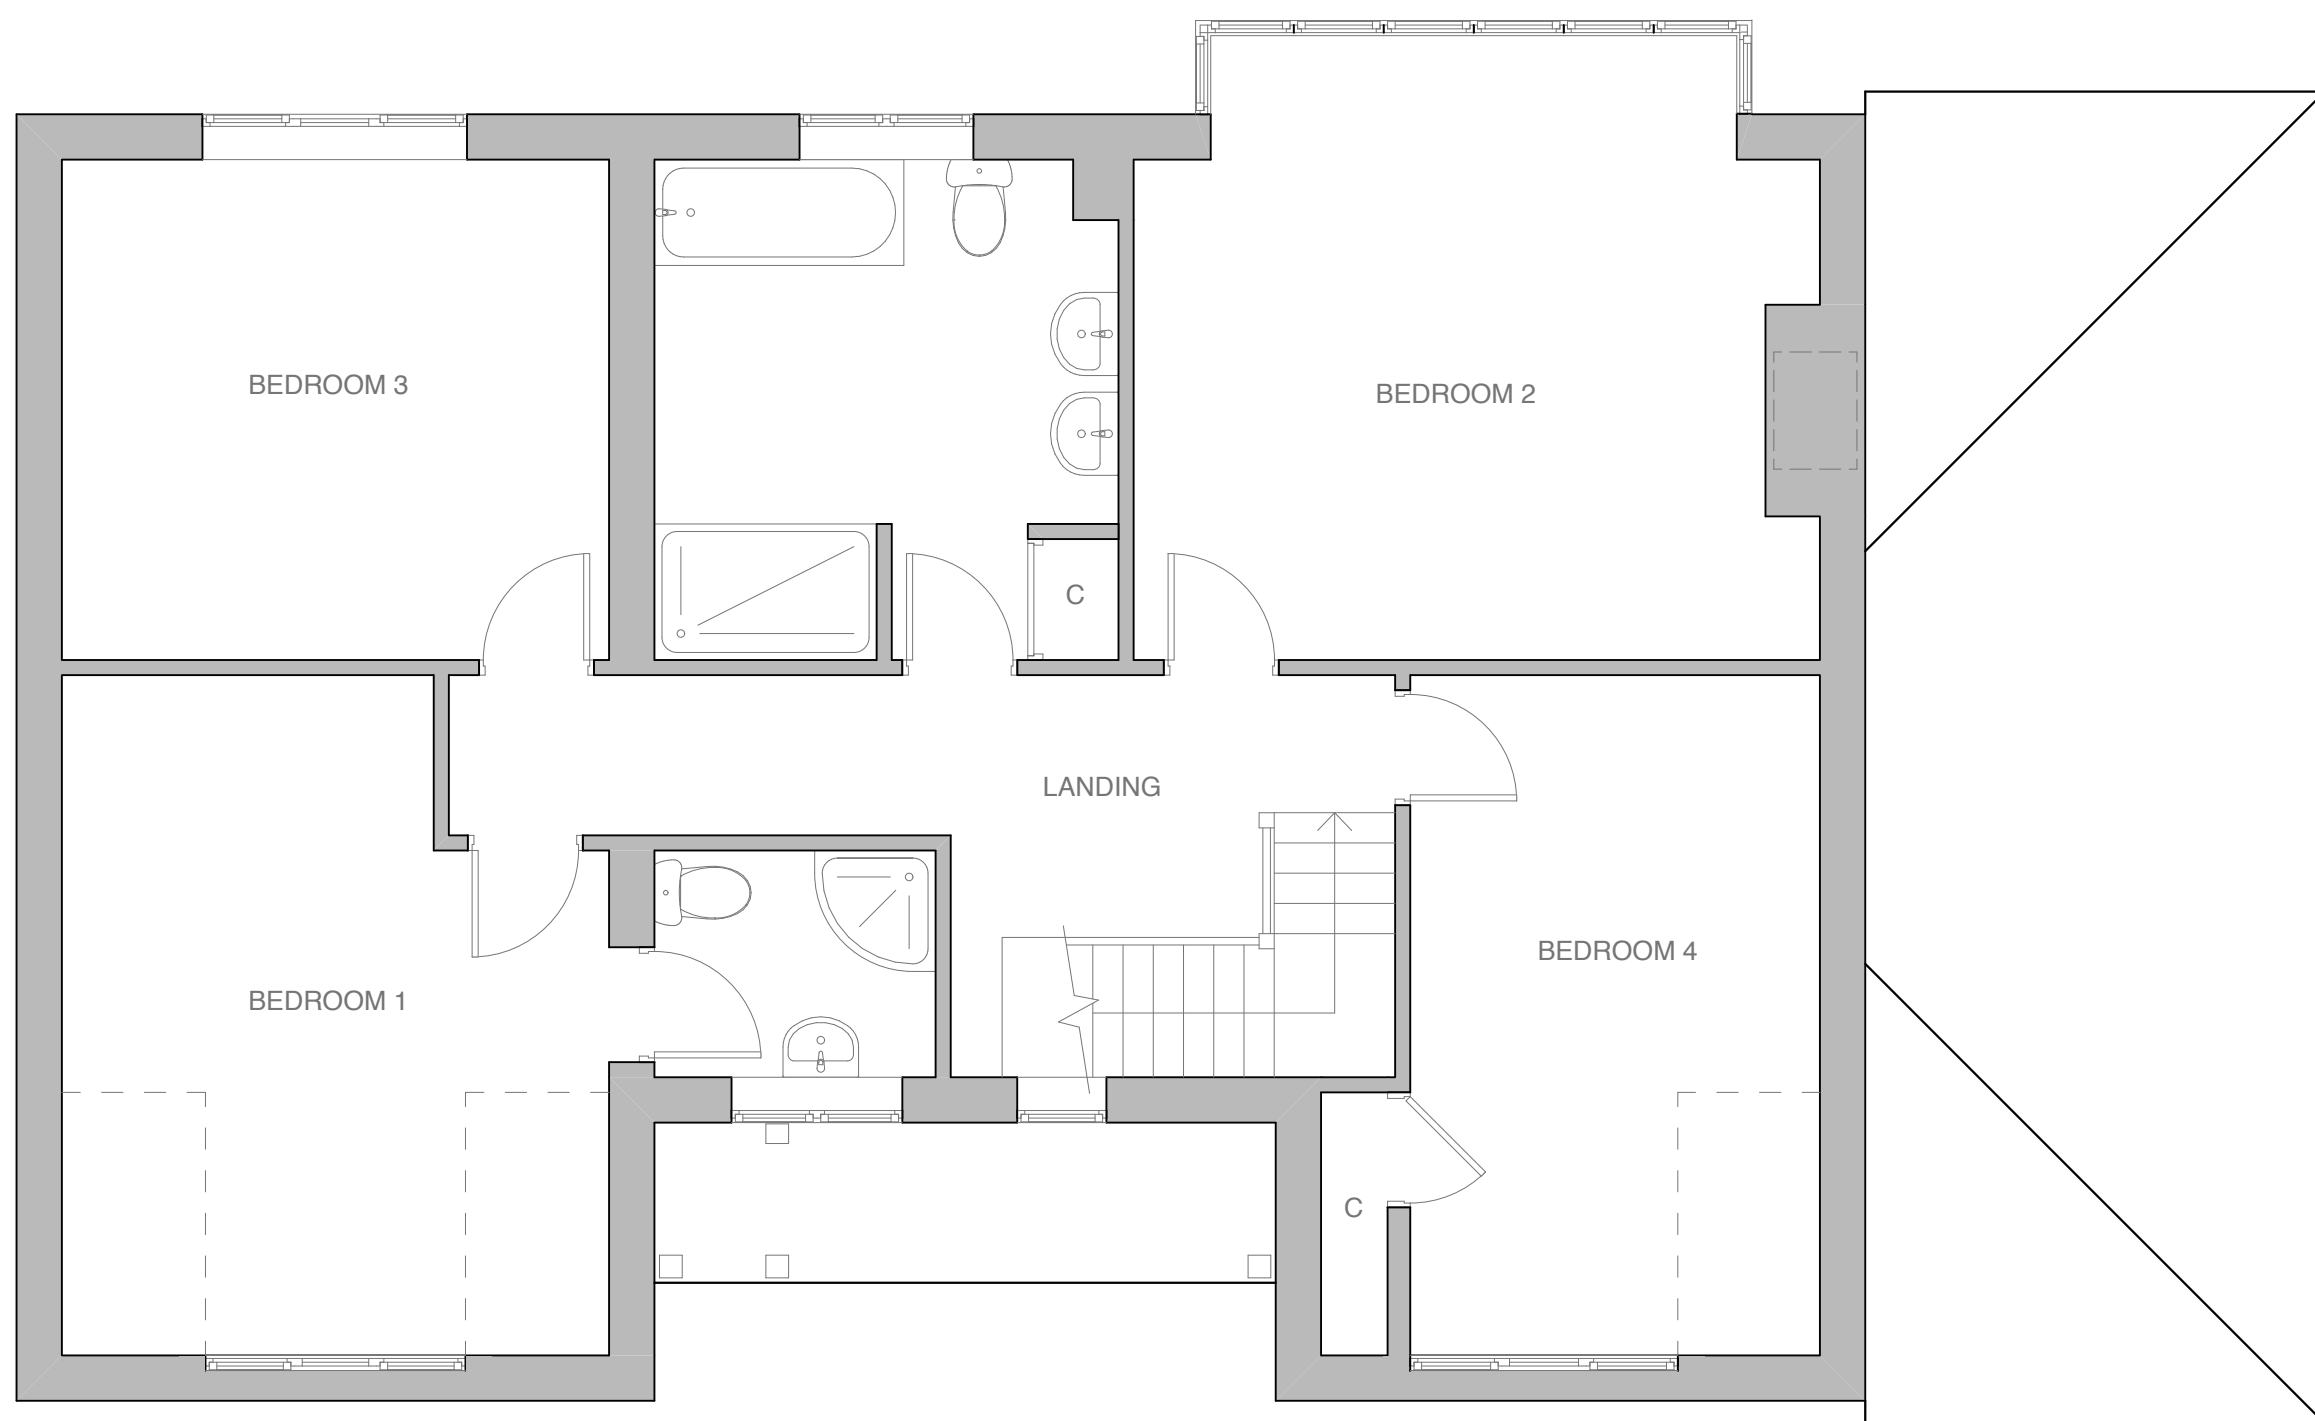

FIRST FLOOR PLAN

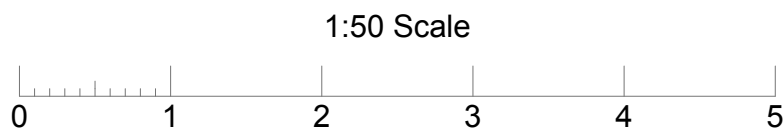

Notes:

General

Rainwater downpipe (R/W), Inspection Chamber (I/C) and Soil and Vent Pipe (SVP) positions are indicative for identification of positions only.

Revisions:

This drawing is the property of Fuller Associates and is not to be copied, reproduced, retained or disclosed to any unauthorised person either wholly or in part without prior consent. Do not scale from this drawing except for Planning purposes. Use all figured dimensions only. All figured dimensions to be checked on site prior to construction. All discrepancies, errors and omissions to be reported to Fuller Associates prior to construction. Layout and dimensions of existing building to be checked on site.

Chartered Surveyors • Architectural Design



Norton Studios, School Lane
Arundel, West Sussex
BN18 9DR

tel: 01903 885444



email: info@fuller.co.uk
www.andrewfuller.co.uk

Job Title

39 Knightscroft Avenue

Client

Mr & Mrs McCubbin

Drawing Name

Existing Plans and Elevations

Drawing Status

Planning

Drawn by

DF

Date

Jan 19

Checked by

KW

Date

Jan 19

Drawing Scale

1:50 & 1:100 at A1

Drawing No

Status

Revision

181423/ 01