
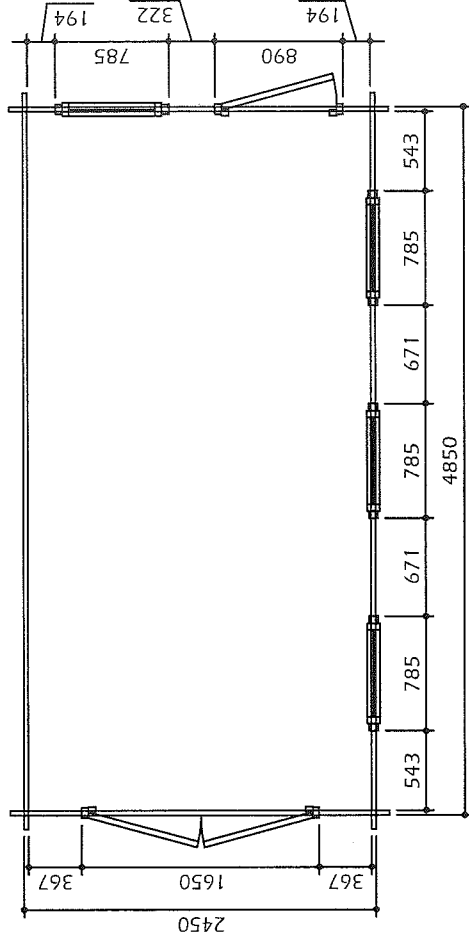


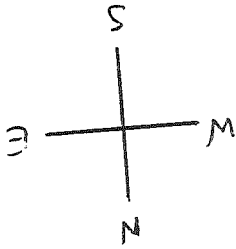

floor plan

Datum: 17/06/2014

Getekend: KV

Ref: KEOPS - BOND P

A4

Schaal 1/50

1