





South (Front) Elevation Proposed 1:100

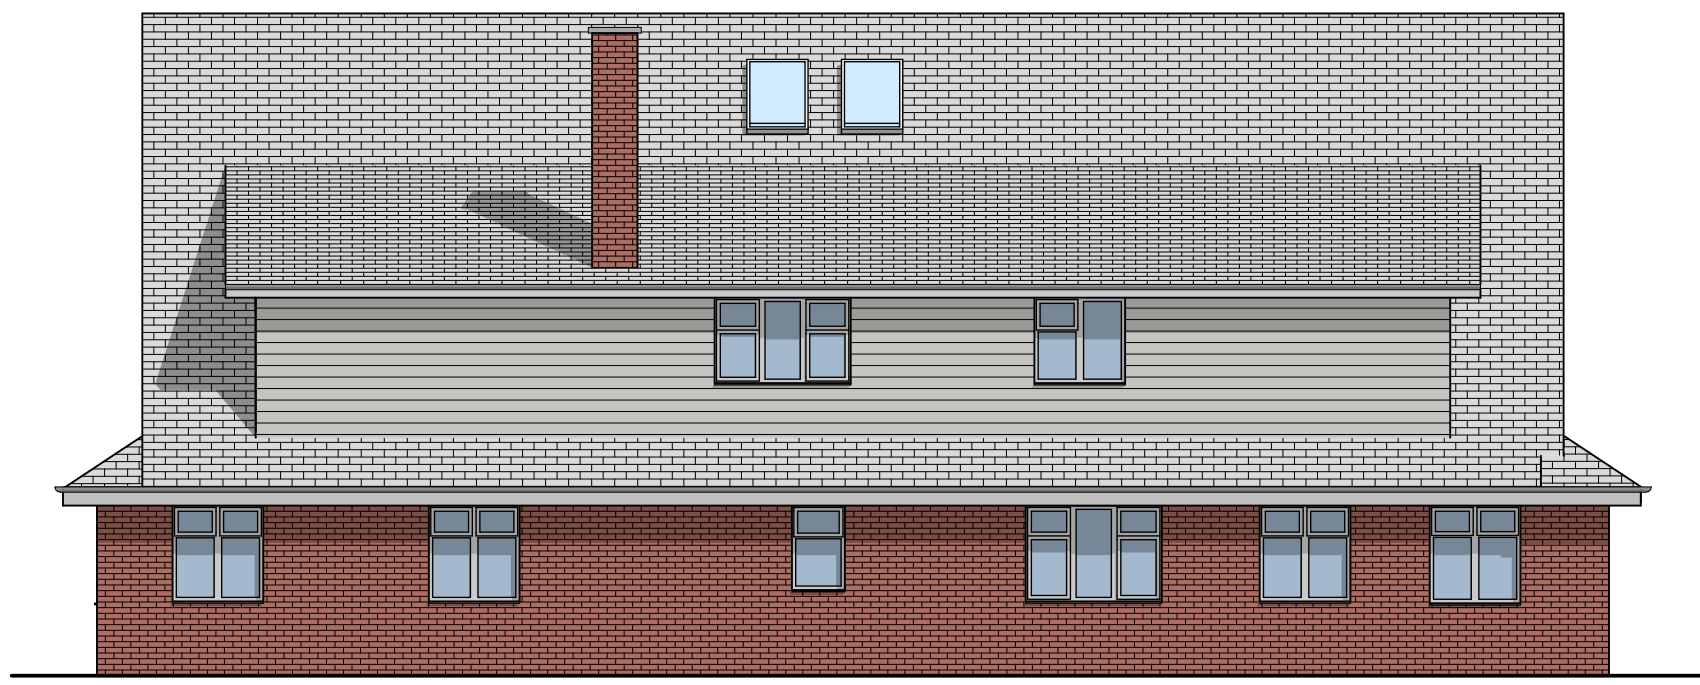


East Elevation Proposed 1:100

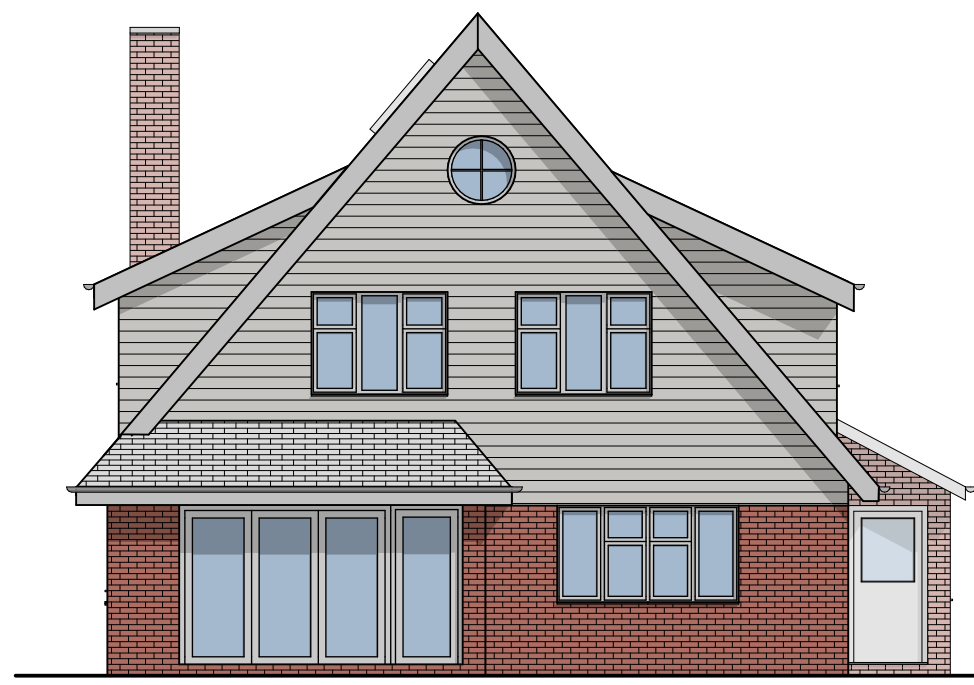


North (Rear) Elevation Proposed 1:100




West Elevation Proposed 1:100

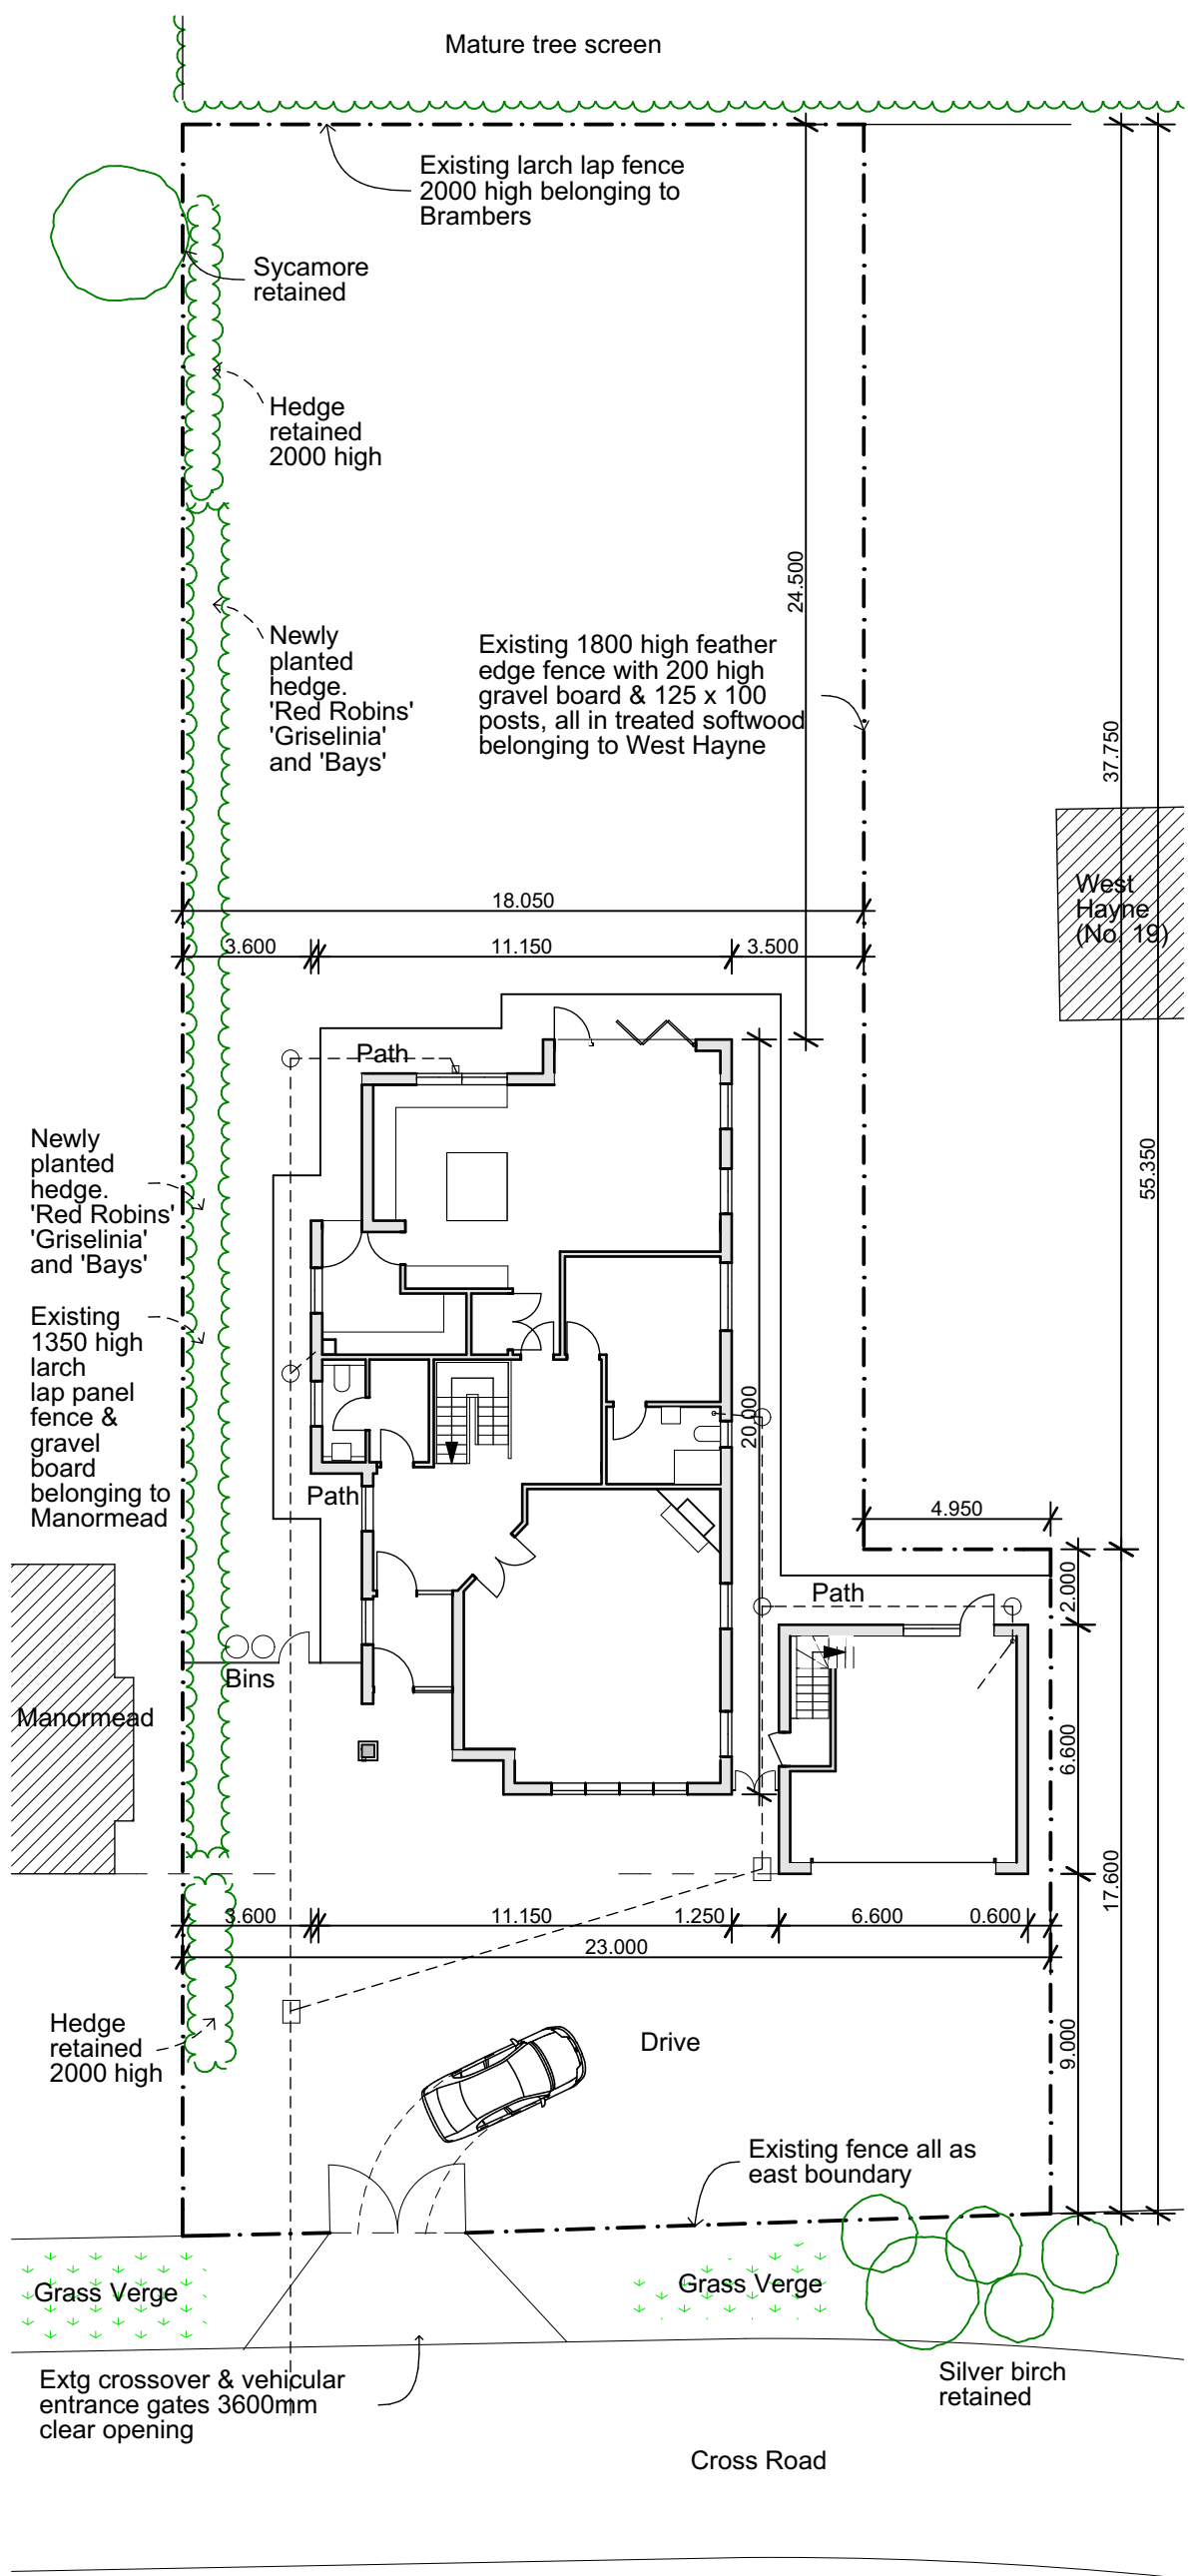


Block Plan 1:200

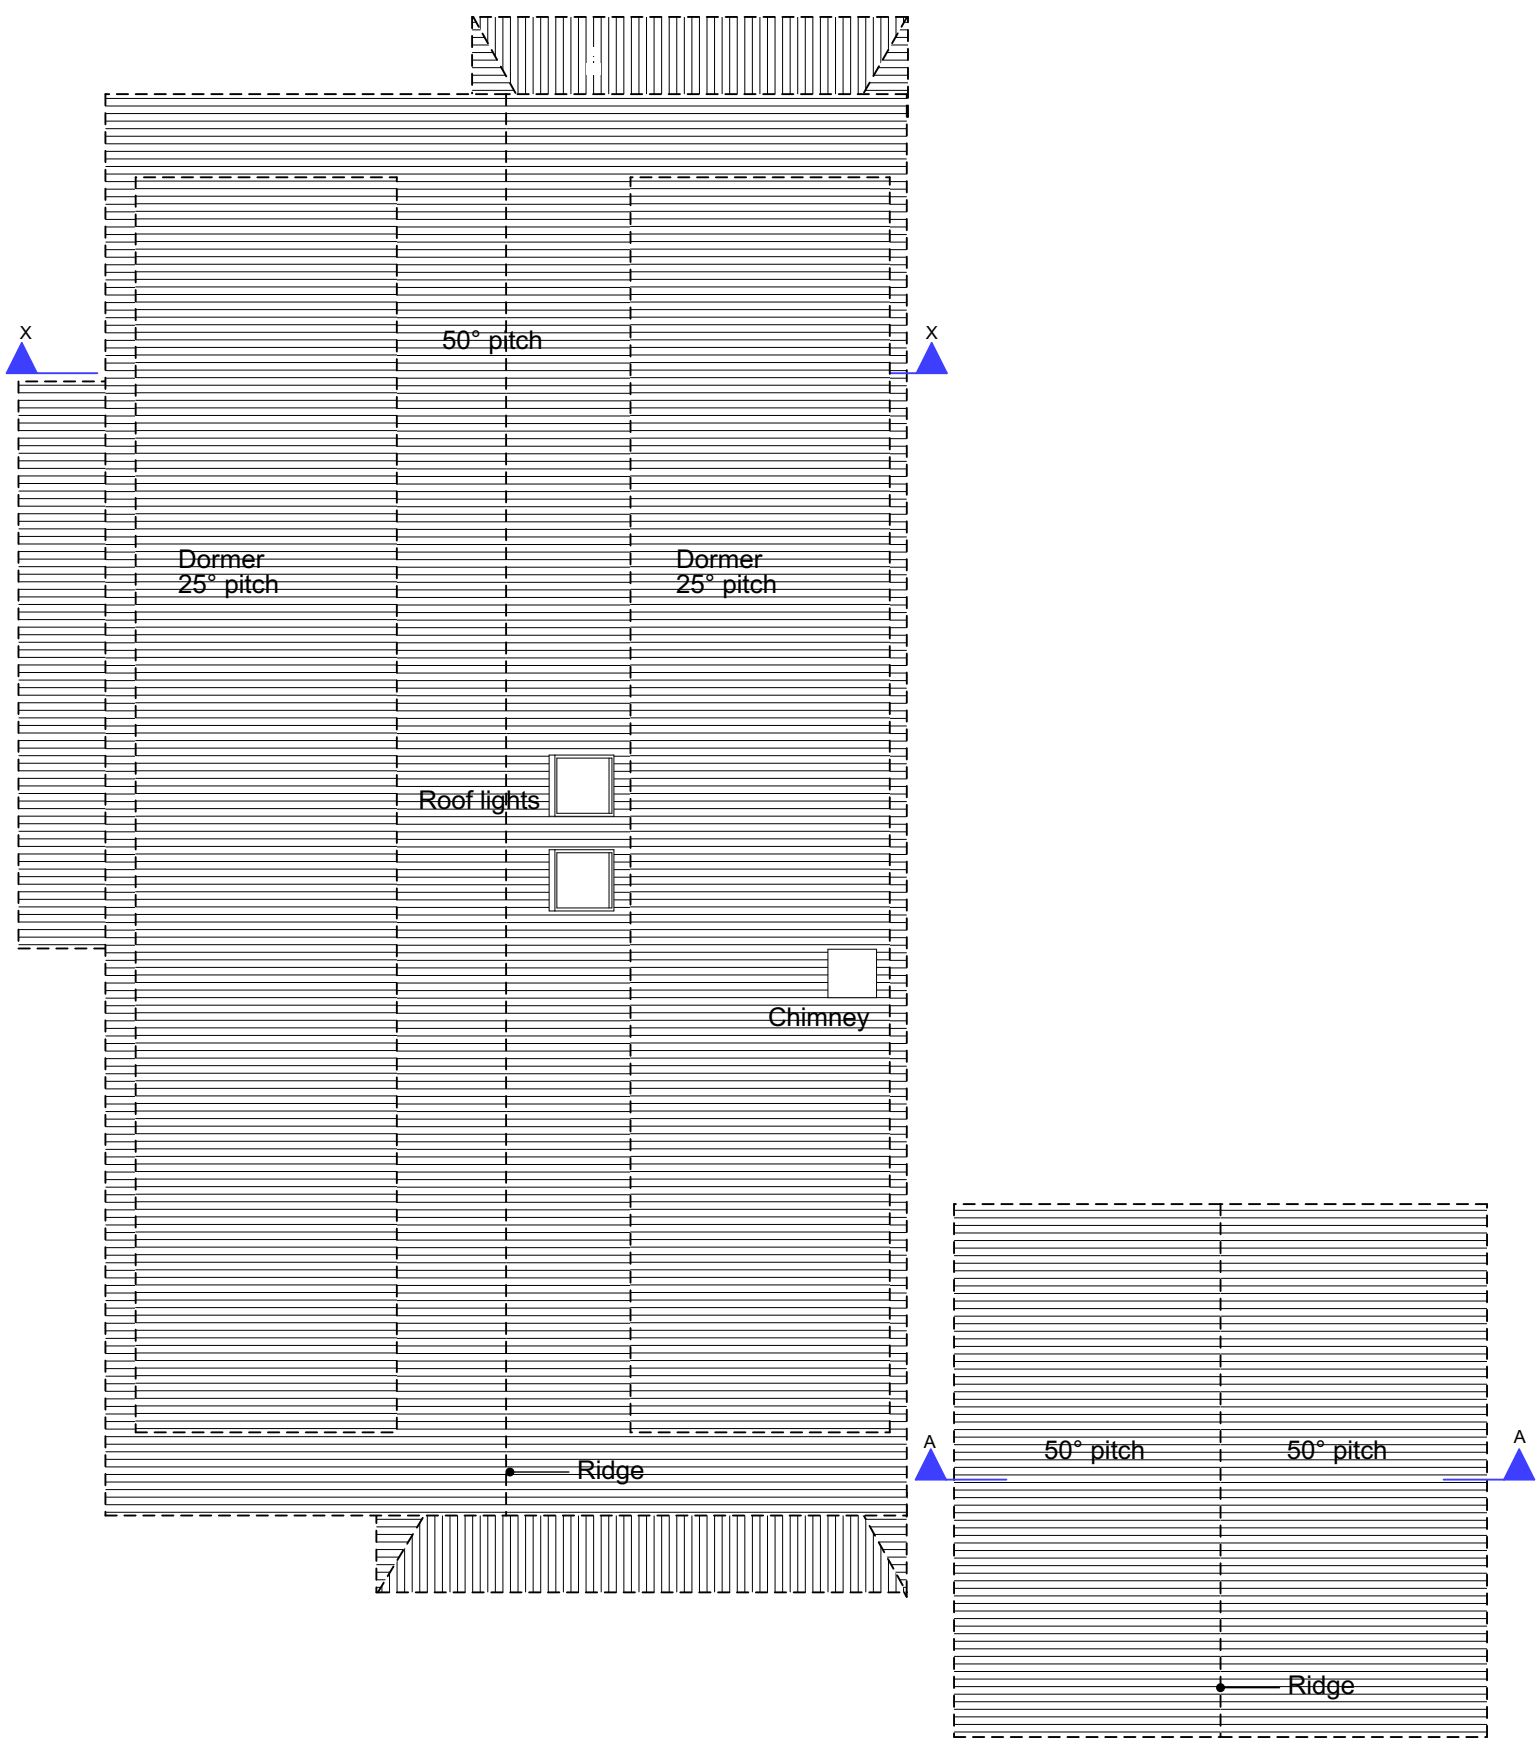


Roof Plans 1:100

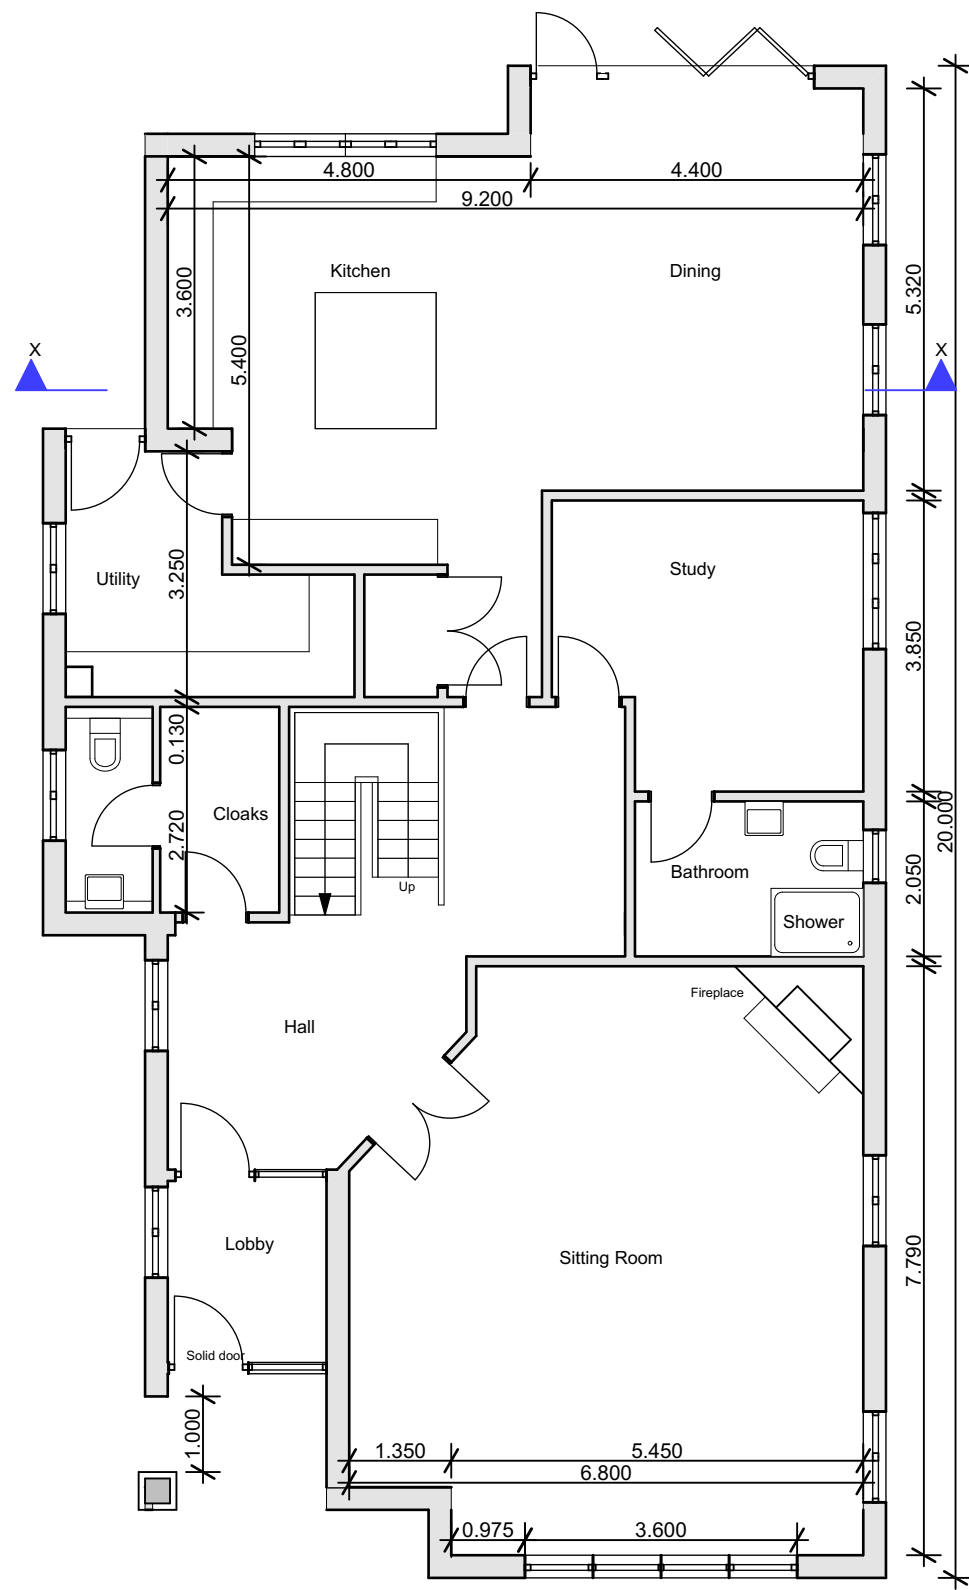

Ground Floor Proposed 1:100

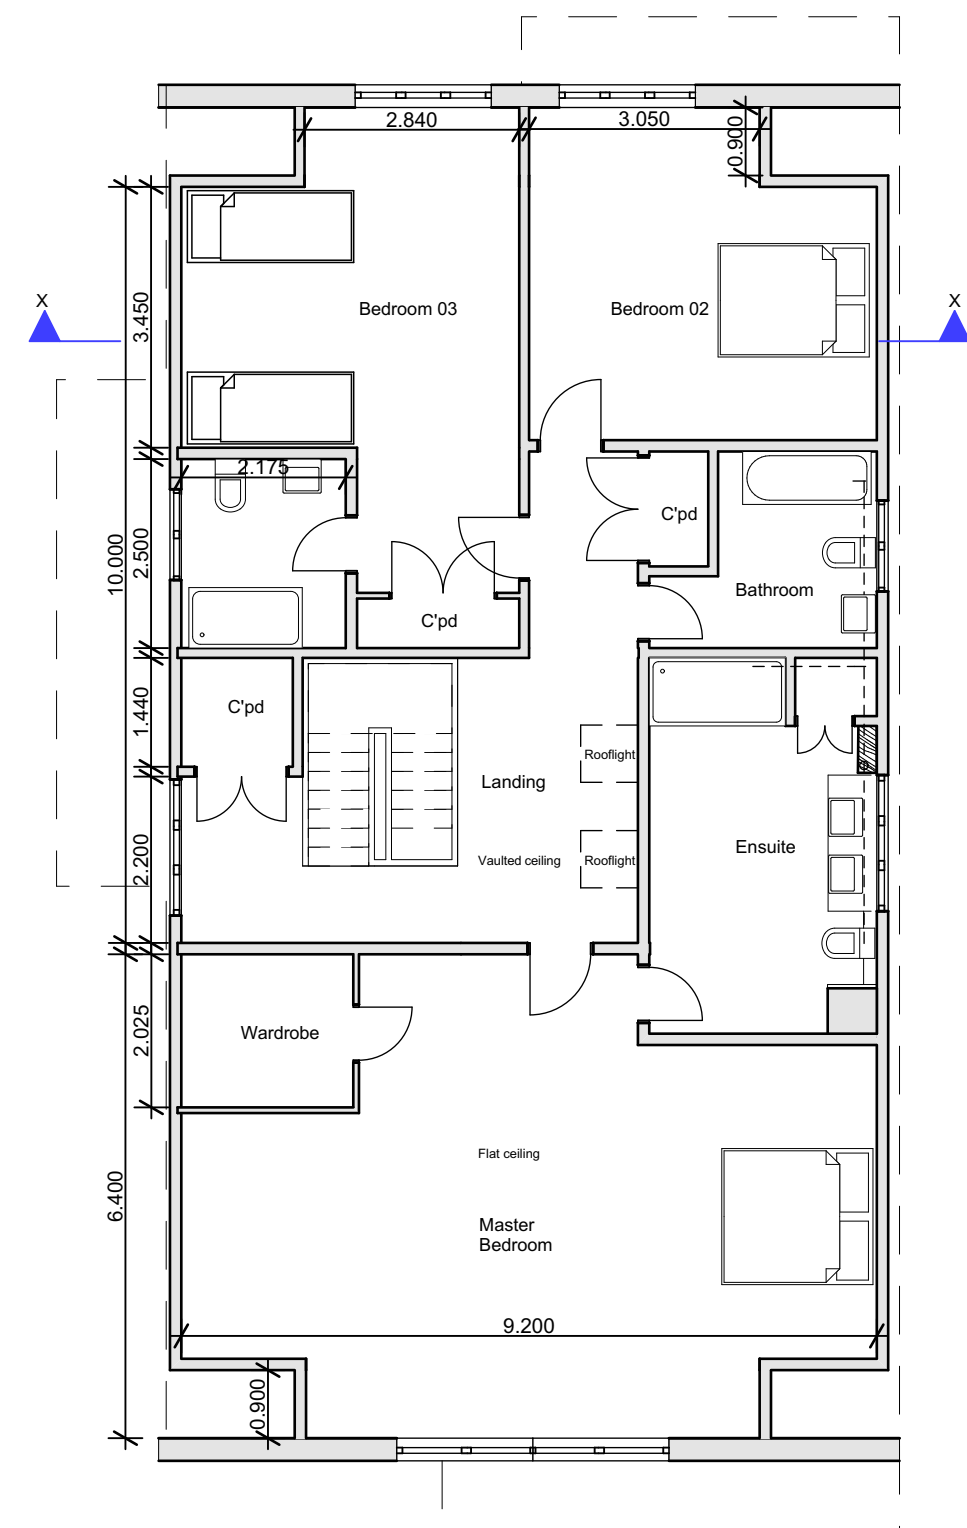

First Floor Proposed 1:100

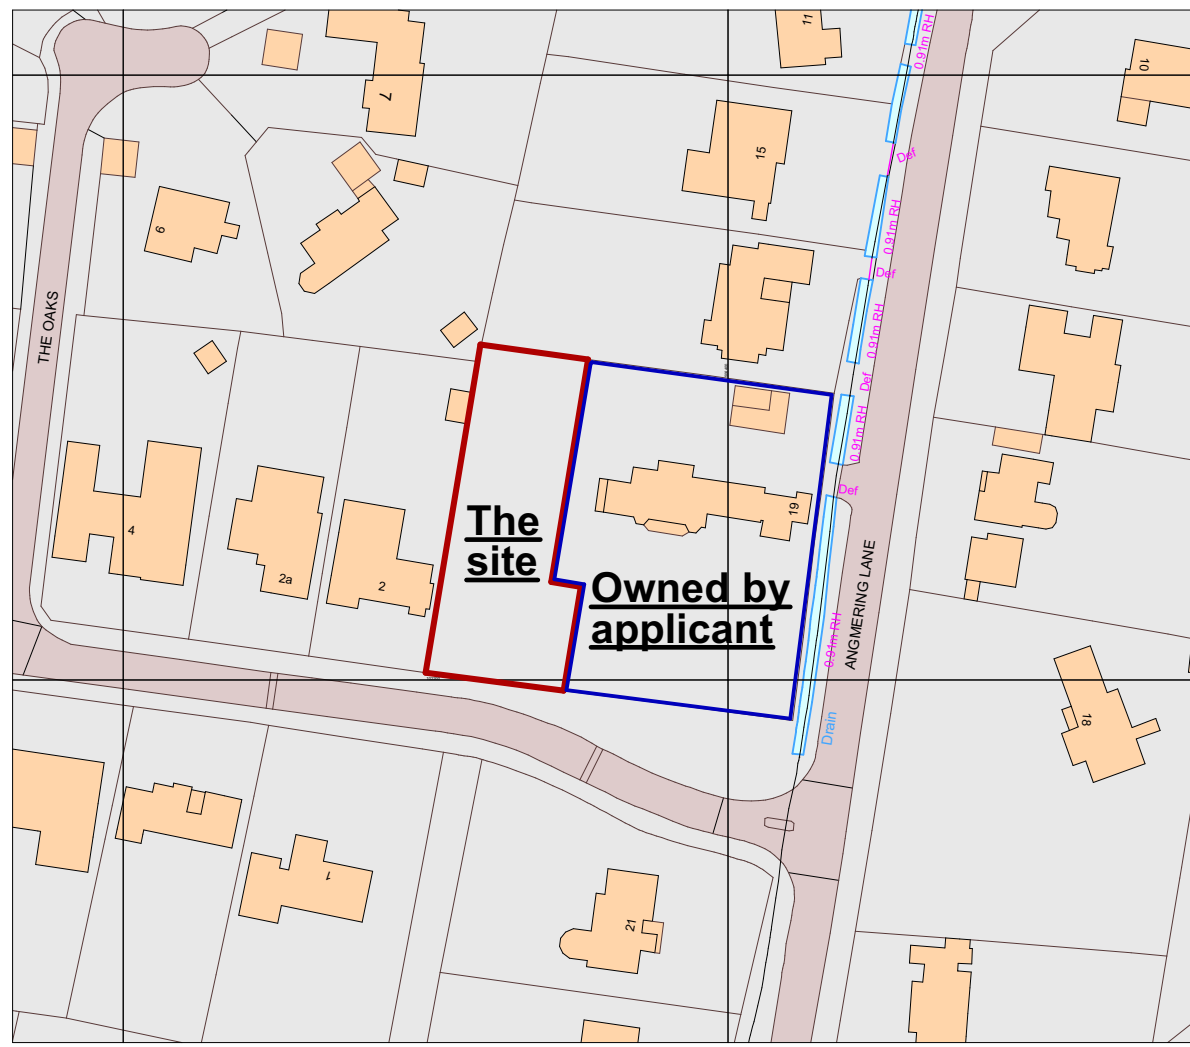

Location plan 1:1250



Section X-X Dwelling 1:50

Dwelling and Garage

External Finishes

Roof - Marley Externit fibre cement slates - square edged
Cladding - Hardie Linea horizontal plank and fittings - Light Mist
Bricks - Wieneberger Terca -Ewhurst medium multi
Window Frames - White uPVC
Soffit, Fascia, Bargeboard - White uPVC
Rainwater goods - Black uPVC with Ogee pattern gutters

Landscaping Materials

Hardscaping

Front drive, hardstanding patio and entrance - tarmac with Terca Ewhurst medium multi brick edgings
Rear paths - Arun Paving and Precast, smooth edge
York riven concrete paving - buff

Softscaping

Front - Beds and borders
Rear - laid to lawn with beds and borders

Existing planting

Screening on west boundary - see block plan

Existing fencing

Boundary fences - see block plan

Rev G - 20-05-2018 - Minor amendments as per phone conversation on 18-05-2018

Rev F - 15-05-2018 - added roof plan, location plan, ammendments and notes

Rev E - 17-04-2018 - added roof to block plan, reposition house and notes

Rev D - 22-03-2018 - details to follow

Rev C - Relocated house and amendments 21-03-18

Rev B - Minor amendments 15-03-18

Rev A - Added block plan, amendments to windows, lobby area and notes 14-02-18

MPS Surveying & Architectural Design

This drawing must not be scaled, dimensions, levels etc only are to be used and any discrepancies, inaccuracies etc must be reported to 'M. Swain Architectural and Surveying Services'. Detail drawings, & larger scale drawings take precedence over smaller scale drawings.

The contractor is to comply in all respects with current British Standards specifications, Building Regulations, Statutory Authority Regulations and requirements etc- whether or not specifically stated on this drawing or not.

This Drawing is Copyright.

CLIENT:

M.P.S. Surveying & Architectural Design Ltd
23a Monk Street
Abergavenny
Monmouthshire
NP7 5ND
Tel. No. (01873) 852841
Mobile 07812741196
Email: MPSsurveying@aol.com

STATUS: Planning

DATE: January 2018

PROJECT: Site Adjacent to 19 Angmering Lane, East Preston, West Sussex, BN16 2TA


DRAWING TITLE: Location Plan, block plan, roof plan, proposed floor plans and elevations & section

SCALE: As shown A1 Paper

DRAWING No. 17207- 01G




South (Front) 1:100

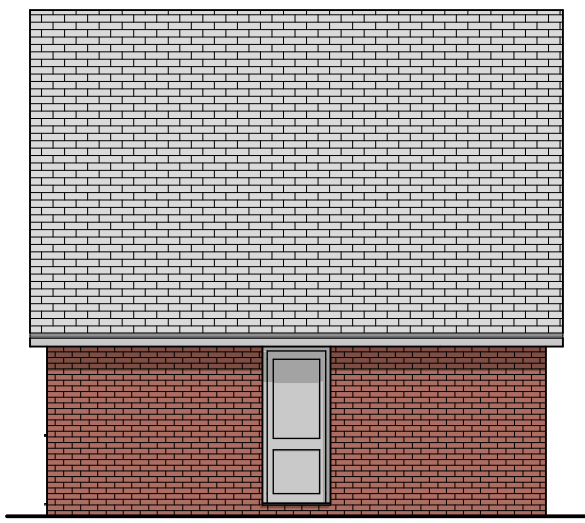


West 1:100



North 1:100

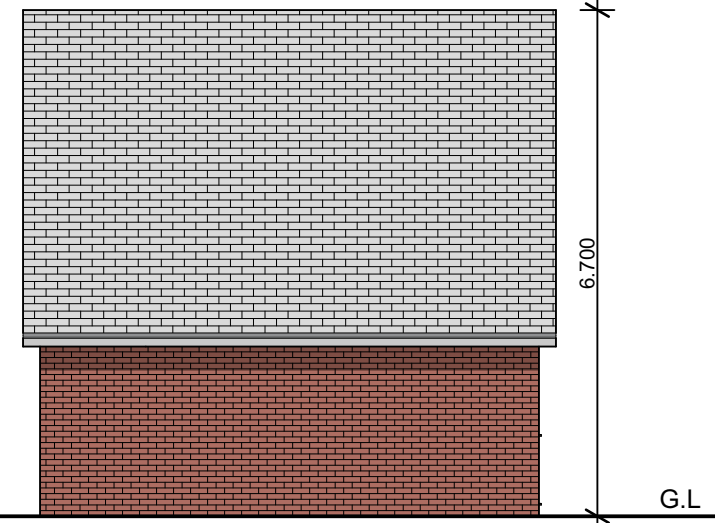


East 1:100

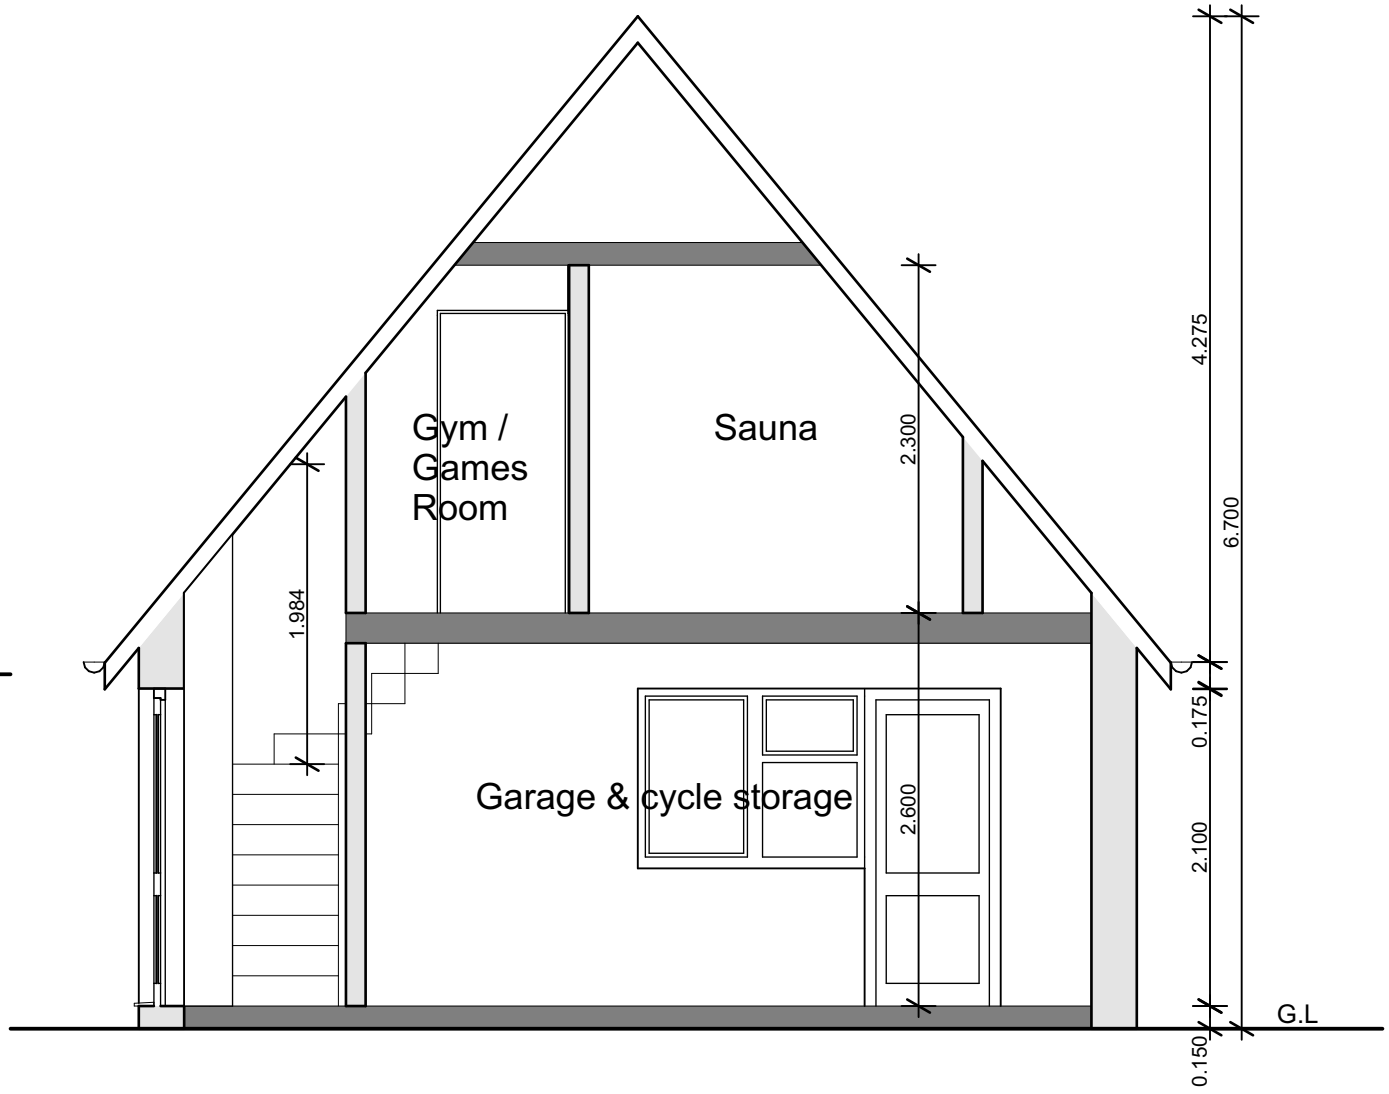


Section A-A Garage 1:50

External finishes as host dwelling

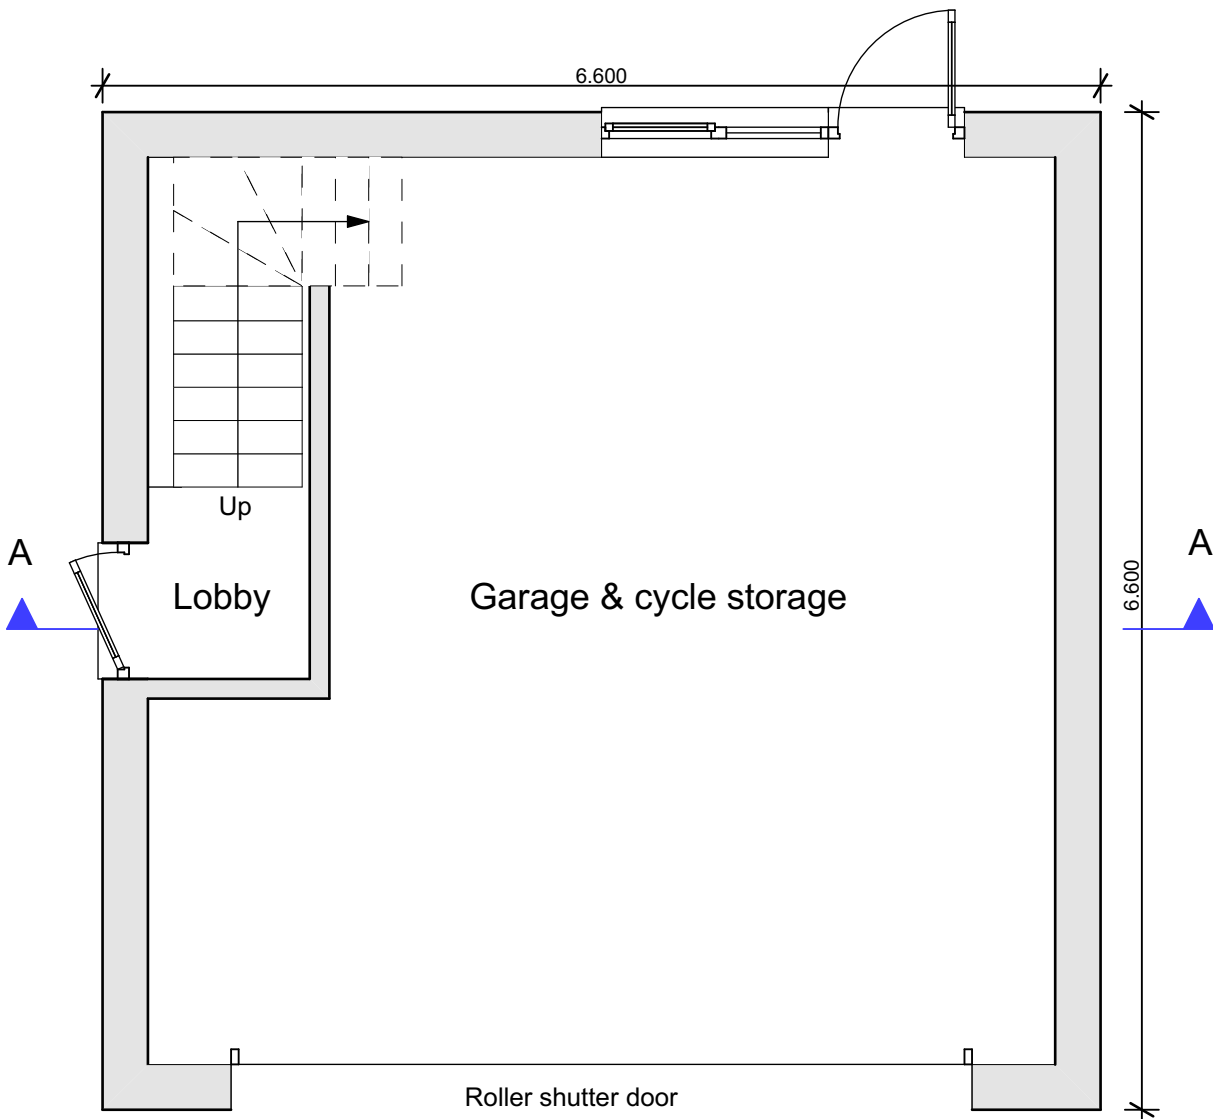

Garage Ground Floor 1:50

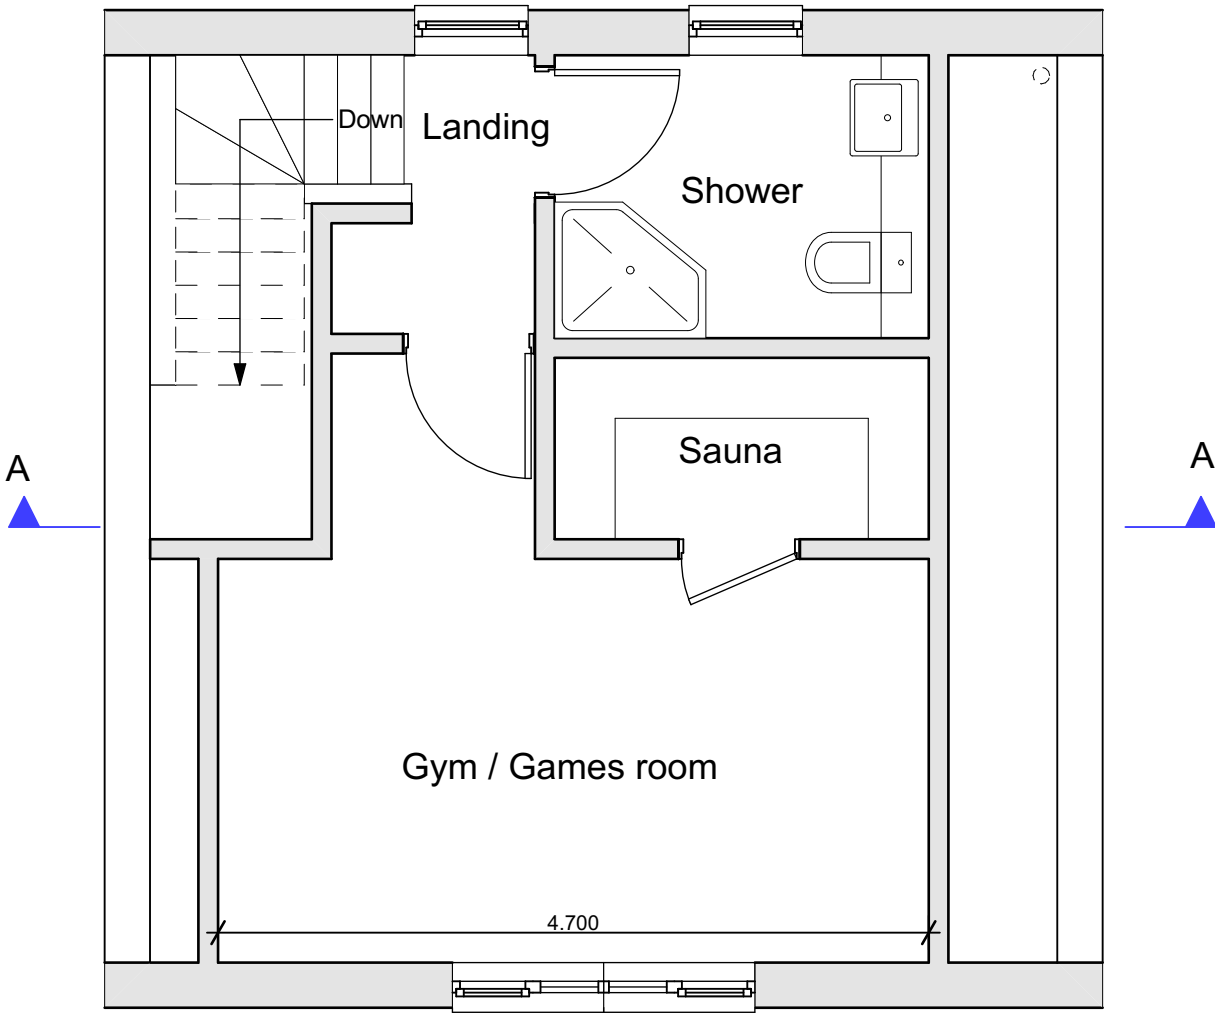

Garage First Floor 1:50

Rev C - Amendments and dimensions 15-05-18

Rev B - Internal layout 21-03-18

Rev A - Minor amendments 15-03-18

MPS Surveying & Architectural Design

This drawing must not be scaled. dimensions, levels etc only are to be used and any discrepancies, inaccuracies etc must be reported to 'M. Swain Architectural and Surveying Services.' Detail drawings, & larger scale drawings take precedence over smaller scale drawings.

The contractor is to comply in all respects with current British Standards specifications, Building Regulations, Statutory Authority Regulations and requirements etc- whether or not specifically stated on this drawing or not

This Drawing is Copyright.

CLIENT:

STATUS: Planning

DATE: January 2018

PROJECT: Site Adjacent to 19 Angmering Lane, East Preston, West Sussex, BN16 2TA

DRAWING TITLE: Garage Proposed Plans, Elevations and Section


SCALE: As shown A2 Paper

DRAWING No. 17207- 02 - C


M.P.S. Surveying & Architectural Design Ltd
23a Monk Street
Abergavenny
Monmouthshire
NP7 5ND
Tel. No. (01873) 852841
Mobile 07812741196
Email: MPSSurveying@aol.com




Perspective South West

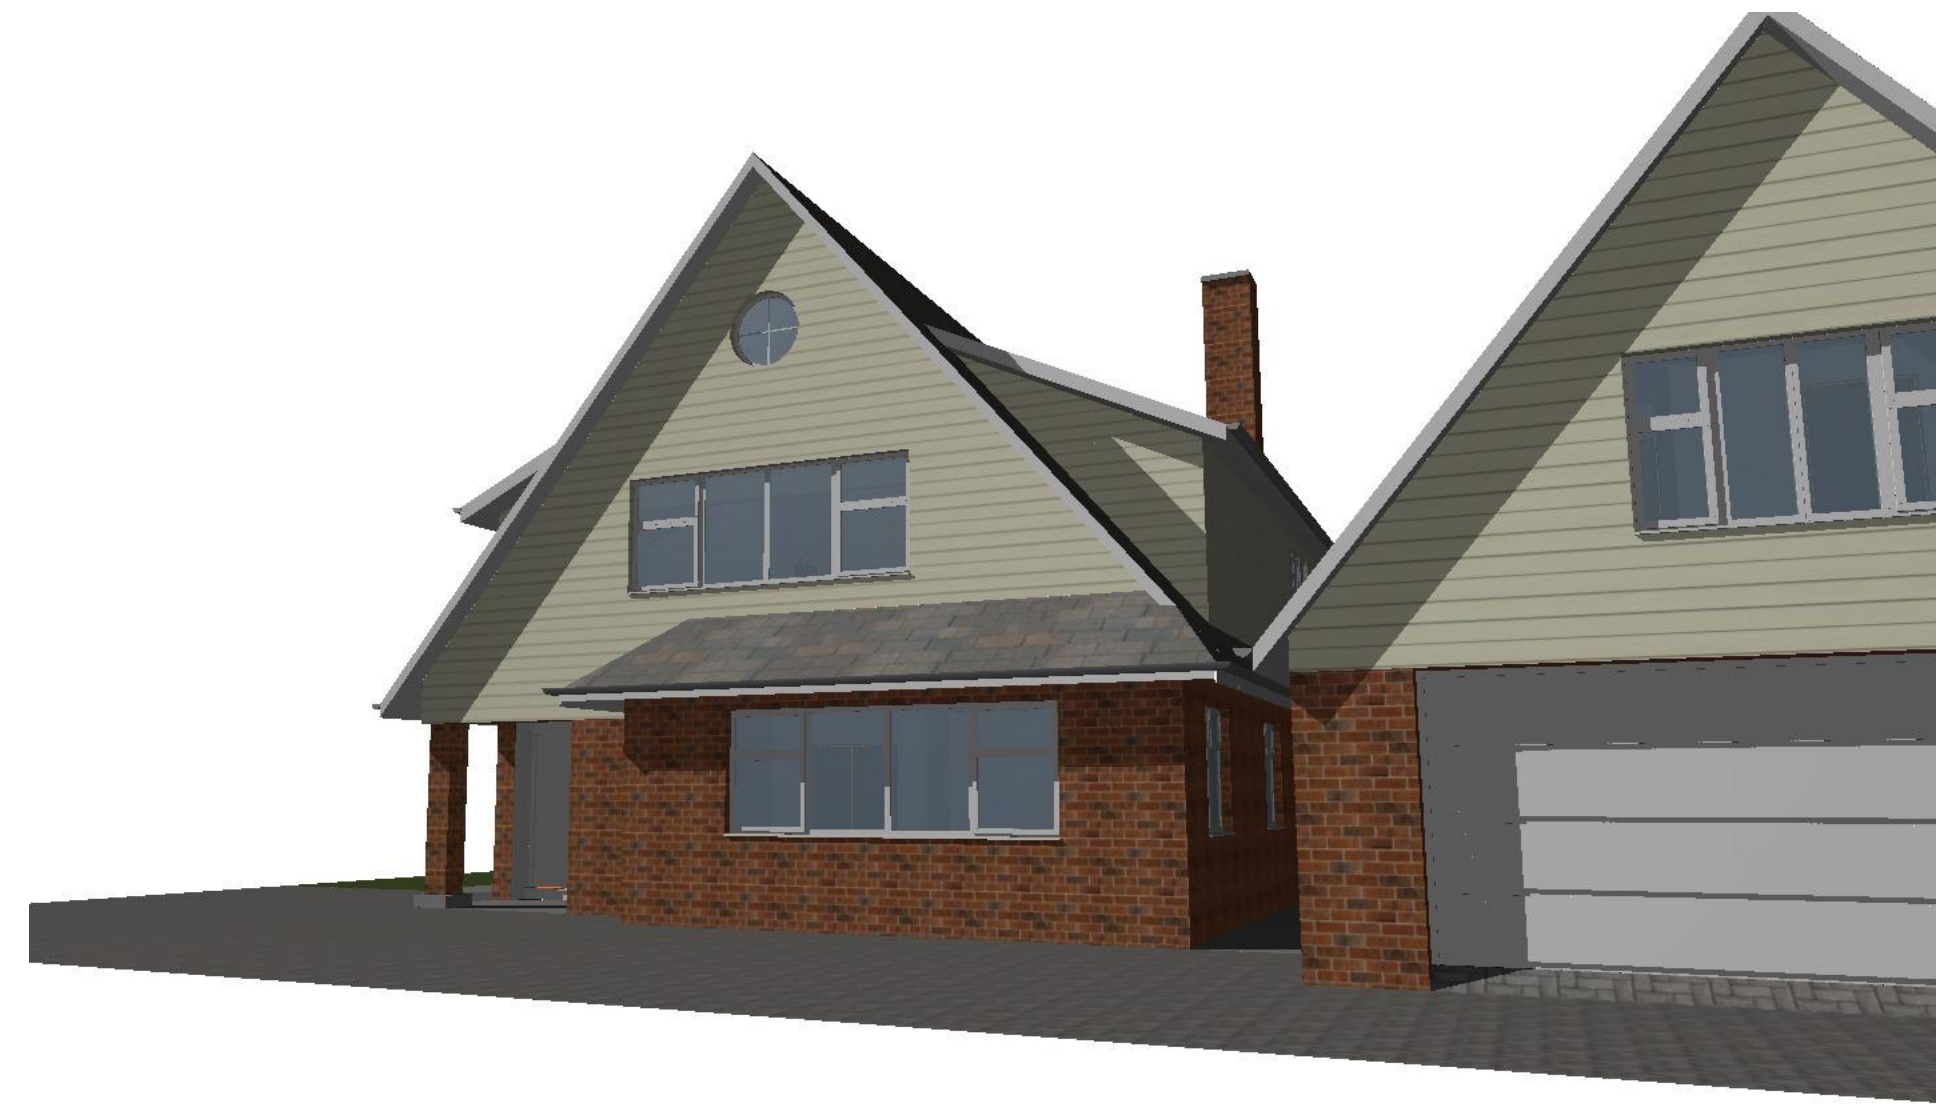

Perspective South East

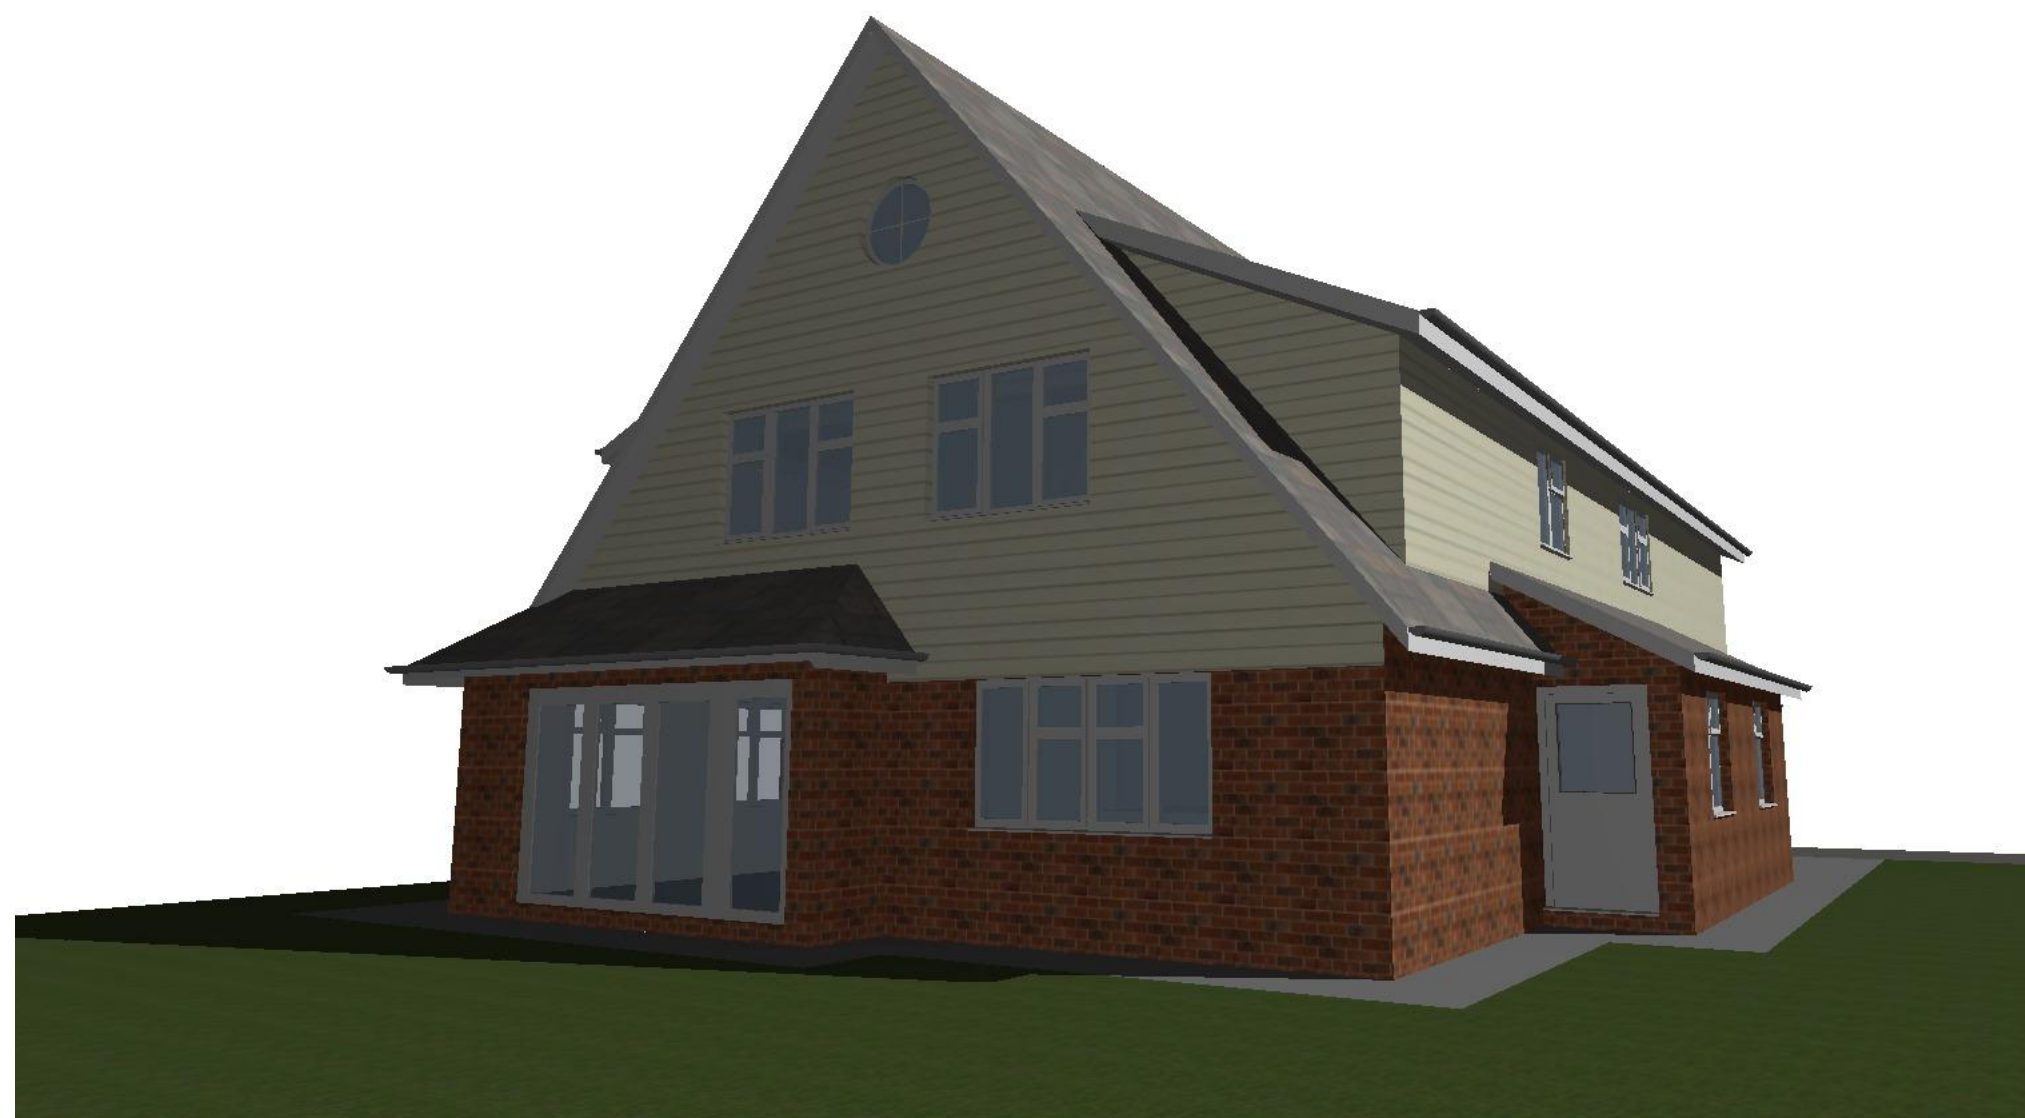

Perspective North West

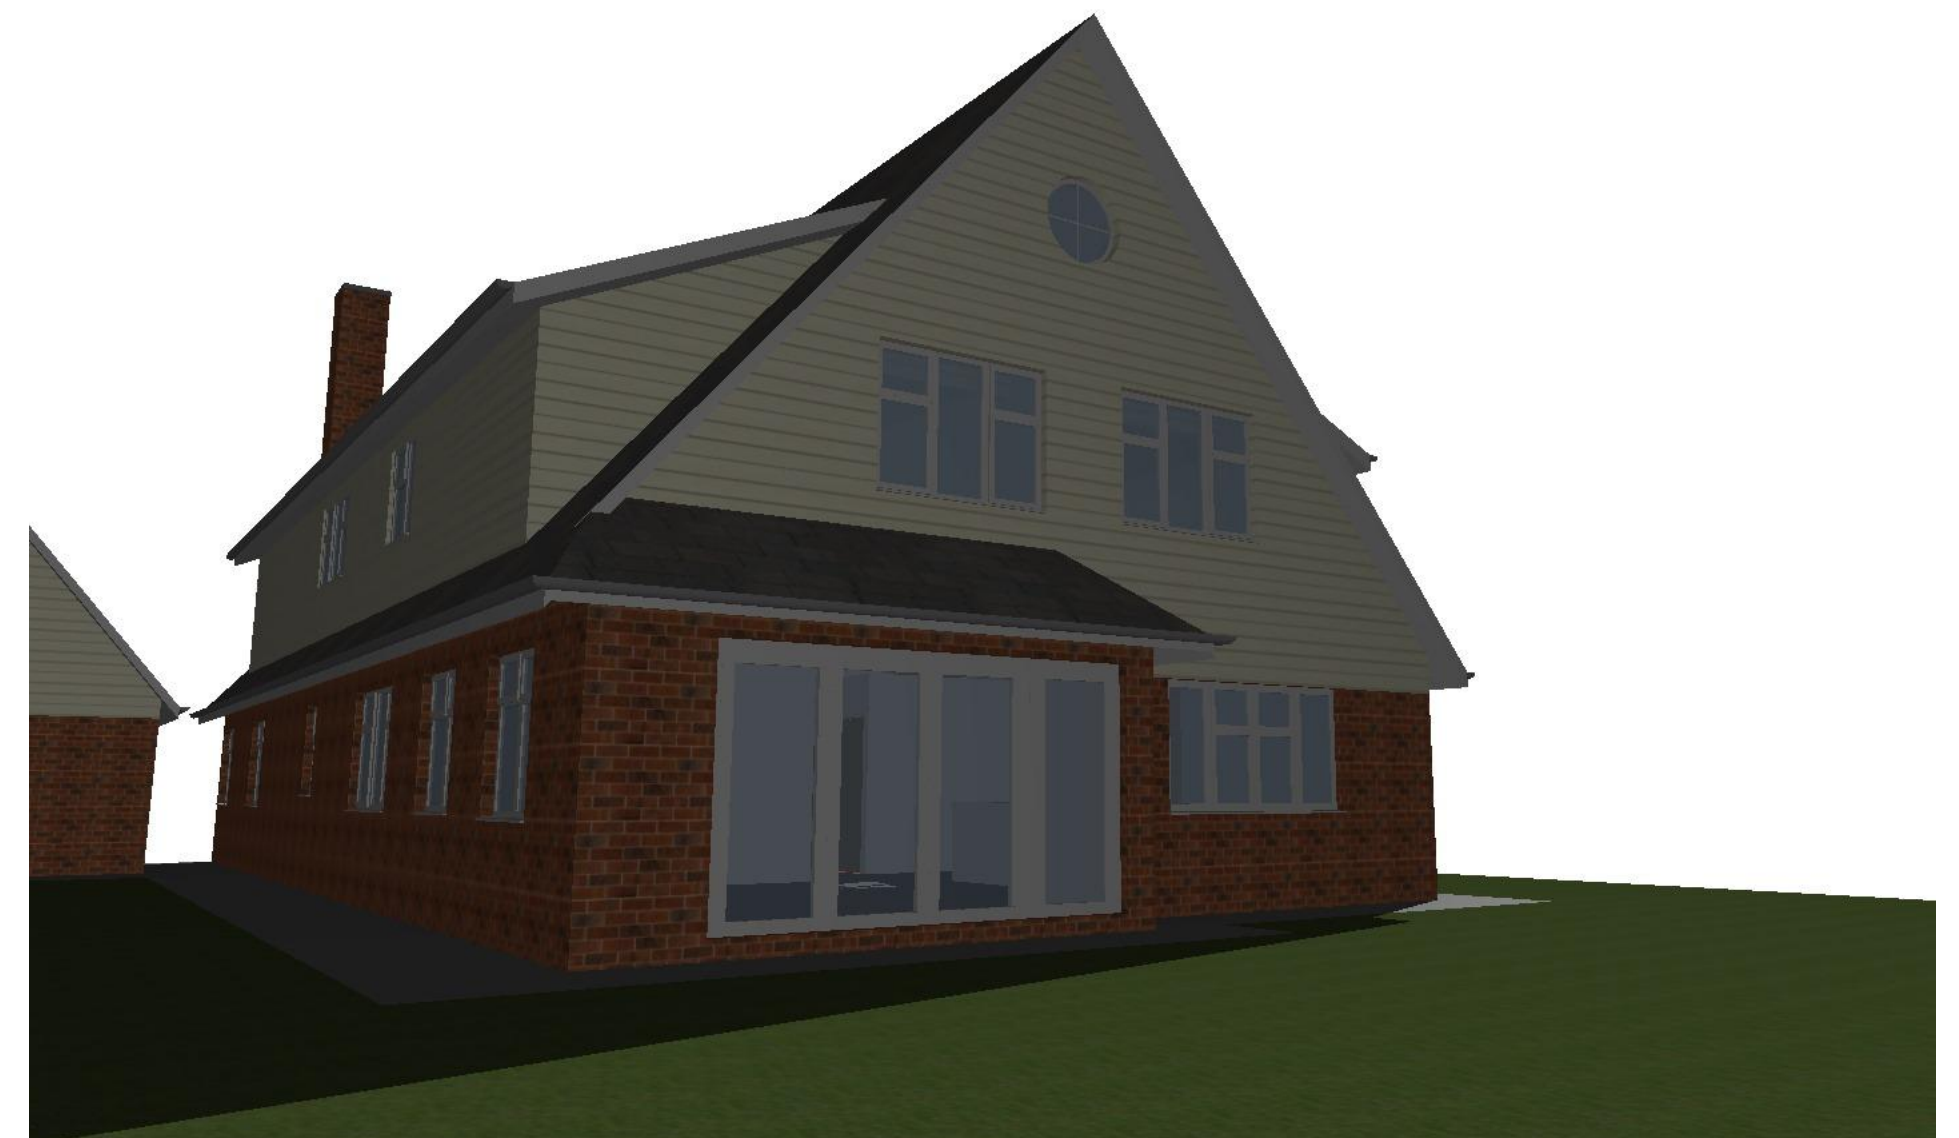

Perspective North East

Site adjacent to 19 Angmering Lane
Proposed 3D Model - External Perspectives