


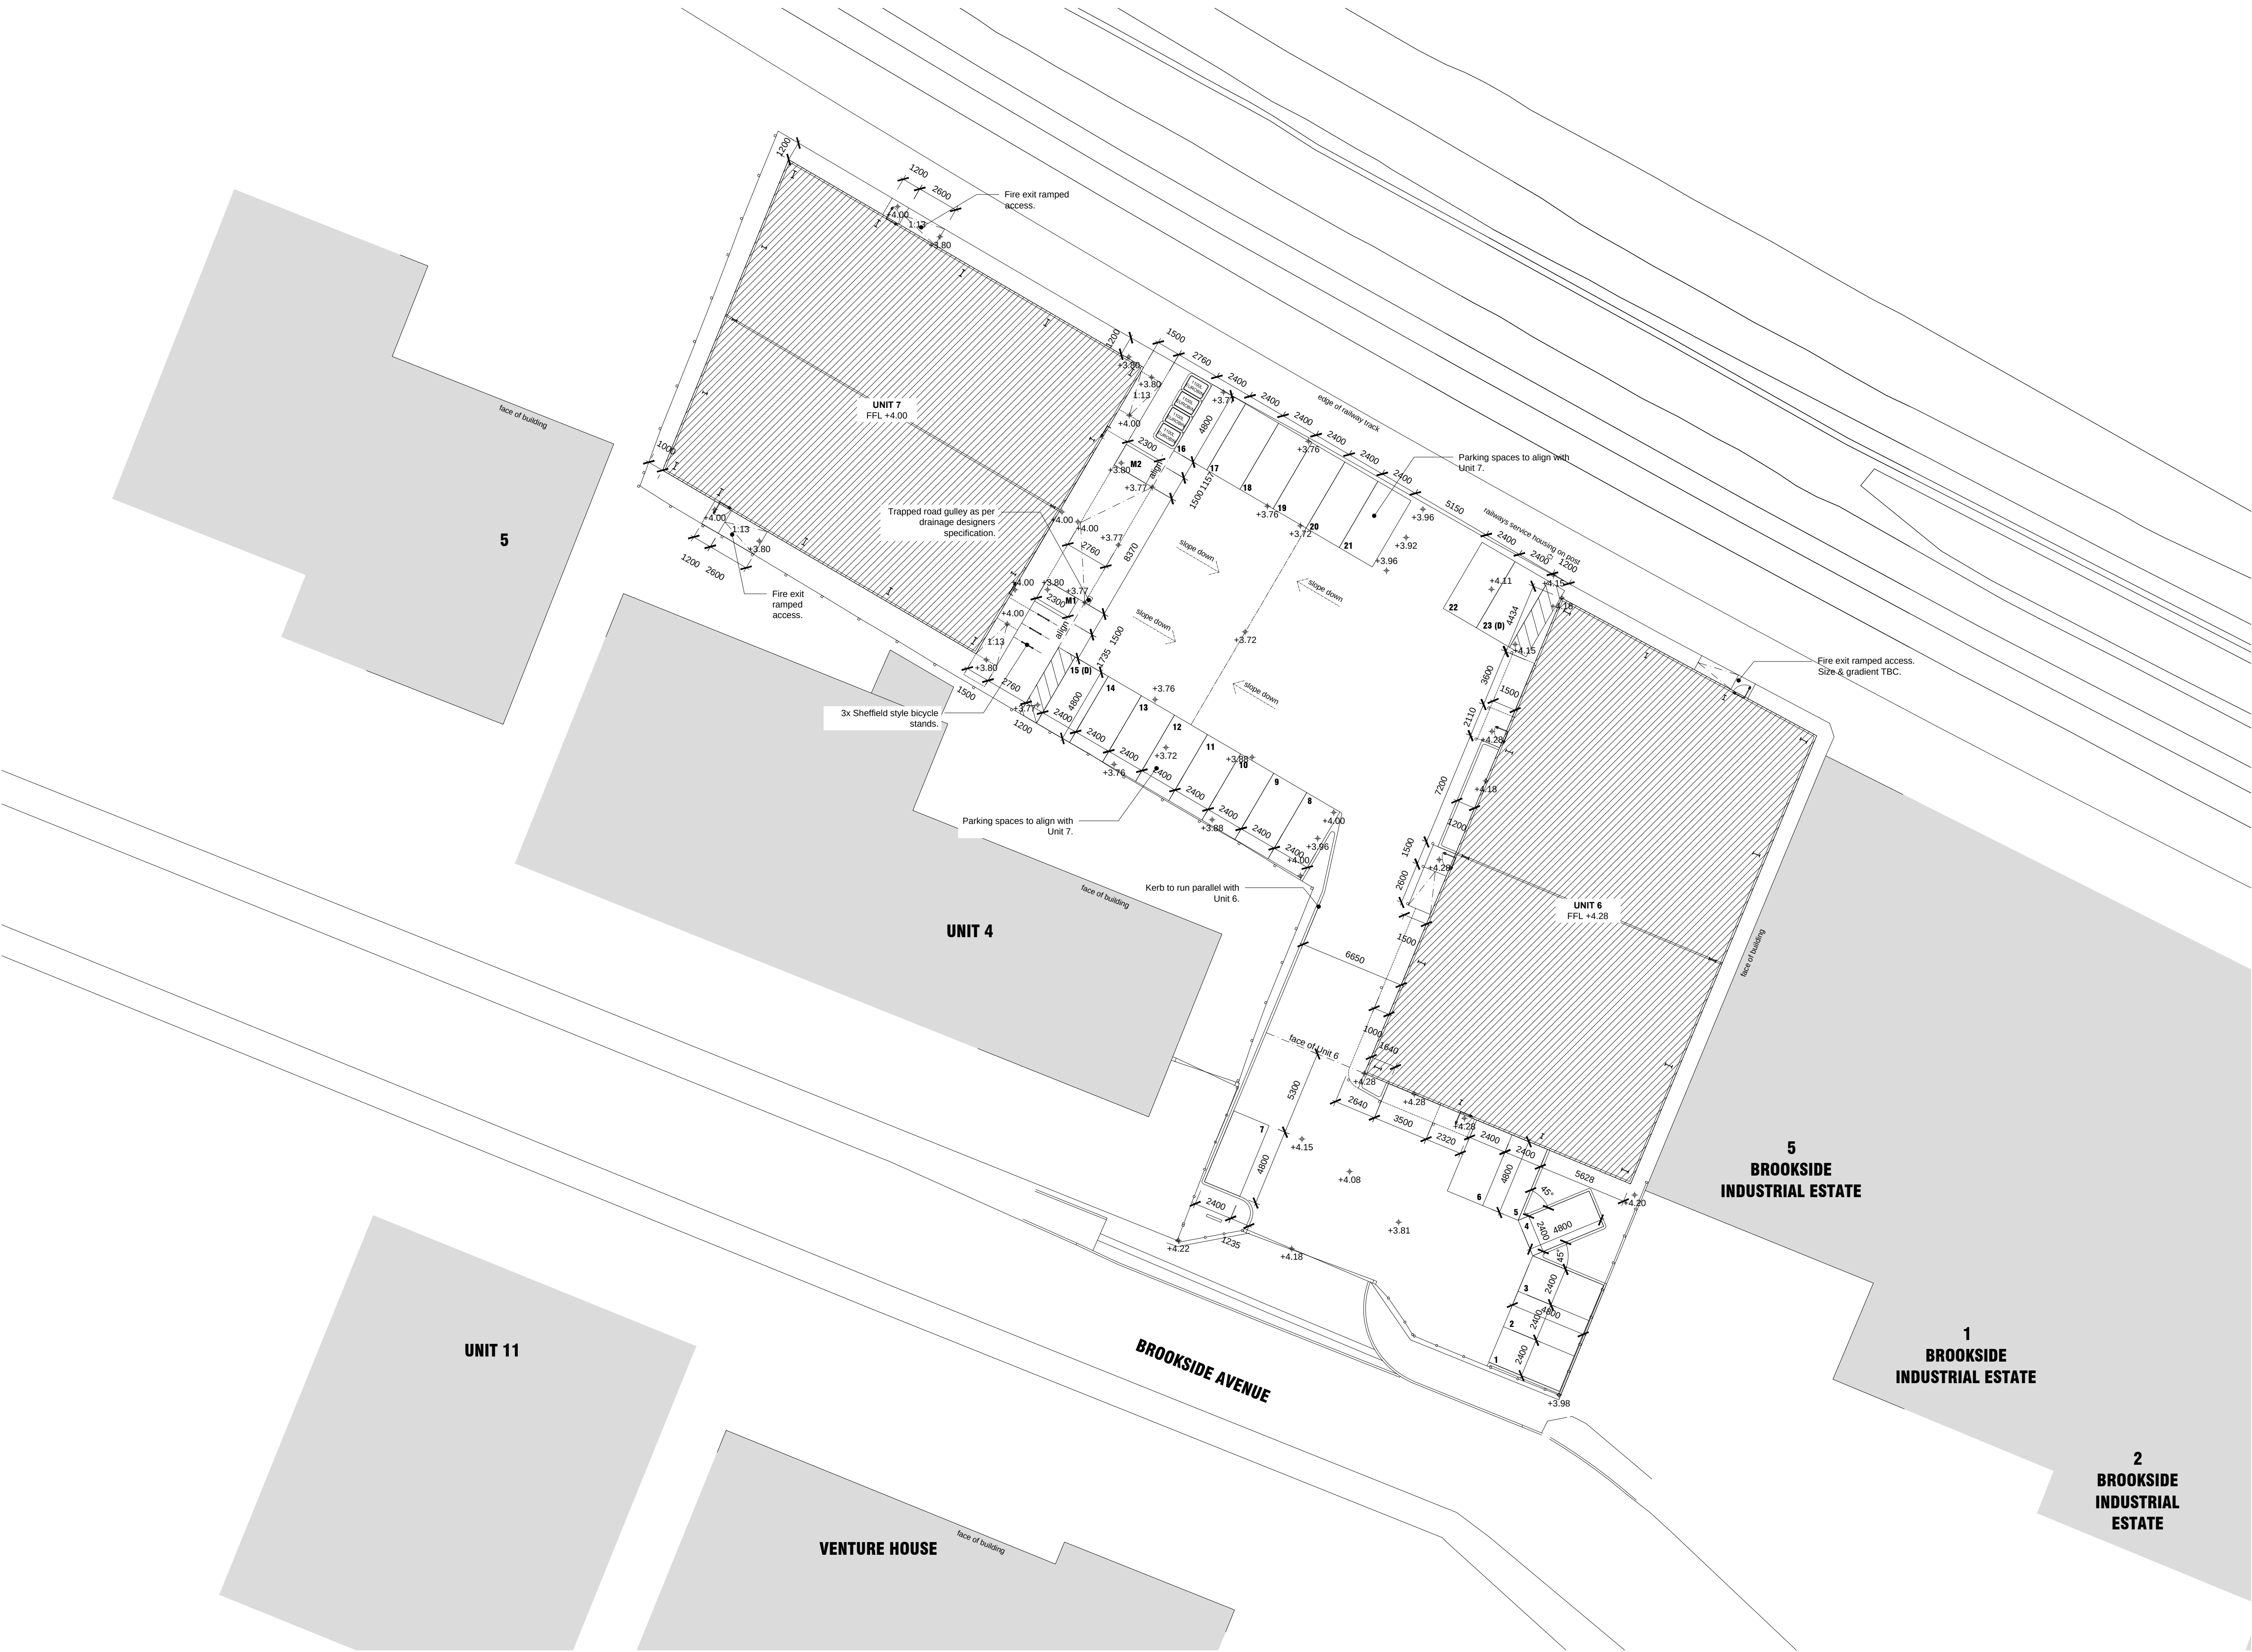

B	04/06/2018	Dimensions added, parking layouts revised.	CG	CS
A	30/05/2018	INFORMATION ISSUE	TW	CS
/	29/05/2018	INFORMATION ISSUE	CG	CS
Date:		Notes:	Drawn:	Checked:

Project:
Brookside Avenue
Unit 6 & 7 Brookside Industrial Estate, Brookside Avenue, Rustington, BN16 3LF
Hargreaves Property Holdings Ltd

drawing number: **2218(11)001** rev: **B**

Proposed Site Plan
Unit 6 & 7
1:200@A1

Drawn by: CG
Checked by: CS

Issued for:
INFORMATION

Do Not Scale. All dimensions and conditions are to be checked on site prior to preparing drawings or commencing any work. © This drawing is the property of CDMS Partners Limited, trading as CDMS Architects and protected by the Copyright, Designs and Patents Act, 1988

CDMS ARCHITECTS
1st Floor | Montpelier House | 99 Montpelier Road | Brighton | BN1 3BE
t:01273 220407 e:info@cdmsarchitects.com www.cdmsarchitects.com

