

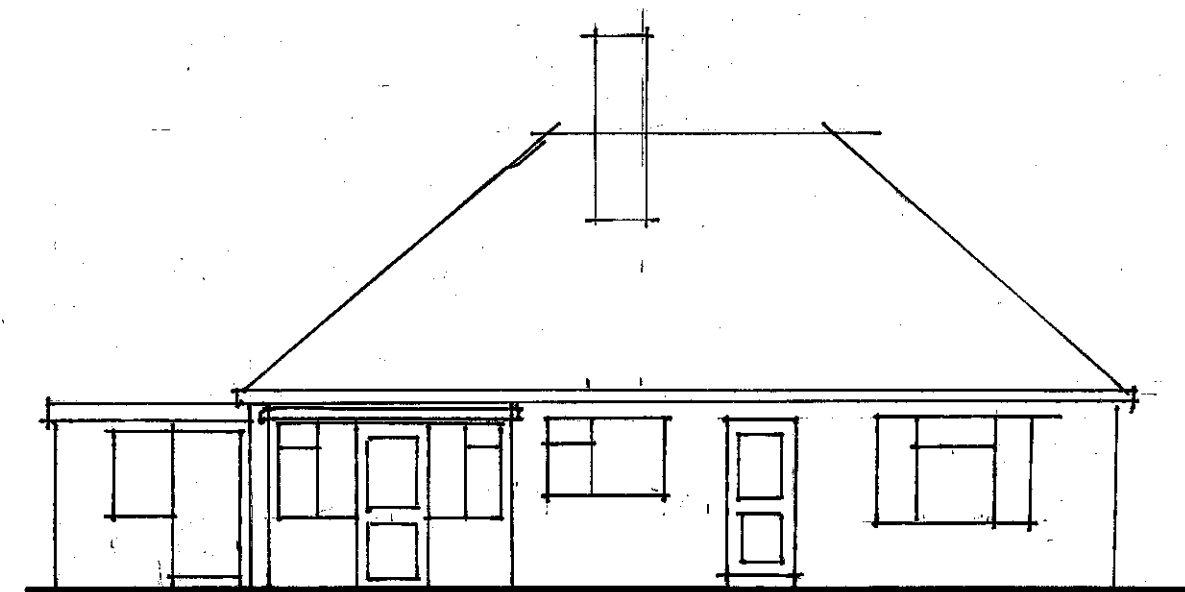



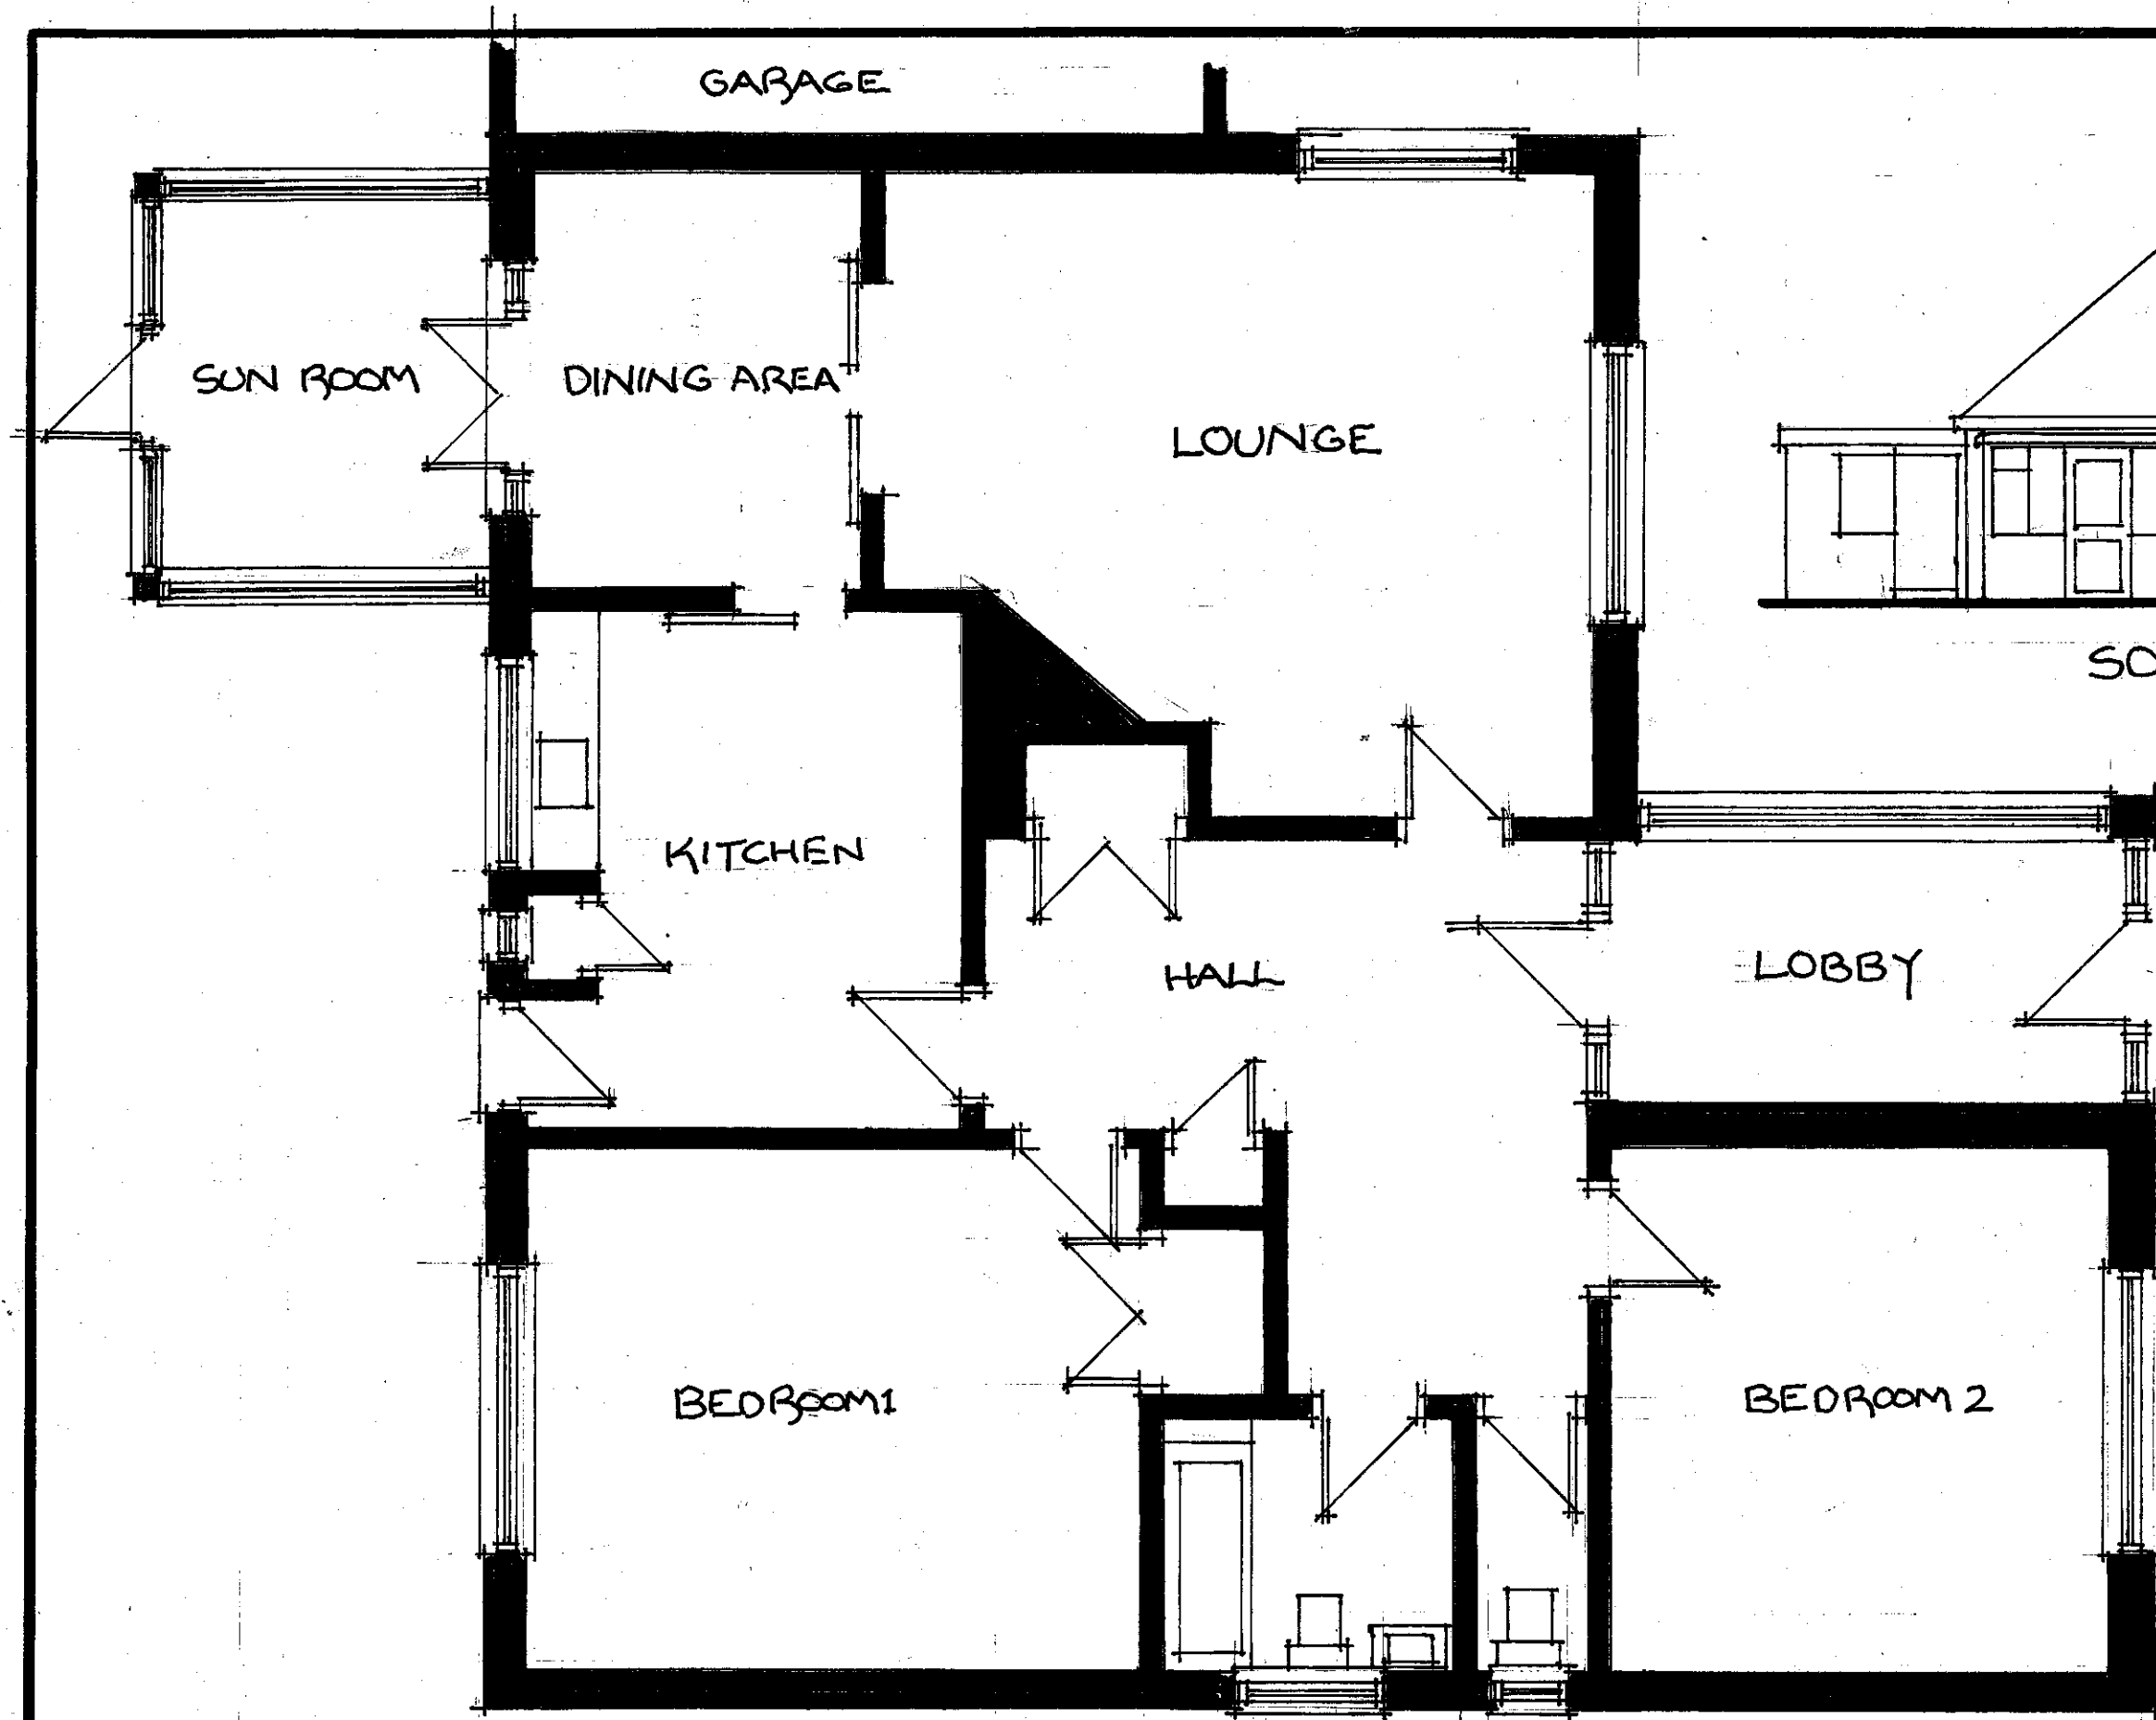


SOUTH ELEVATION
SCALE 1:100

FLOOR PLAN (AS-IS)
SCALE 1:50

Mr+Mrs P.A. HUGHES
AS-IS FLOOR PLAN +
SOUTH (REAR) ELEVATION
5, HUDSON DRIVE, BN16 2AX
JUNE 2021 p.a.h.
DRAWING No. 1

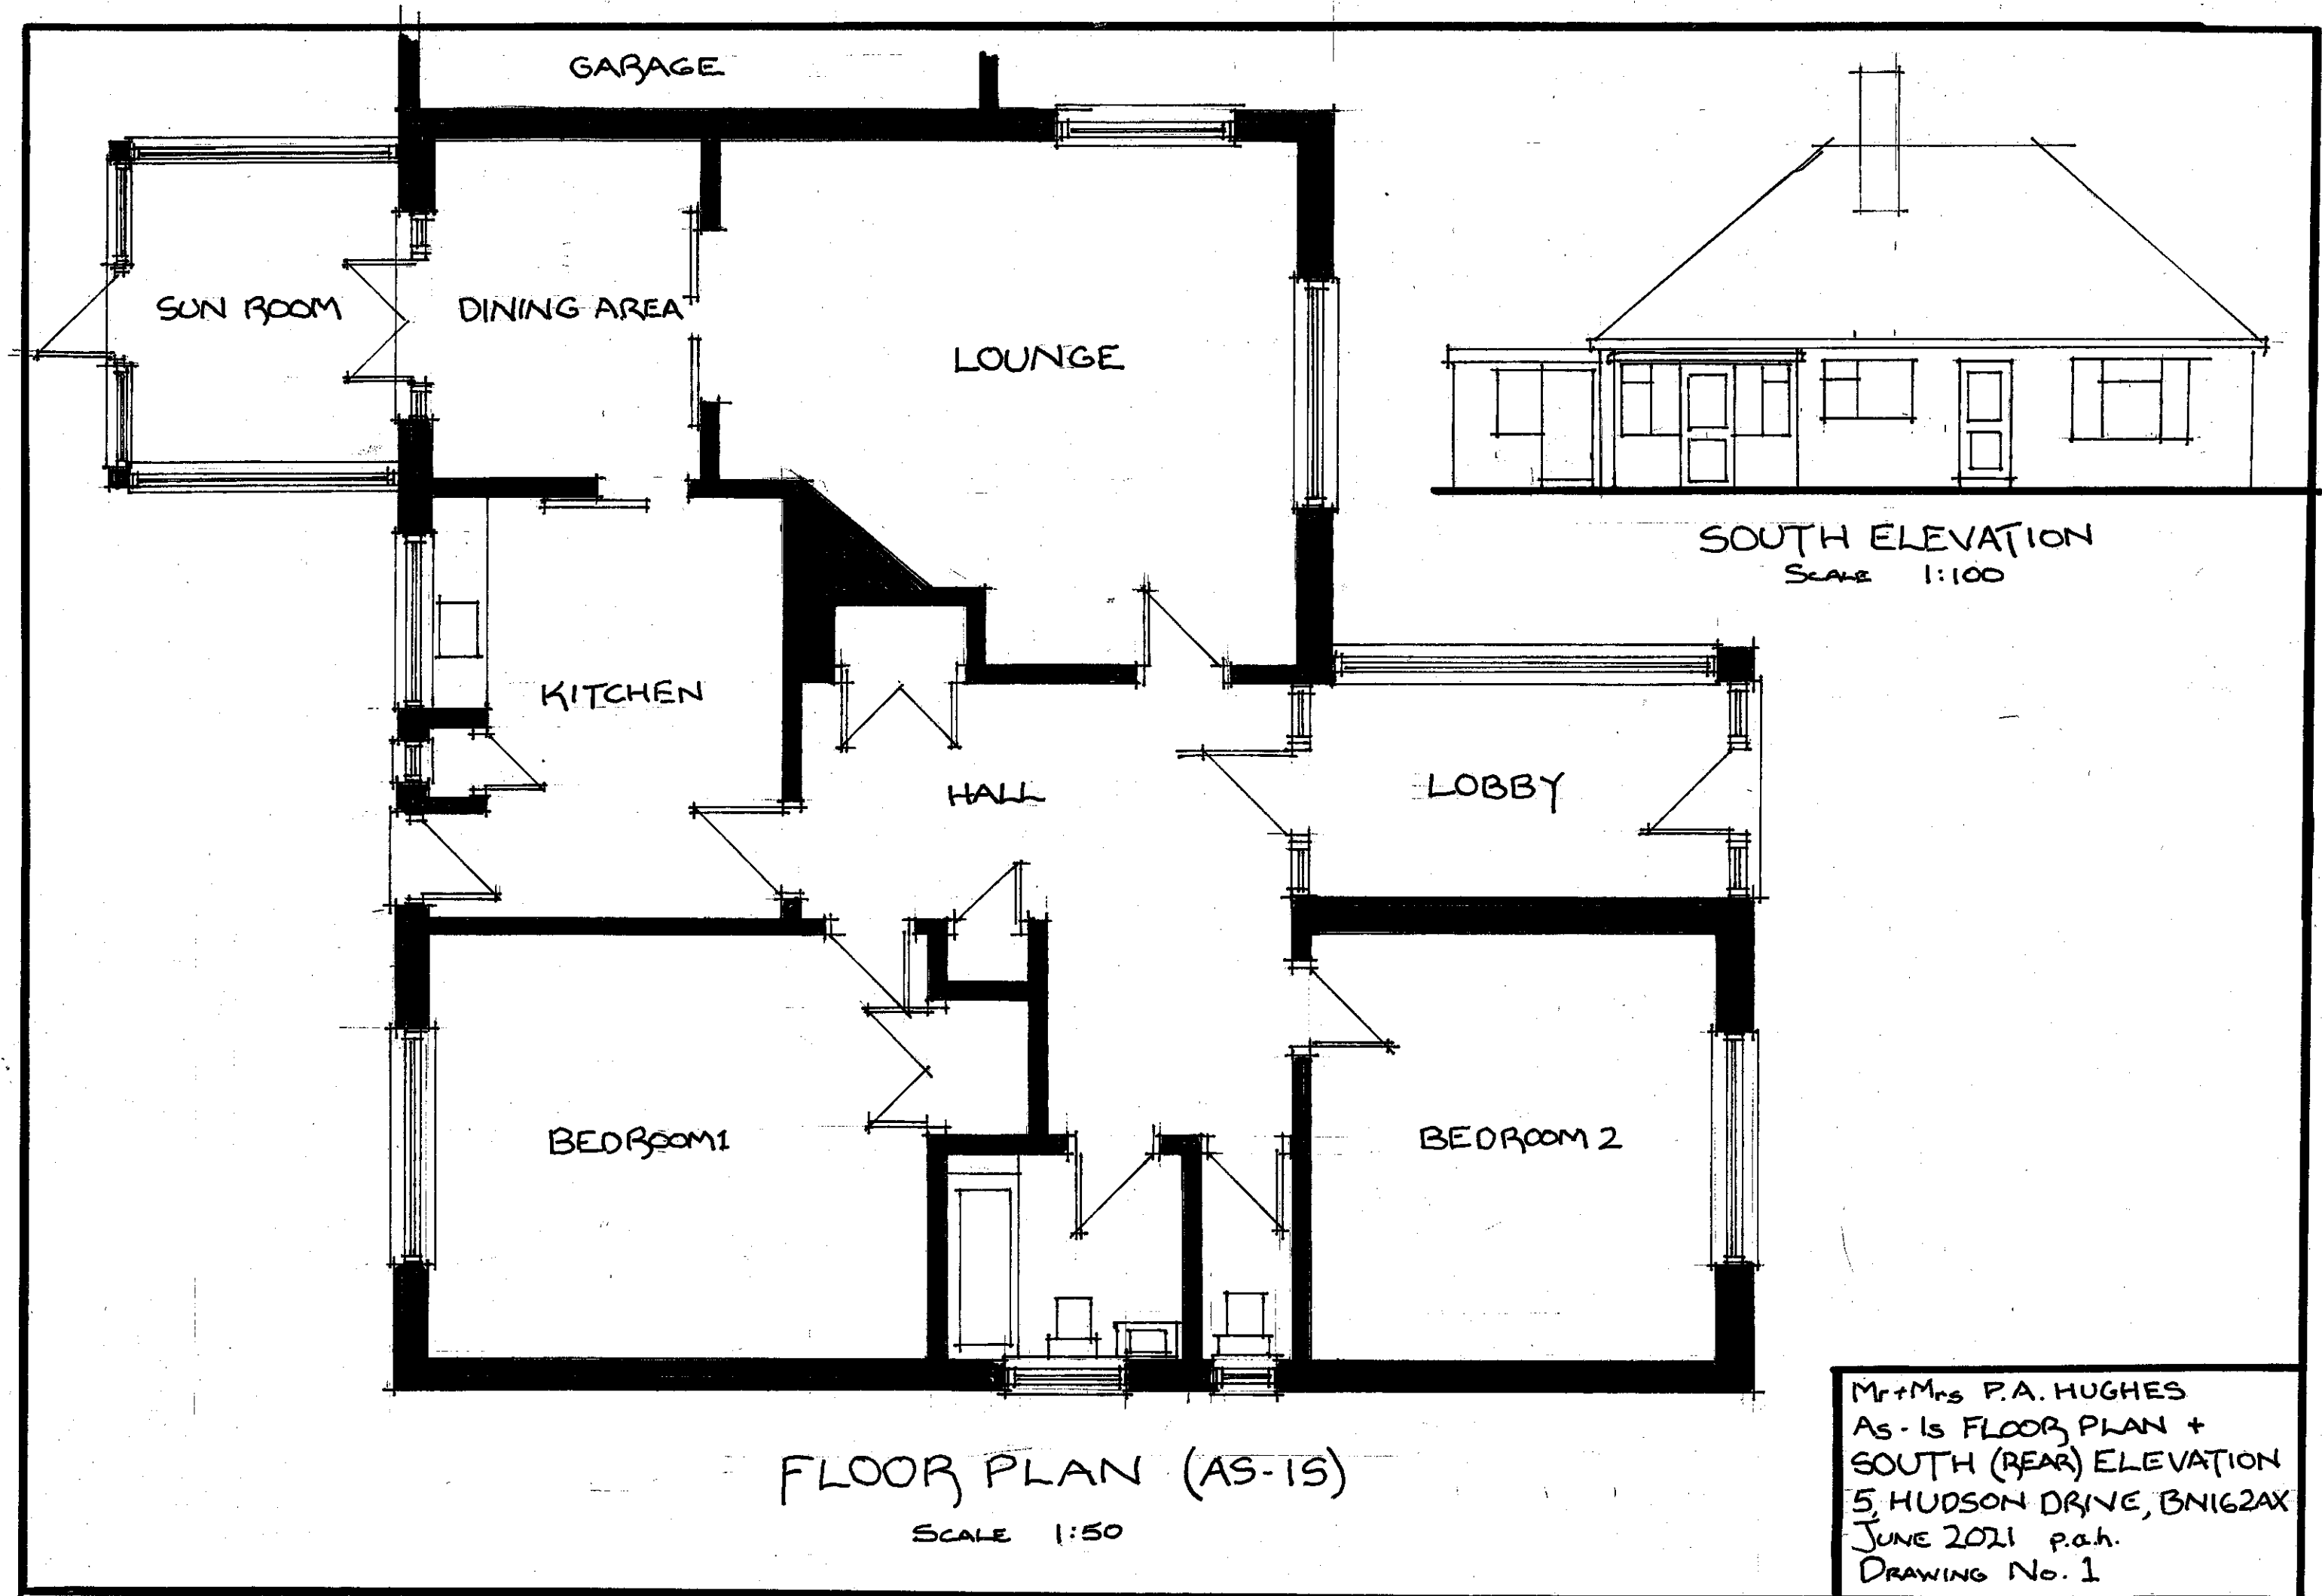

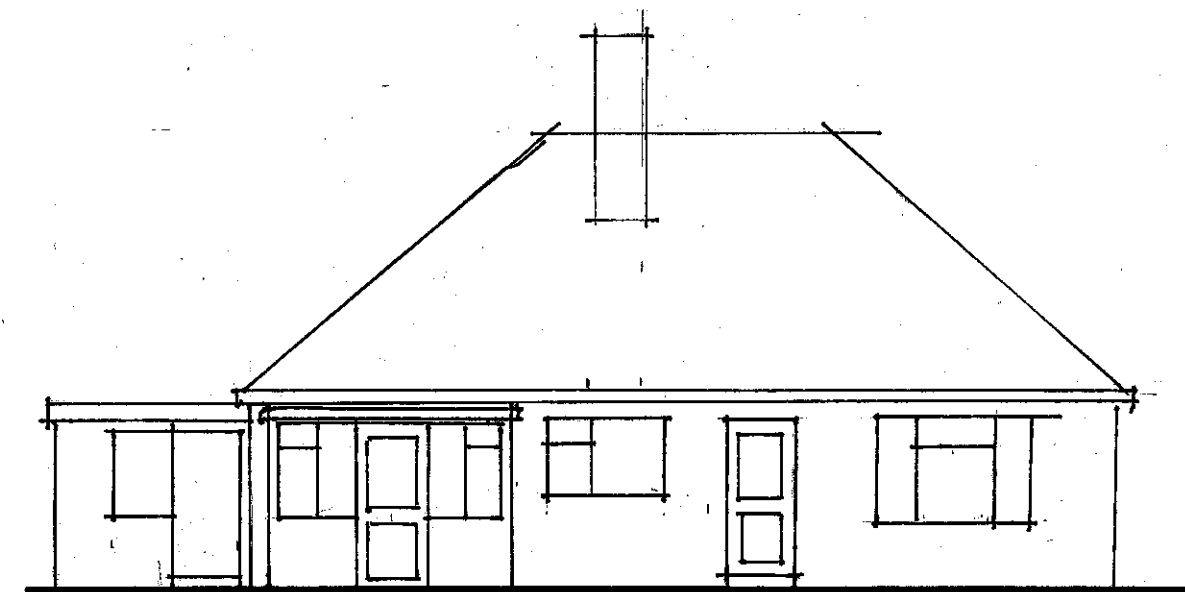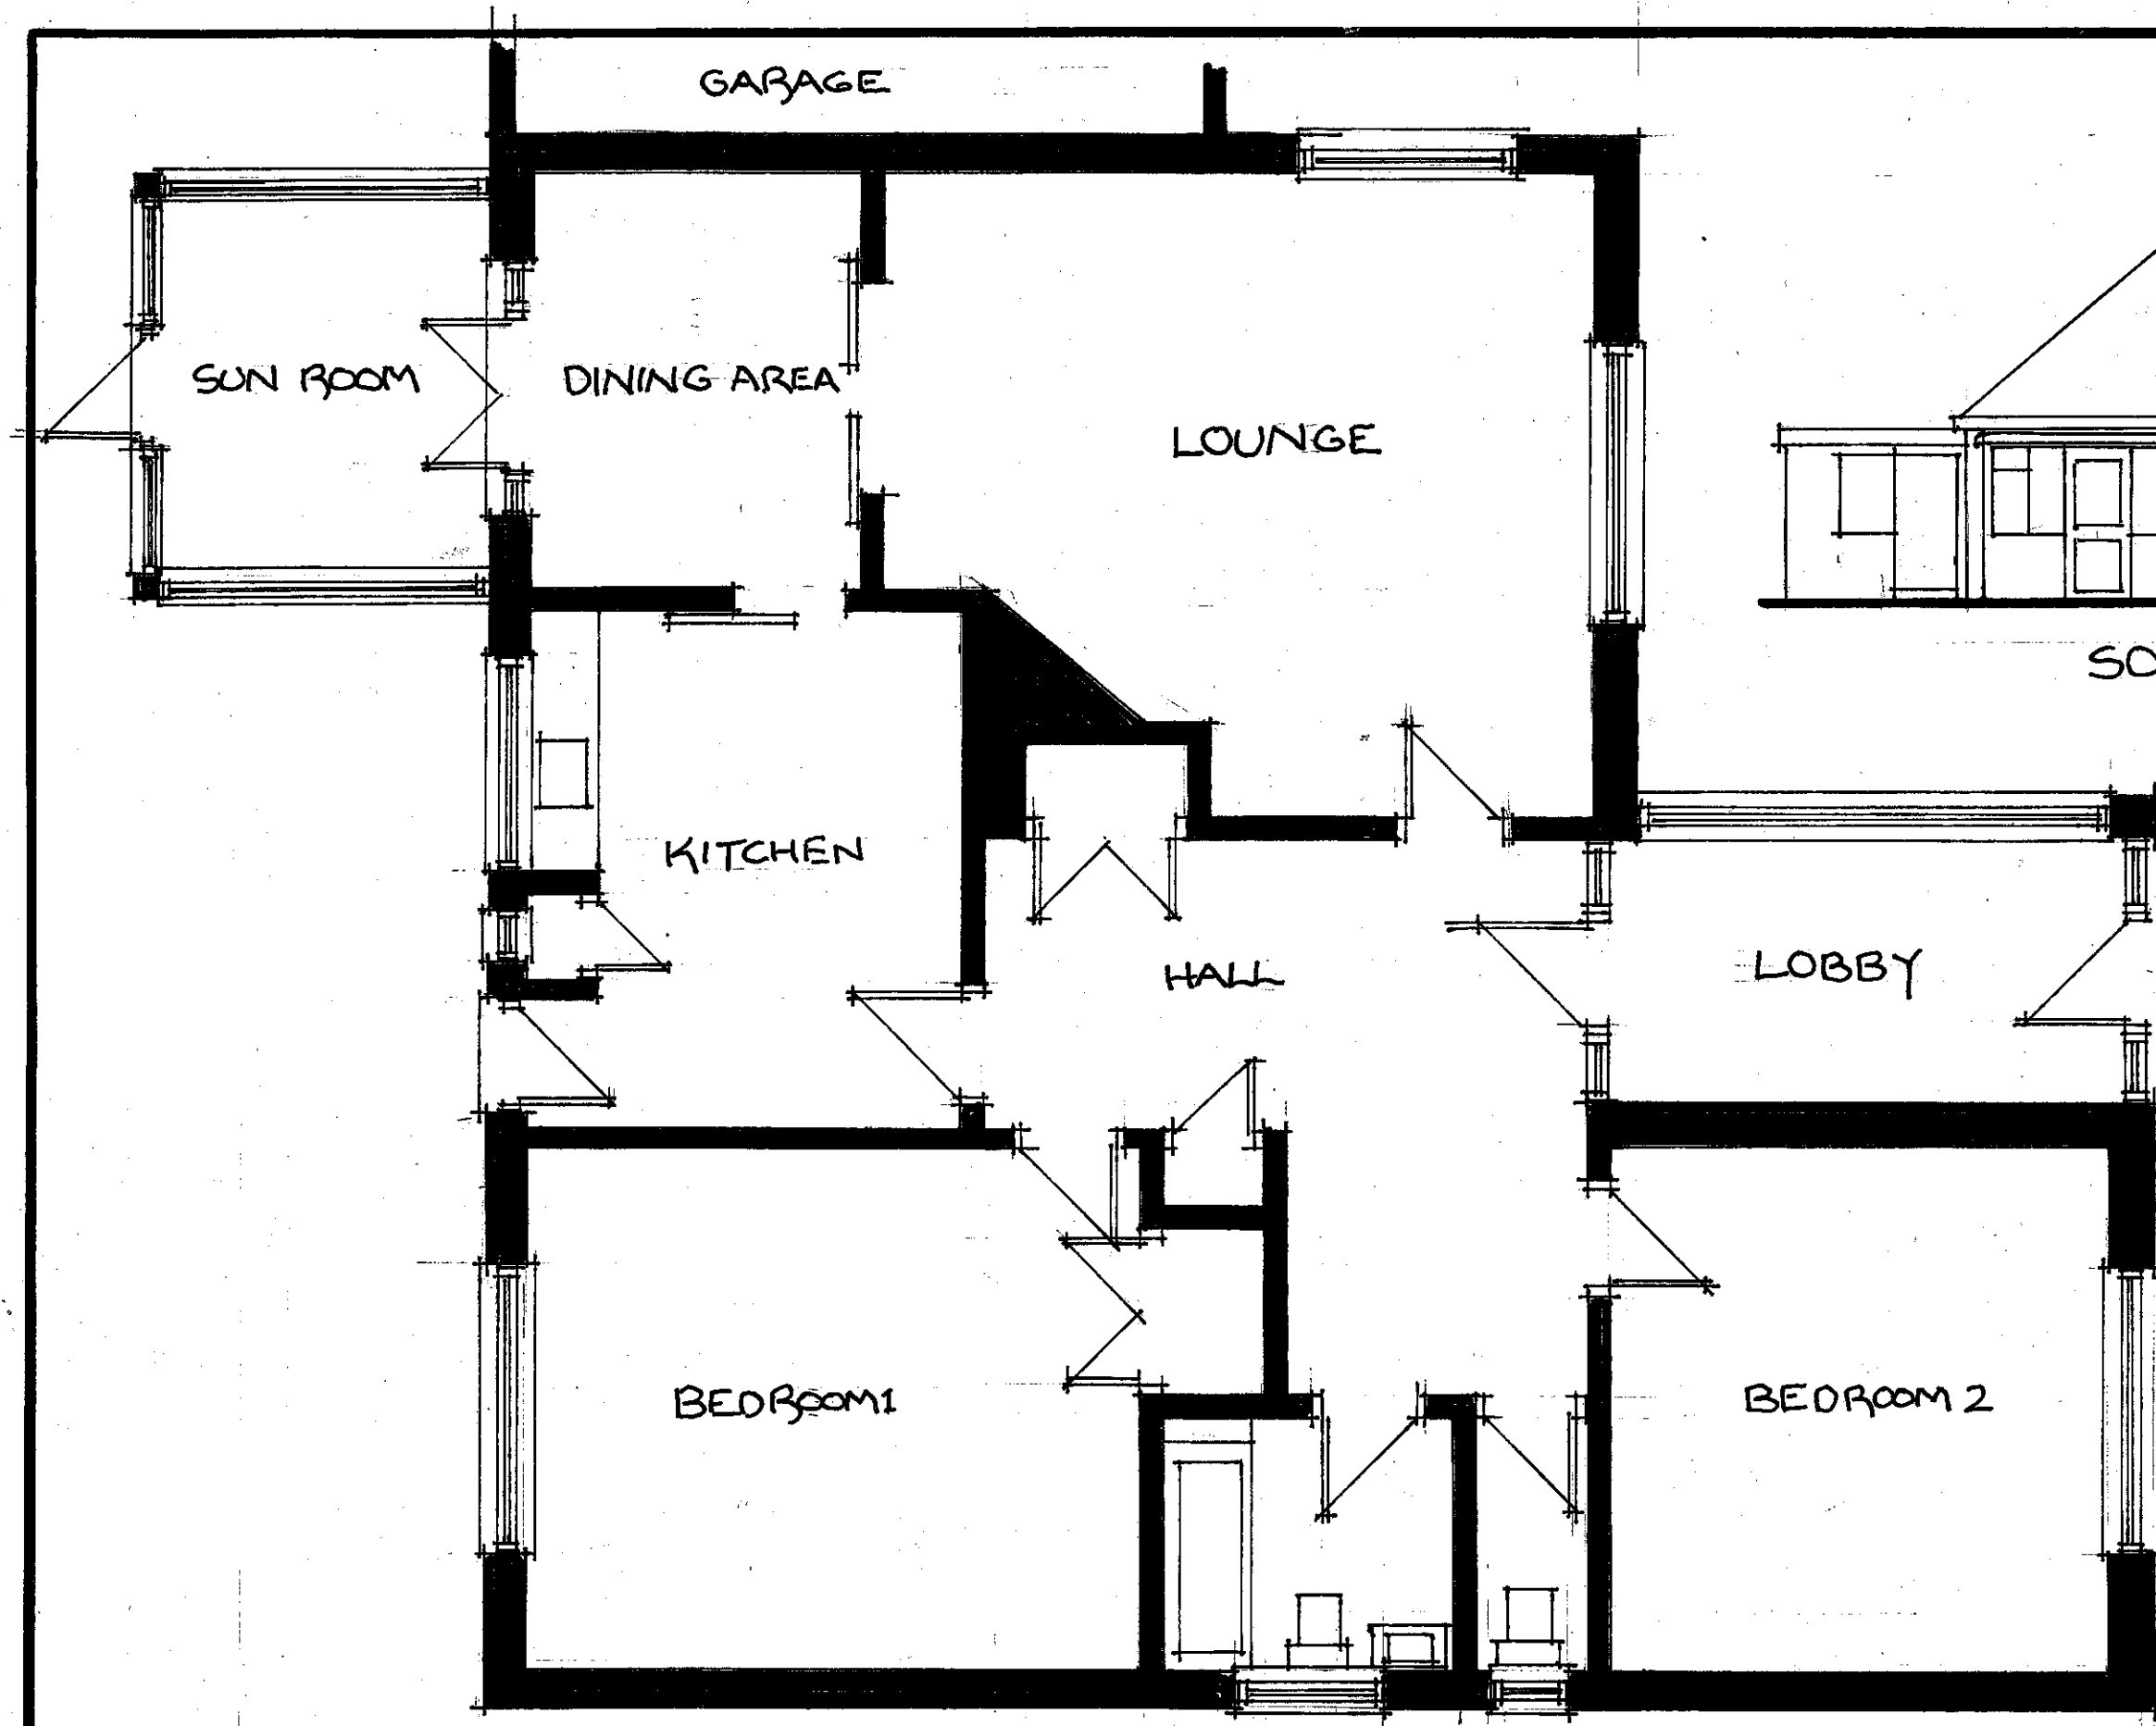

SOUTH ELEVATION
SCALE 1:100

FLOOR PLAN (AS-IS)
SCALE 1:50

Mr+Mrs P.A. HUGHES
AS-IS FLOOR PLAN +
SOUTH (REAR) ELEVATION
5, HUDSON DRIVE, BN162AX
JUNE 2021 p.a.h.
DRAWING No. 1