




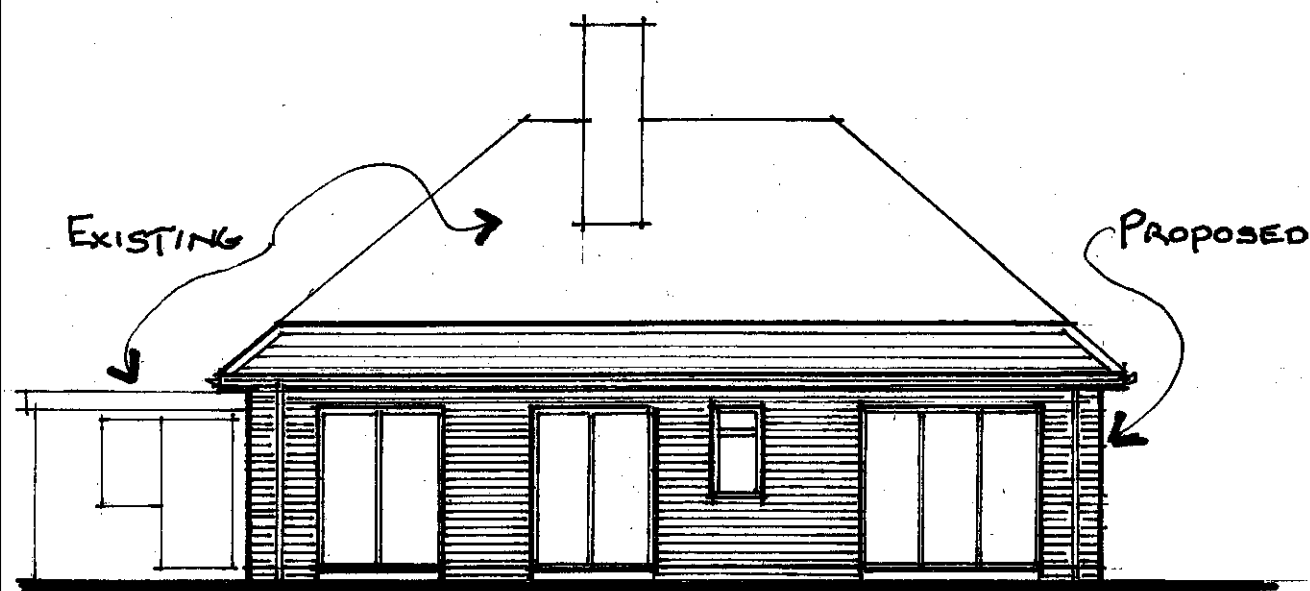

SOUTH ELEVATION
(REAR)

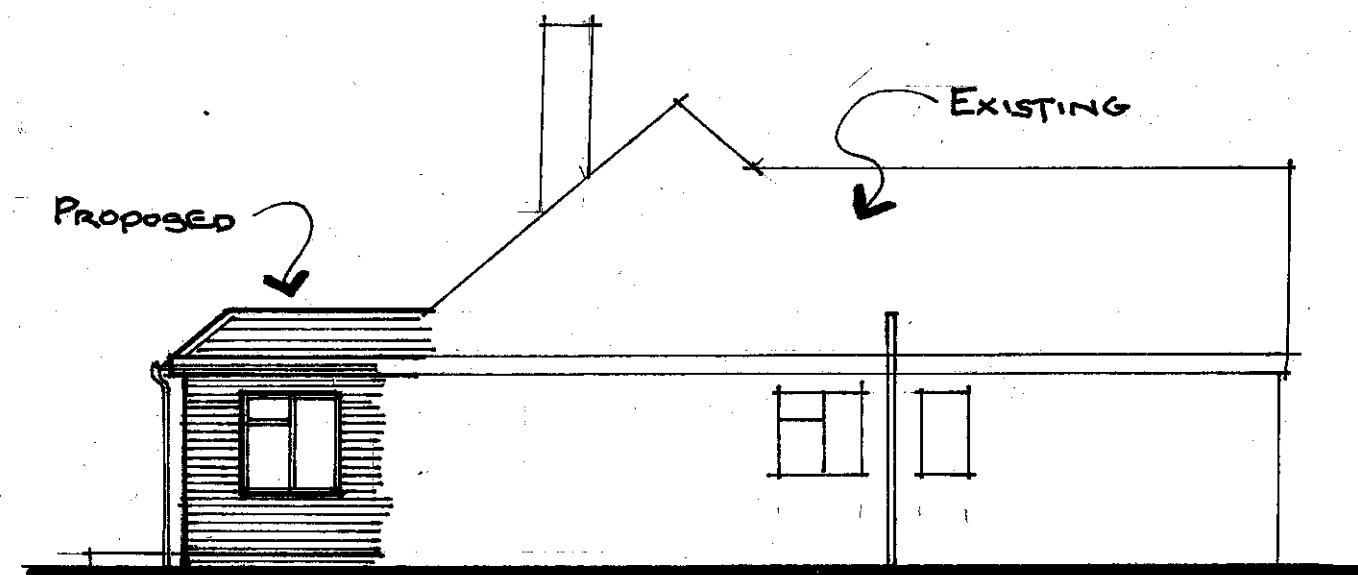


EAST ELEVATION

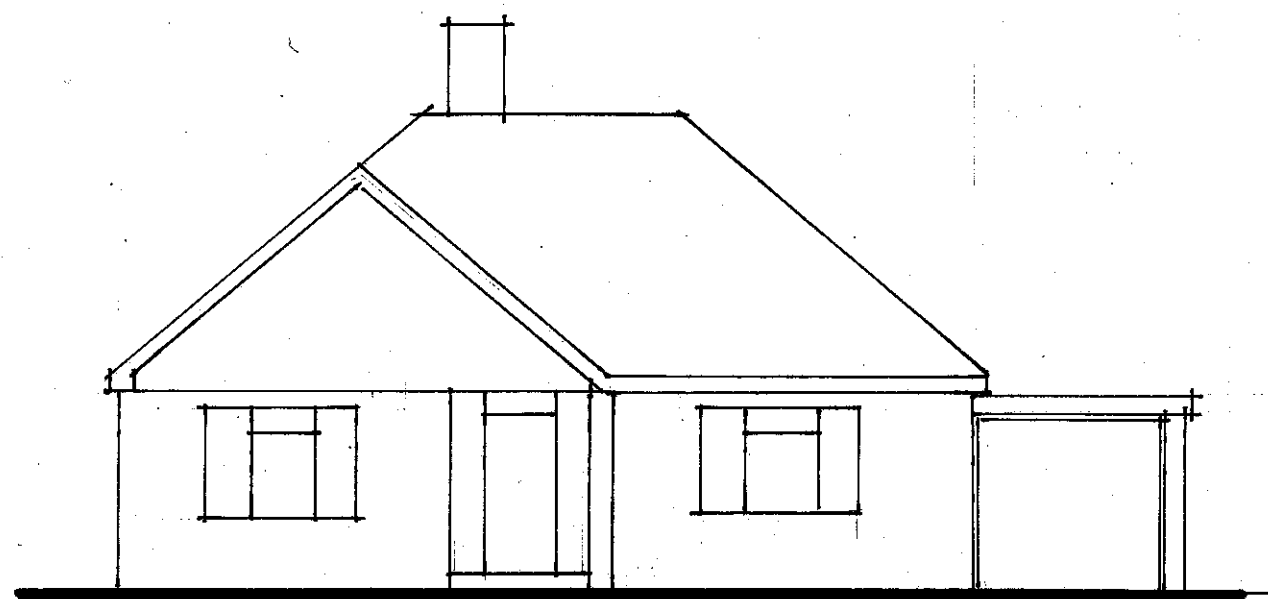

NORTH ELEVATION
(FRONT)

AS EXISTING

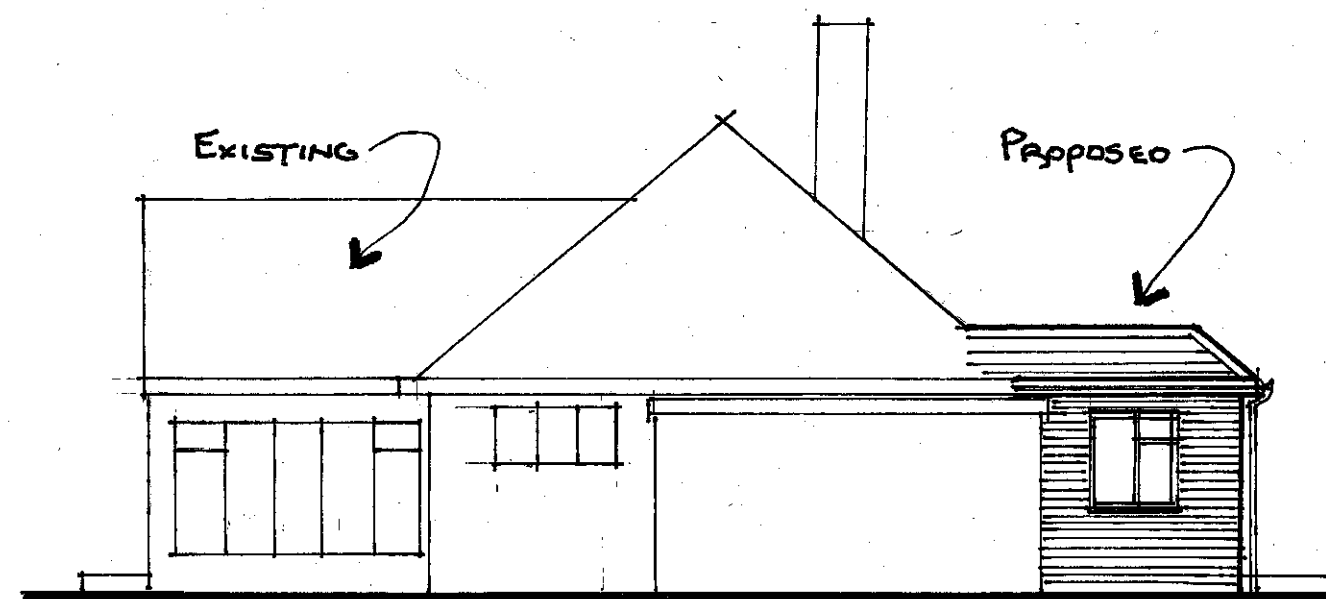

WEST ELEVATION

0 1m 2m 3m 4m 5m
SCALE 1:100

Mr + Mrs P.A. Hughes
Rear Extension + Alterations
5, Hudson Drive, BN16 2AX
June 2021
PAH.
DRAWING No. 3