


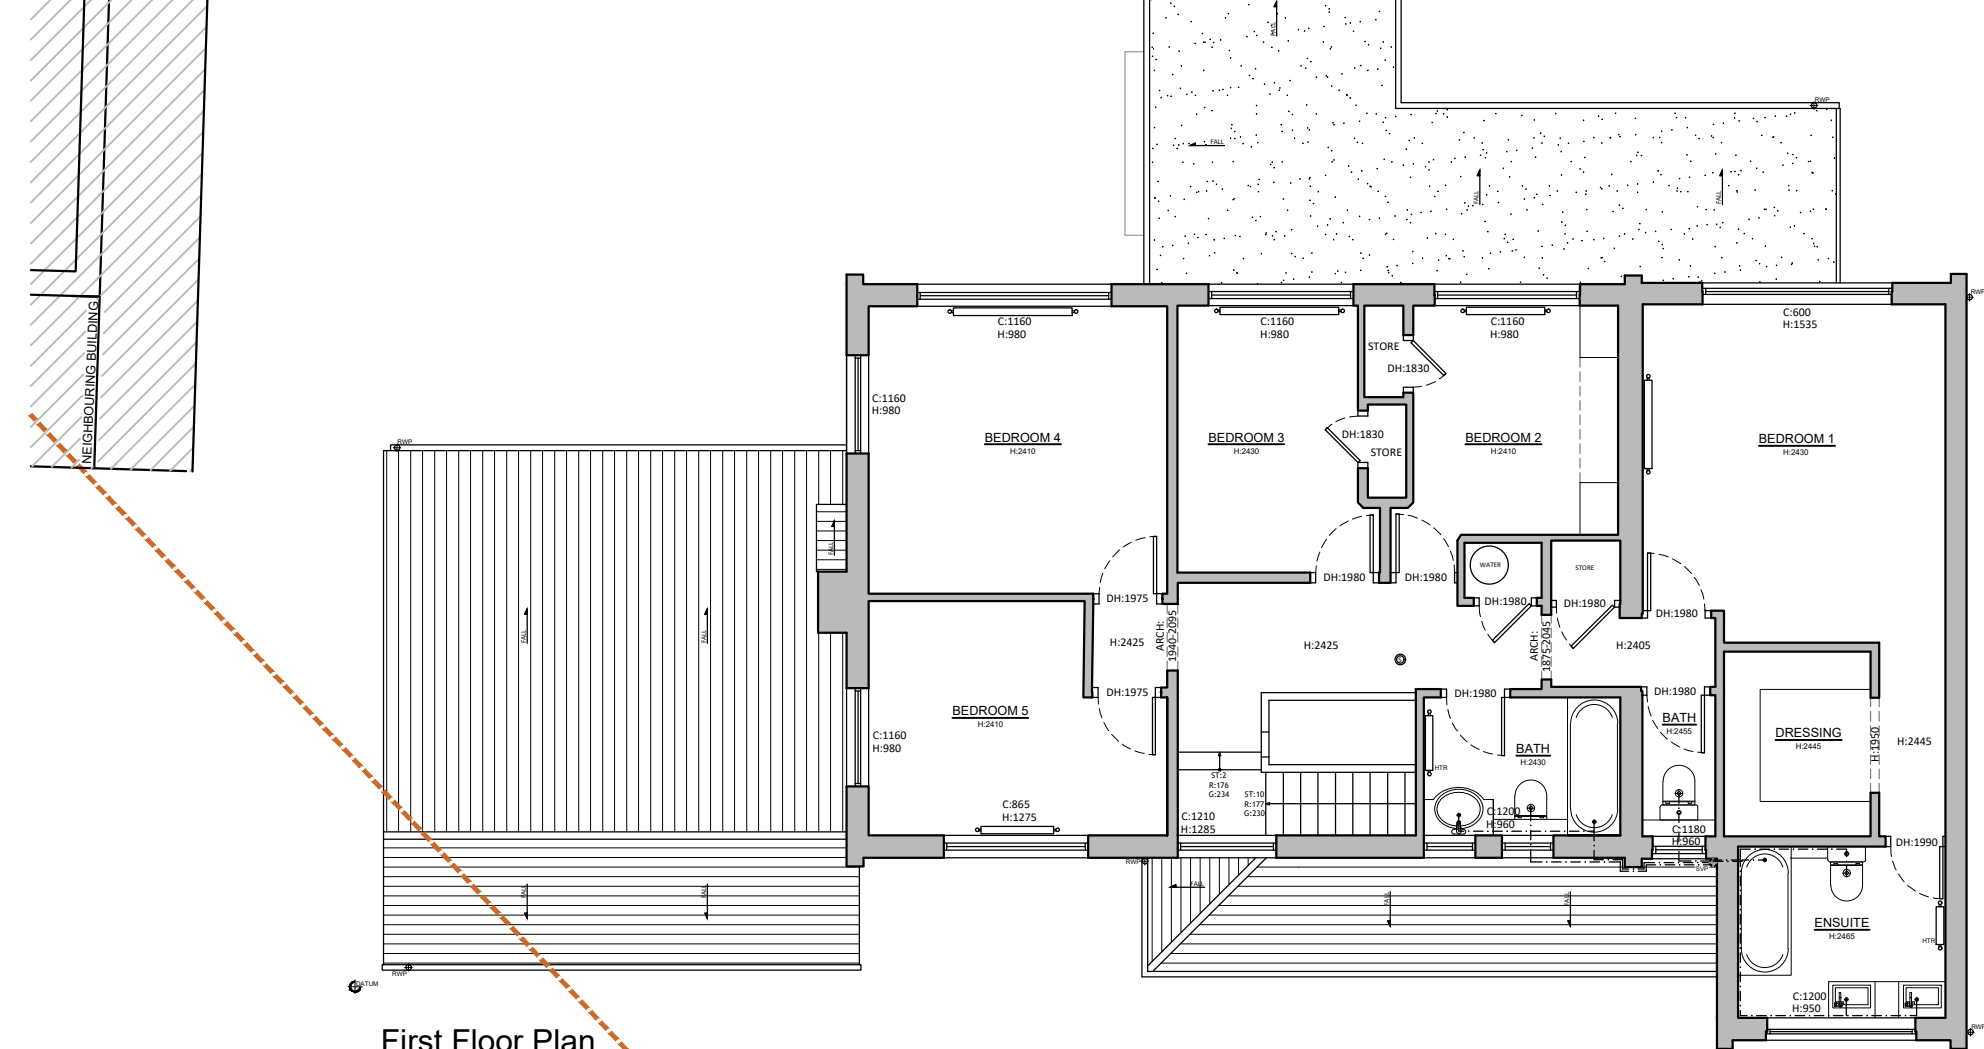
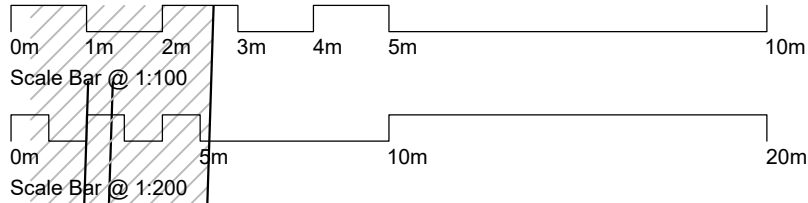


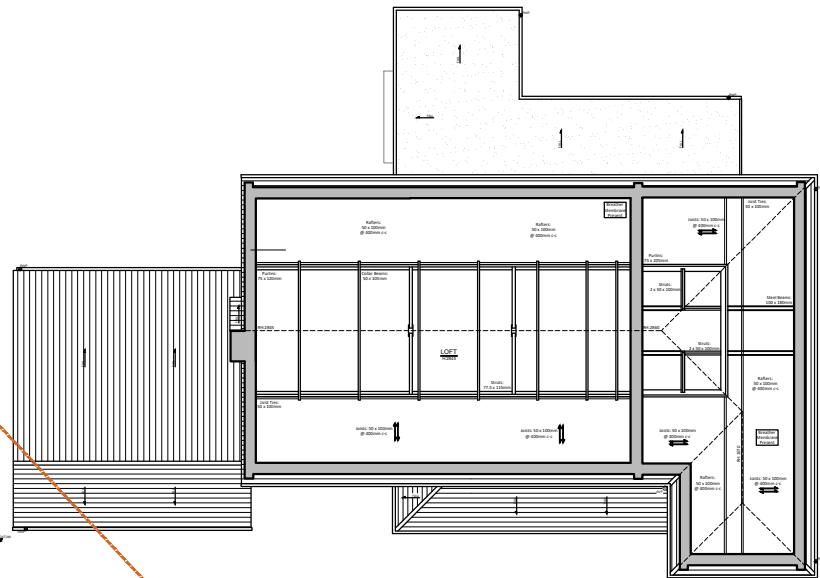

First Floor Plan
@ 1:100 Scale

 

Loft Plan
@ 1:200 Scale

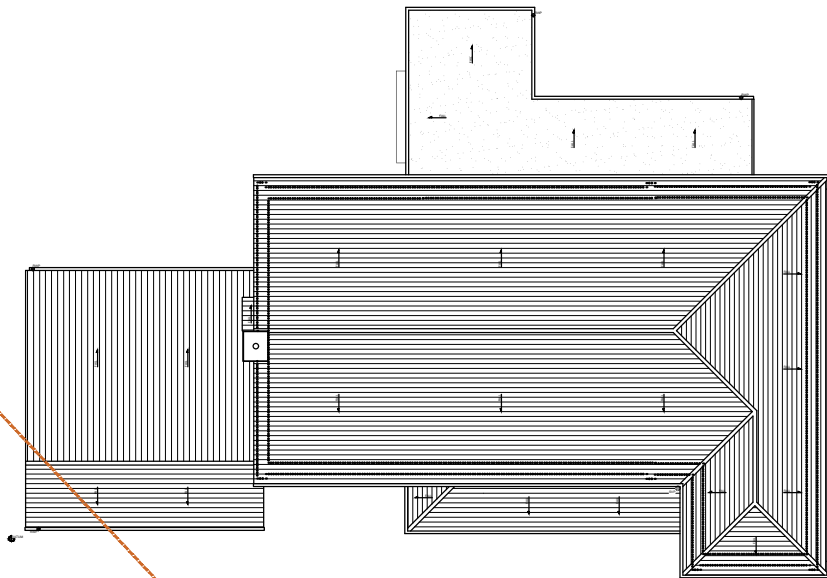

Roof Plan
@ 1:200 Scale

PLANNING

- Notes:
- > Issued for Planning Approval. Do not use for the purposes of ordering/purchasing.
 - > Figured dimensions to take precedence over scaling from drawing.
 - > Drawing to scales as noted. All dimensions in millimetres unless noted otherwise. Check all dimensions and levels on site.
 - > These drawings are subject to Planning and Building Regulation Approval or any other statute in law before construction commences.
 - > For details of all structural, mechanical and electrical works where mentioned, refer to relevant specialist's drawings, specification and documentation.
 - > If any discrepancies are found in the drawings these are to be brought to the attention of Daintree Design for rectification.
 - > Boundary lines are indicative only. Exact location of boundaries should be determined on site before work commences.
 - > Drawing to be printed in colour.

Rev	Date	Description	SC	By	Chk
-----	------	-------------	----	----	-----



DAINTREE DESIGN

a: Daintree Design, Tower Point,
44 North Rd, Brighton, BN1 1YR.
t: 01273 286 683
e: hello@daintreedesign.co.uk
w: www.daintreedesign.co.uk

Client

Mr & Mrs Halford

Project

52 Sea Avenue, Rustington,
BN16 2DJ.

Title

Existing:
First Floor, Loft & Roof Plans

Scale

As Noted @ A3 | Date

Drawing Number

D 1940 - 201 (A)