
 


PLANNING

Notes:

- > Issued for Planning Approval. Do not use for the purposes of ordering/purchasing.
- > Figured dimensions to take precedence over scaling from drawing.
- > Drawing to scales as noted. All dimensions in millimetres unless noted otherwise. Check all dimensions and levels on site.
- > These drawings are subject to Planning and Building Regulation Approval or any other statute in law before construction commences.
- > For details of all structural, mechanical and electrical works where mentioned, refer to relevant specialist's drawings, specification and documentation.
- > If any discrepancies are found in the drawings these are to be brought to the attention of Daintree Design for rectification.
- > Boundary lines are indicative only. Exact location of boundaries should be determined on site before work commences.
- > Drawing to be printed in colour.

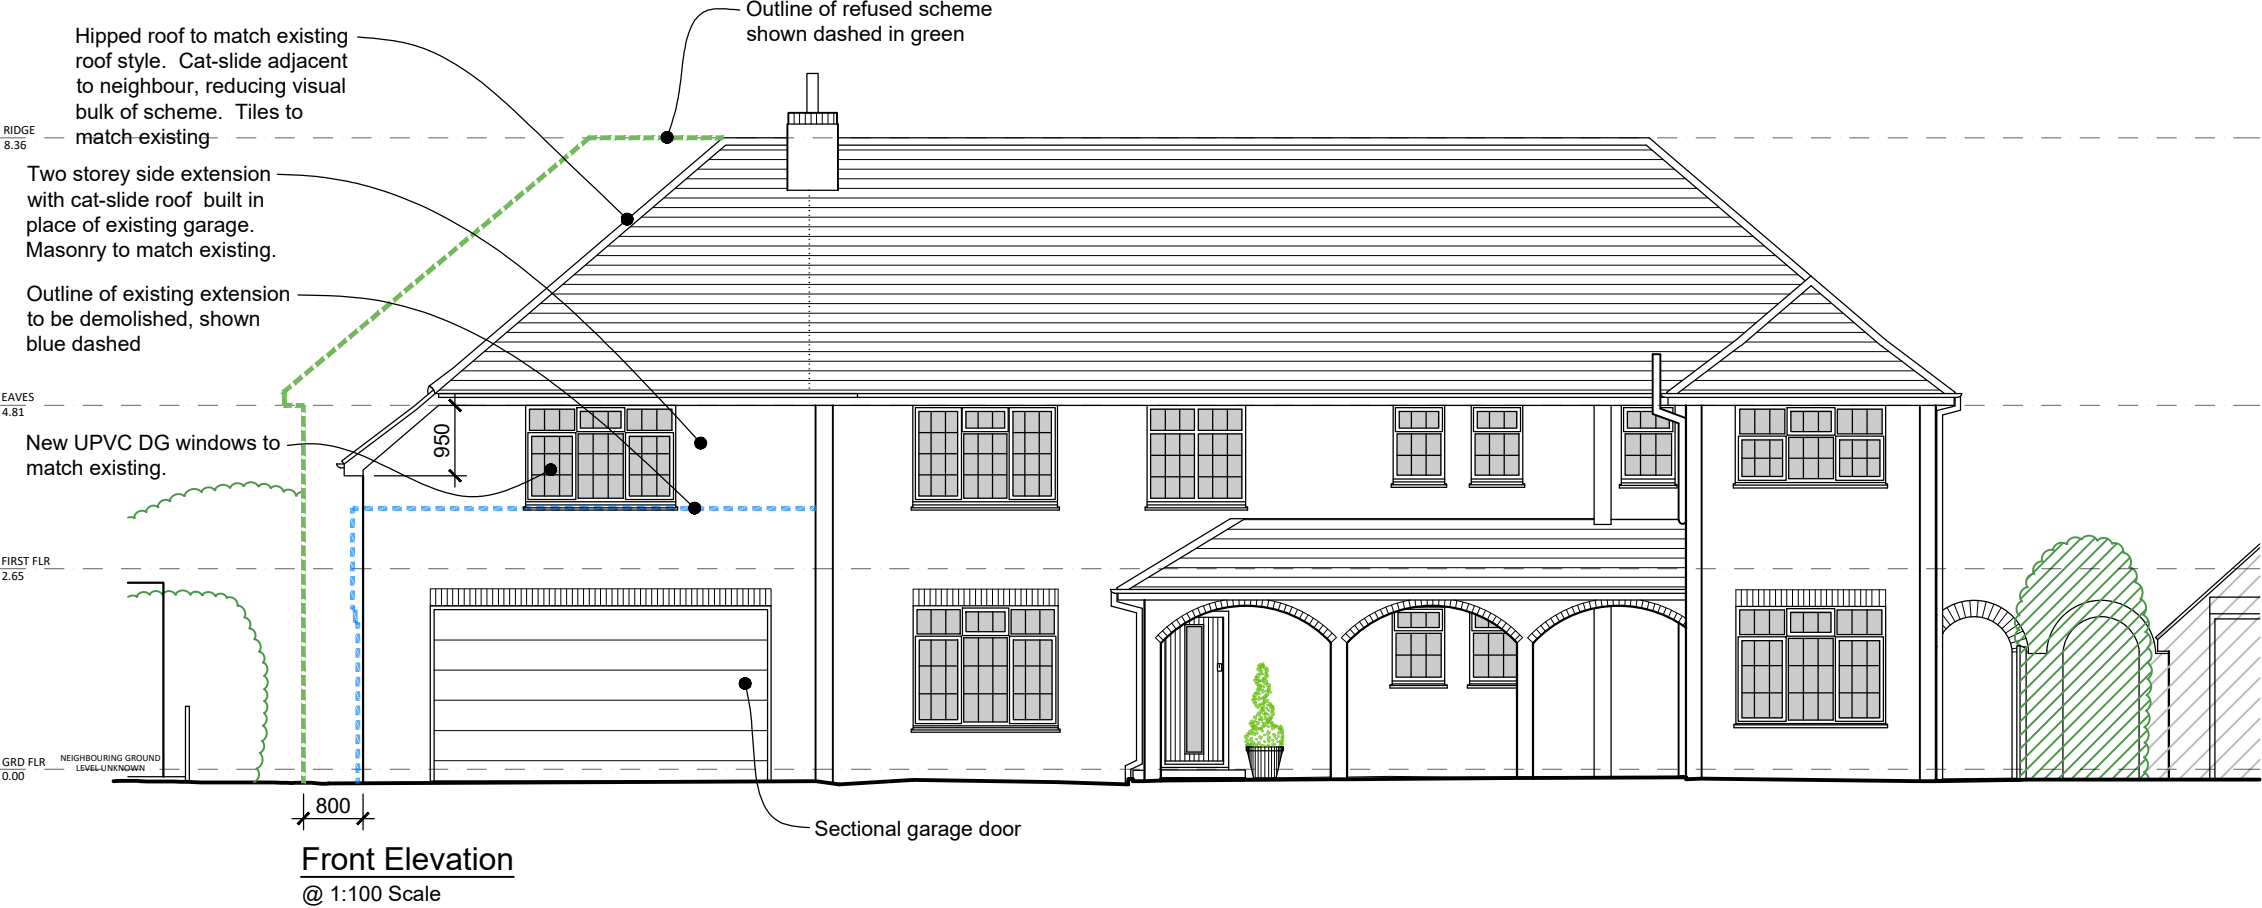

A 05.08.20 Scheme revised			SC	✓
Rev	Date	Description	By	Chk



DAINTREE DESIGN

Client

Mr & Mrs Halford

Project

52 Sea Avenue, Rustington,
BN16 2DJ.

Title

Proposed:
Front & Rear Elevations

Scale

1:100 @ A3

Date

April 2020

Drawing Number

D 1940 - 350 (A)