




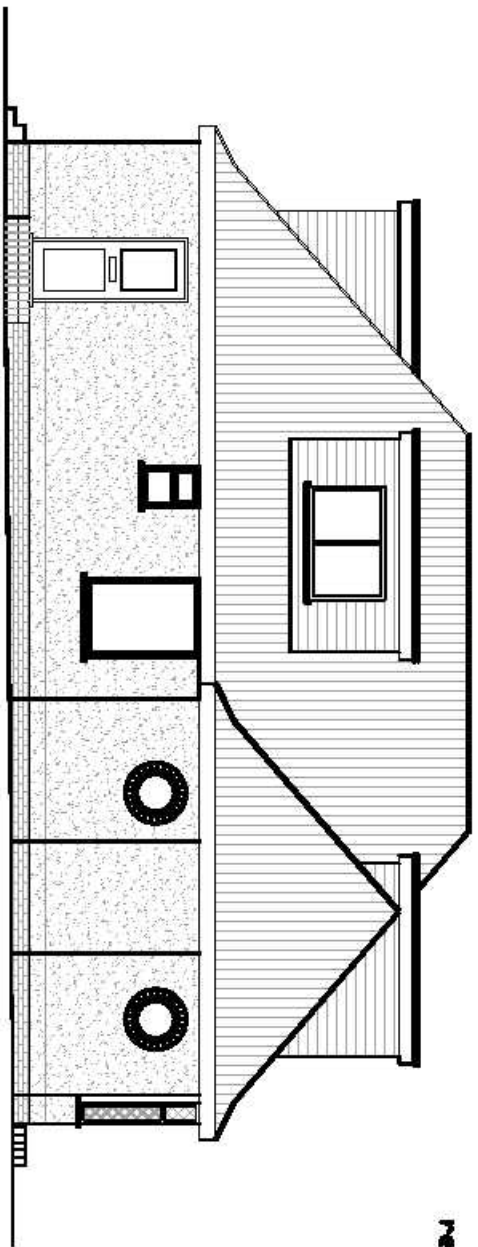


South Side Elevation

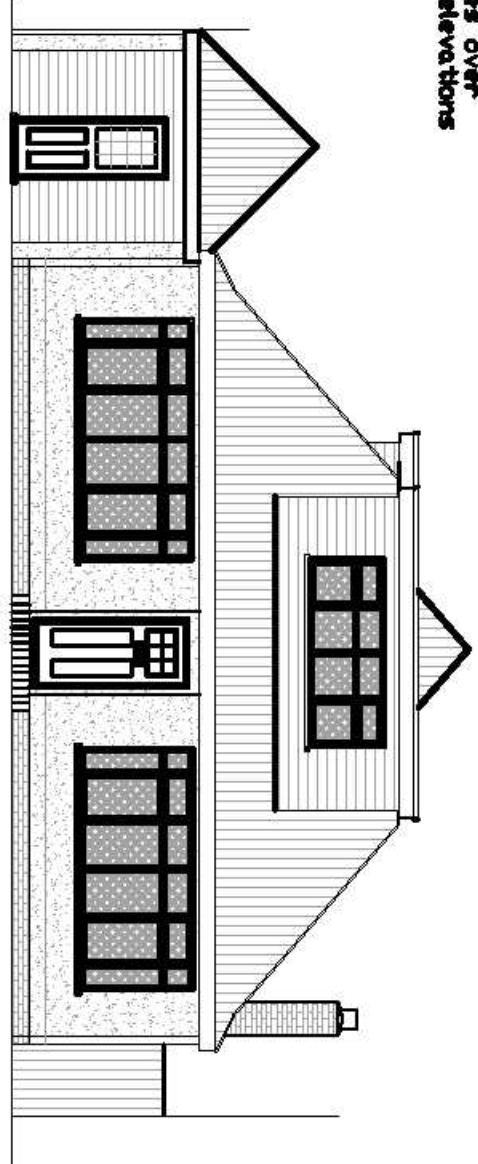

Front Elevation

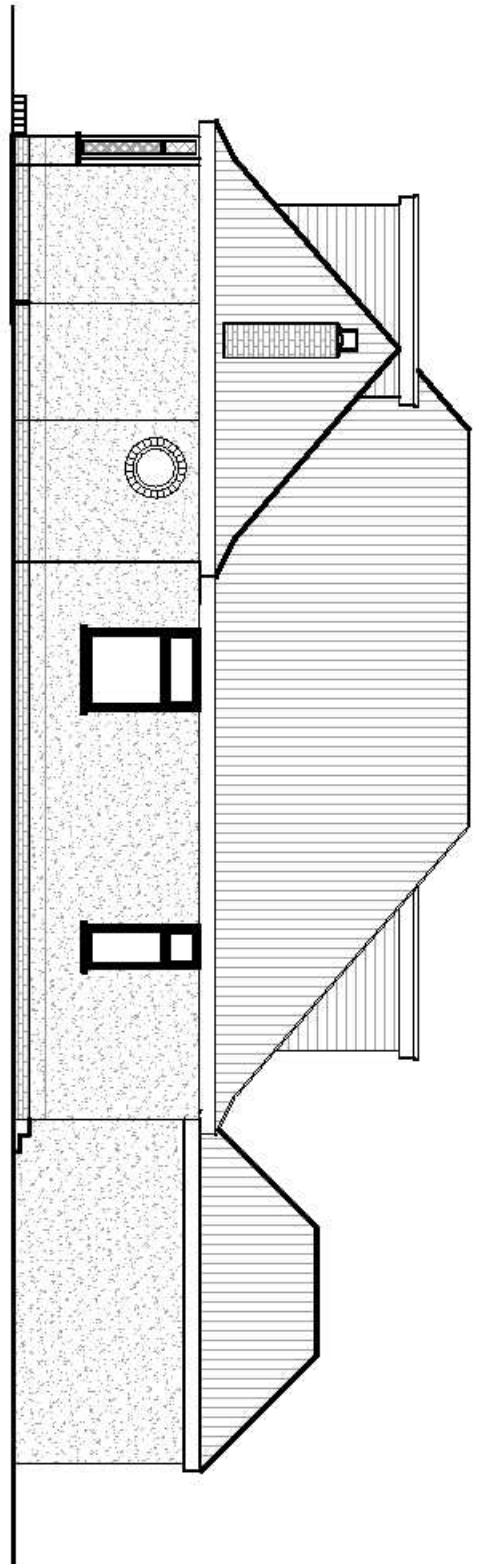


North Side Elevation

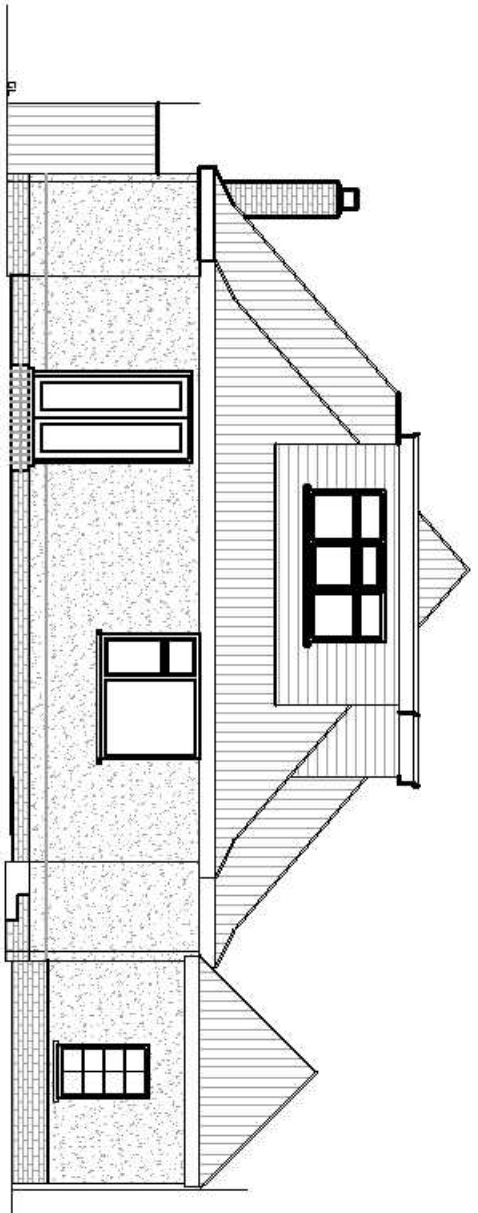


Rear Elevation

Blue clay roof
rendered elevations

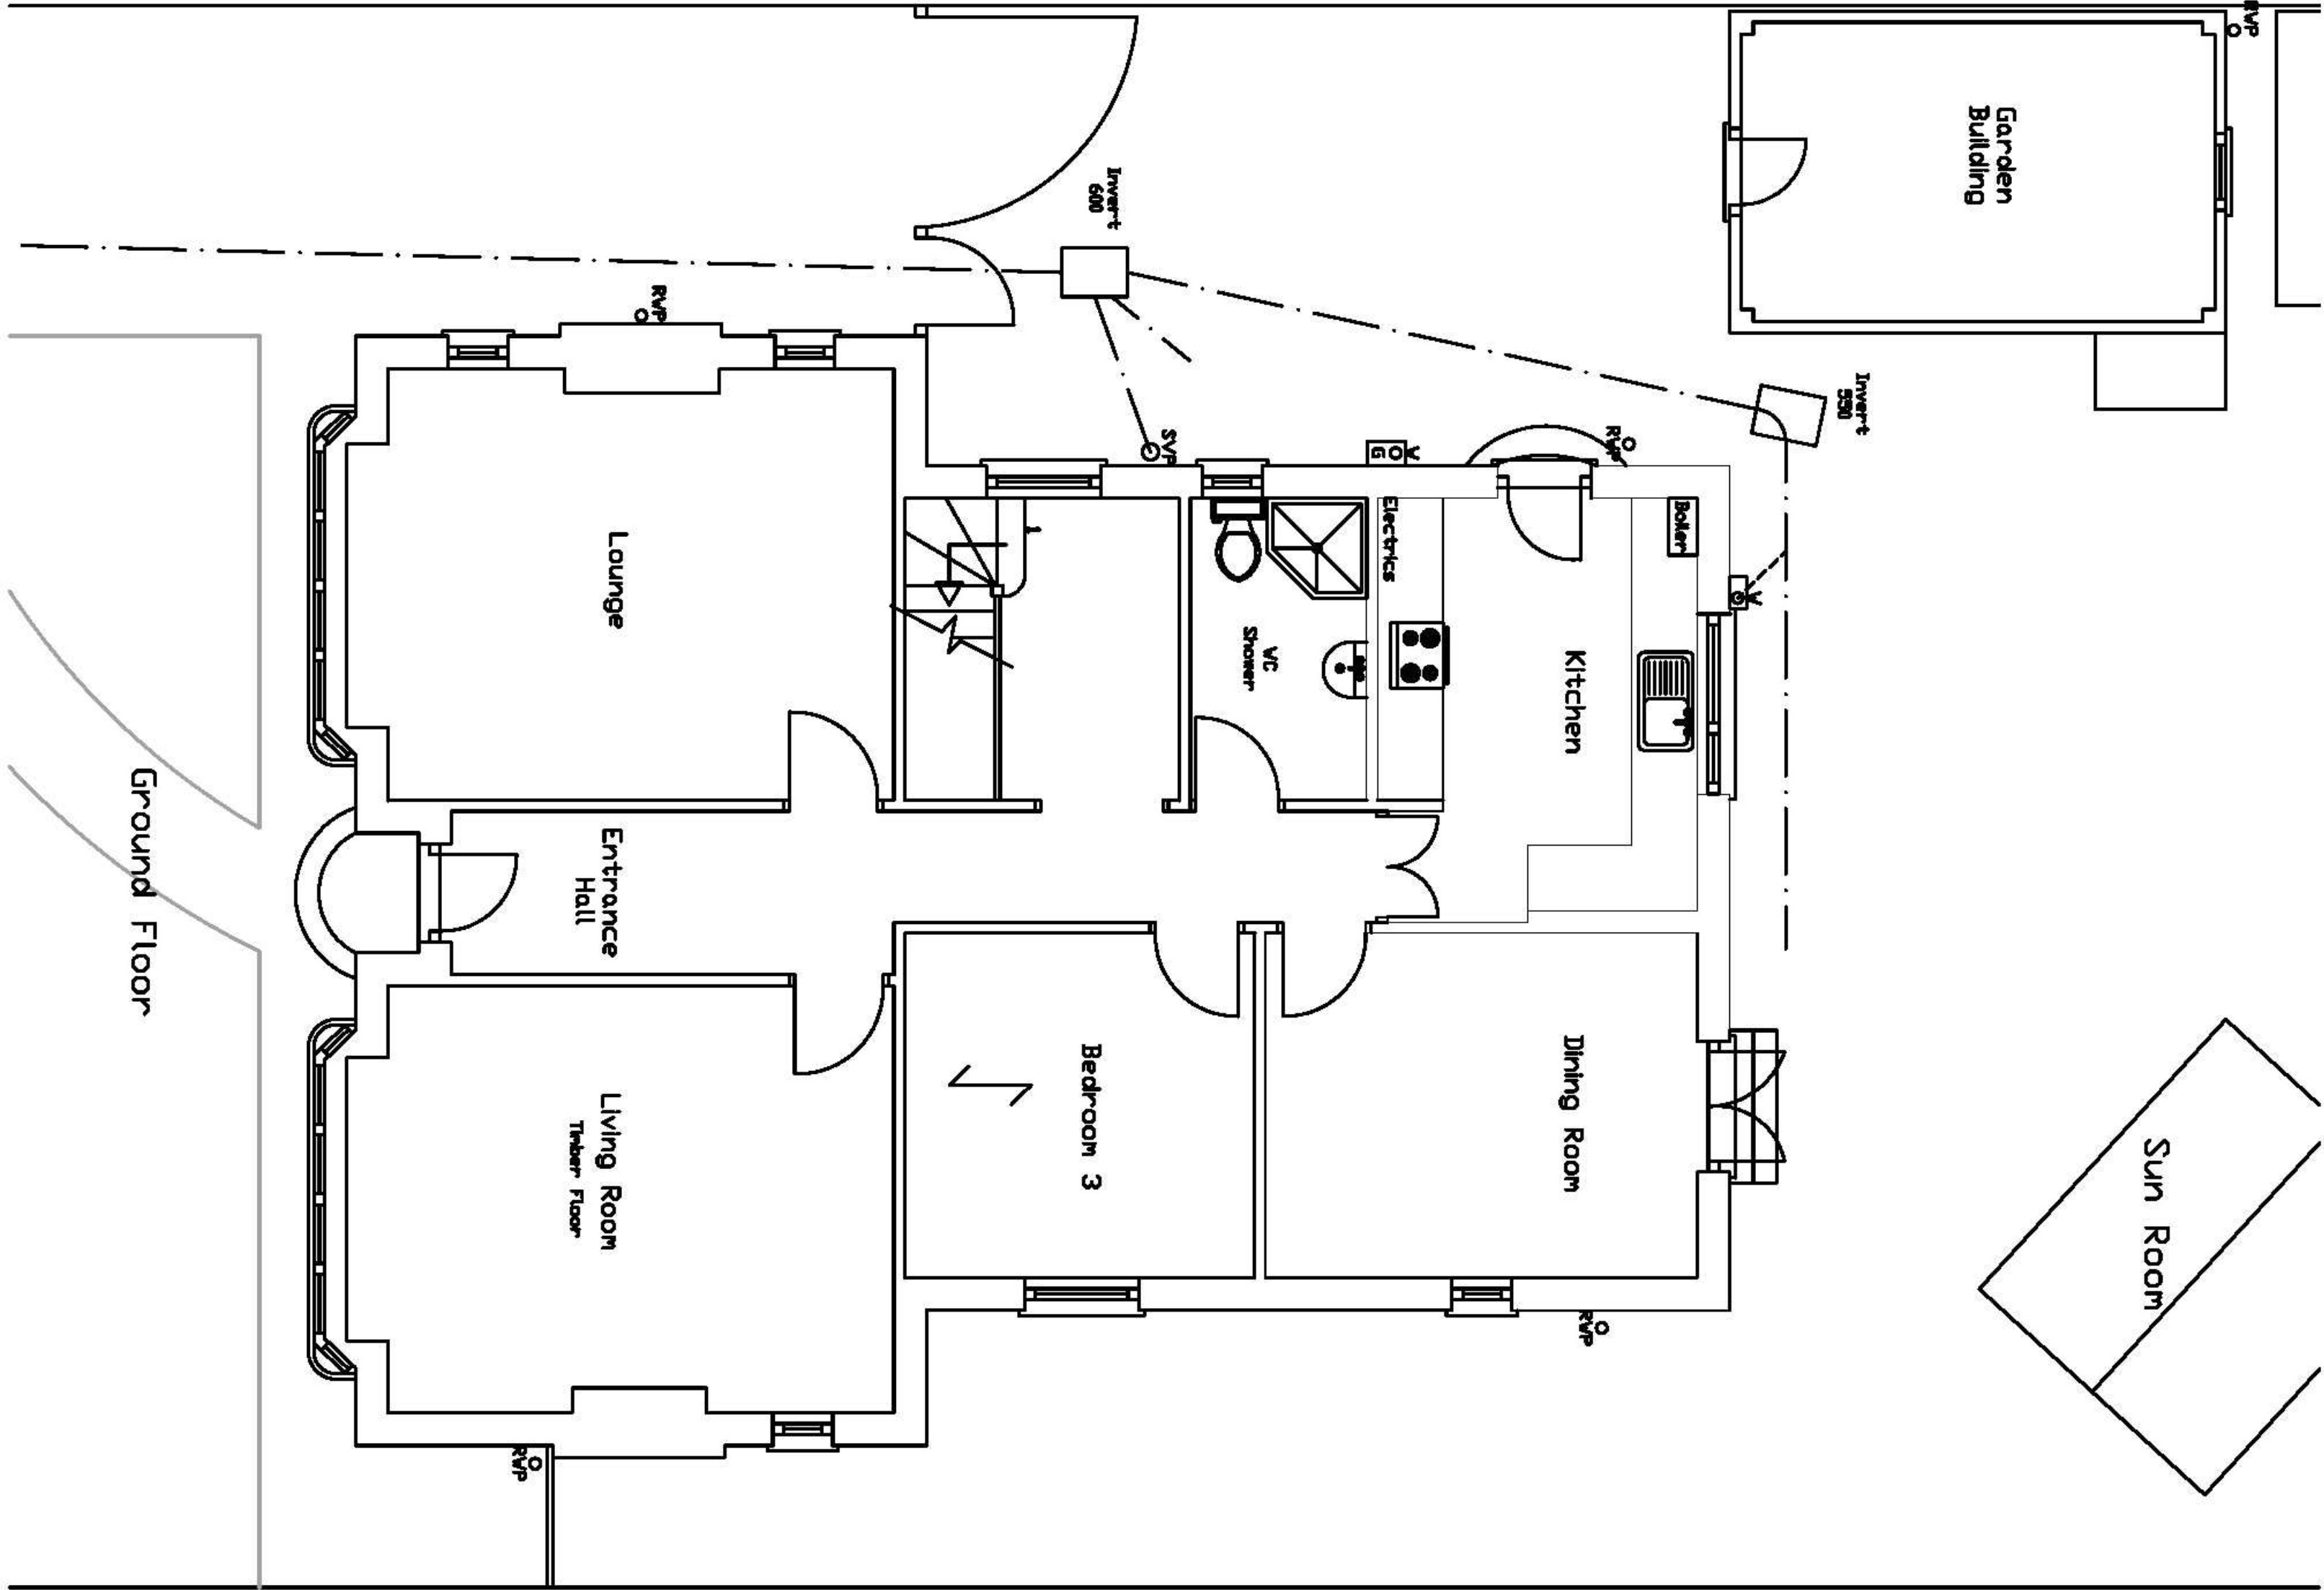

Ground Floor

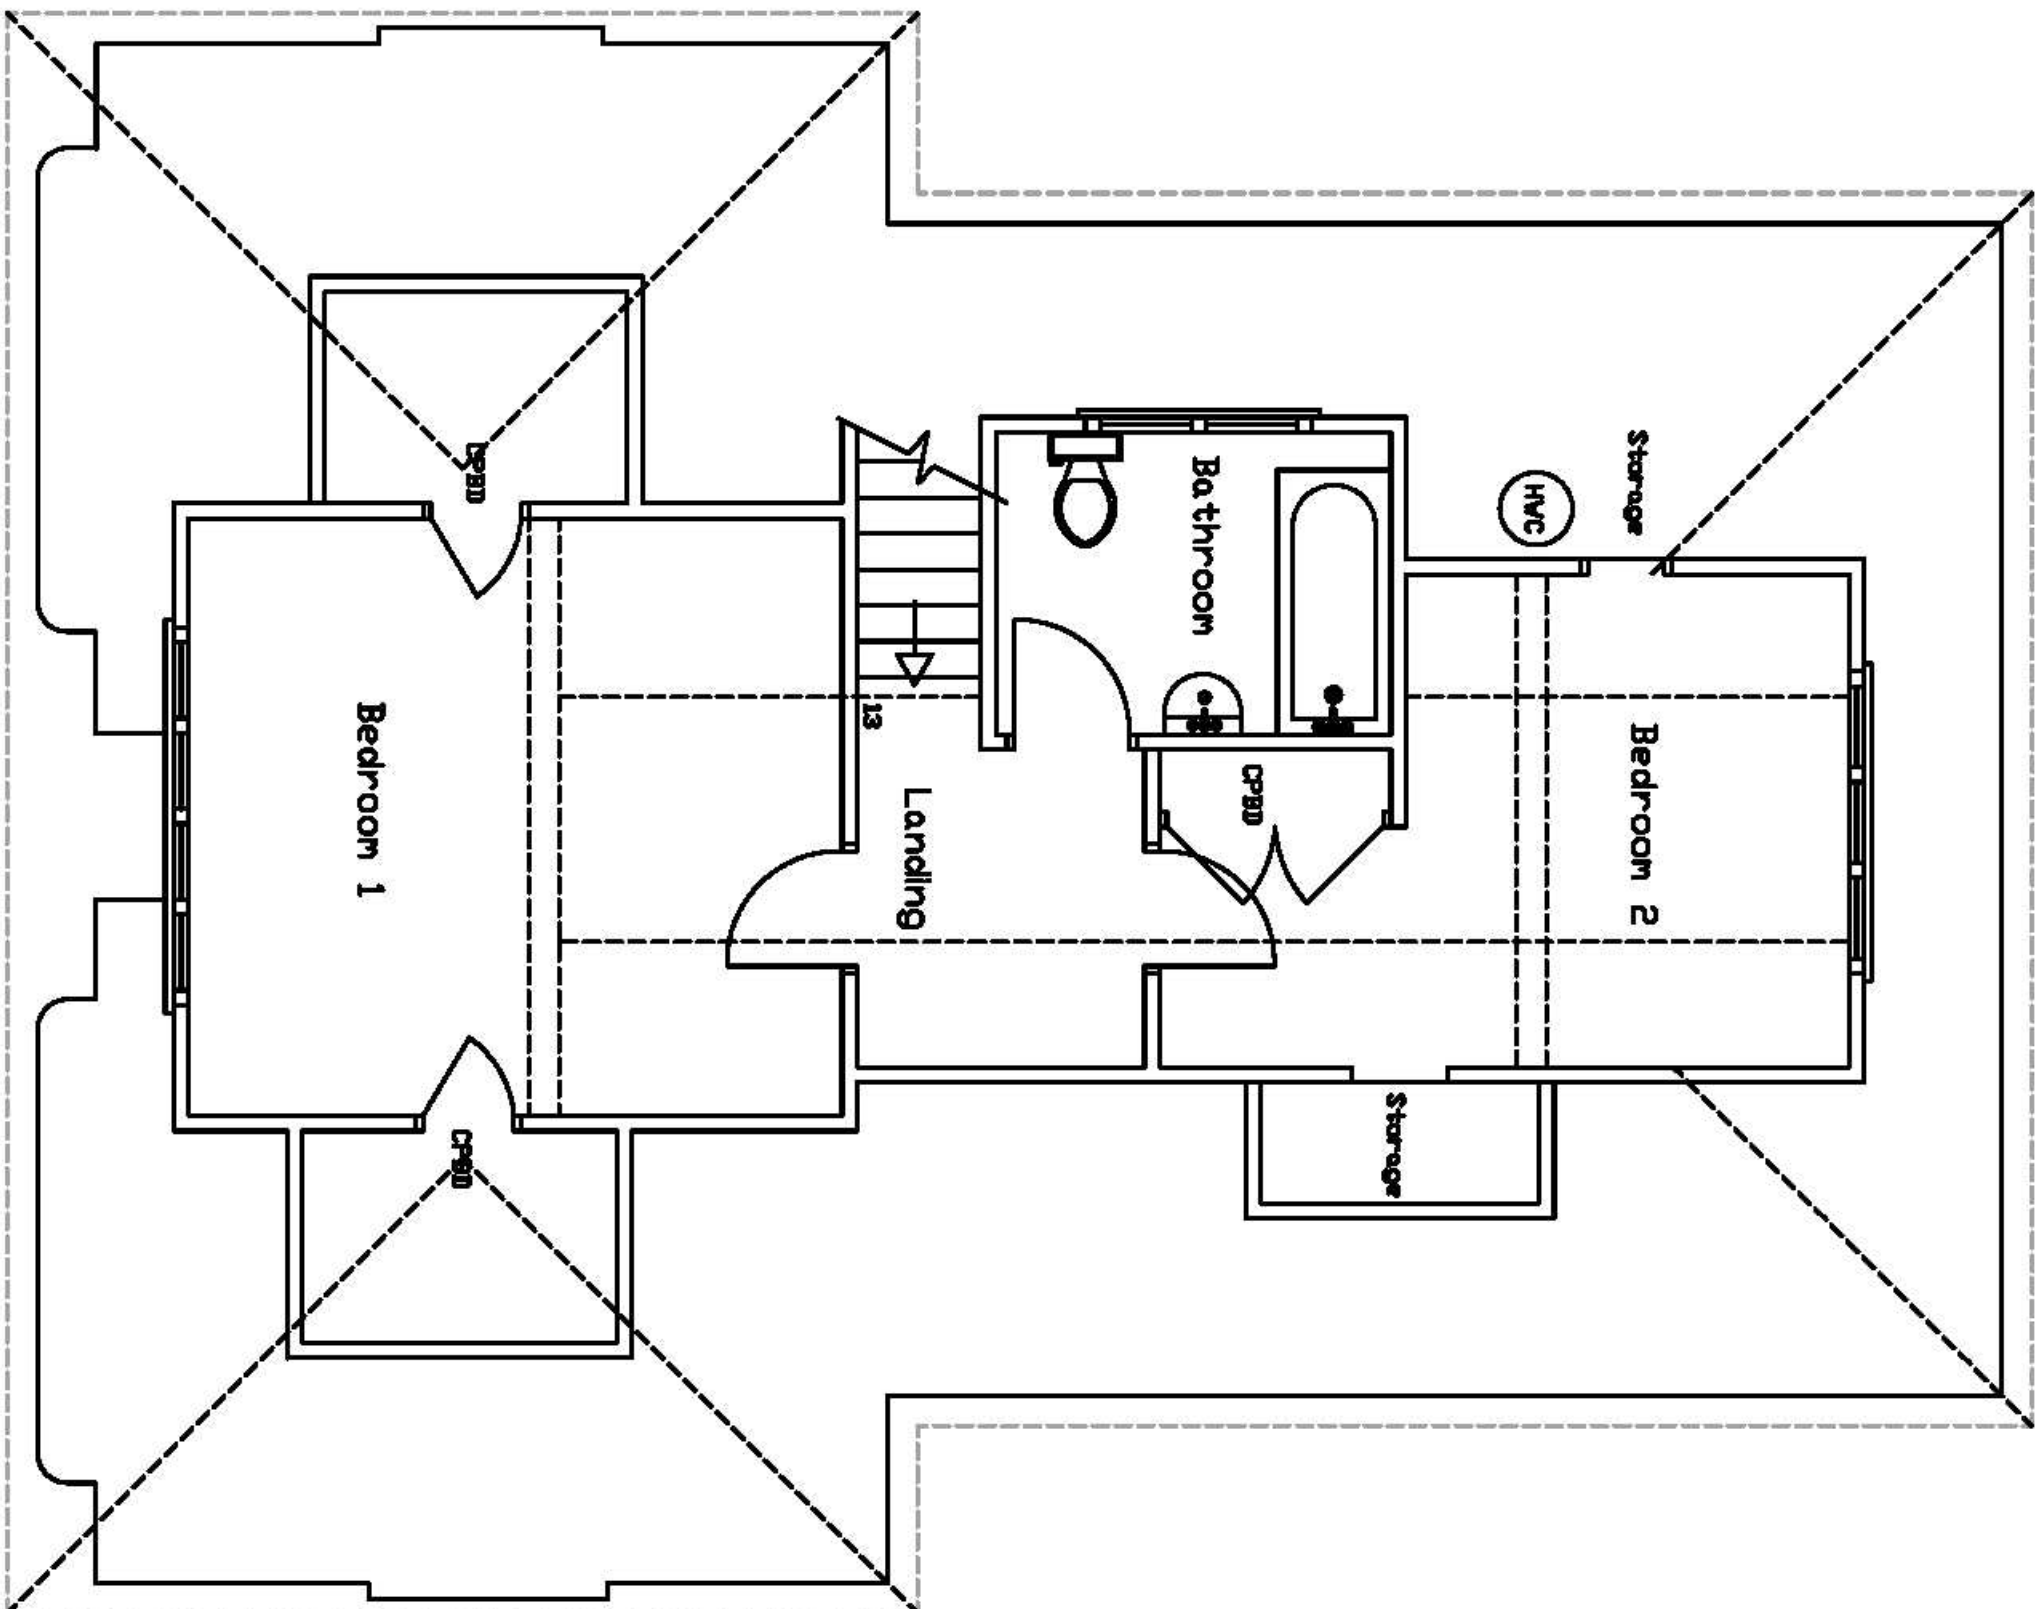

First Floor



Location Plan 1:1250

© Crown Copyright 2008
Reproduction in whole or in part is prohibited
without the prior permission of Ordnance Survey.

28 Parkfield Rd, Worthing, BN13 1EP, Tel. 01903 212019, www.colinjessy.co.uk									
Client	Mr & Mrs Holmes								
Contract	4 Amberley Road, Rustington, BN16 2EE								
Title	Survey Floor Plans, Elevations, Location Plans								
DWG. No.	085.08.01	Scale:	1:50, 1:100 & 1:1250	Date:	05/08	Drawn By:	S.D		
Rev.									
Details									

colinjessy Associates

Scale 1:50 0 1m 2m 3m 4m 5m 6m 8m 10m
1:100