


A detailed site plan of a house. The house is a rectangular structure with a central hall and several rooms. The rooms include a large living area with a fireplace, a kitchen, a dining area, and a bedroom. The house is surrounded by a lawn and a driveway. A north arrow is located in the top right corner, pointing towards the top of the page. The plan includes various annotations such as 'Lawn', 'Patio', 'Shed', 'Driveway', 'Garage', 'Kitchen', 'Living Room', 'Bedroom', 'Bathroom', 'Hallway', and 'Fireplace'. Dimensions are provided for various areas, including the lawn (10m x 10m), the patio (4m x 4m), and the driveway (10m x 10m). The house is oriented with the front entrance facing the top of the page.

Typical Cross Section

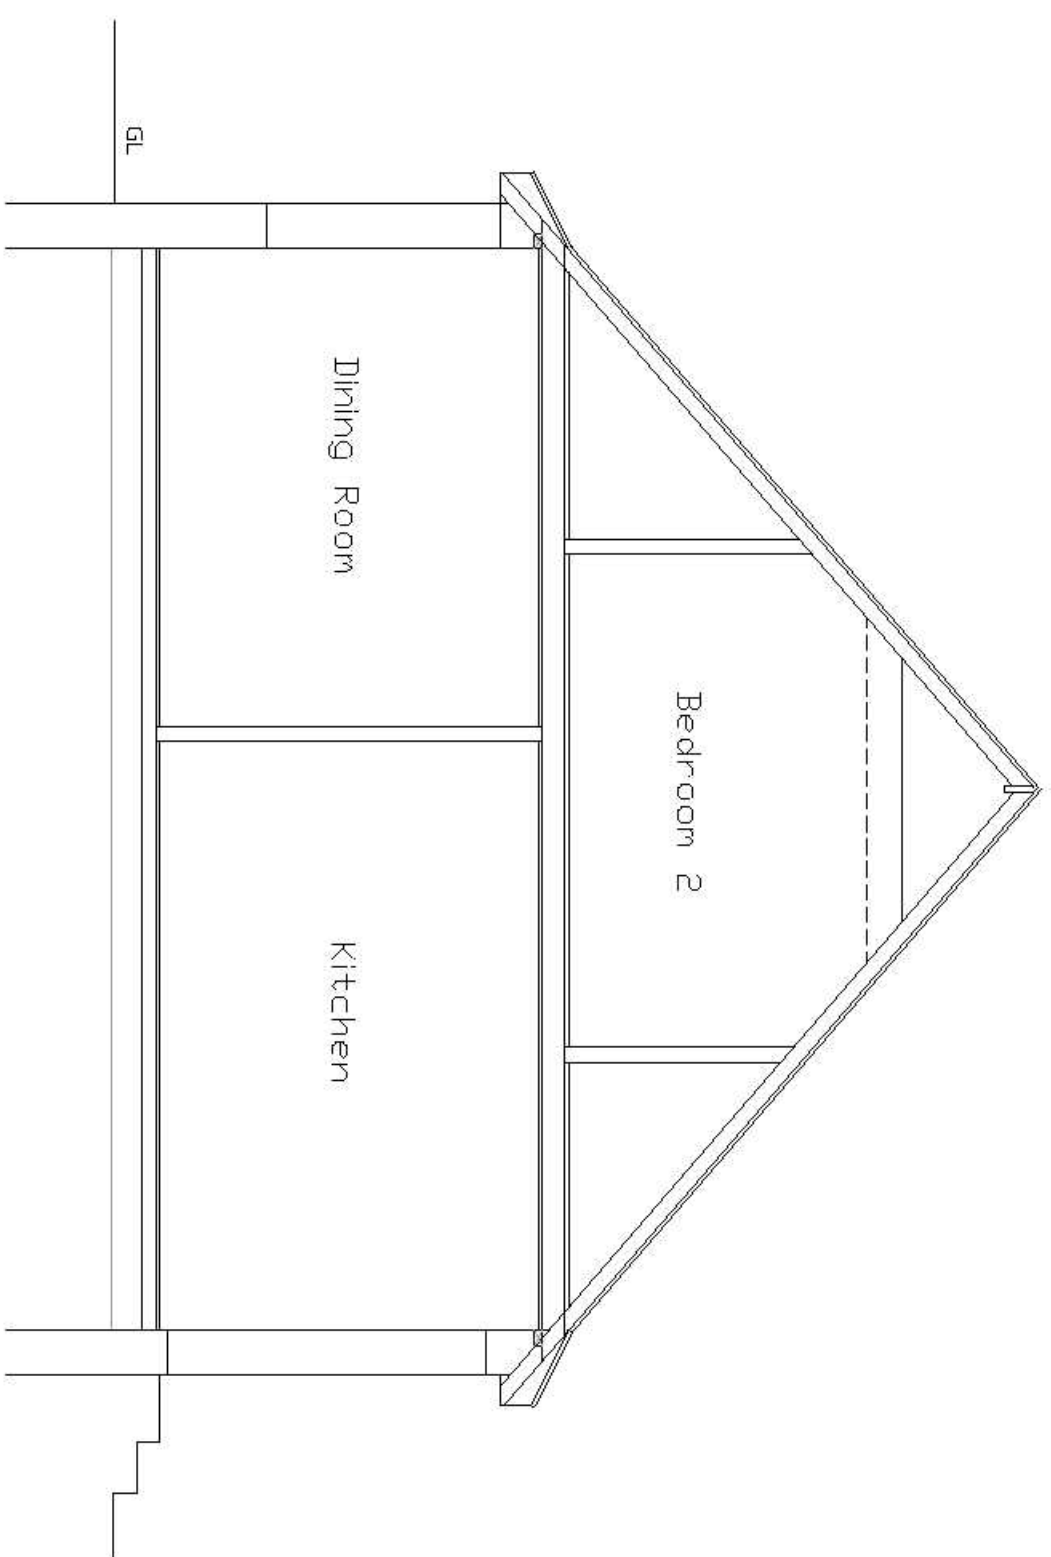

<i>Colin Jessey Associates</i>					
28 Parfitt Rd, Worthing, BN13 1EP, Tel. 01903 212019, www.colinjessy.co.uk					
Client	Mr & Mrs Hommes				
Contract	4 Amberley Road, Rushington, BN18 2ZE				
Title	Survey Cross Section, Block Plan				
DWG No.	095/08/02				
Rev.		Scale:	1:50 & 1:100	Date:	6/5/08
Revised by					
				Drawn By:	S.D
				Date:	