
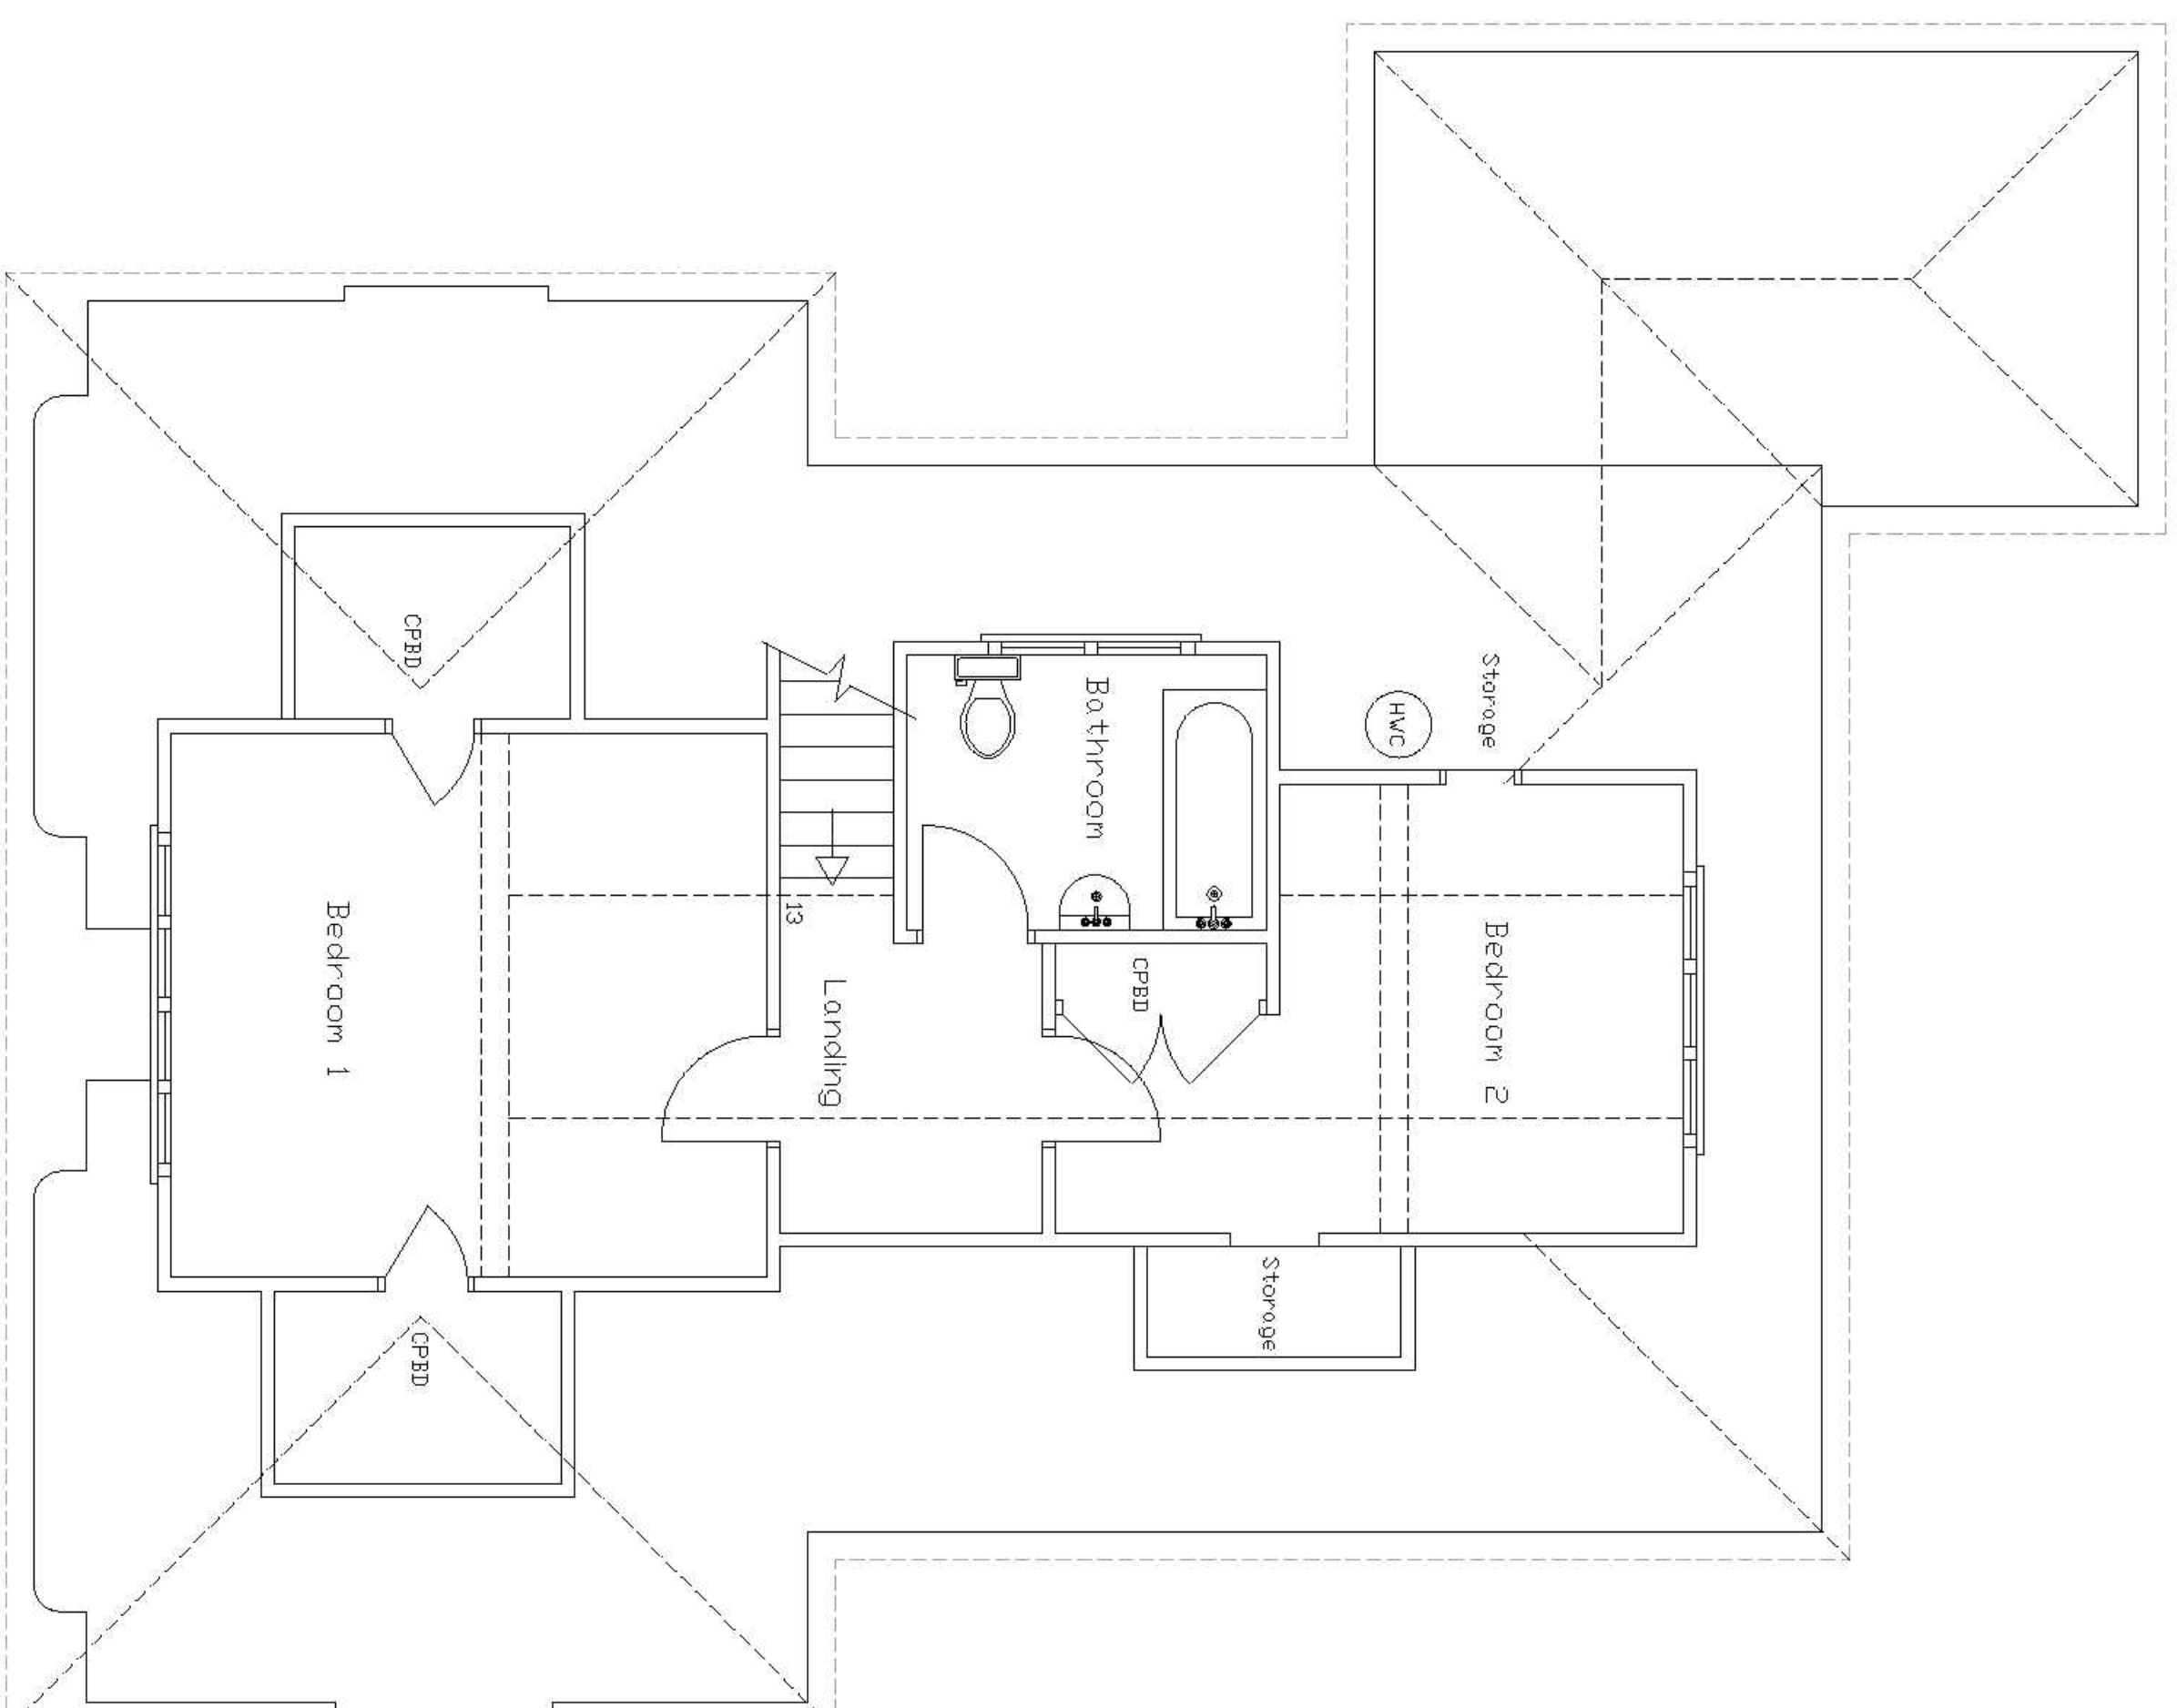
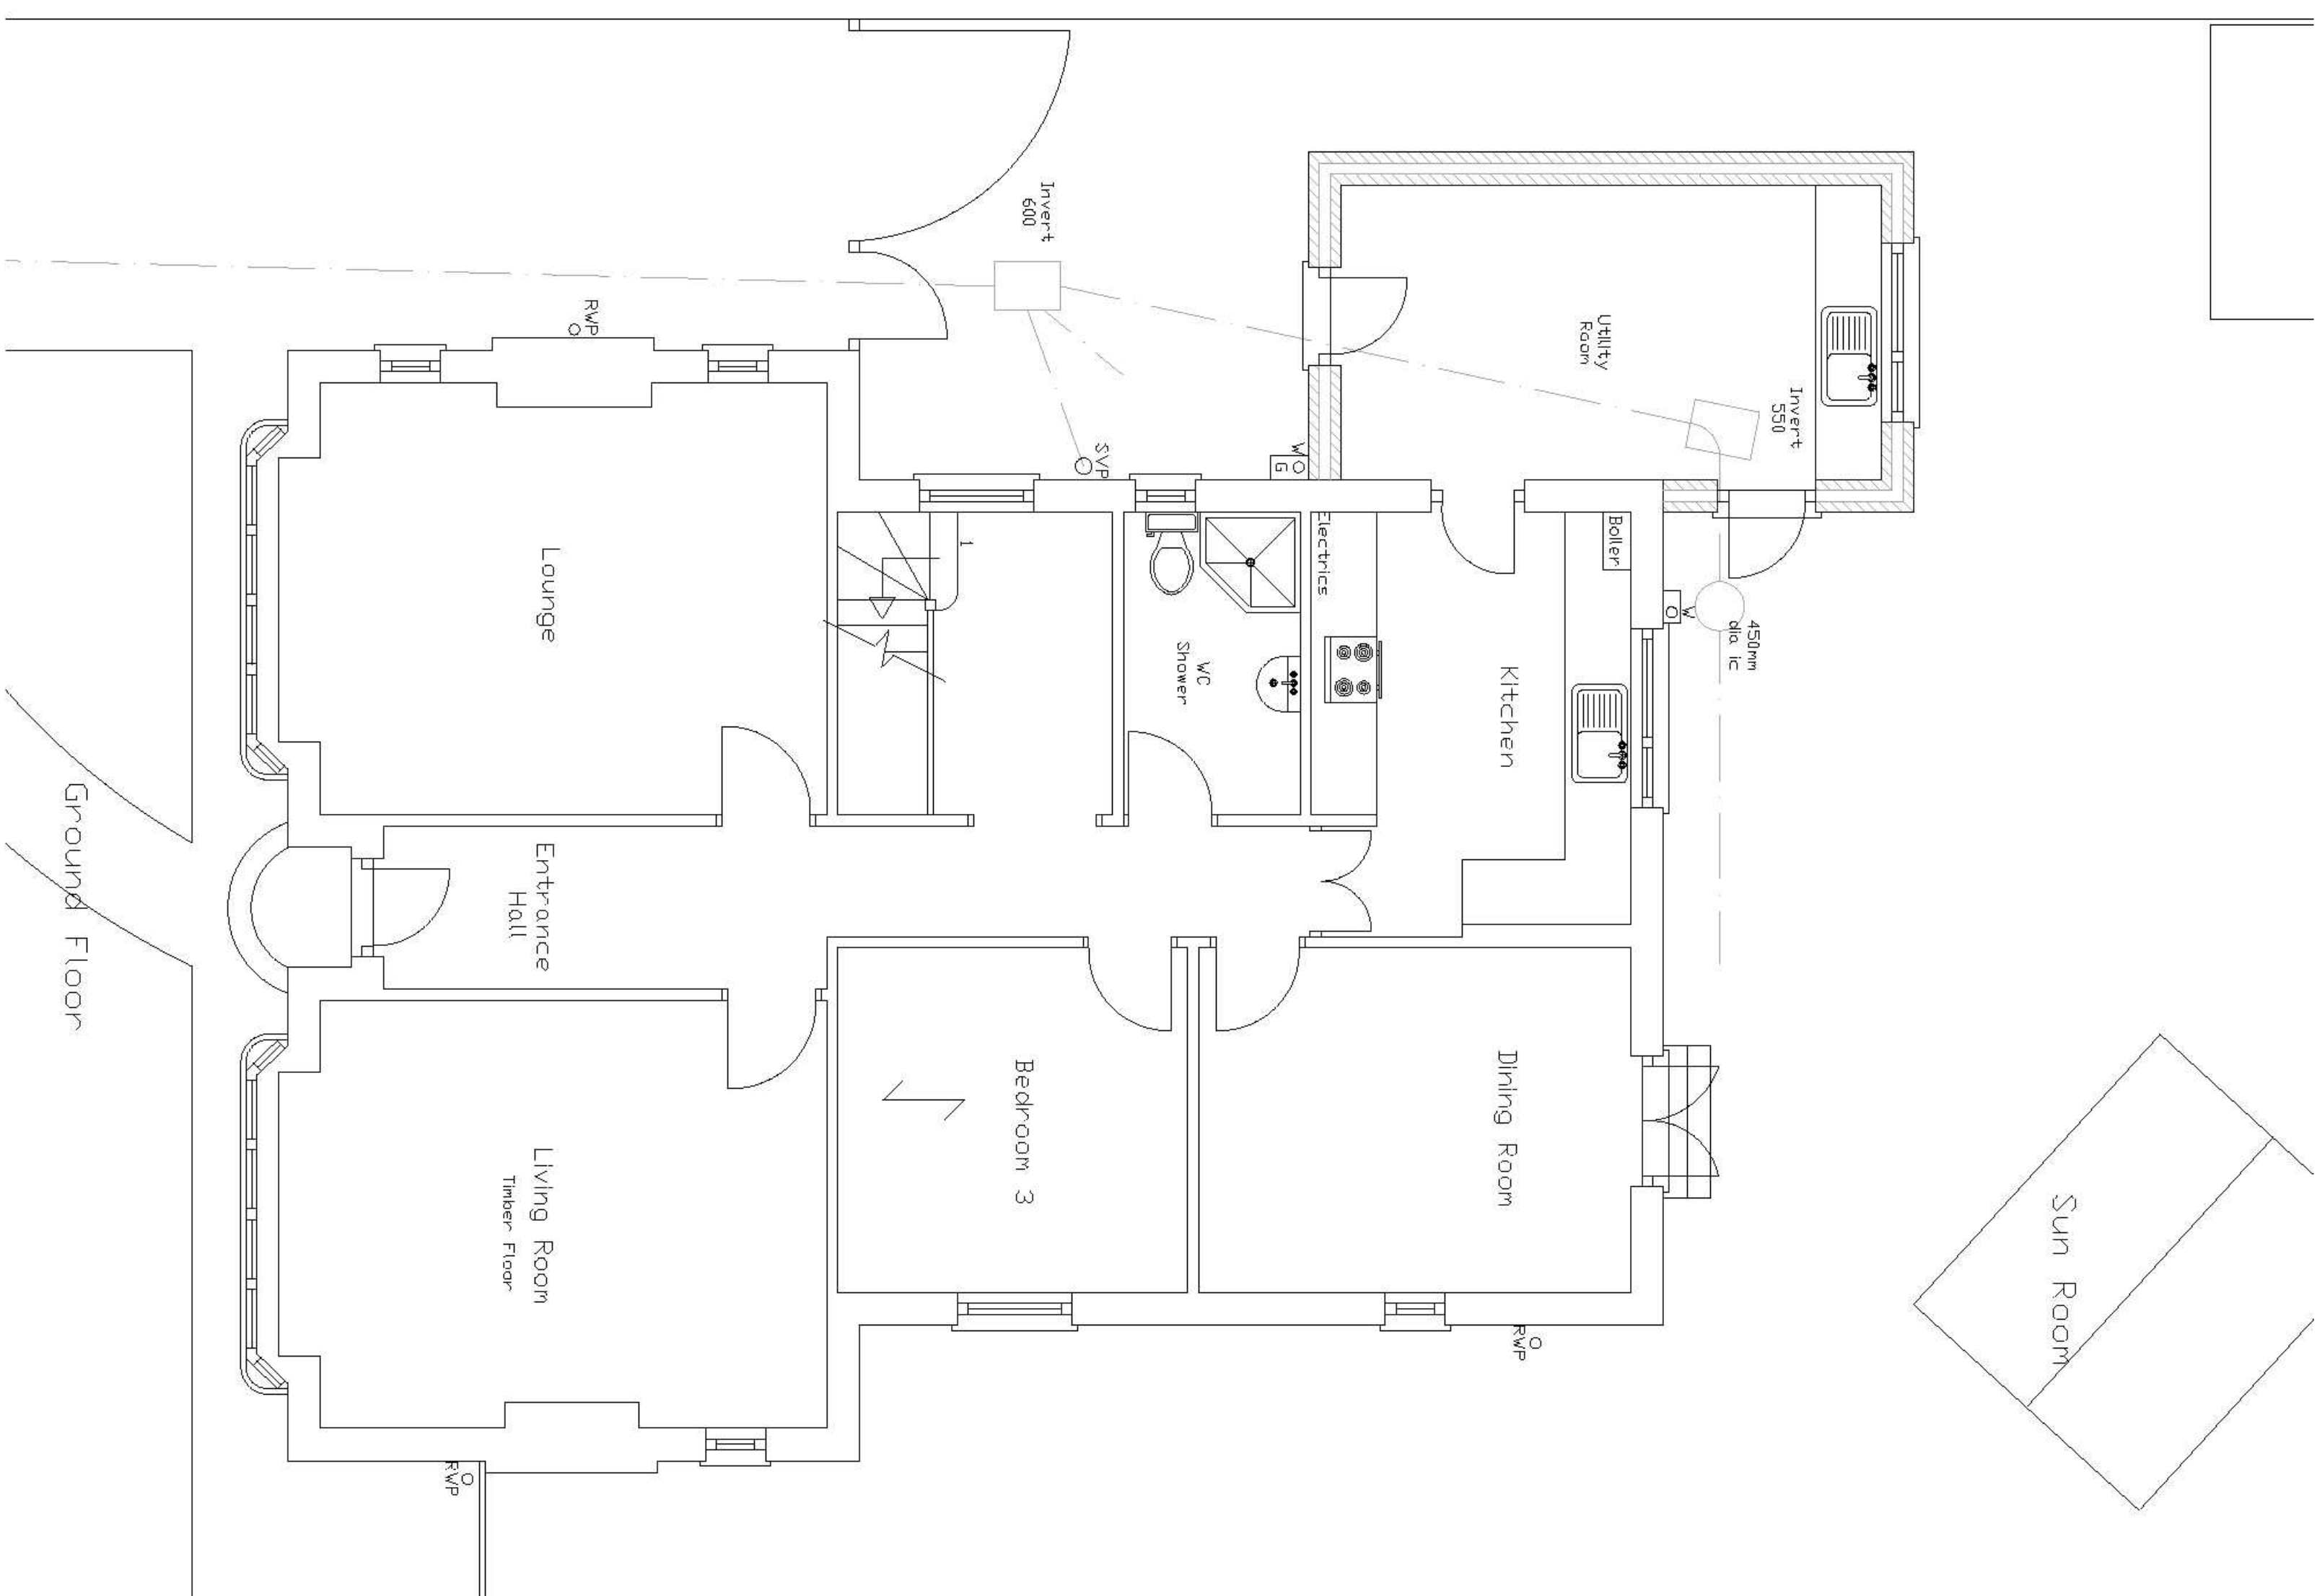
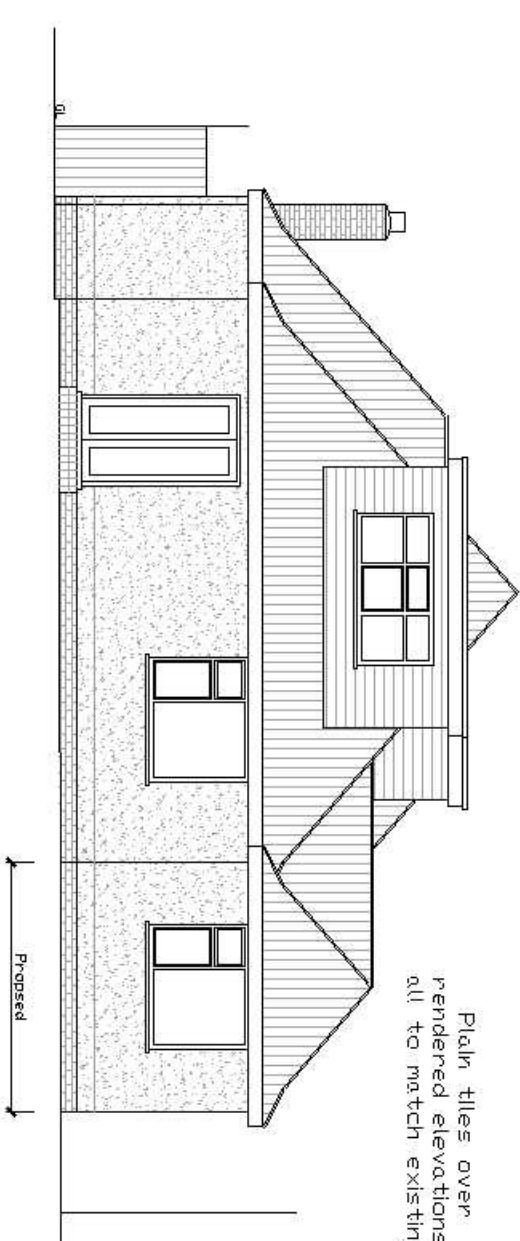
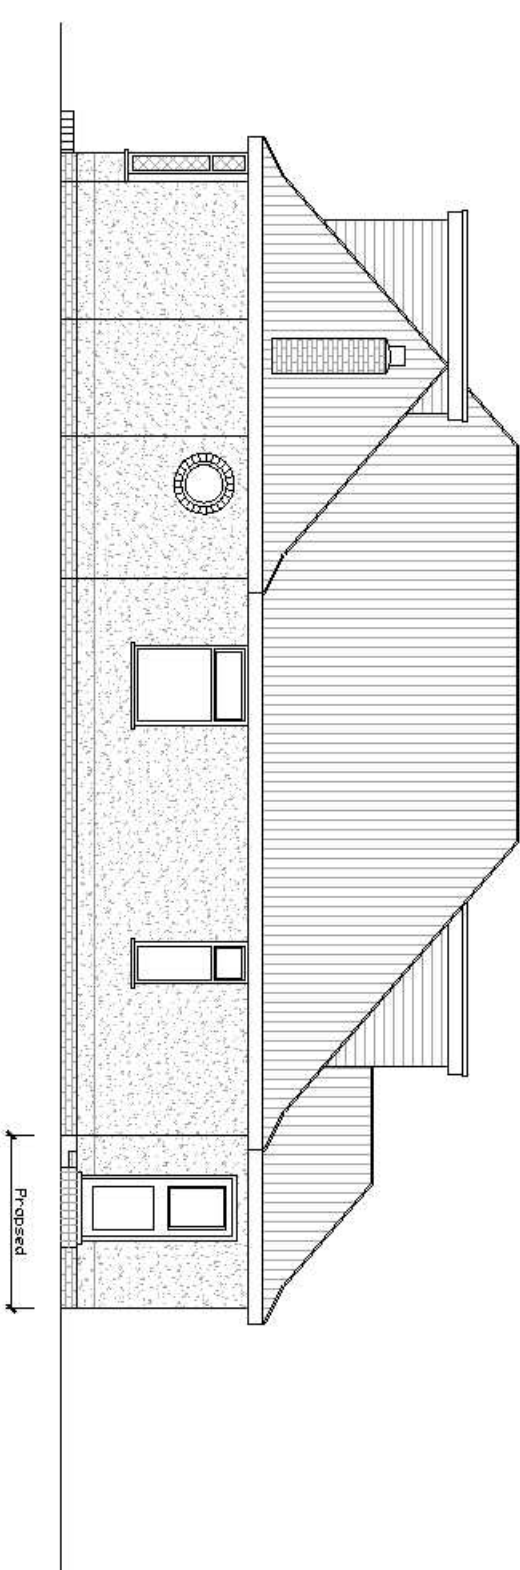
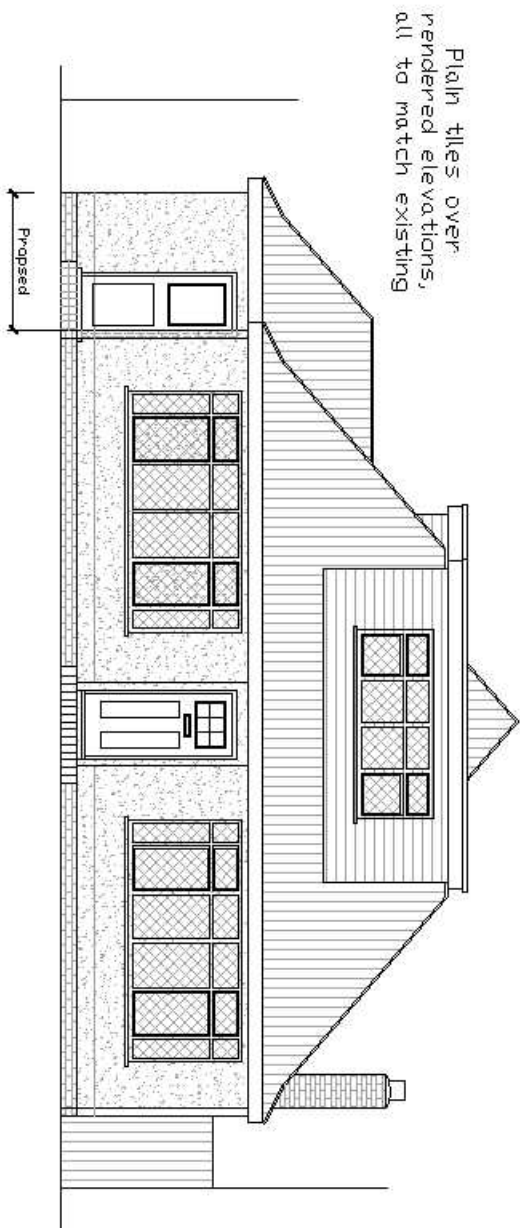


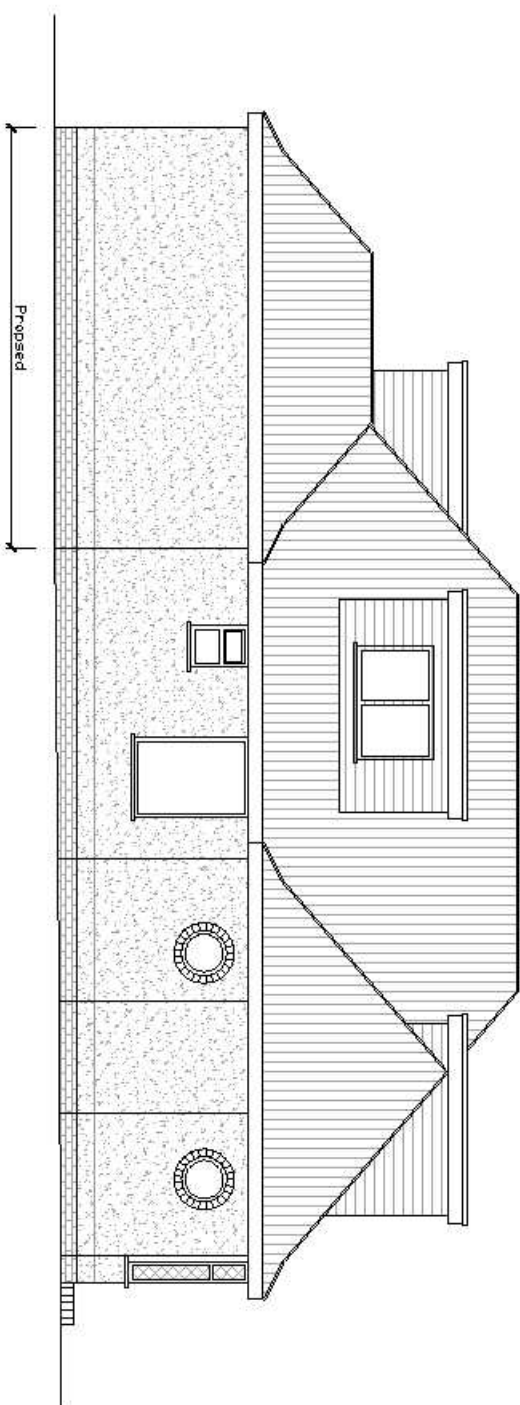

28 Parkfield Rd, Worthing, BN13 1EP, Tel. 01903 212019, www.colinjesssey.co.uk	
Client	Mr & Mrs Holmes
Contract	4 Amberley Road, Rustington, BN16 2EE
Title	Proposed Floor Plans, Elevations
DWG No.	095.08.03
Rev.	Scale: 1:50 & 1:100 Date: 28/5/08
Details	Drawn By: S.D Date: