

EXISTING

Elevations (1:100)



Rear Elevation (west)

Side Elevation (south)

Side Elevation (north)

PROPOSED

Elevations (1:100)




Rear Elevation (west)

Side Elevation (south)

Side Elevation (north)




Site Location Plan (1:1250)

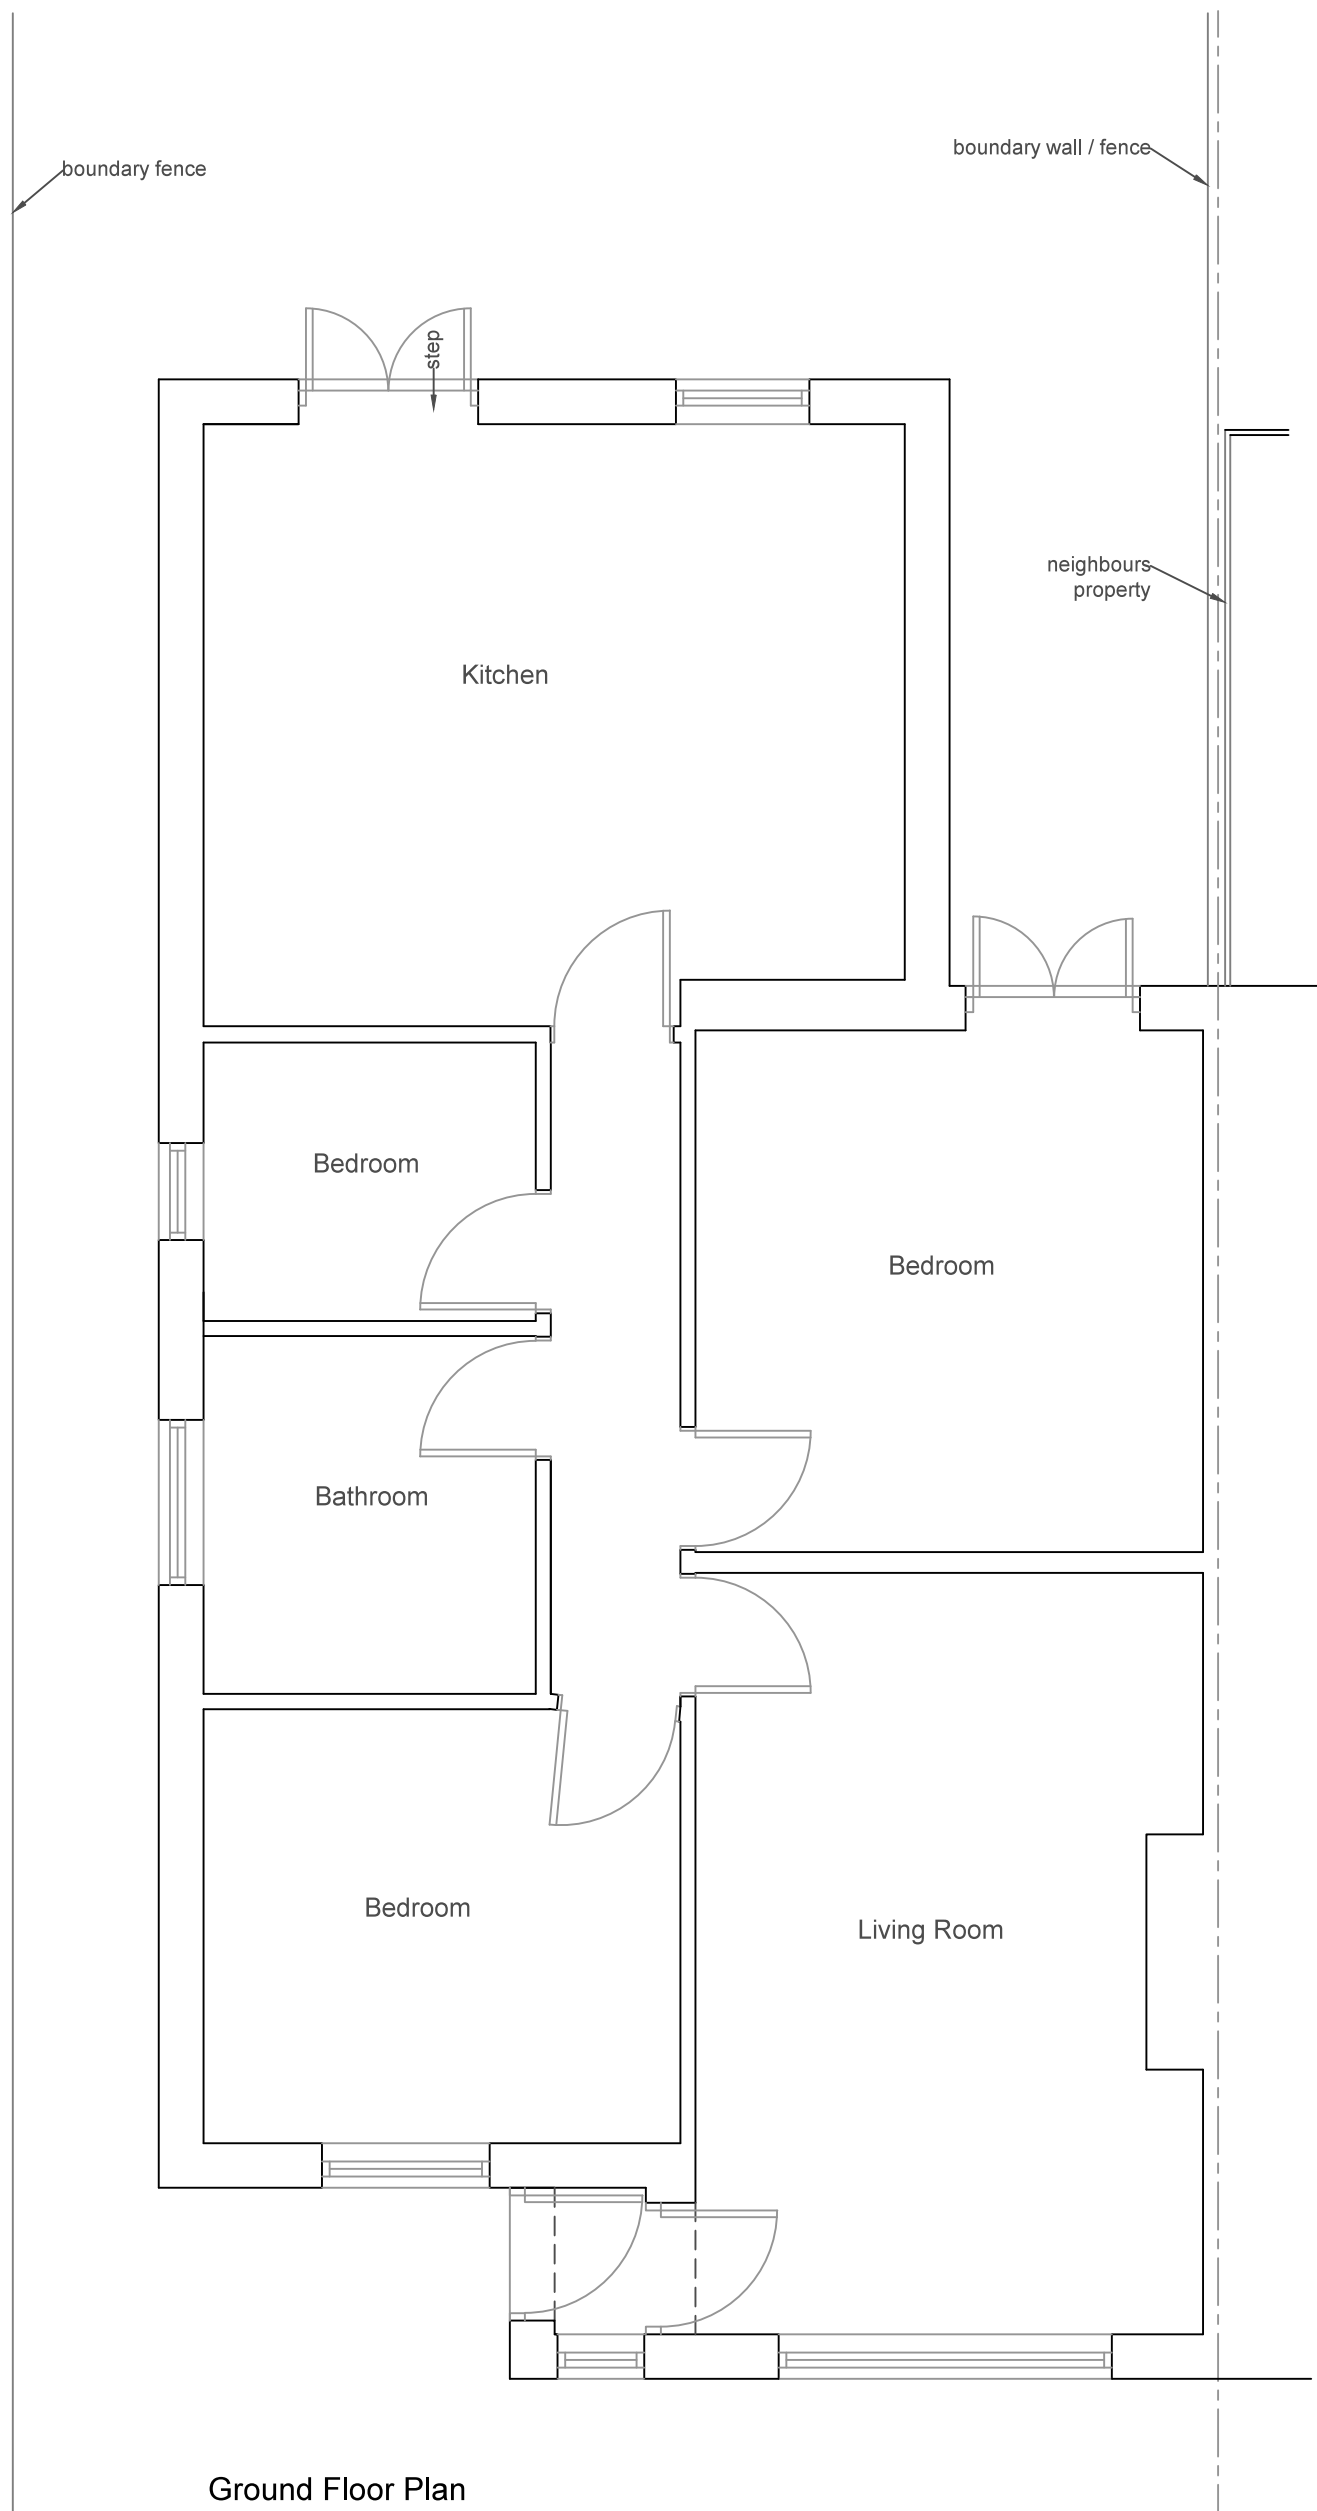


Ground Floor Plan


Plan (1:50)

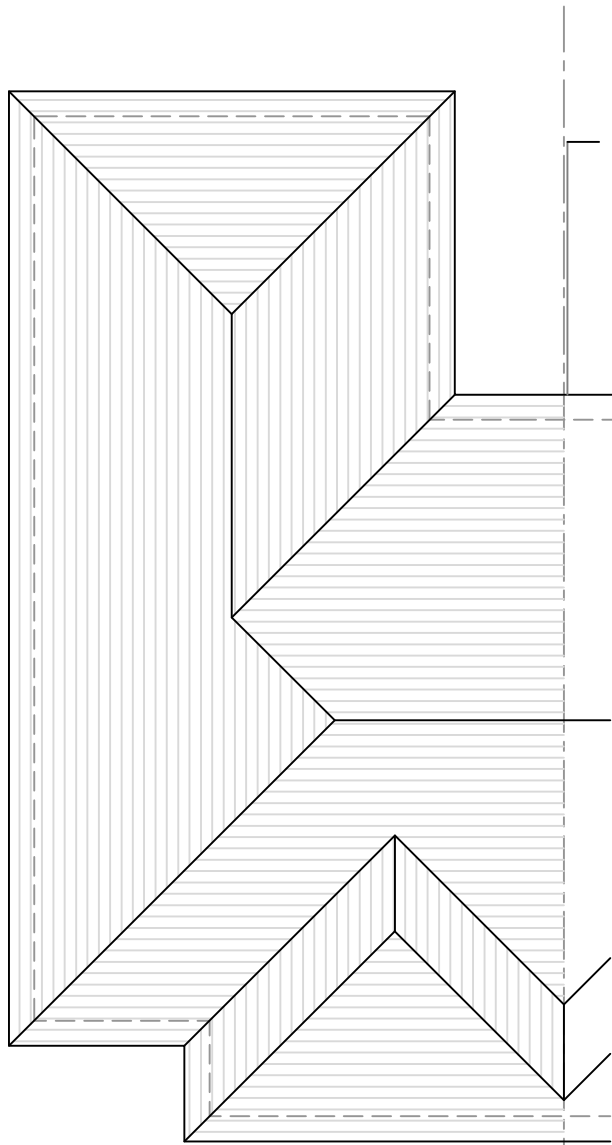


Roof Plan (1:100)

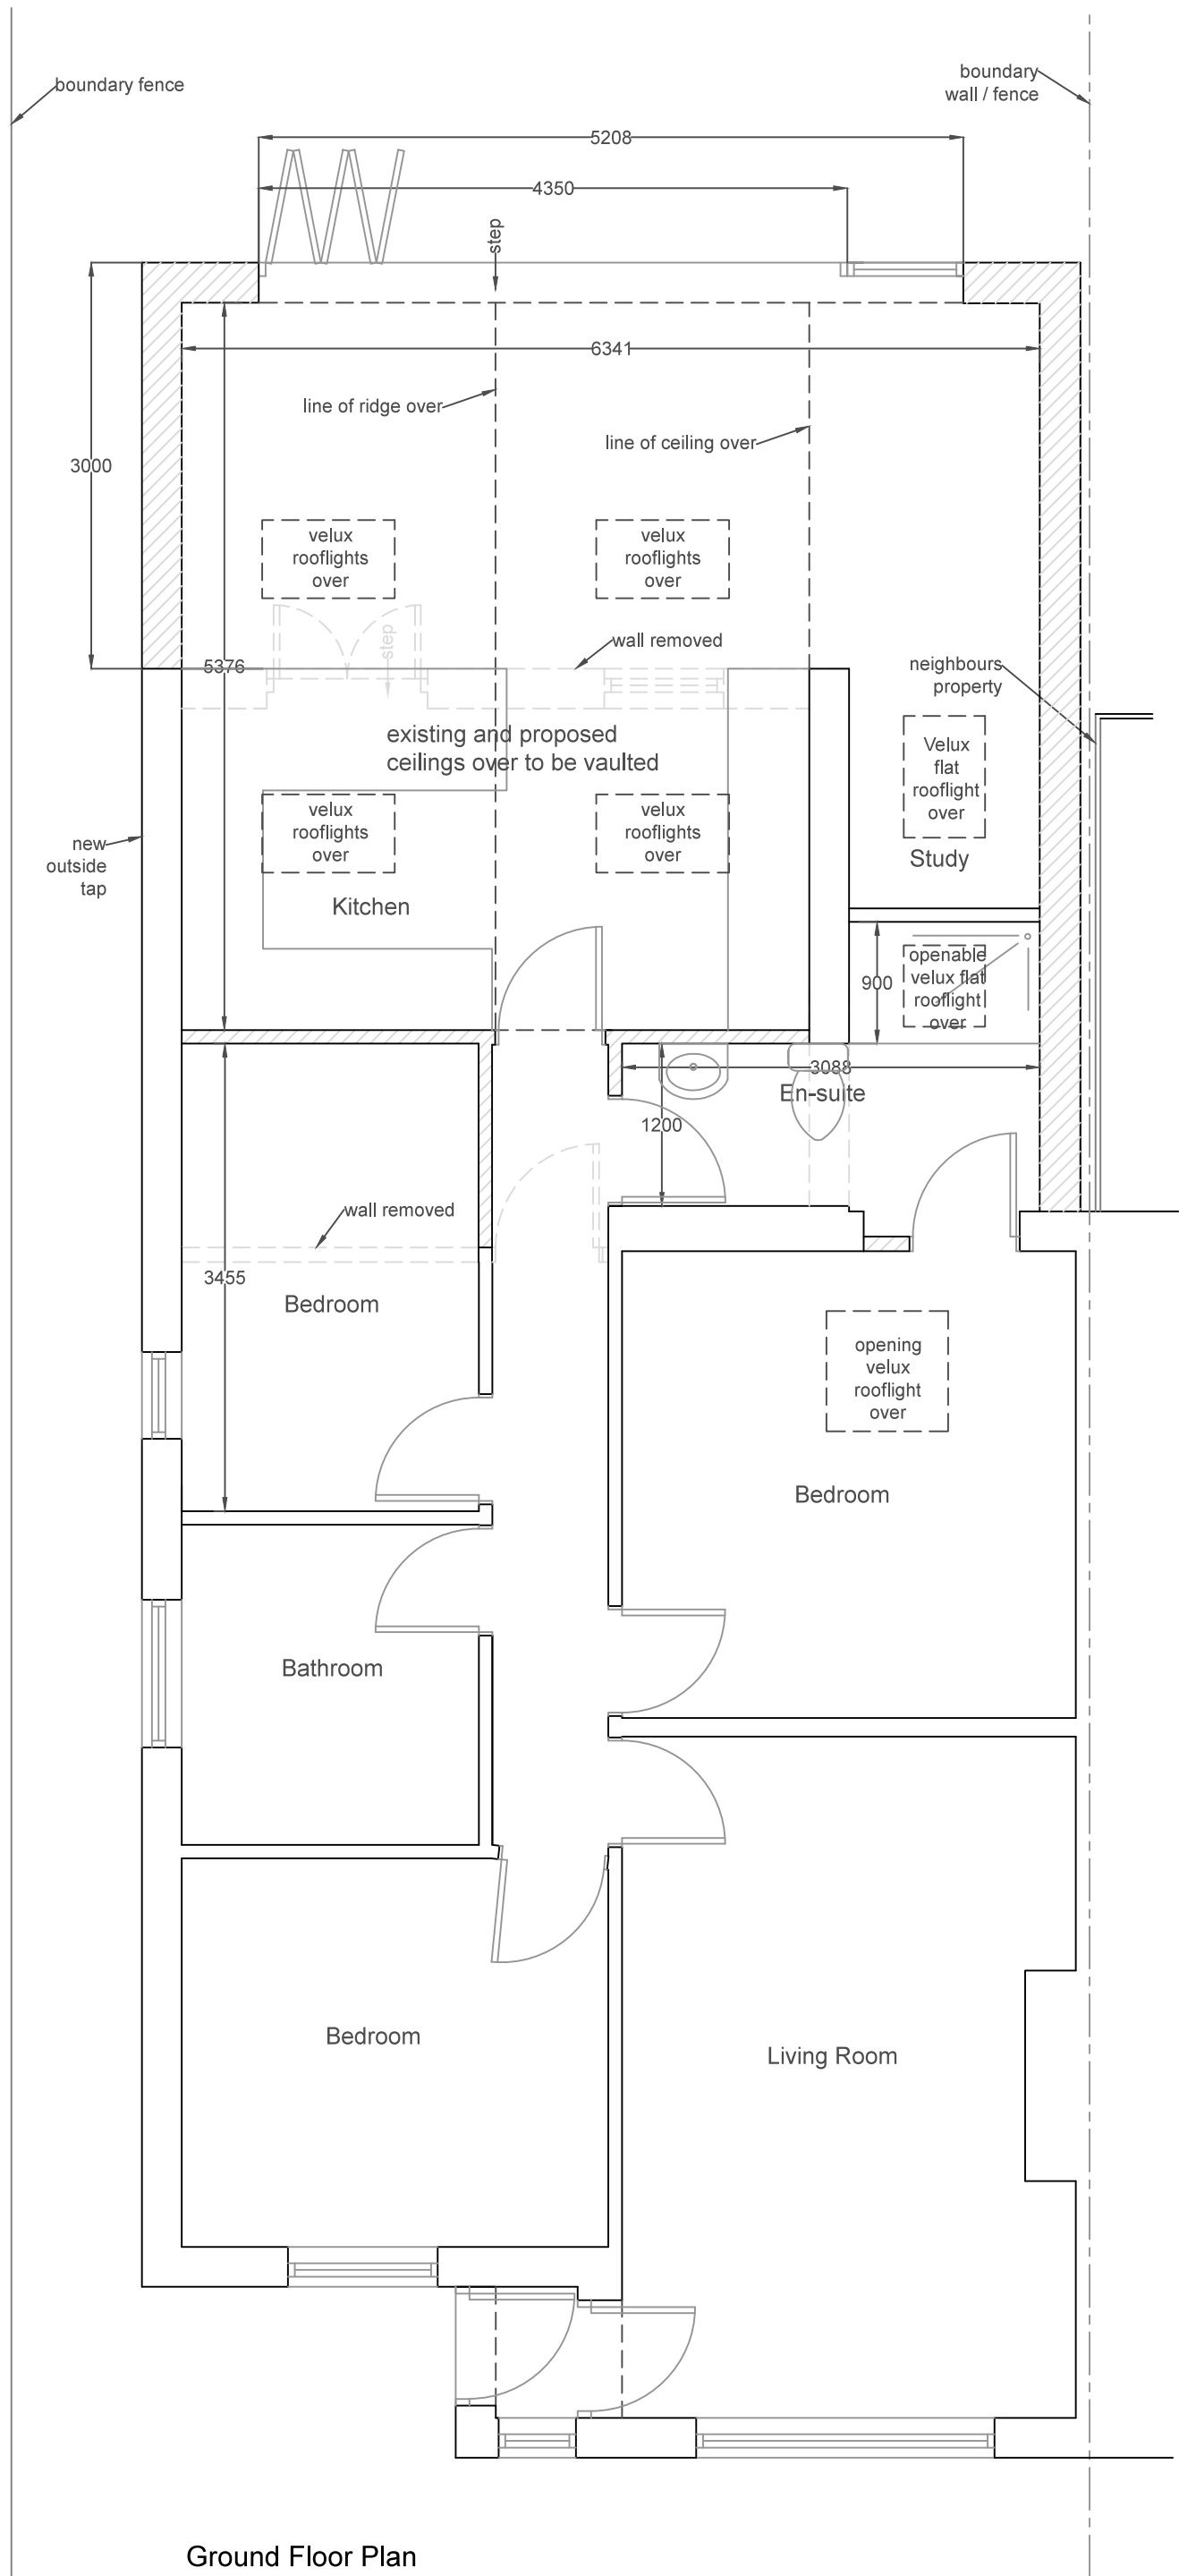

Ground Floor Plan

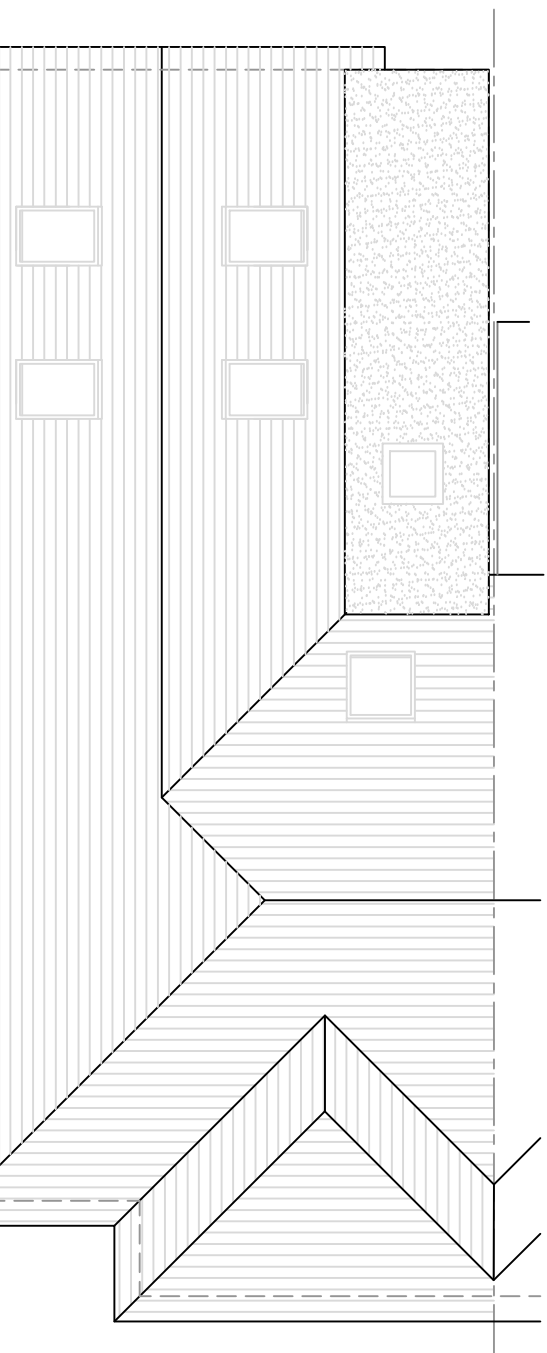

Roof Plan (1:100)

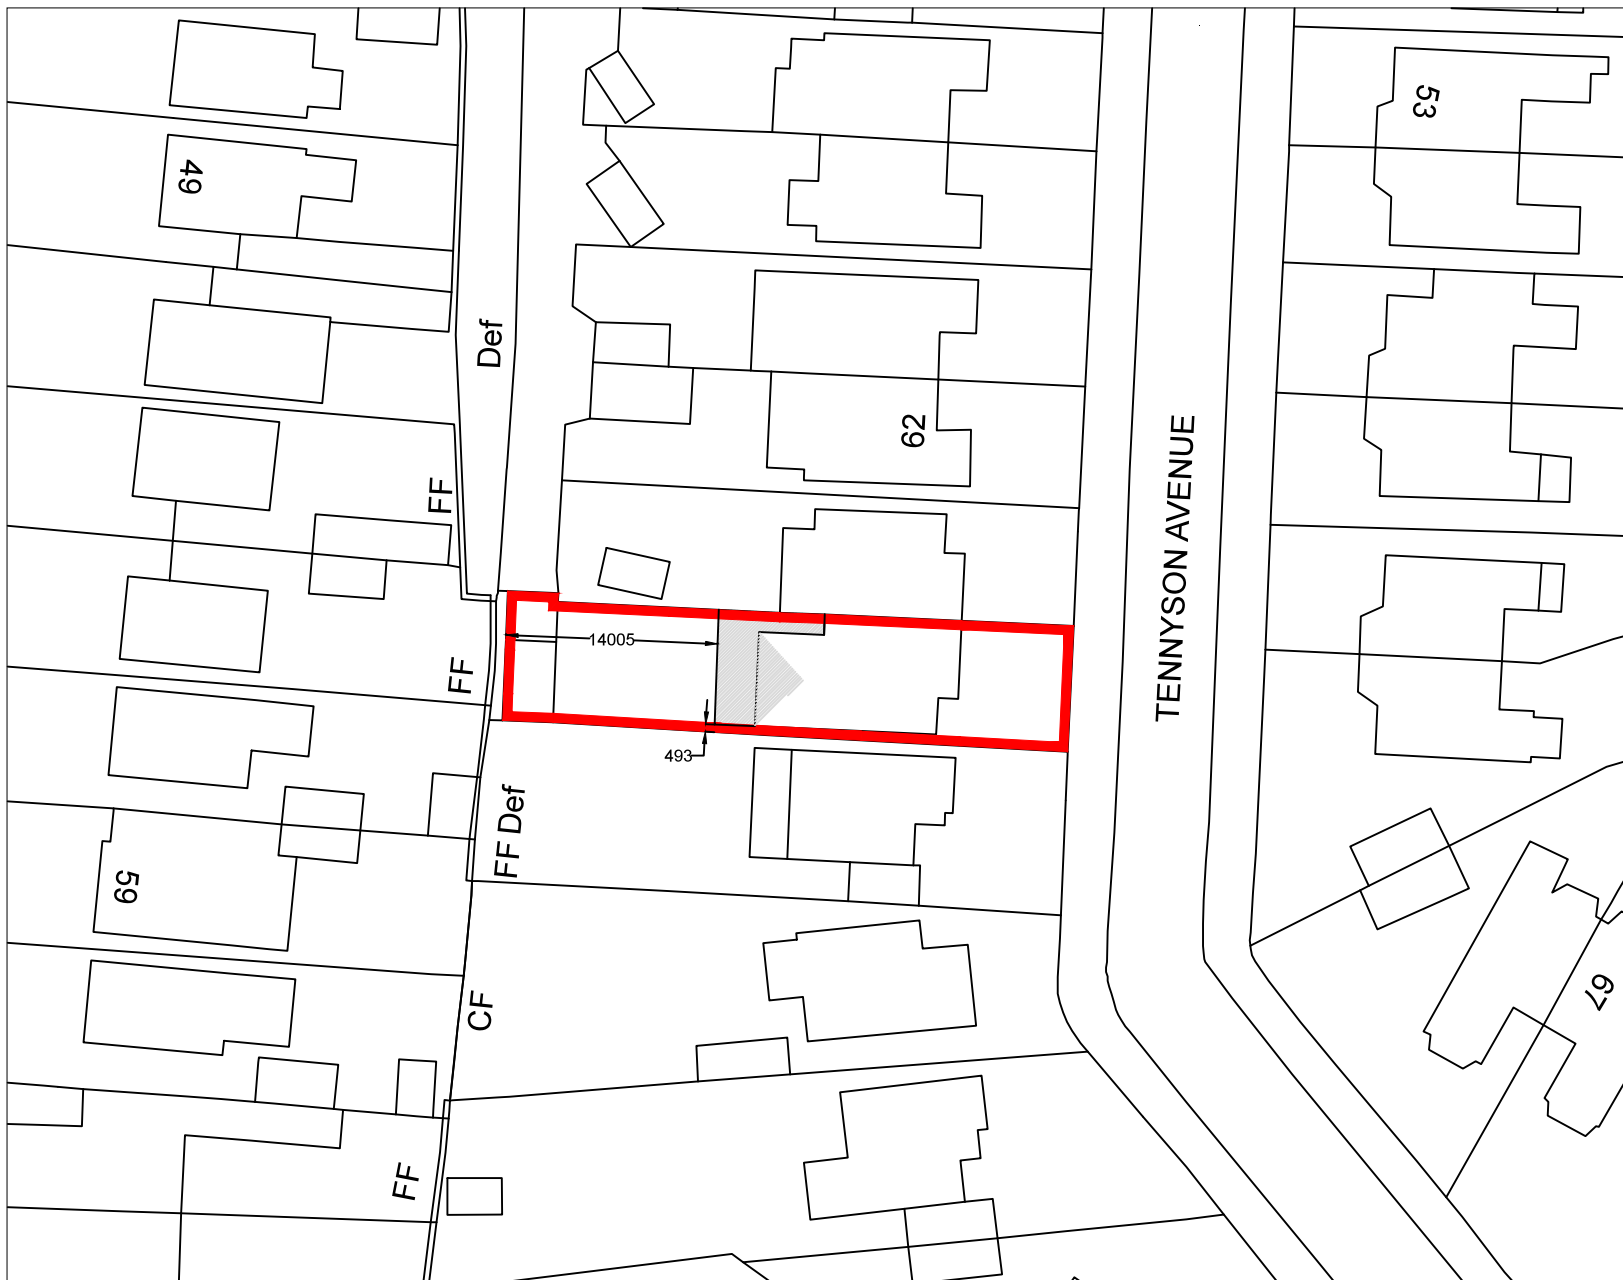

Site Block Plan (1:500)

This drawing is the property of Inspired Design Studio Limited and must not be copied, reproduced or passed to a third party without their permission.

The Contractor is to verify all dimensions, alignment, levels and datums prior to commencement of work. Any discrepancies must be reported immediately to Inspired Design Studio Ltd for review.

Variations and modifications to the work shown on these drawings are not to be carried out without the prior approval from Inspired Design Studio Ltd

Revisions		
Rev	Description	By
c	Client Amendments	LW
b	Client Amendments	LW
a	Client Amendments	LW

All dimensions to be checked on site prior to commencement of work, except for planning purposes.

This drawing is the copyright of
Inspired Design Studio Ltd.
and may not be copied, altered or reproduced in any way without written authority.

Client: Ms K Mirceta-Nash

Project Address:
66 Tennyson Avenue
Rustington
West Sussex
BN16 2PH

Drawing Title:
Existing and Proposed Plans and Elevations

Drawing Number: 1199.01.c

Scale: As stated printed @ A1

Date: 29/04/2019