



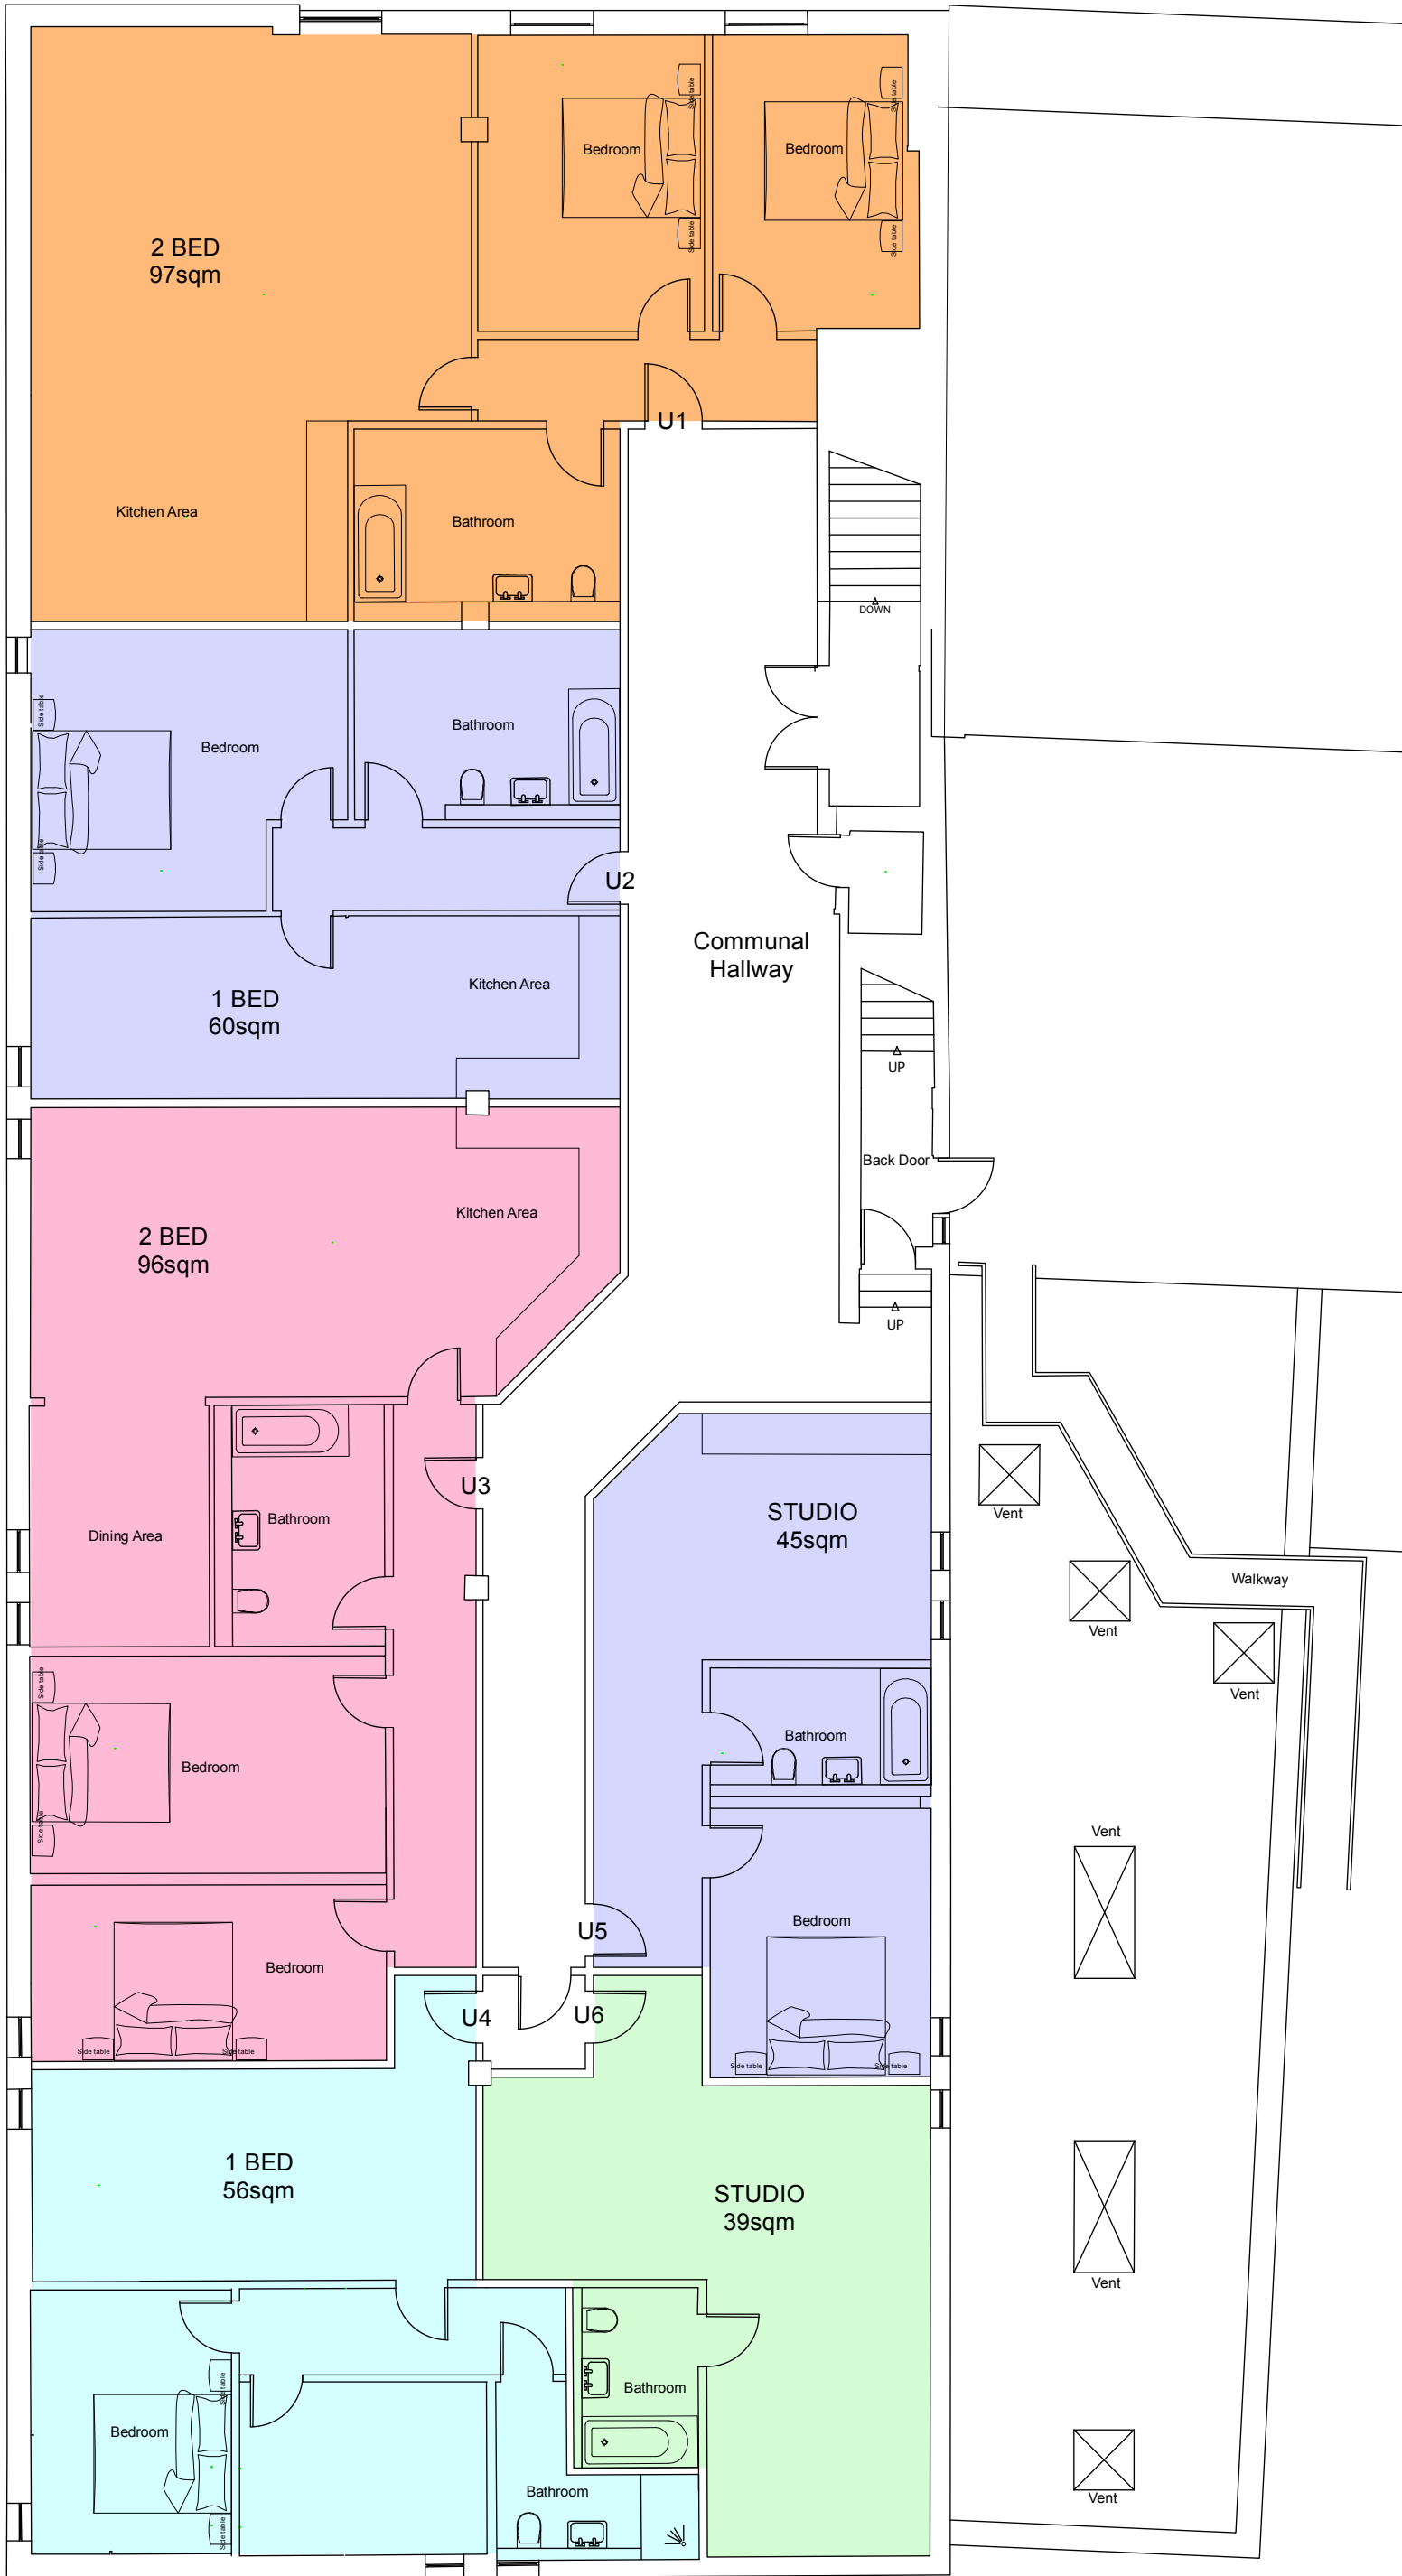

First Floor

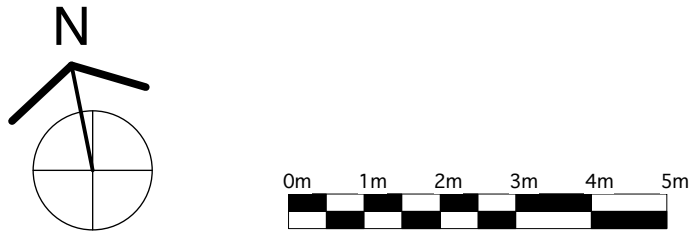

drawing notes: This Drawing must not be scaled; only figured dimensions should be used. Large scale Drawings are to be preferred to small scale Drawings in case of discrepancy. This Drawing should not be used for land transfer. This Drawing should not be used in isolation. If there are any discrepancies, or contradictions between this and other information, it should be brought to the Architect's attention. Any Adjoining Buildings/Landscape Features shown are for illustrative purposes only and have not been formally surveyed for this Drawing unless noted otherwise. This Drawing and the information contained therein are the copyright of the Architects, and must not be reproduced in part or whole, or disclosed to third parties, unless agreed in writing with H&C Architects LLP .	project: STIRLING PARADE, RUSTINGTON, BN16 3DR	client: PRIDEVIEW PROPERTIES LTD	Revision notes:				
			drawing title: PROPOSED FIRST FLOOR PLAN				
			date JUNE 2021	scale 1:50@A1 1:100@A3	project no 2354	drawing no PL01	revision -