


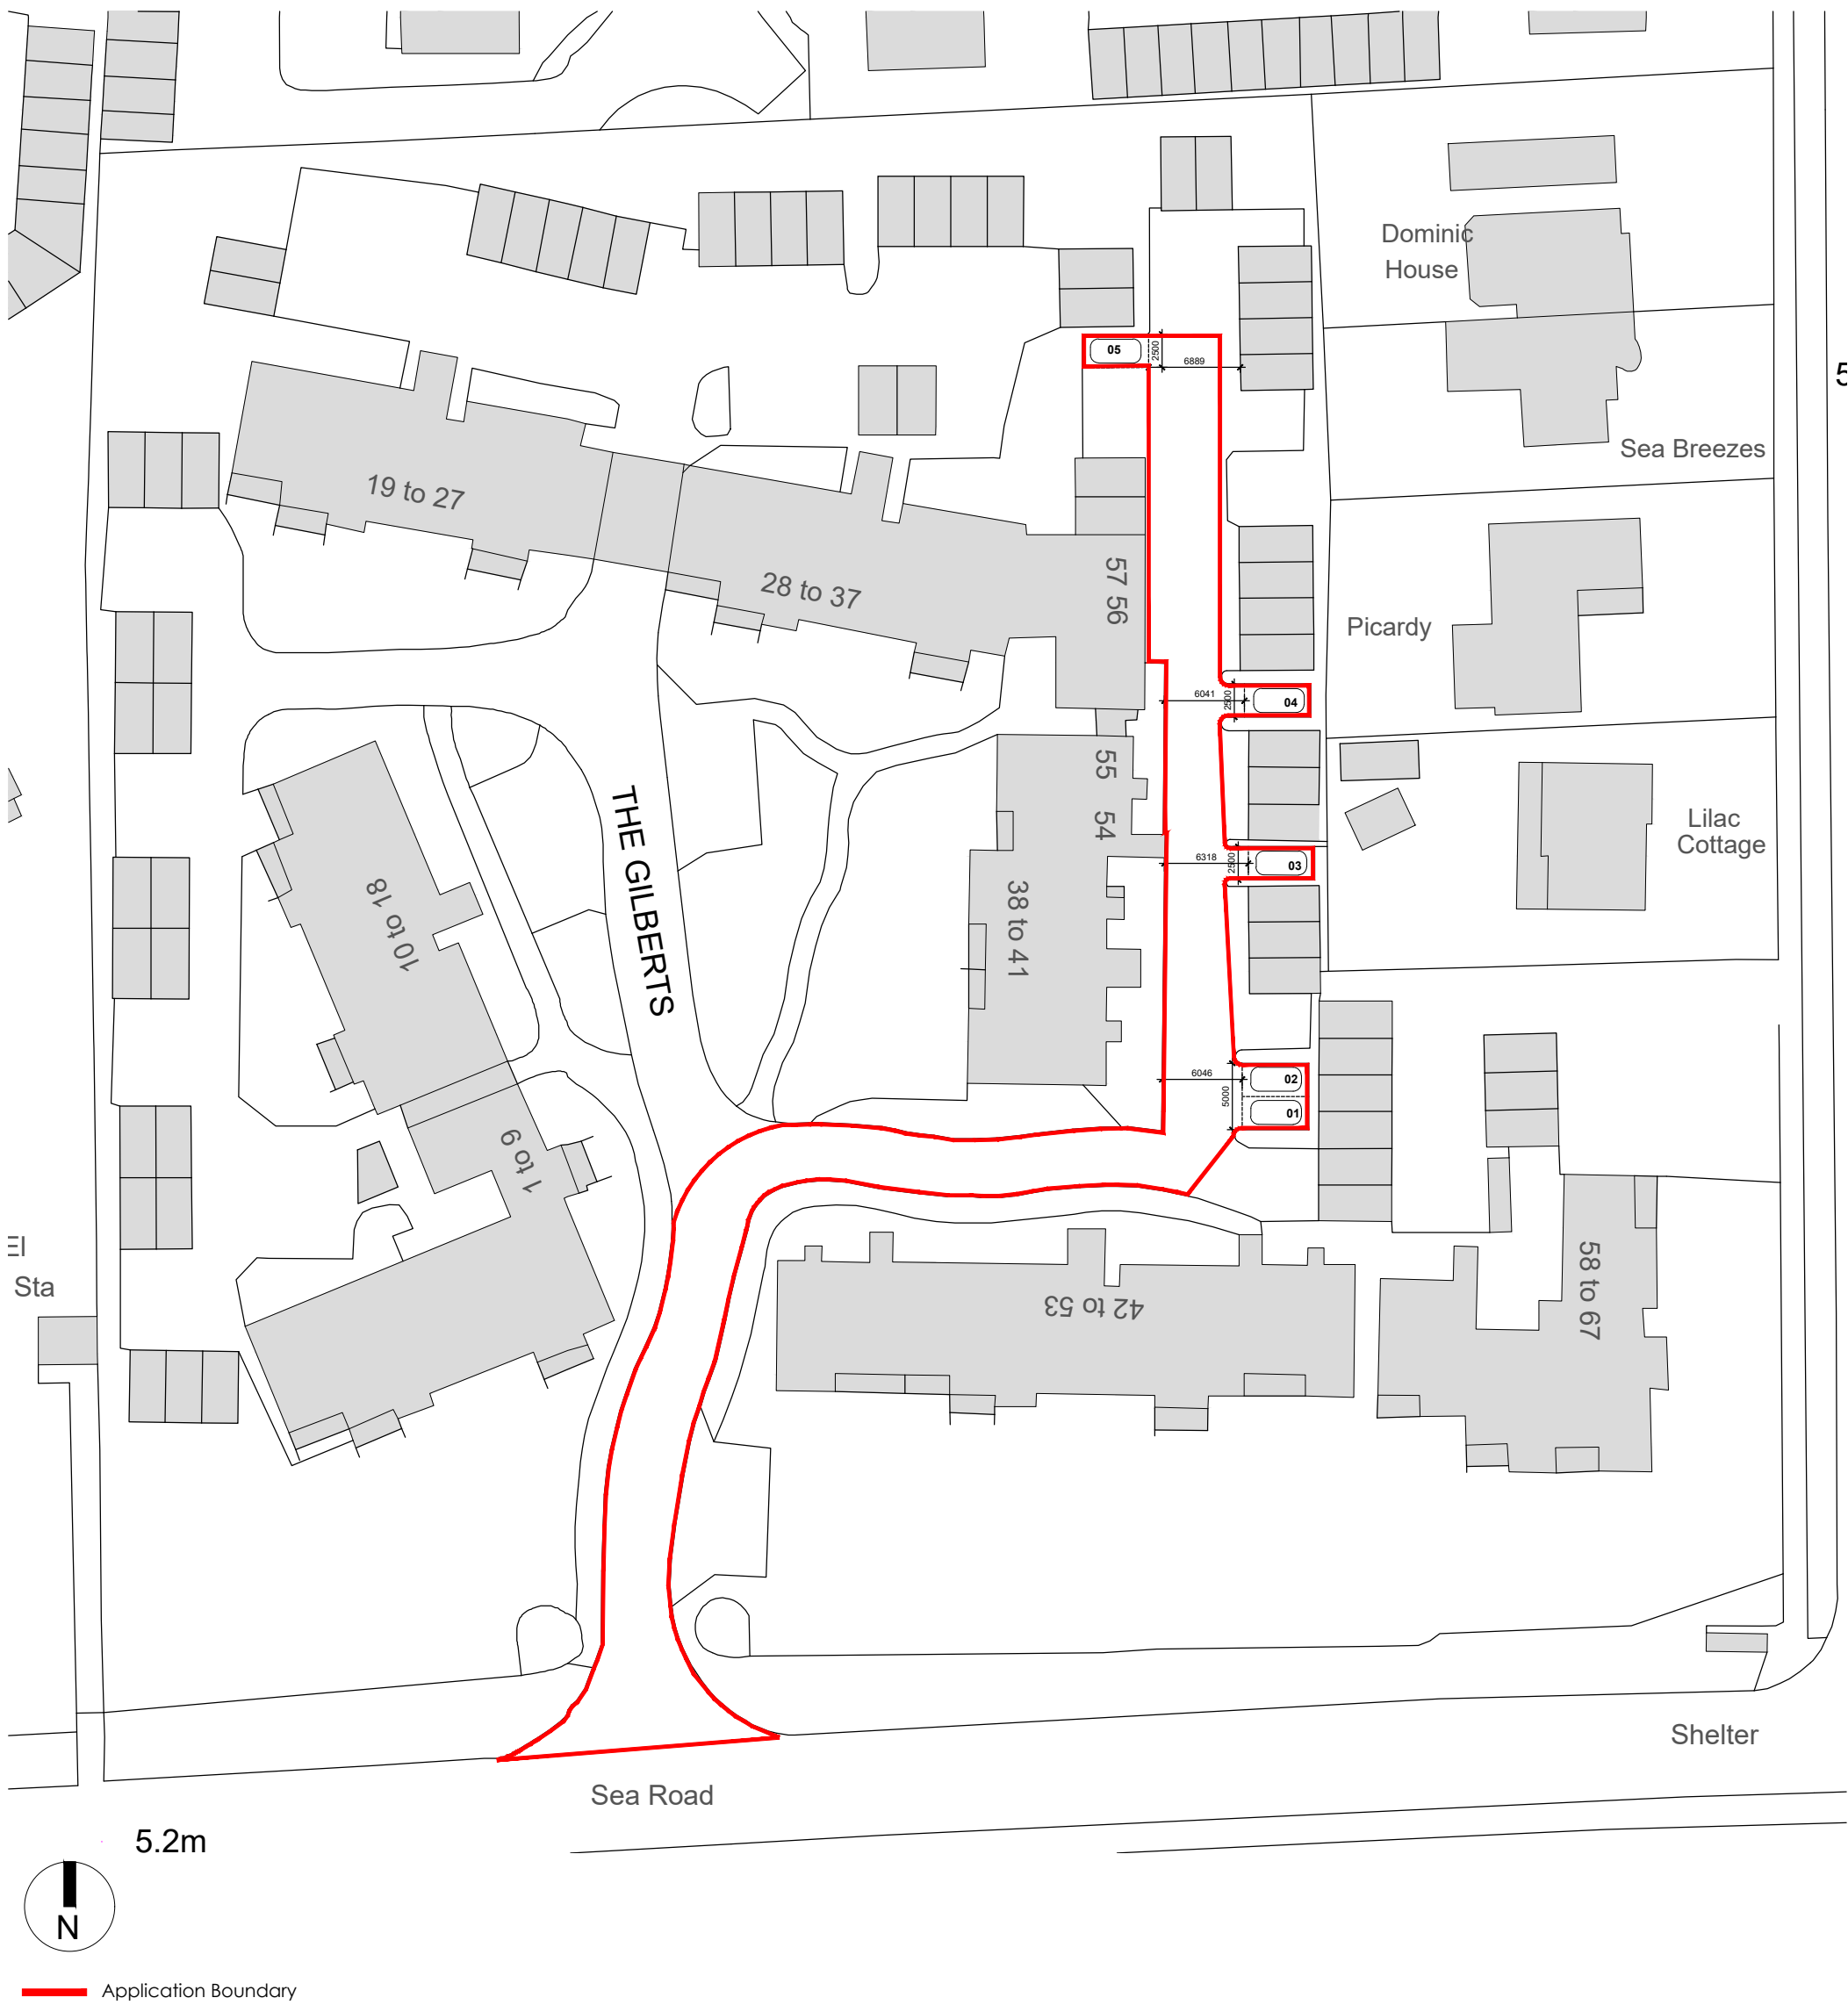

Client's Name
JW Stratton

Job Title
The Gilberts, Rustington

Drawing Title
Proposed Site Plan

Scale
1:500 @ A3

metres 5 10 15 20

Drawn AX	Checked AK	Date 21.01.26
Job No 7699	Drawing No PL-02	Rev -
Status		

APPROVAL

Rev	Date	Revision Details	Dr	Ch
-----	------	------------------	----	----

