


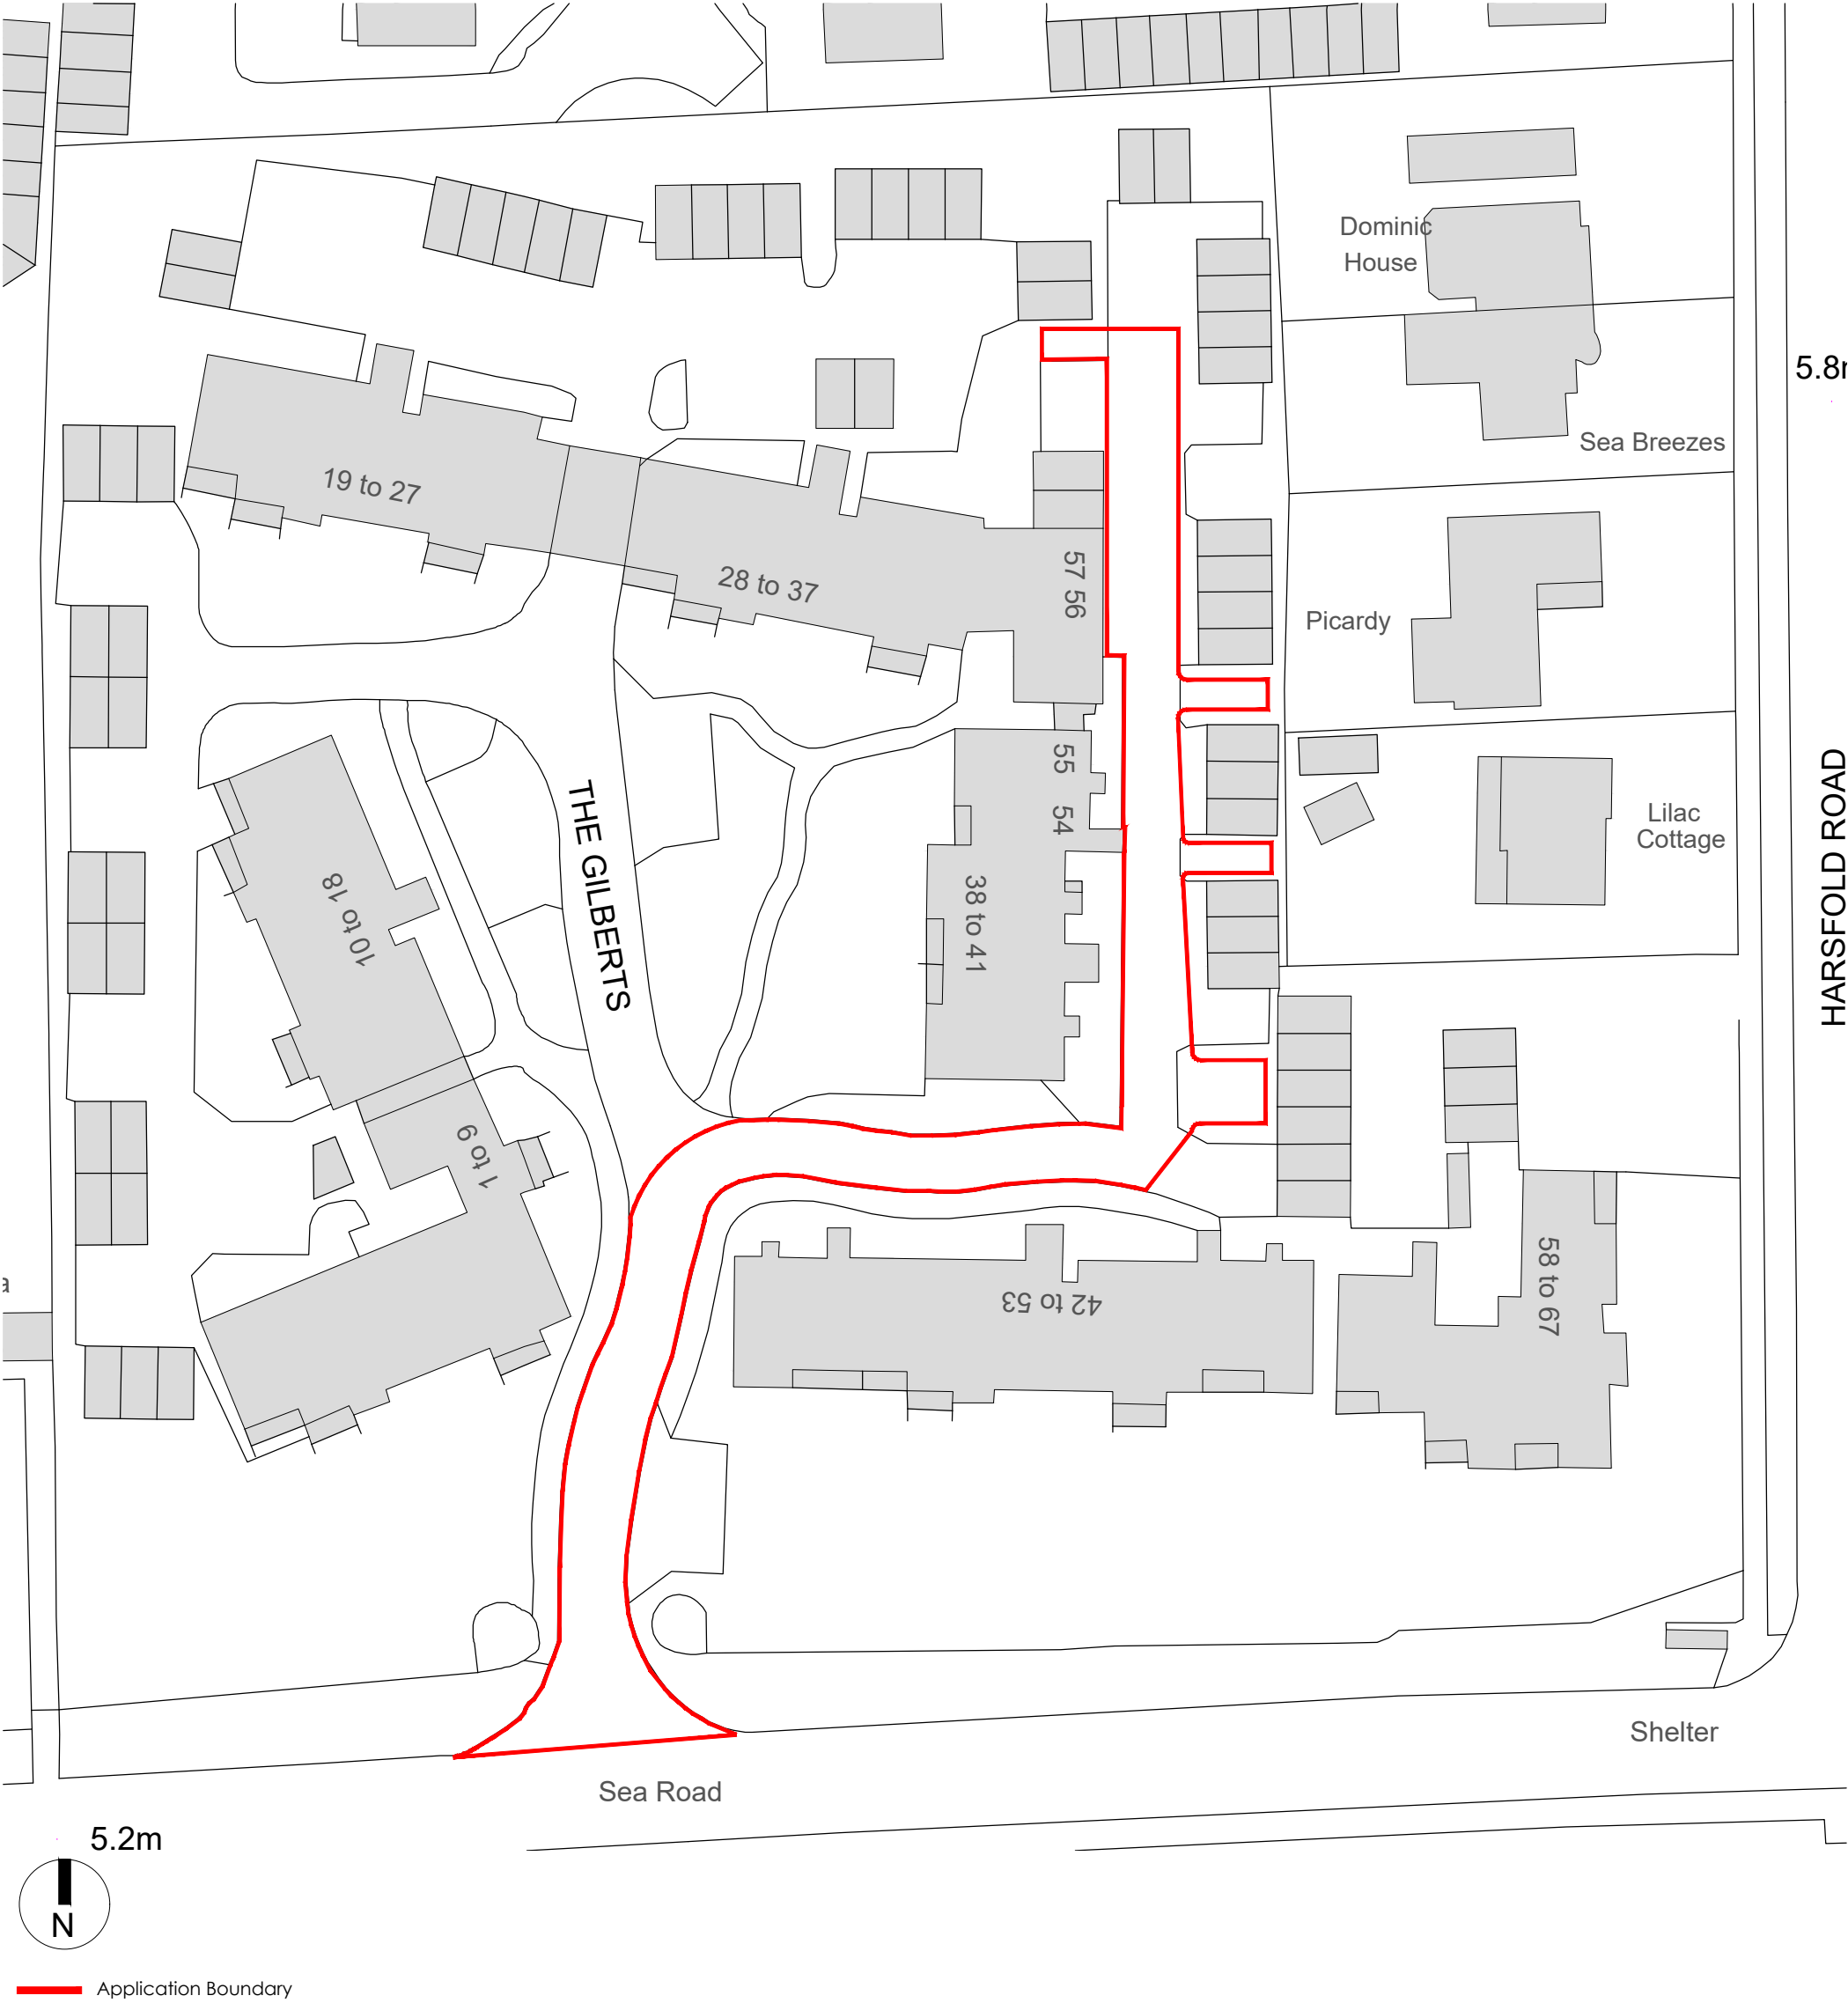

Application Boundary

Client's Name
JW Stratton

Job Title
The Gilberts, Rustington

Drawing Title
Existing Site Plan

Scale
1:500 @ A3

metres 5 10 15 20

Drawn
AX

Checked
AK

Date
13.04.26

Job No
7699

Drawing No
PL-03

Rev
-

Status
APPROVAL

Rev Date Revision Details Dr Ch

ECE
Architecture

E helio@ecearchitecture.com
W ecearchitecture.com

CAD Plot date: 21/04/2026 - 14:31:55

Creativity. Quality. Commerciality.
Reimagine what's possible

7699 - the gilberts.dwg