


GENERAL NOTES

[illegible]

All design and construction is to be in accordance with the Construction, Design and Management Regulations 2007

PLANNING

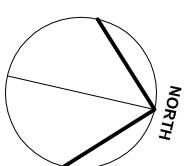

SITE AREA	
Application Site Area	1.85 acres
Total Site Area	4.72 acres
	0.75 hectares
	1.39 hectares

CAR PARKING	
Within Application Boundary	
Standard Car Parking at 2.4 x 4.6m	211
Standard Car Parking at 3.6 x 6.0m	10
Permitted Car Parking at 3.6 x 6.0m	0
Outside Application Boundary	
Standard Car Parking at 2.4 x 4.6m	77
Disabled Parking Spaces	3
Permitted Car Parking at 3.6 x 6.0m	0
Total Car Parking Spaces	298

Sainsbury's

PROJECT

New Road
RUSTINGTON


DRAWING

Existing Site Plan



DATE	July 2012	DRAWN	MS
SCALE	1 : 500 @ A1	CHECKED	

CHQ.11.9647 - TS PL01

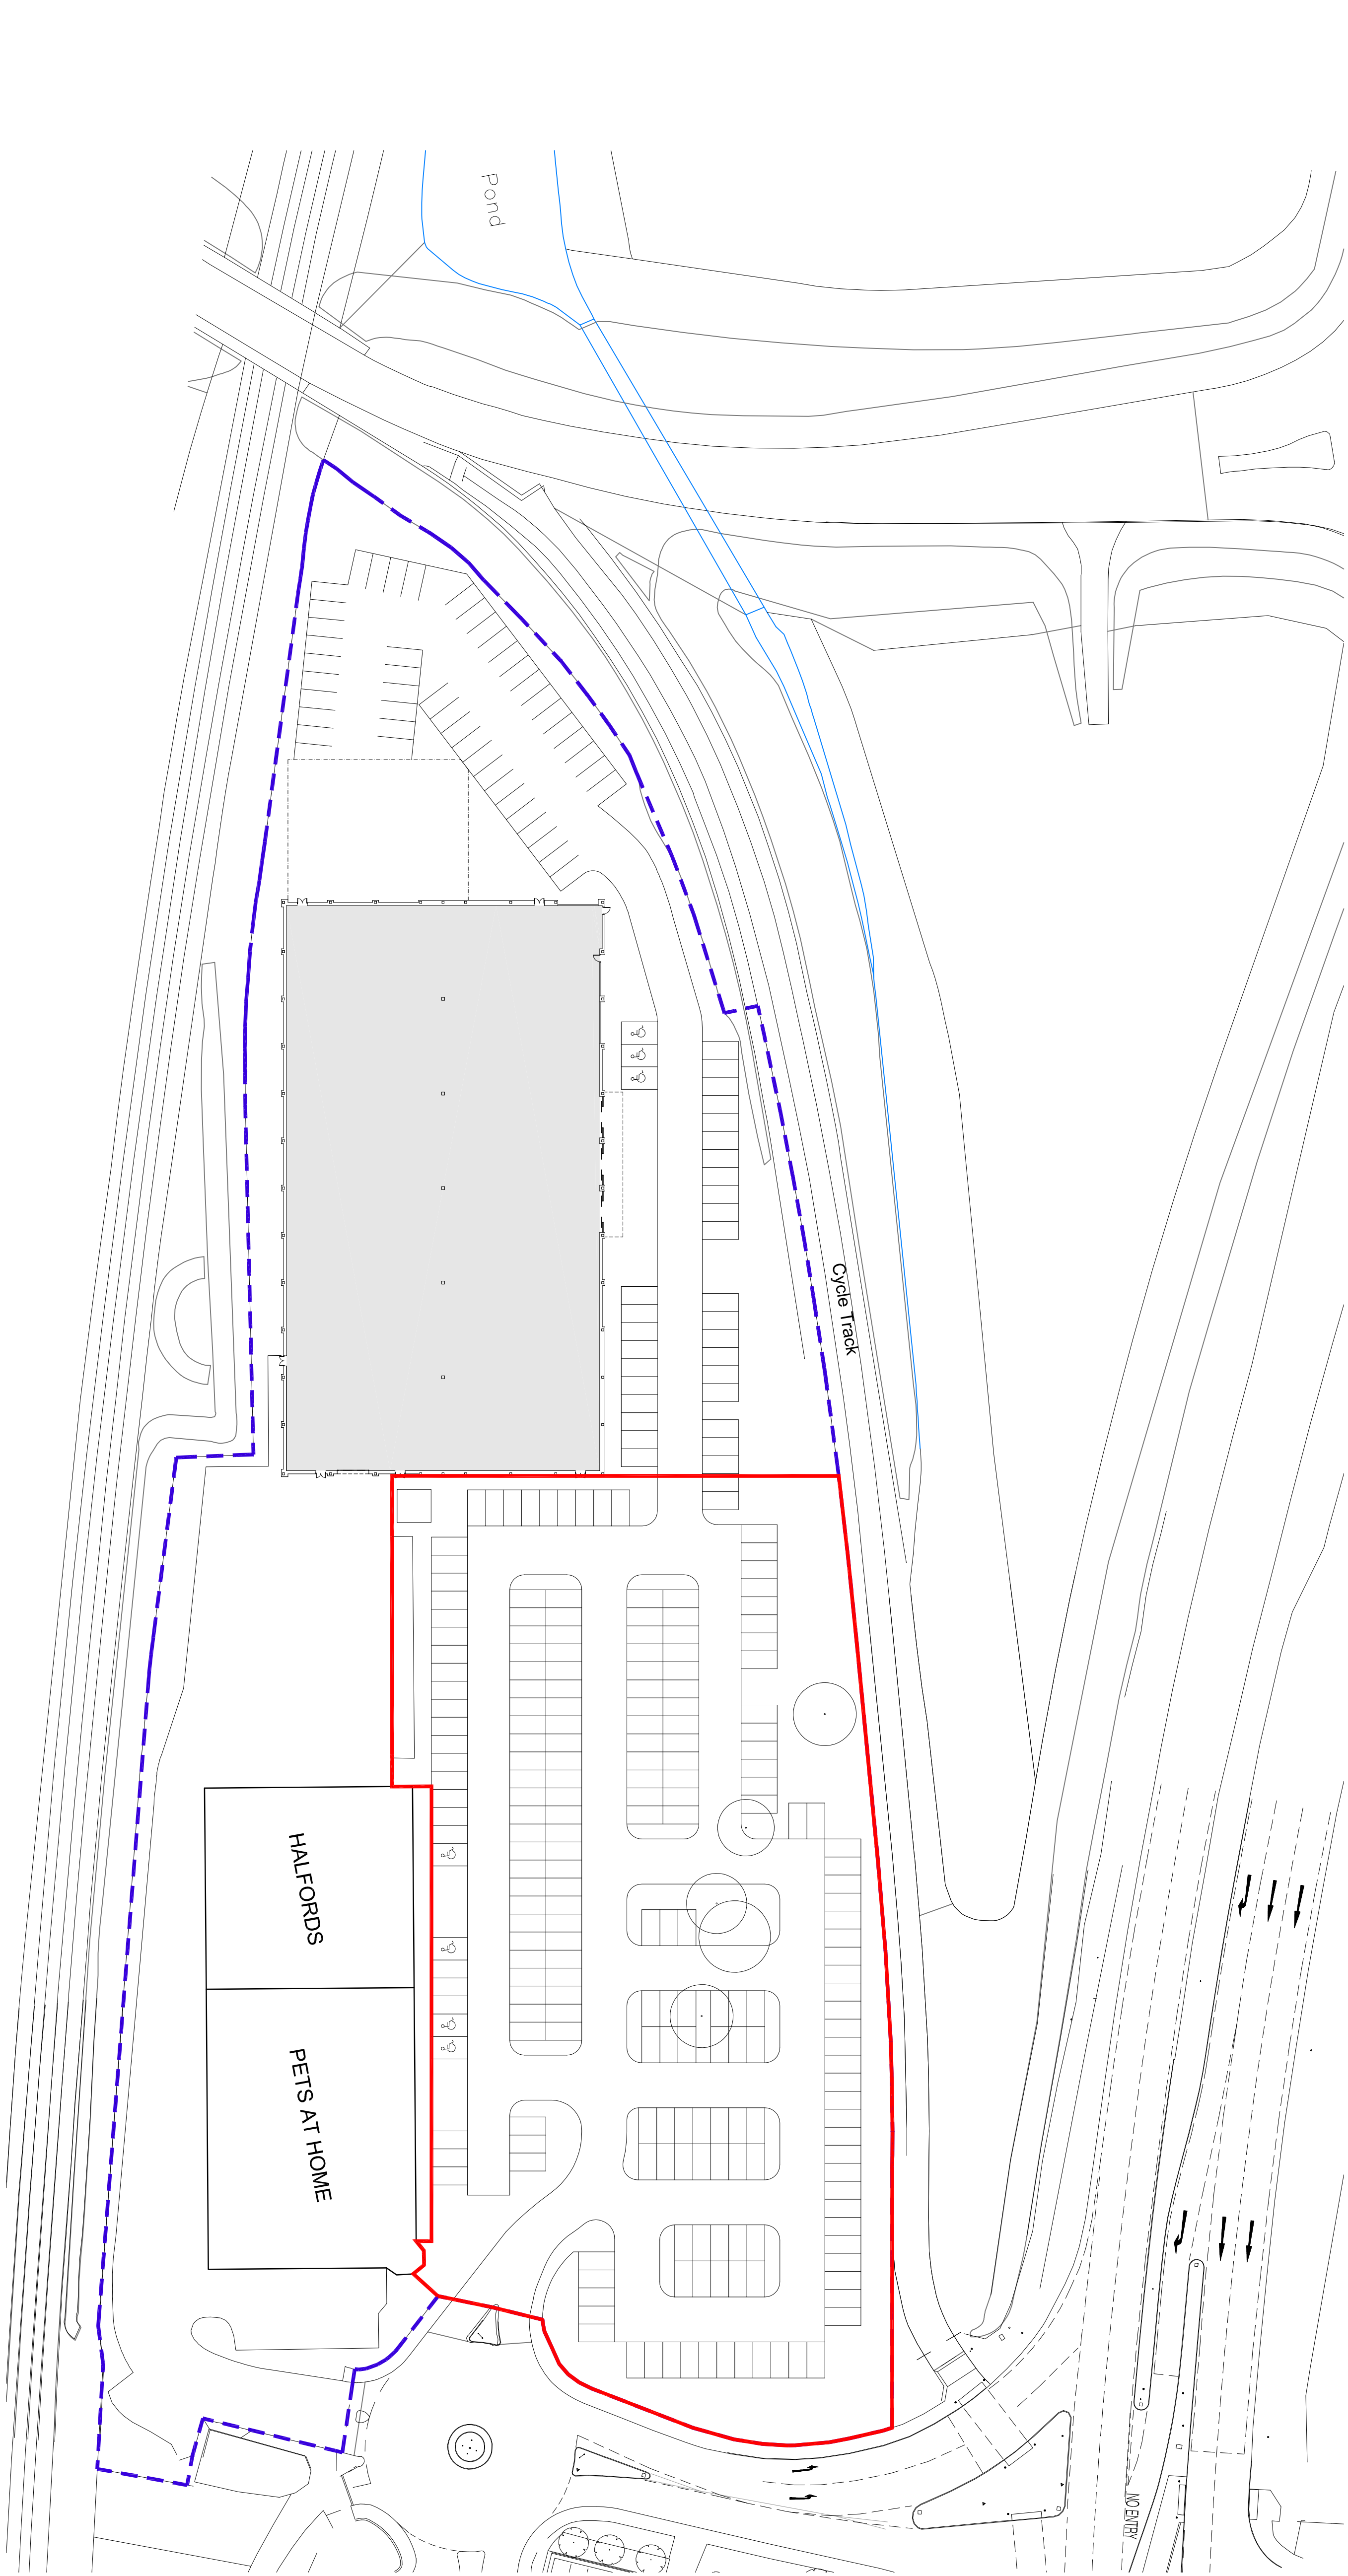

Temporary Store - Existing Site Plan
Scale 1 : 500