


GENERAL NOTES

[illegible]

All design and construction is to be in accordance with the Construction, Design and Management Regulations 2007

PLANNING

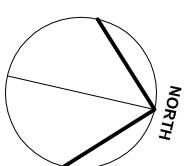

SITE AREA	
Application Site Area	1.86 acres
Total Site Area	4.92 acres
CAR PARKING	
Within Application Boundary:	
Standard Car Parking at 2 x 4.8m	22
Disabled Car Parking Spaces	
Parent & Child Spaces	
Outside Application Boundary:	
Standard Car Parking at 2 x 4.8m	7
Disabled Parking Spaces	
Parent & Child Spaces	
Total Car Parking Spaces	30

Sainsbury's

PROJECT

**New Road
RUSTINGTON**


DRAWING

Proposed Site Plan Permanent Layout



DATE	July 2012	DRAWN	MS
SCALE	1 : 500 @ A1	CHECKED	

CHQ.11.9647 - TS PL03

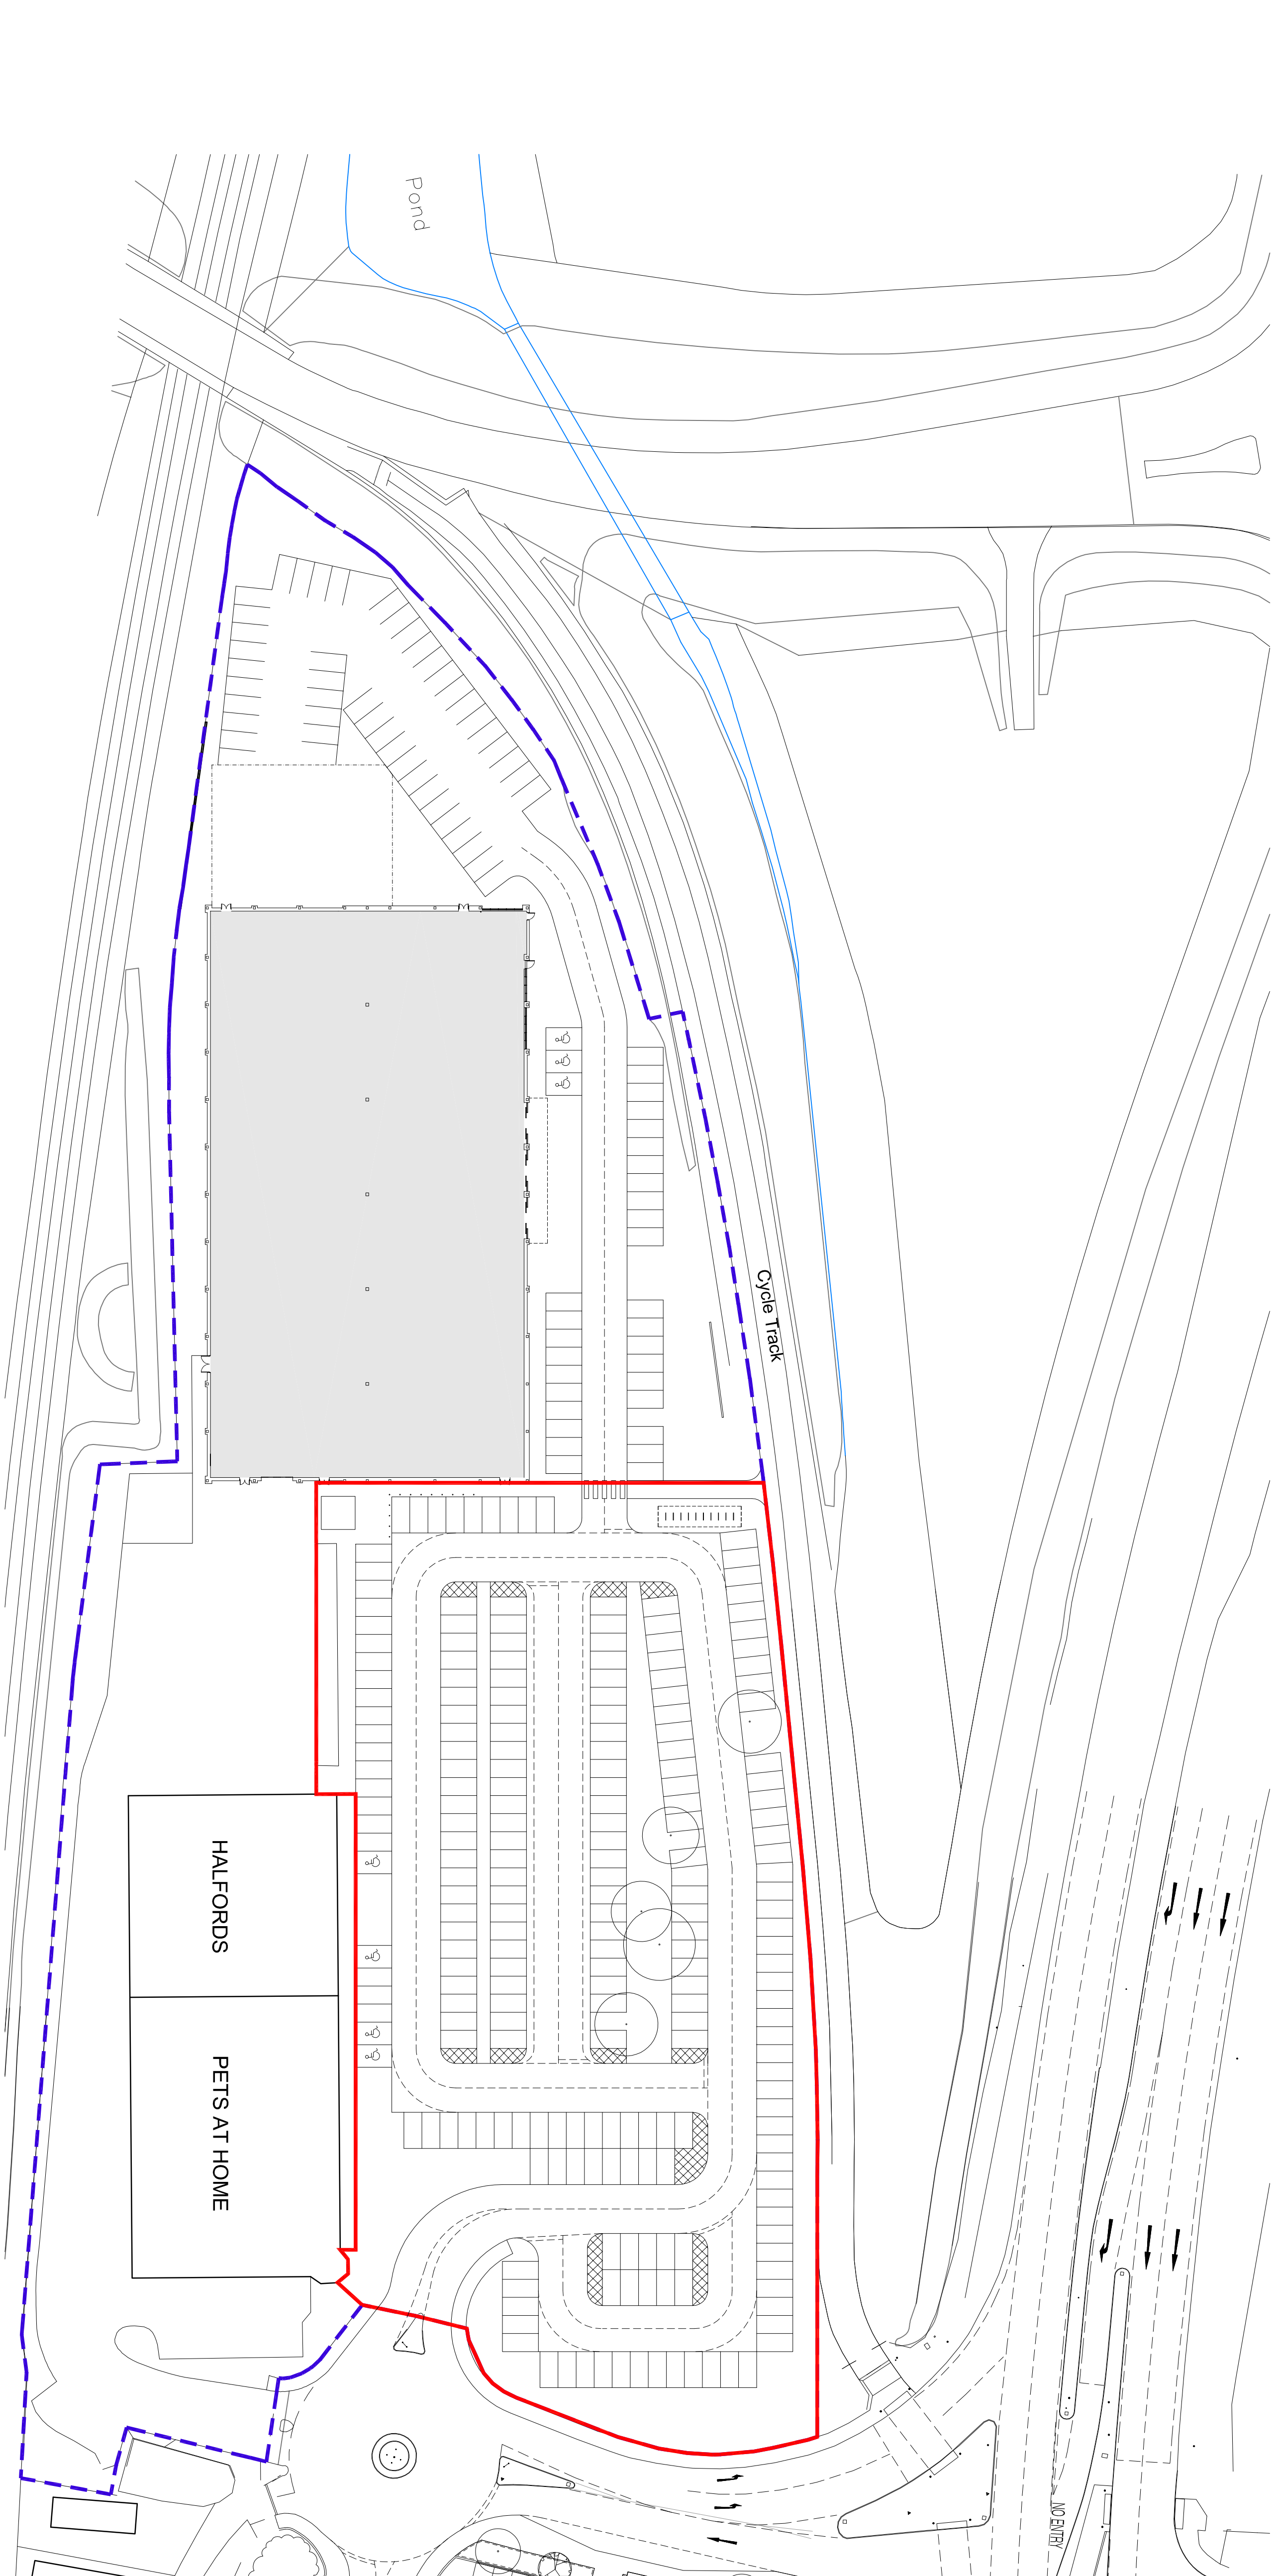

Temporary Store - Permanent Site Plan
Scale 1 : 500

