


GENERAL NOTES

[illegible]

All design and construction is to be in accordance with the Construction, Design and Management Regulations 2007

PLANNING

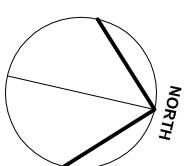

SITE AREA	
Application Site Area	1.86 acres
Total Site Area	4.92 acres
CAR PARKING	
Within Application Boundary:	
Standard Car Parking at 2 x 4.8m	20
Disabled Car Parking Spaces	
Permitted C.H.K. Spaces	
Outside Application Boundary:	
Standard Car Parking at 2 x 4.8m	7
Disabled Parking Spaces	
Permitted C.H.K. Spaces	
Total Car Parking Spaces	28

Sainsbury's

PROJECT

New Road
RUSTINGTON



DRAWING

Proposed Site Plan Temporary Layout



DATE	July 2012	DRAWN	MS
SCALE	1 : 500 @ A1	CHECKED	

CHQ.11.9647 - TS PL02

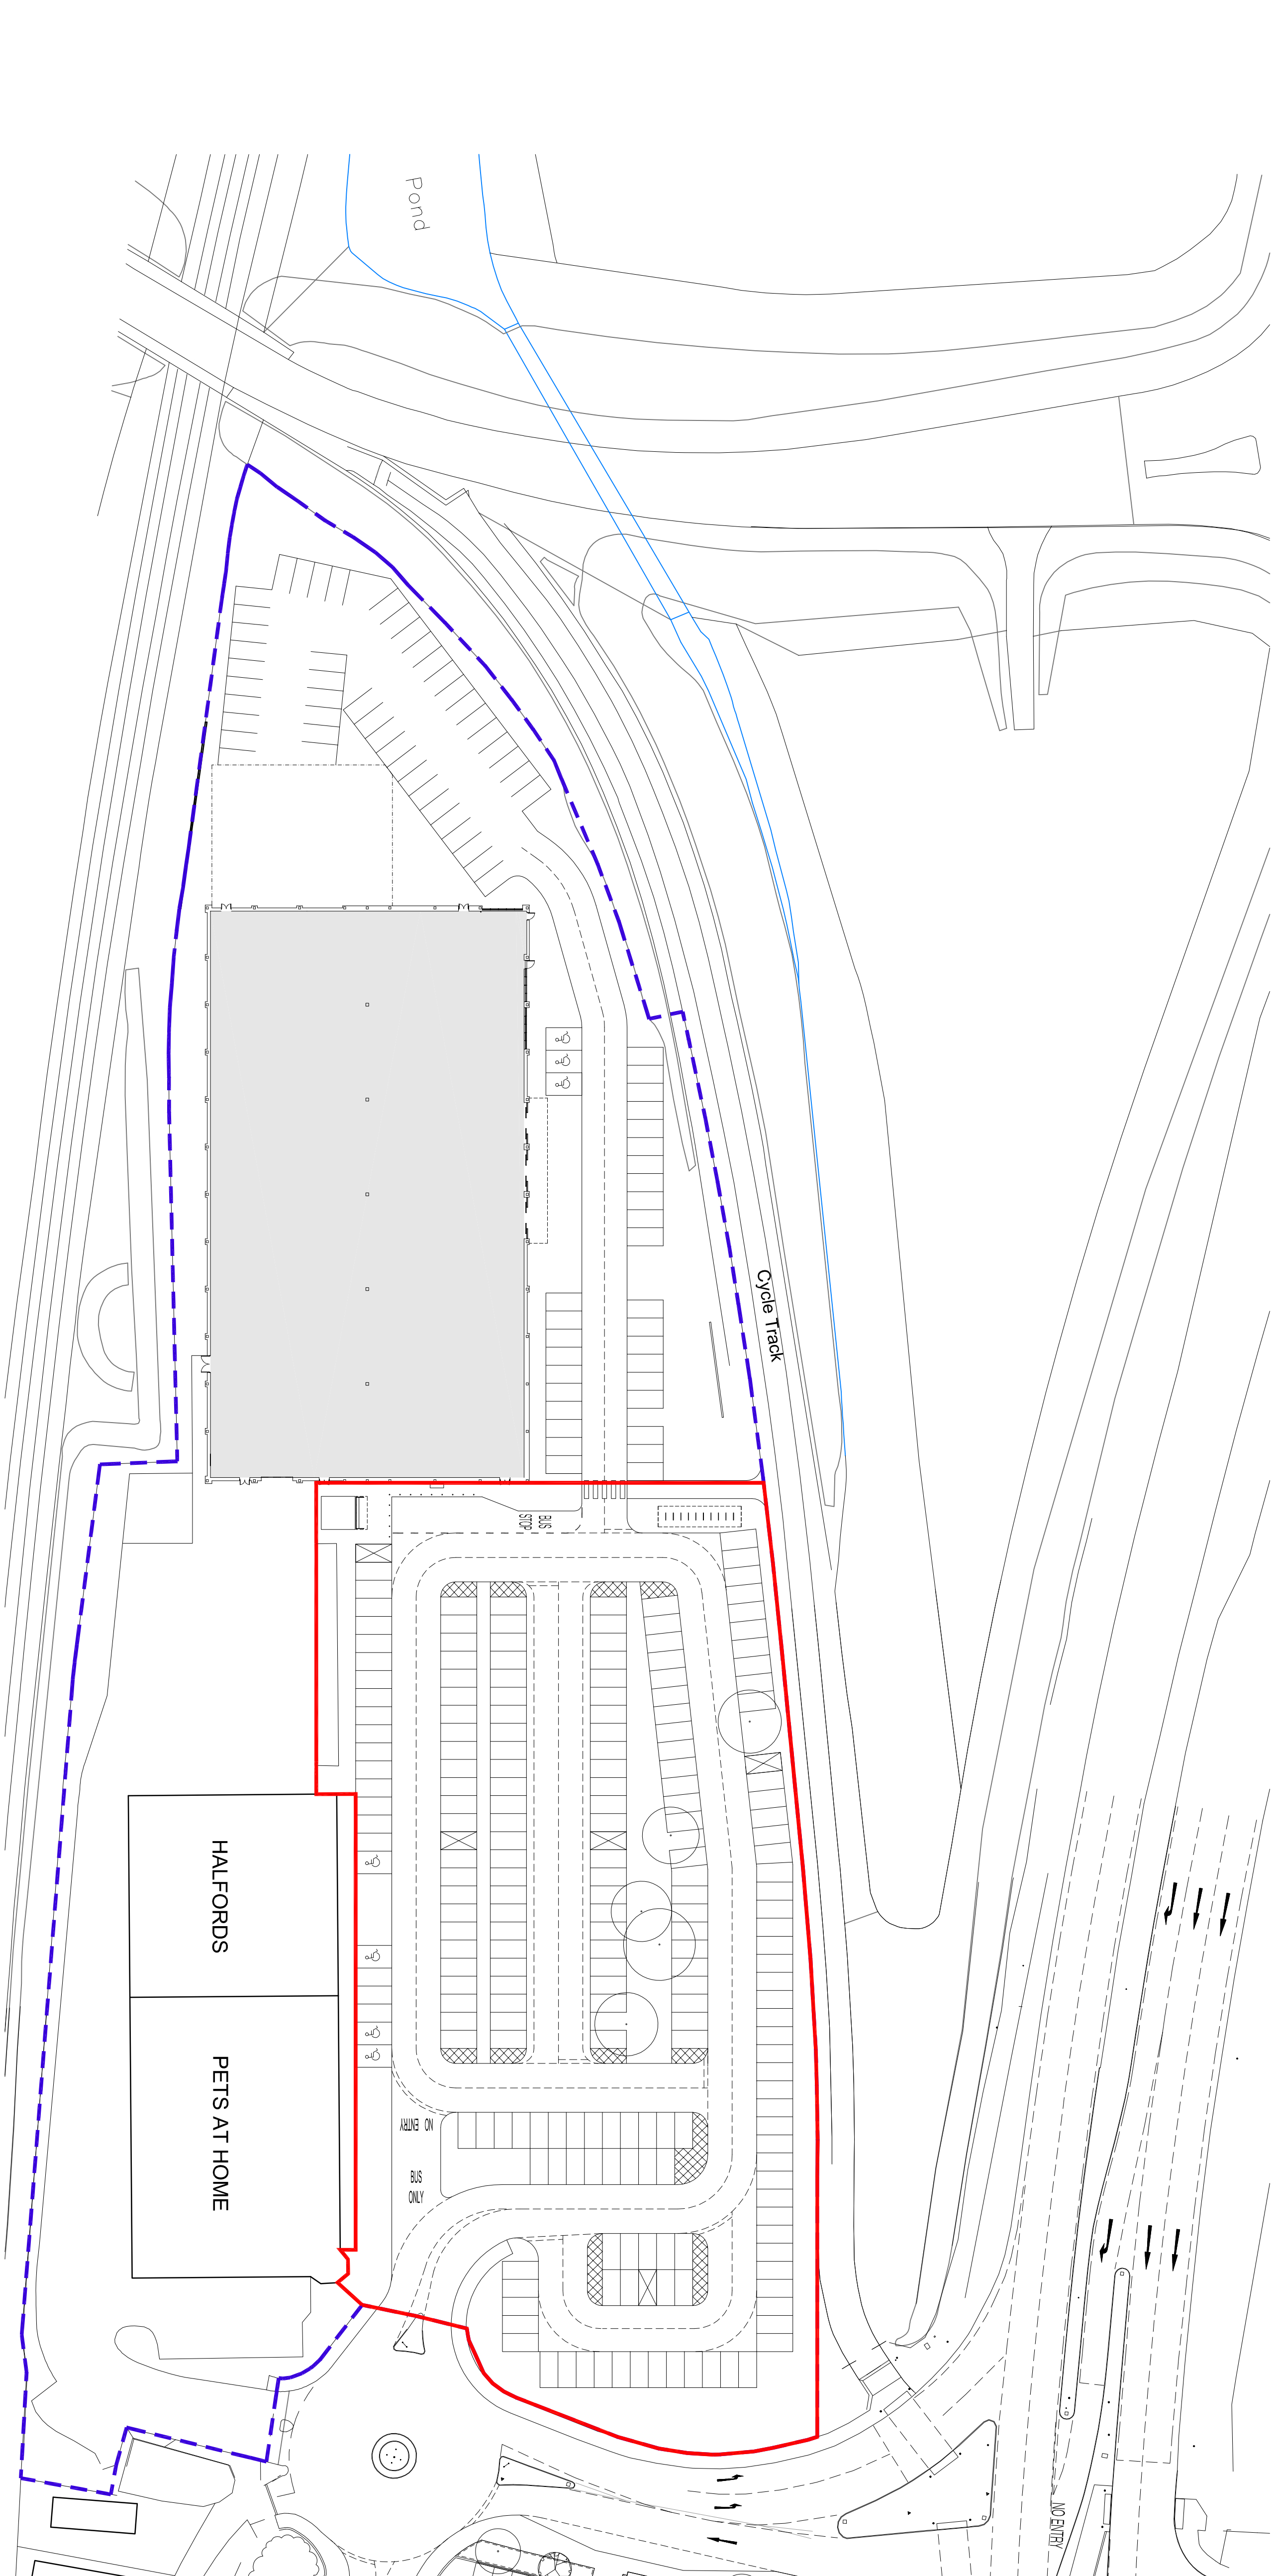 

Temporary Store - Temporary Site Plan

Scale 1 : 500