

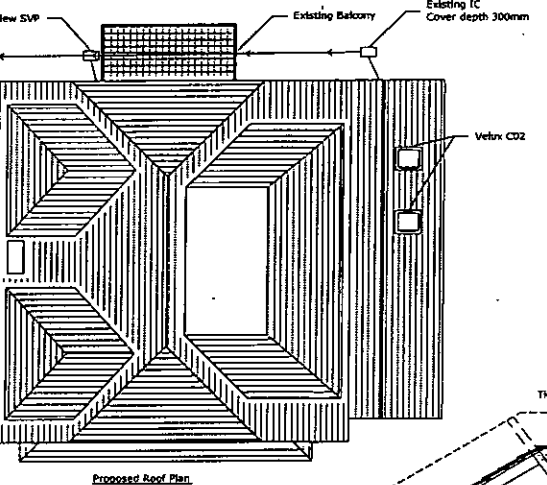
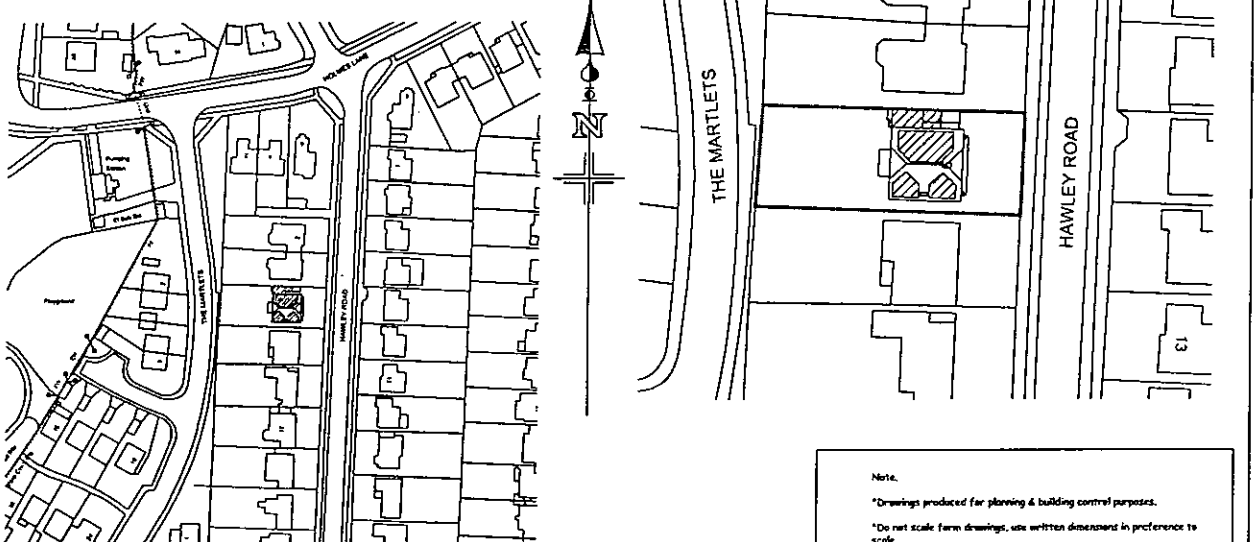
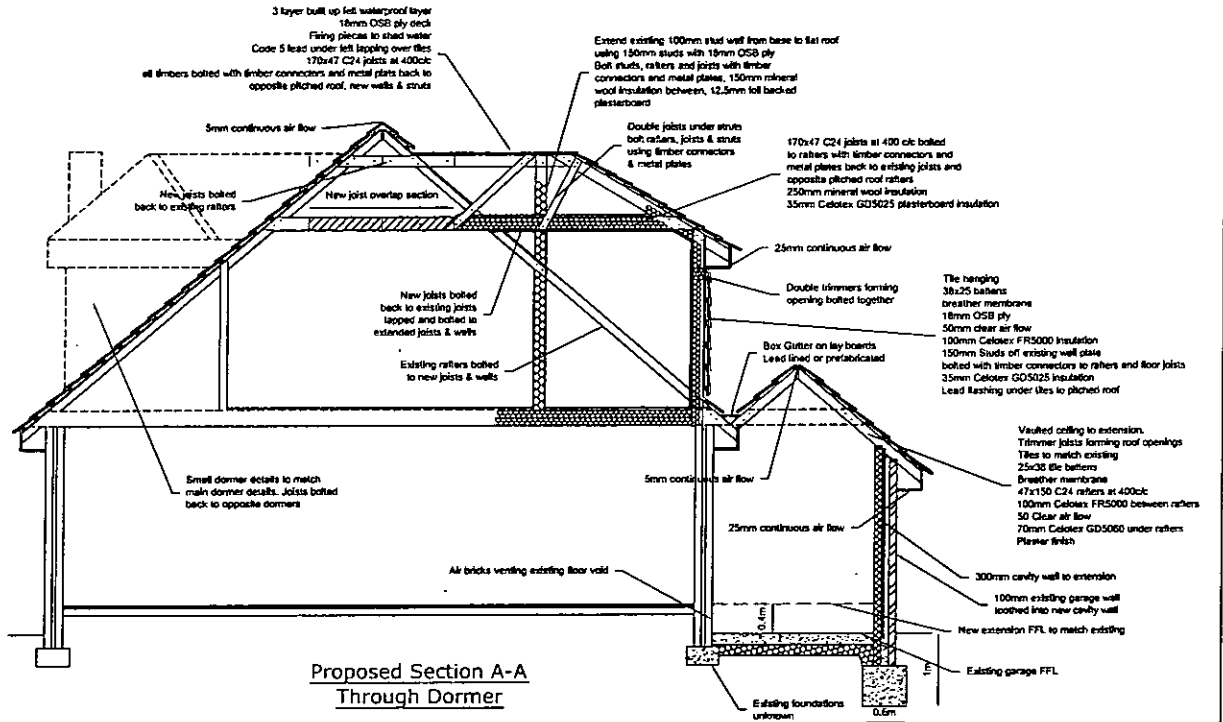
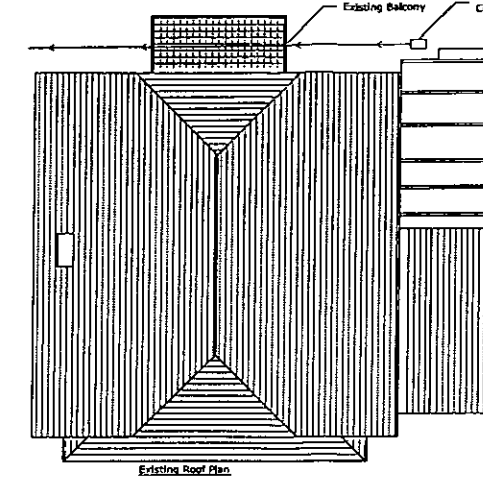
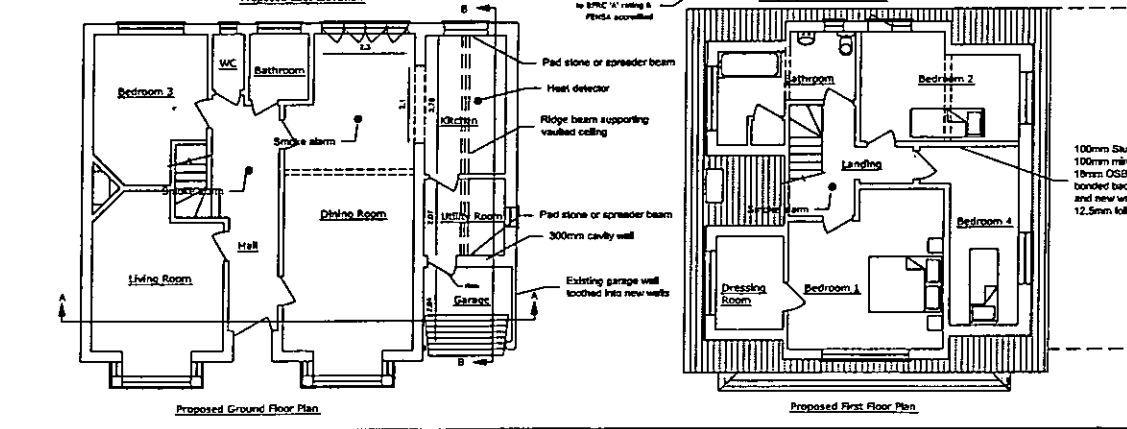
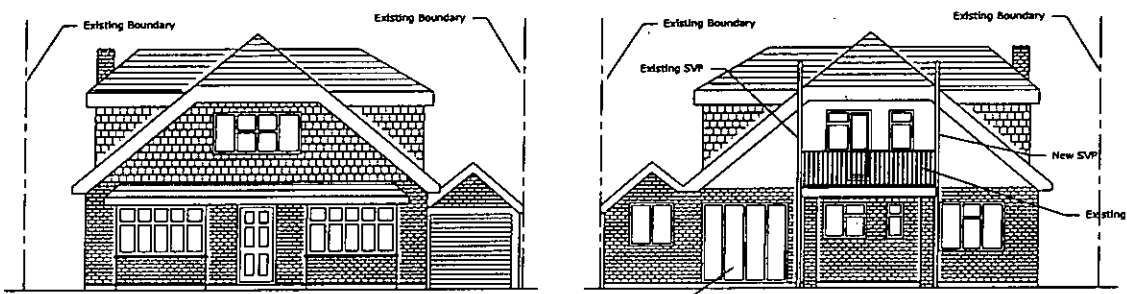
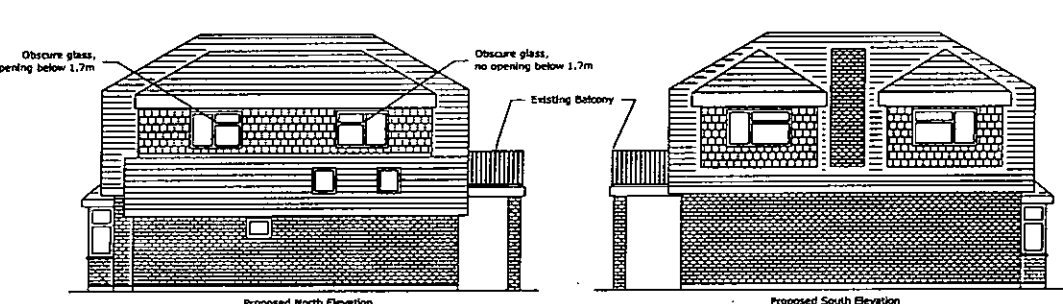
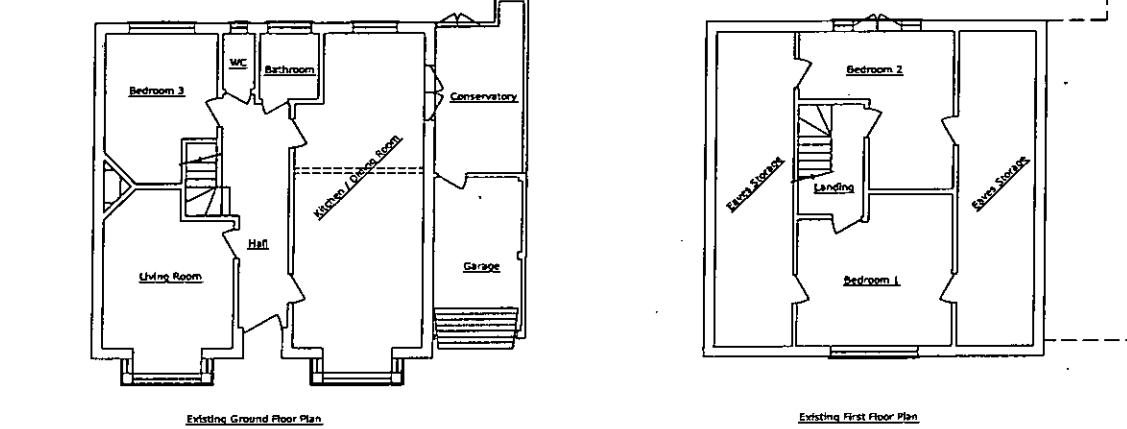
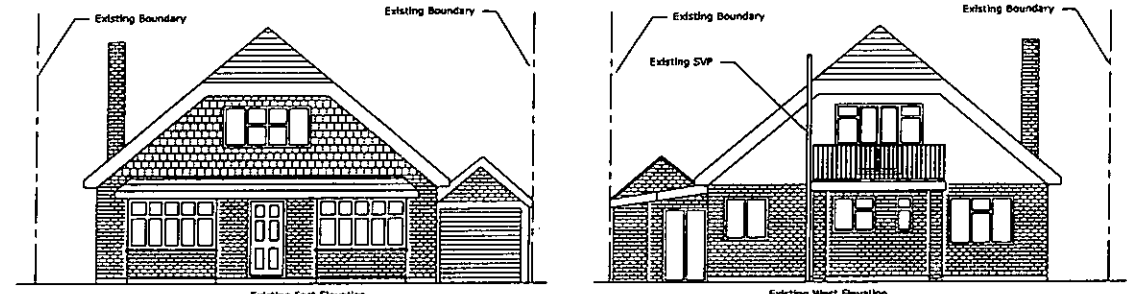


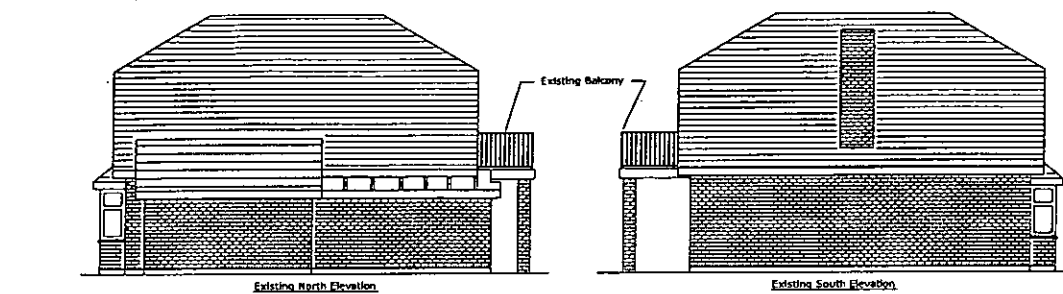

- *Preformed GRP valleys to dormers
- *Roof tiles to match existing
- *Hanging tiles to match existing
- *Safety glass to impact zones
- *Background ventilation to GGF guidance
- *Foundation to local authority approval
- *Heist & smoke alarms wireless connected
- *Beams & pad stones to engineers report
- *Surface water to existing

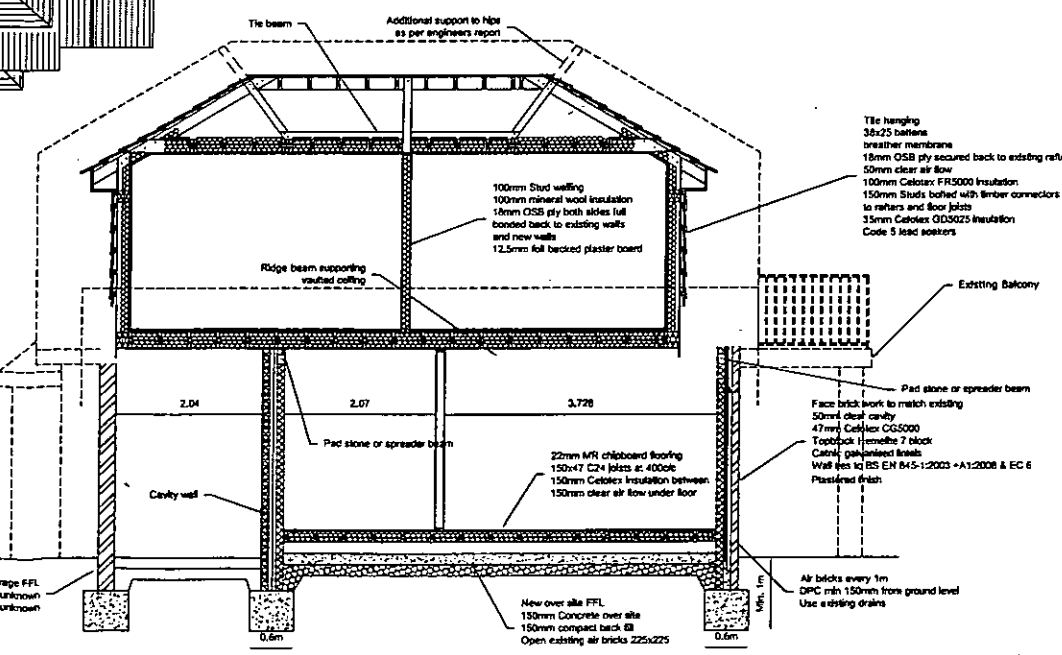

- Note:
- *Drawings produced for planning & building control purposes.
 - *Do not scale from drawings, use written dimensions in preference to scale.
 - *Not to be used for material ordering or cutting lists.
 - *All dimensions to be verified on site prior to work commencing.
 - *Drawings to be read in conjunction with additional specifications & engineers reports.
 - *Engineers report and designs to supersede any variation to these drawings.
 - *Windows are diagrammatic, not to be used for manufacturing but to meet current regulations.
 - *Any discrepancies or errors shall be reported to the designer for clarification.
 - *Extend existing services to new areas.
 - *Seller to be re-located in new bathroom

Intellectual Property Rights Apply (IP).
Copyright © 2015

100mm Stud walling
100mm mineral wool insulation
18mm OSB ply both sides full bonded back to existing walls and new walls
12.5mm full backed plaster board

Project Air & Mrs P Graham 6 Hawley Road Basingstoke Hants 200		Date 2/2/15
Drawing Title Proposed Dormer Roof Extension & Ground Floor Kitchen Extension/Refurbishment Elevations, Floor Plans, Roof Plans Location & Site Plan		Revision Dates ADC - 3/3/15 - Block Plan
Scale 1:50, 1:100, 1:1250		Drawn By LAW
		Drawing No. PGL24/15/001