




EXISTING ELEVATIONS 1:100

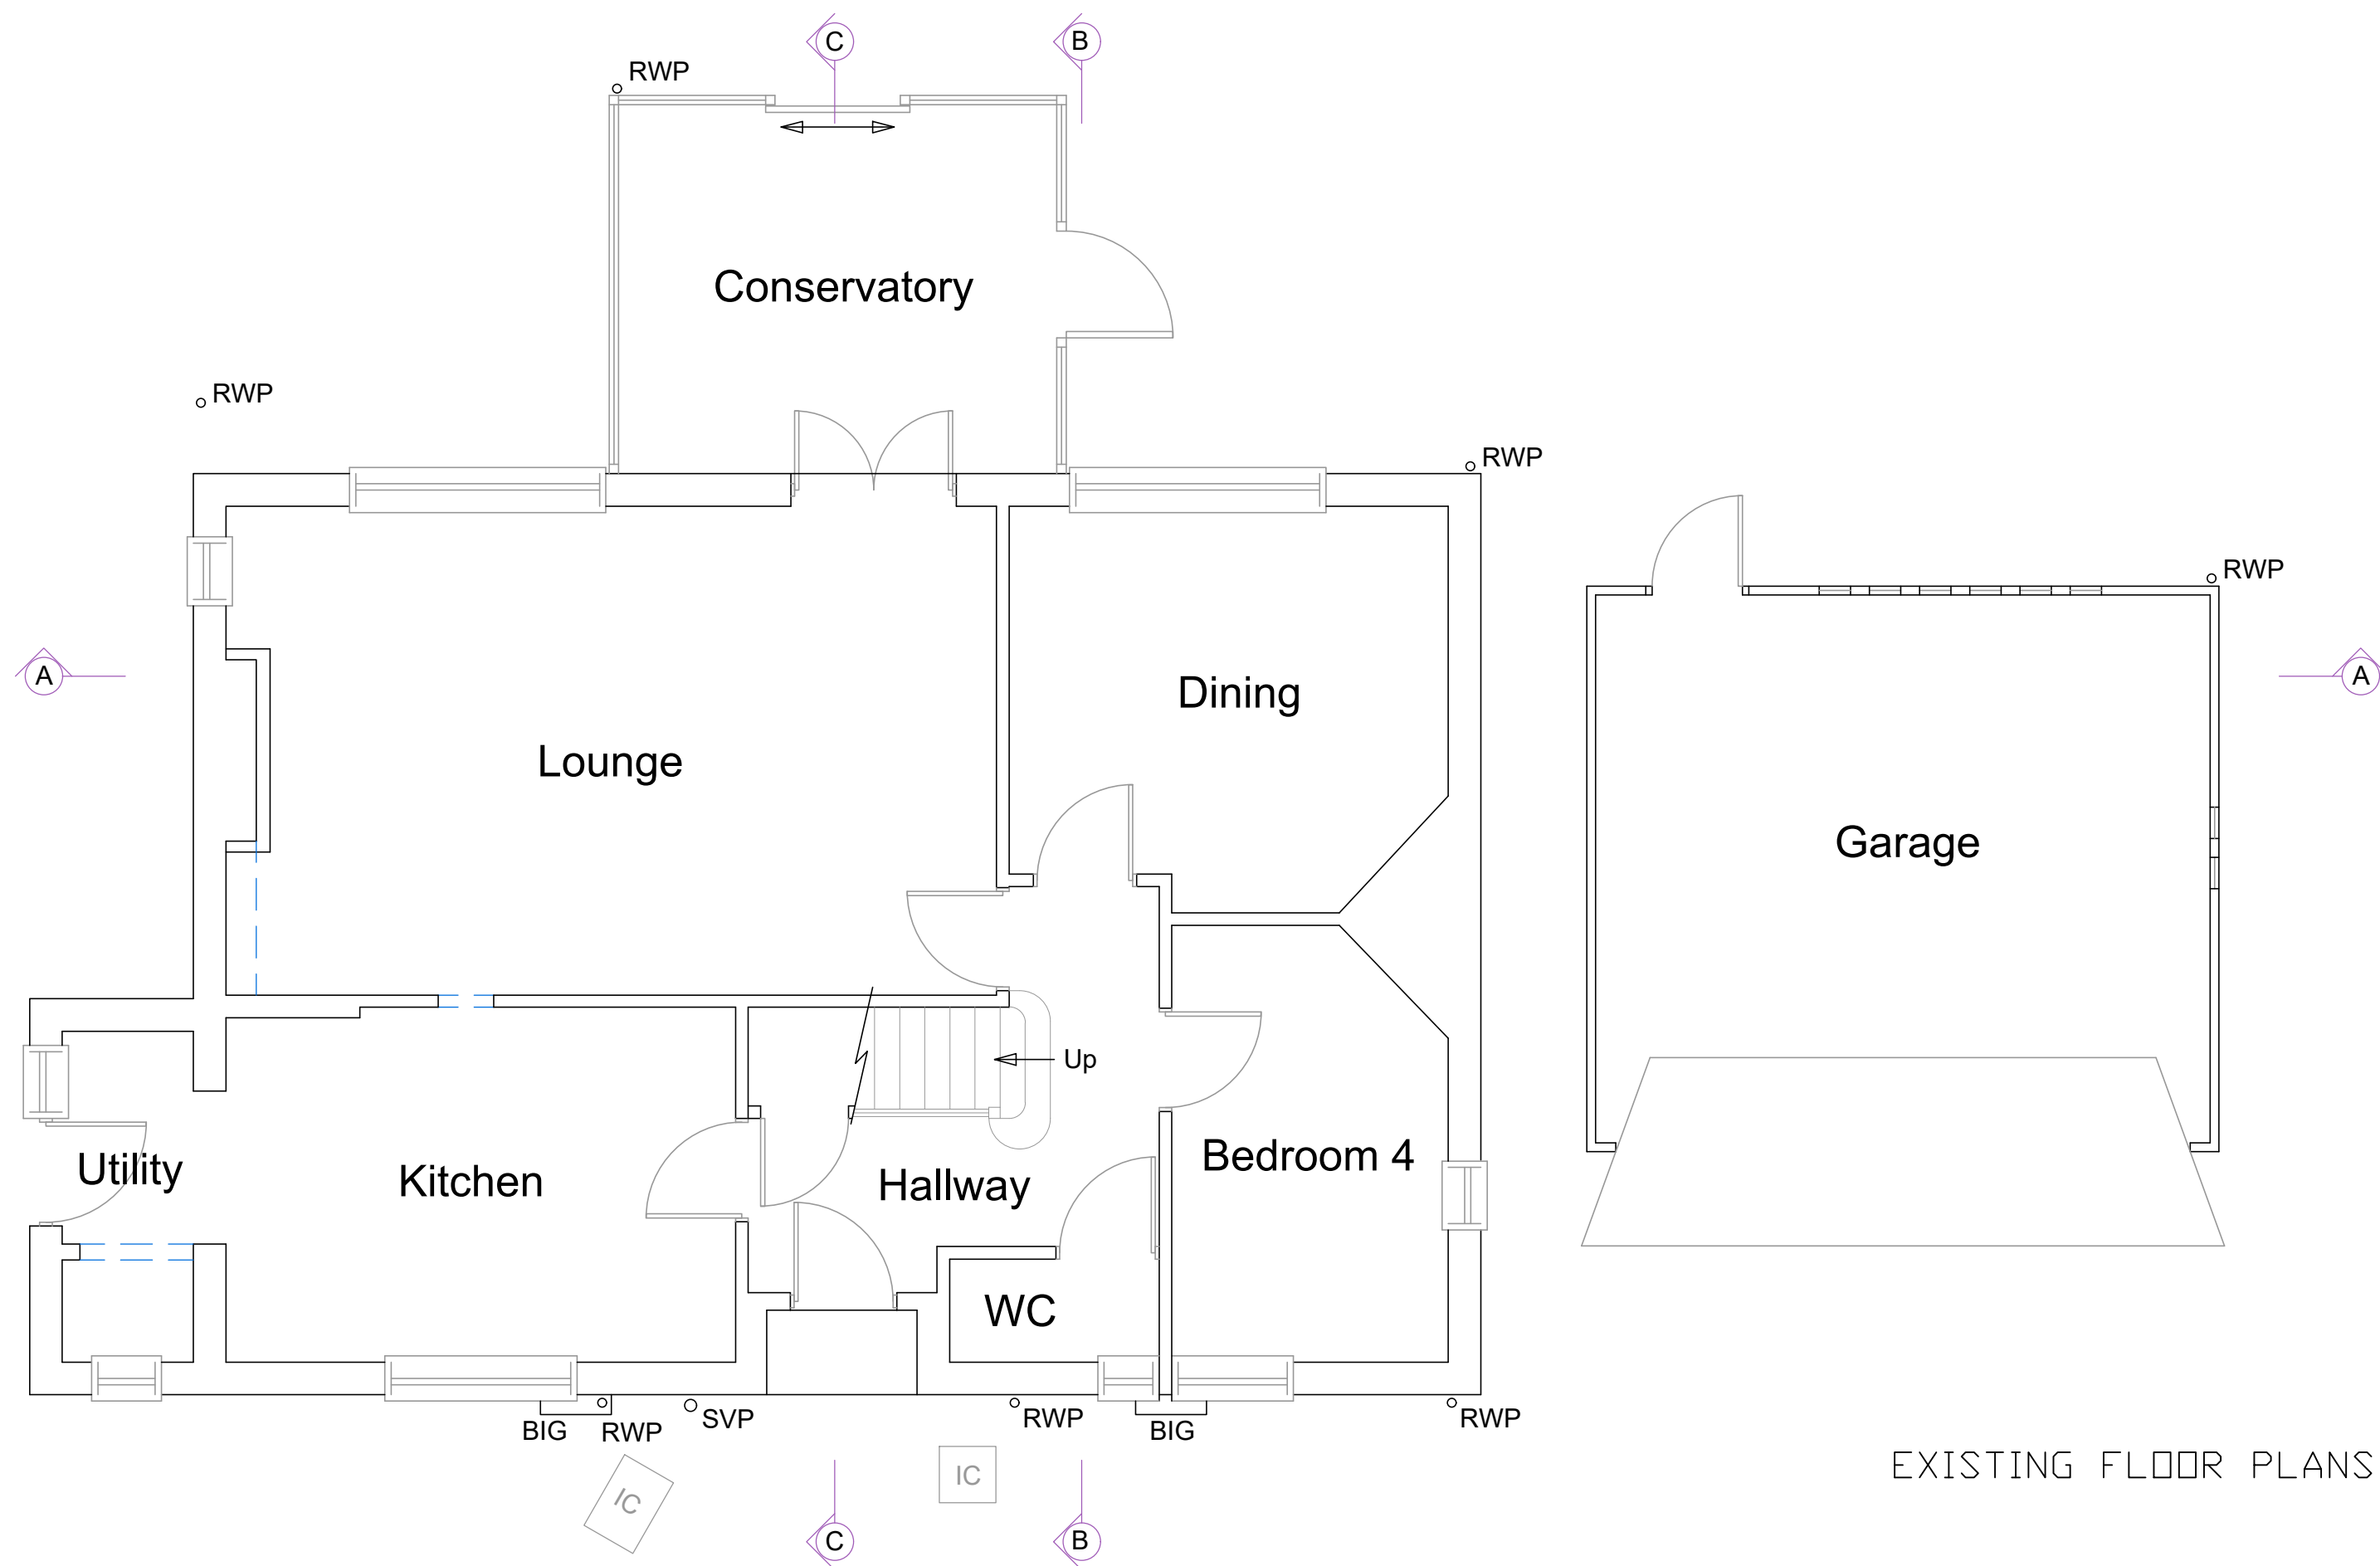


Existing Ground Floor Plan

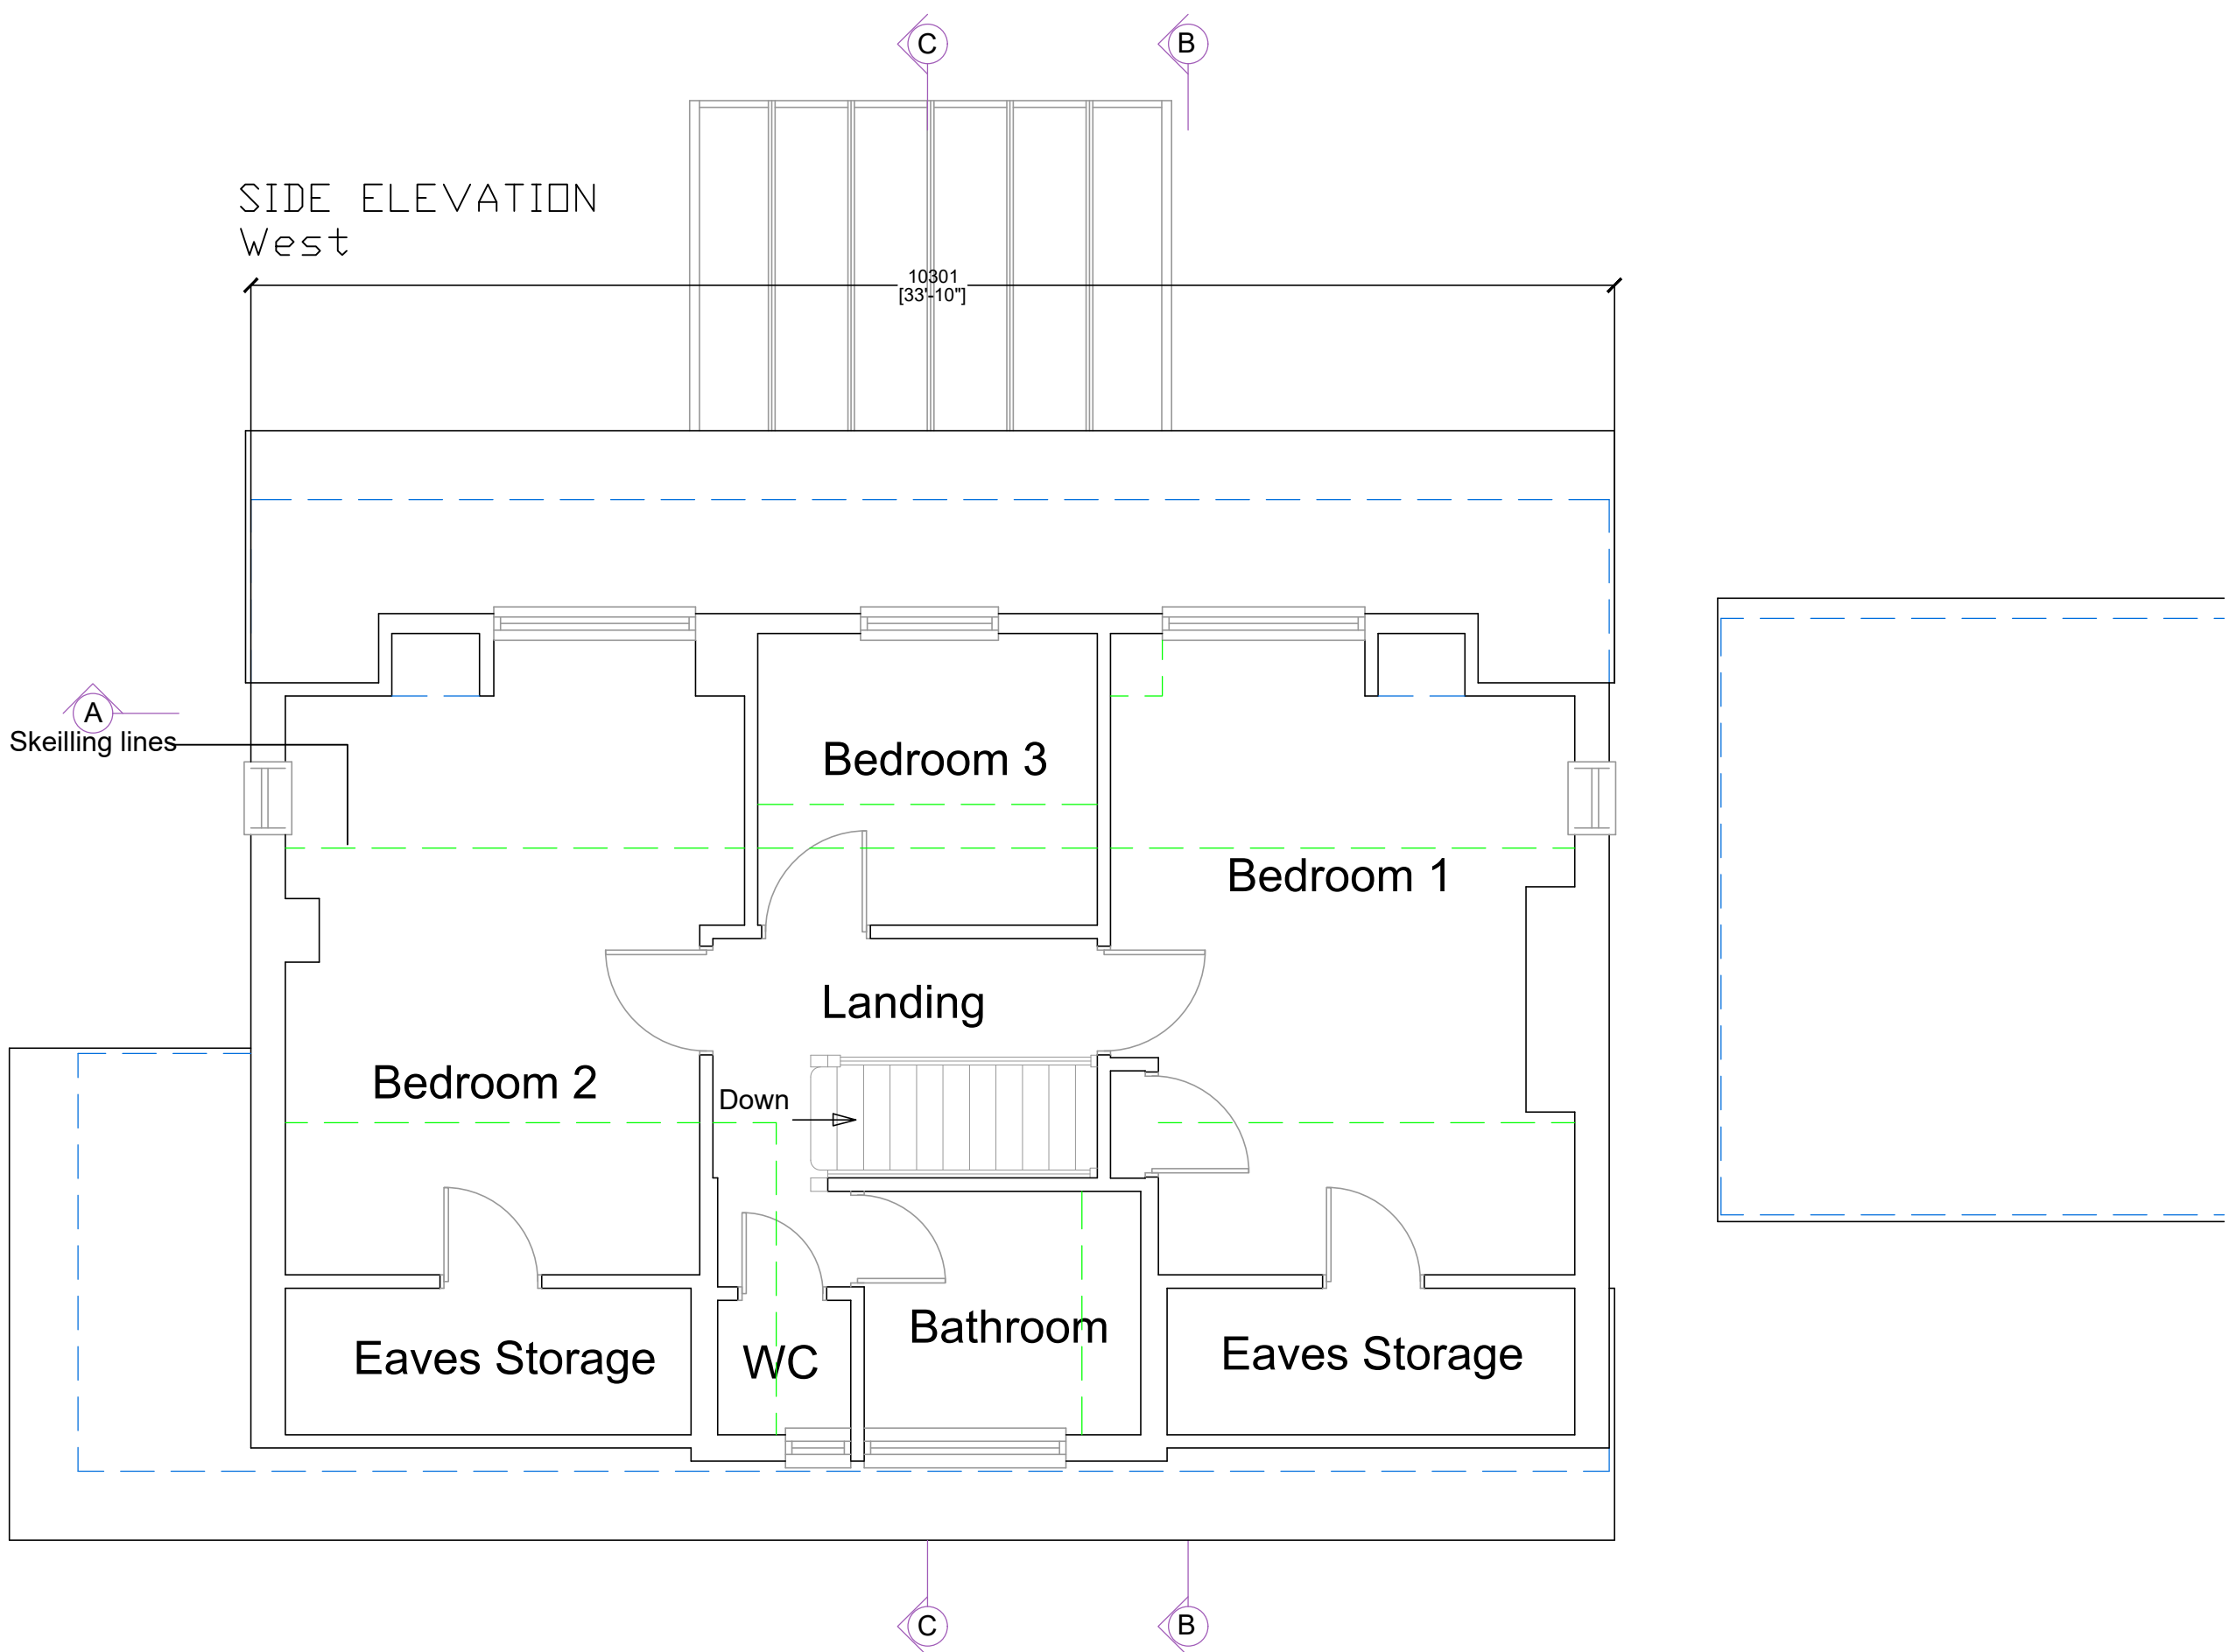


Existing First Floor Plan

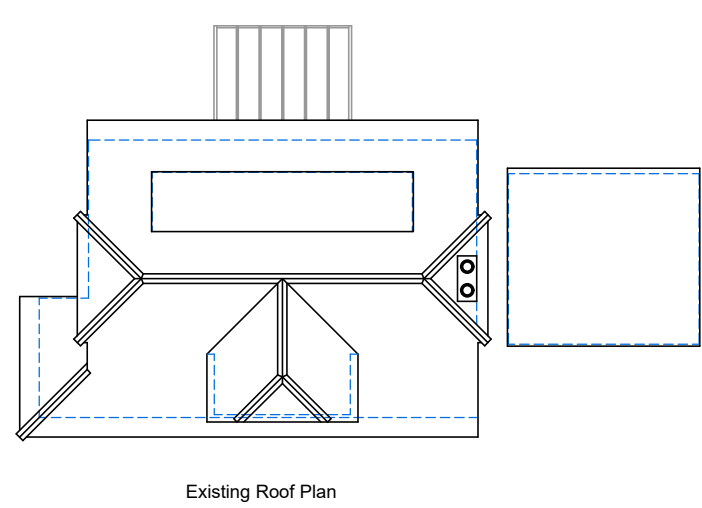

EXISTING ROOF PLAN 1:200

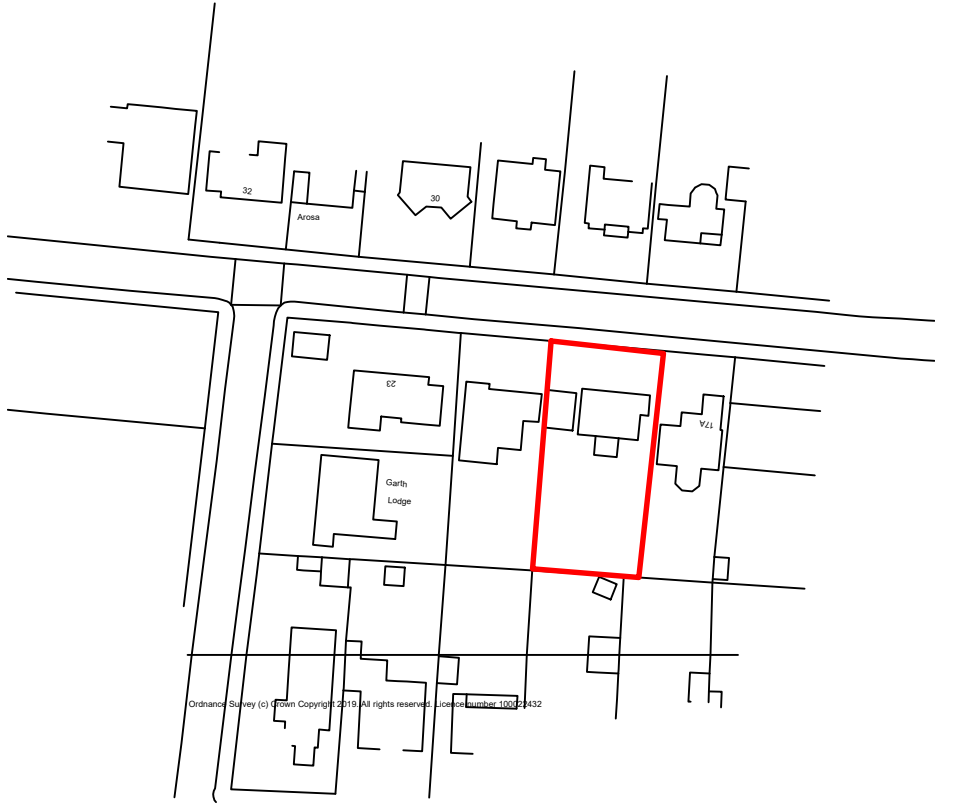

LOCATION 1:1250

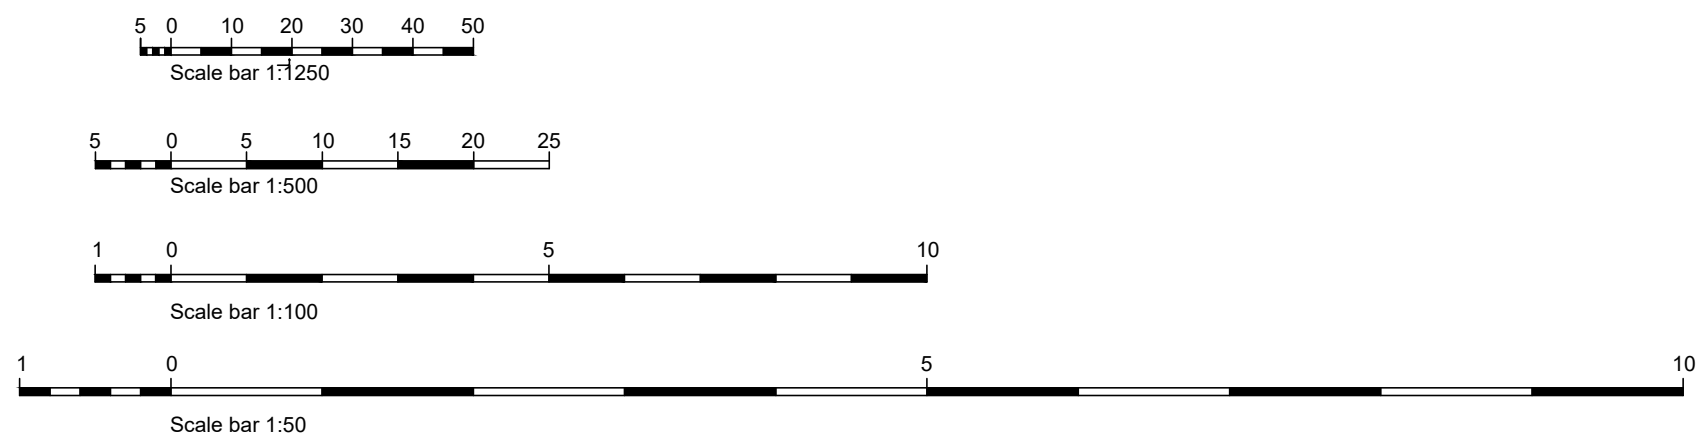

All dimensions to be checked on site prior to commencement of work, except for planning purposes.			
This drawing is the copyright of CALDOTECH LTD and may not be copied, altered or reproduced in any way without written authority.			
CALDOTECH LTD 41 Willowhayne Ave East Preston West Sussex BN16 1PL Telephone 01903 859176			
EXISTING FLOOR PLANS, ELEVATIONS & ROOF PLAN, and Location 19 Cudlow Avenue Rustington West Sussex			
CLIENT	Mr & Mrs Sillett		
Issue / Details	Drawn	Check	Date
SCALE	AS SHOWN on A1		
DATE	20/06/19		
DRAWING NUMBER	18134/01		