

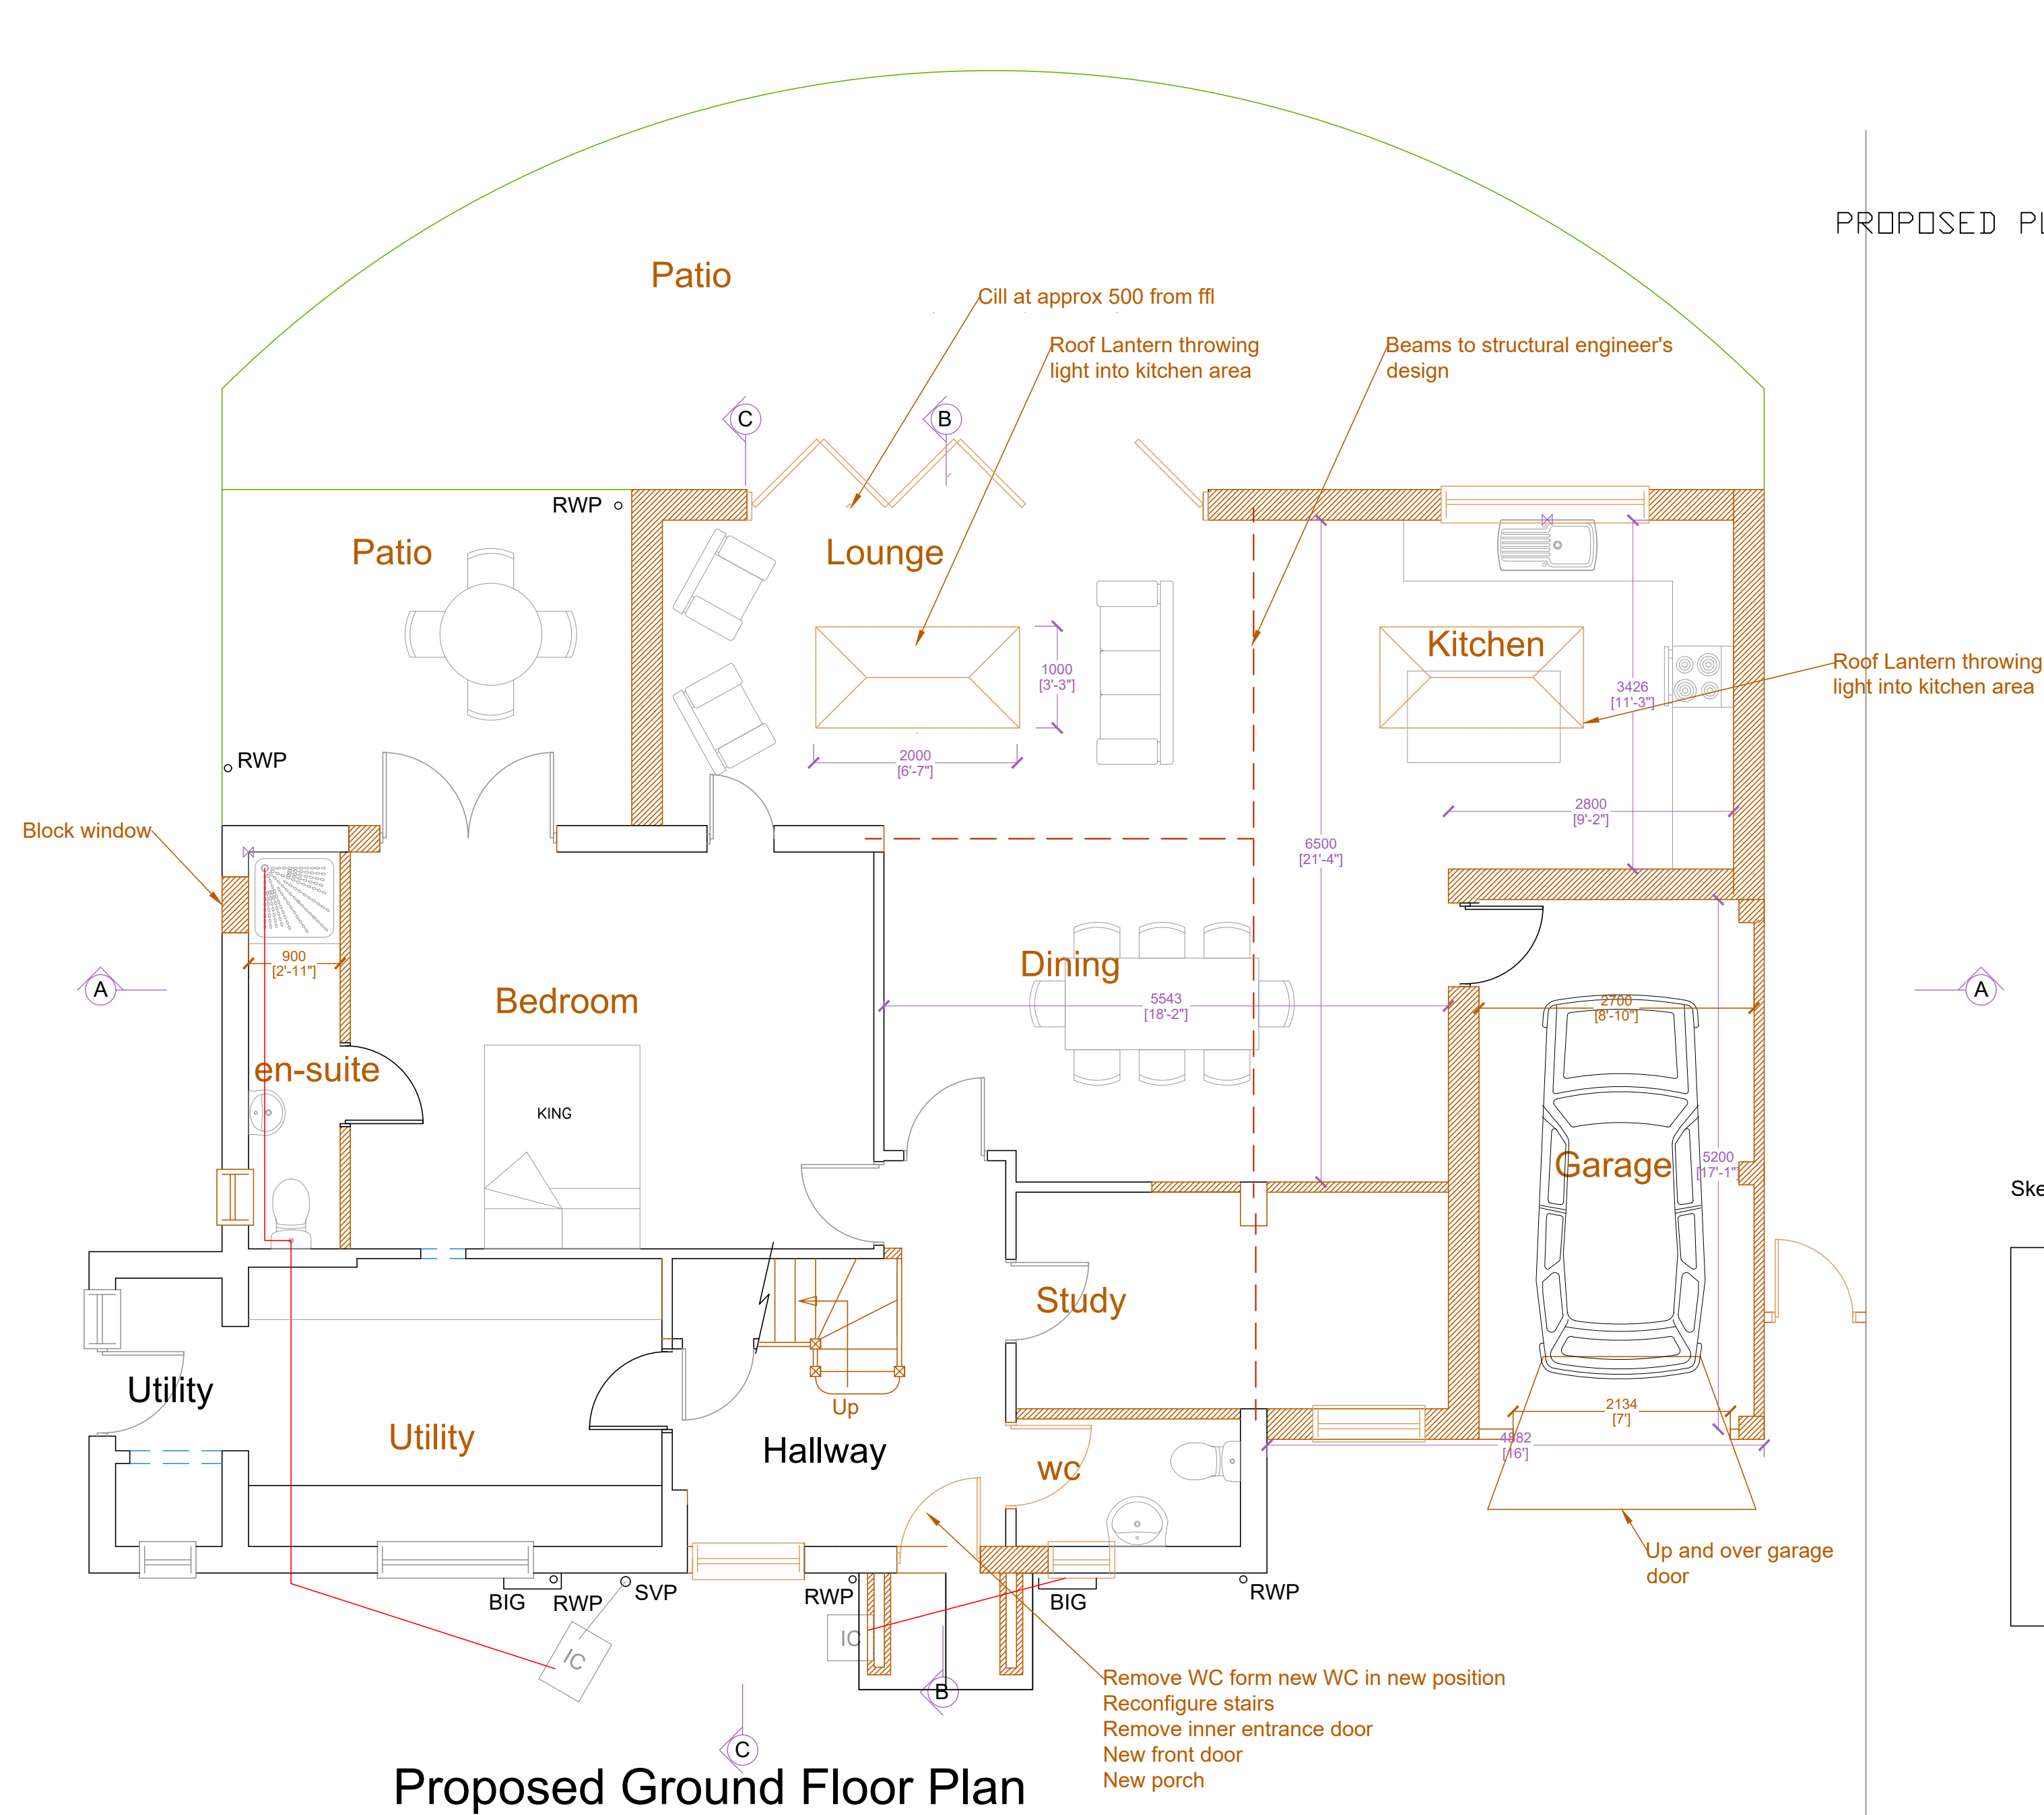
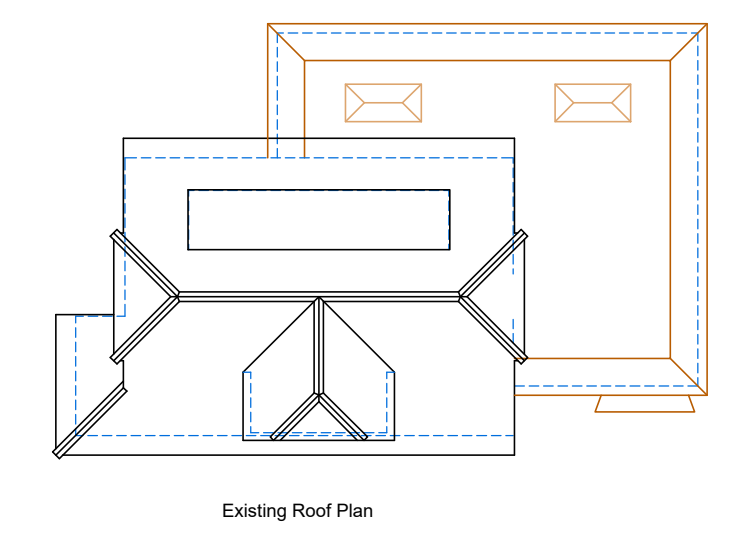
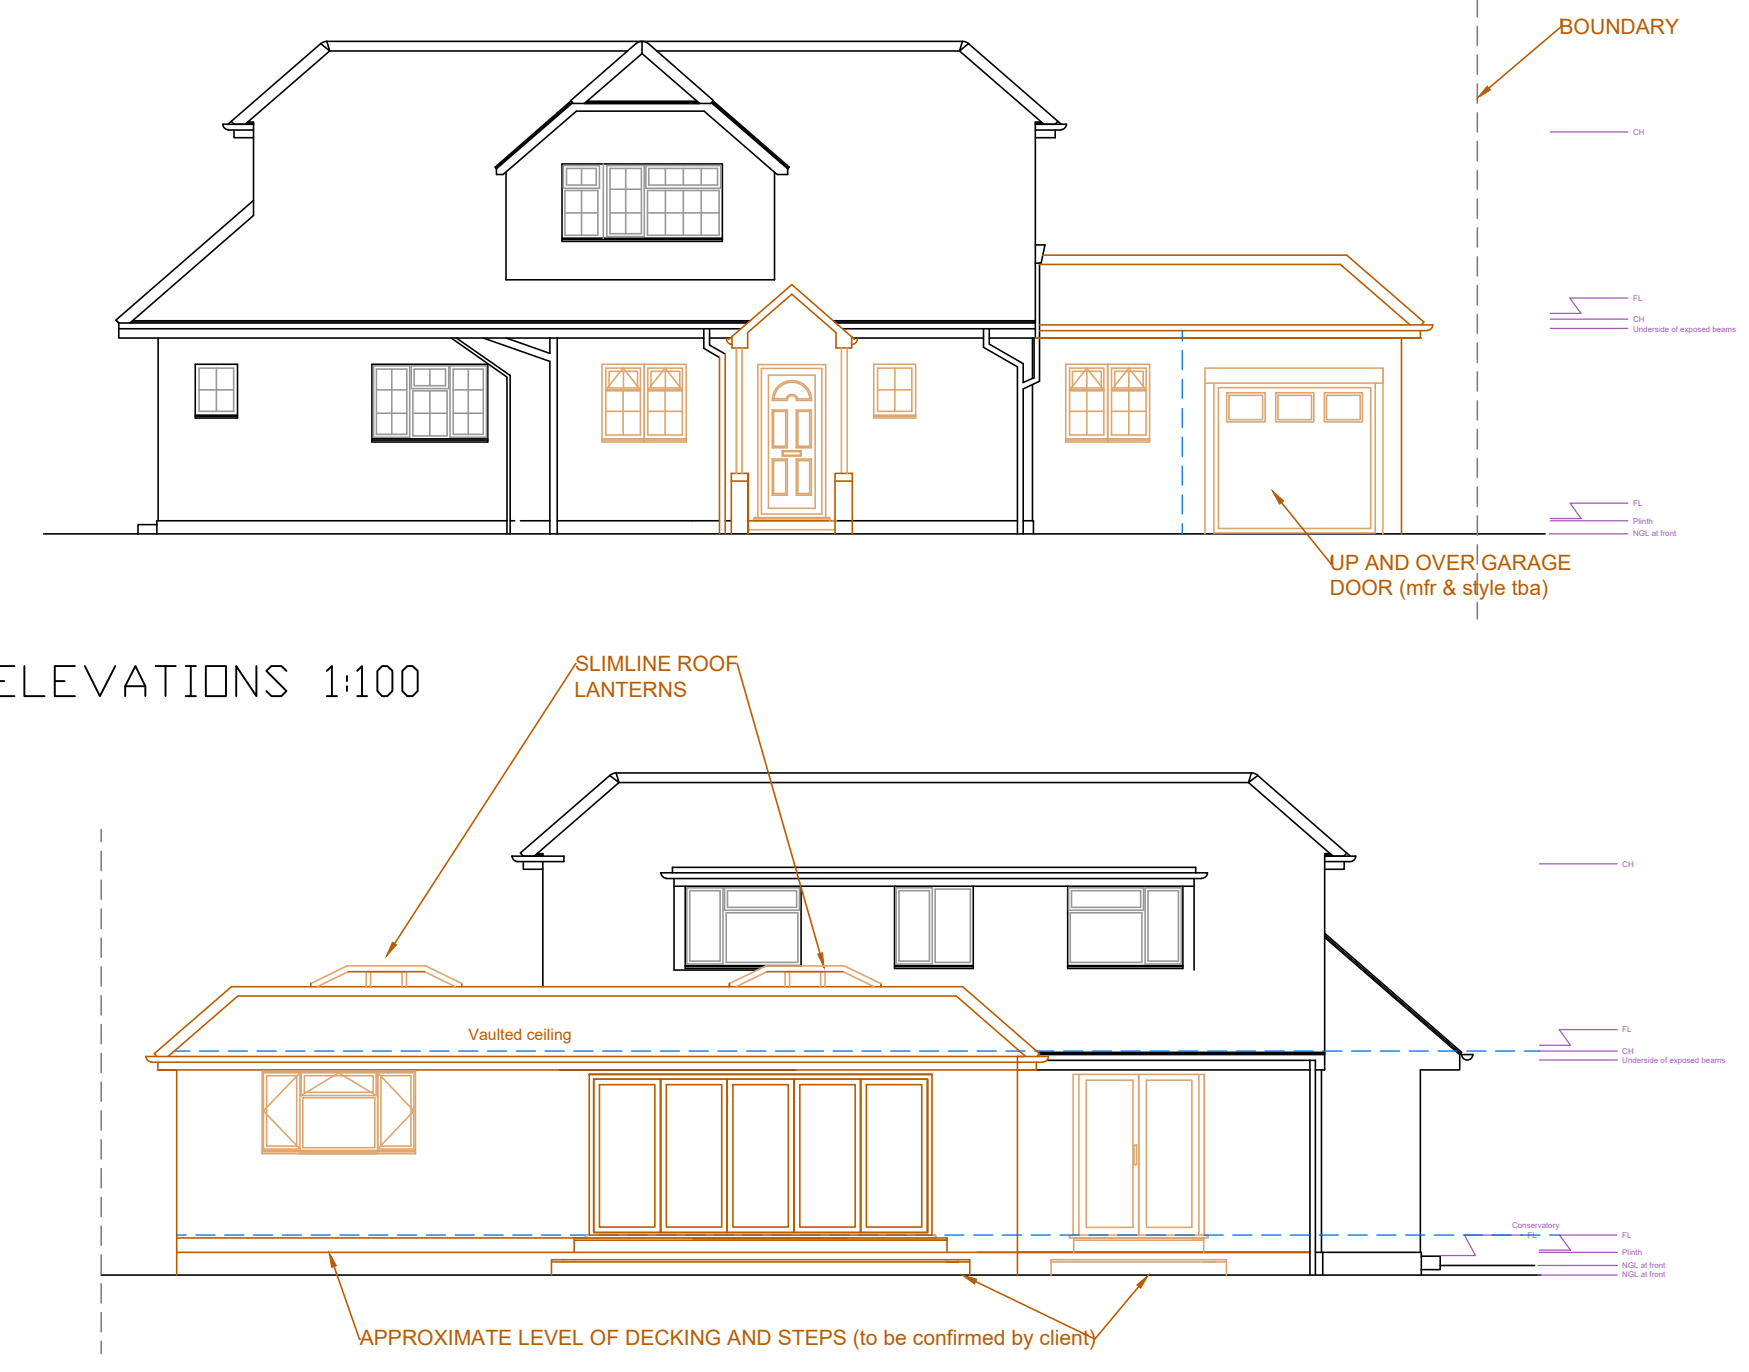
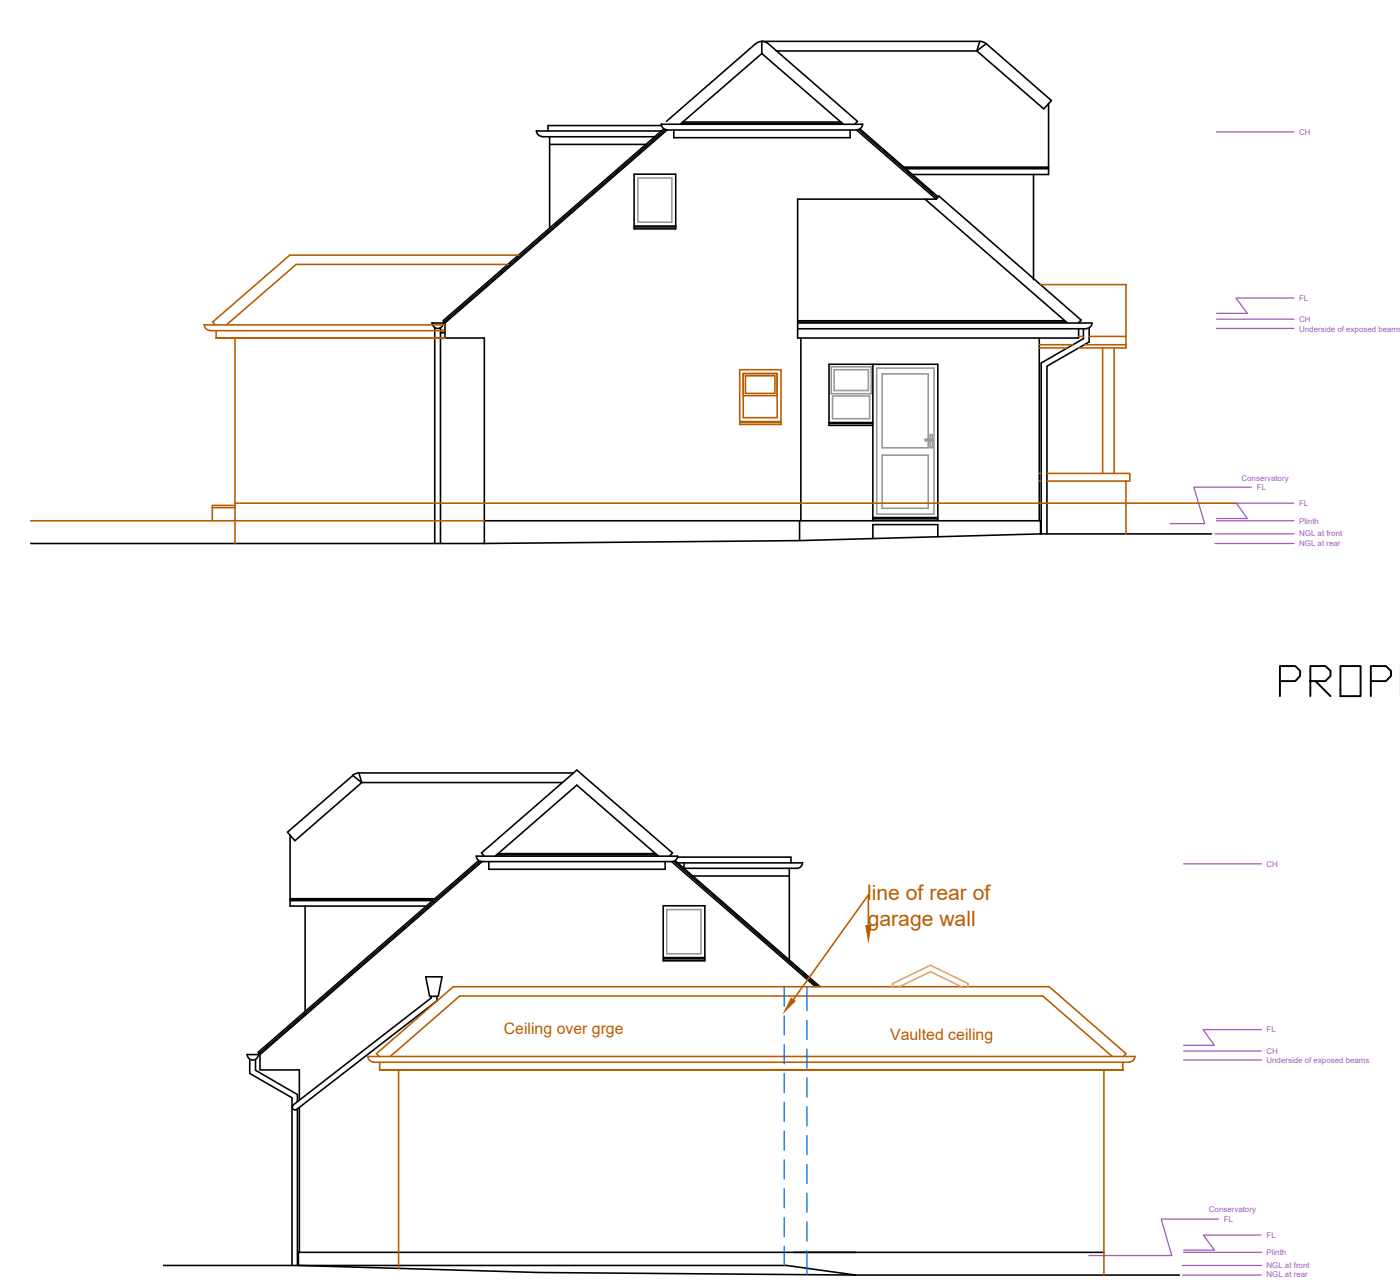


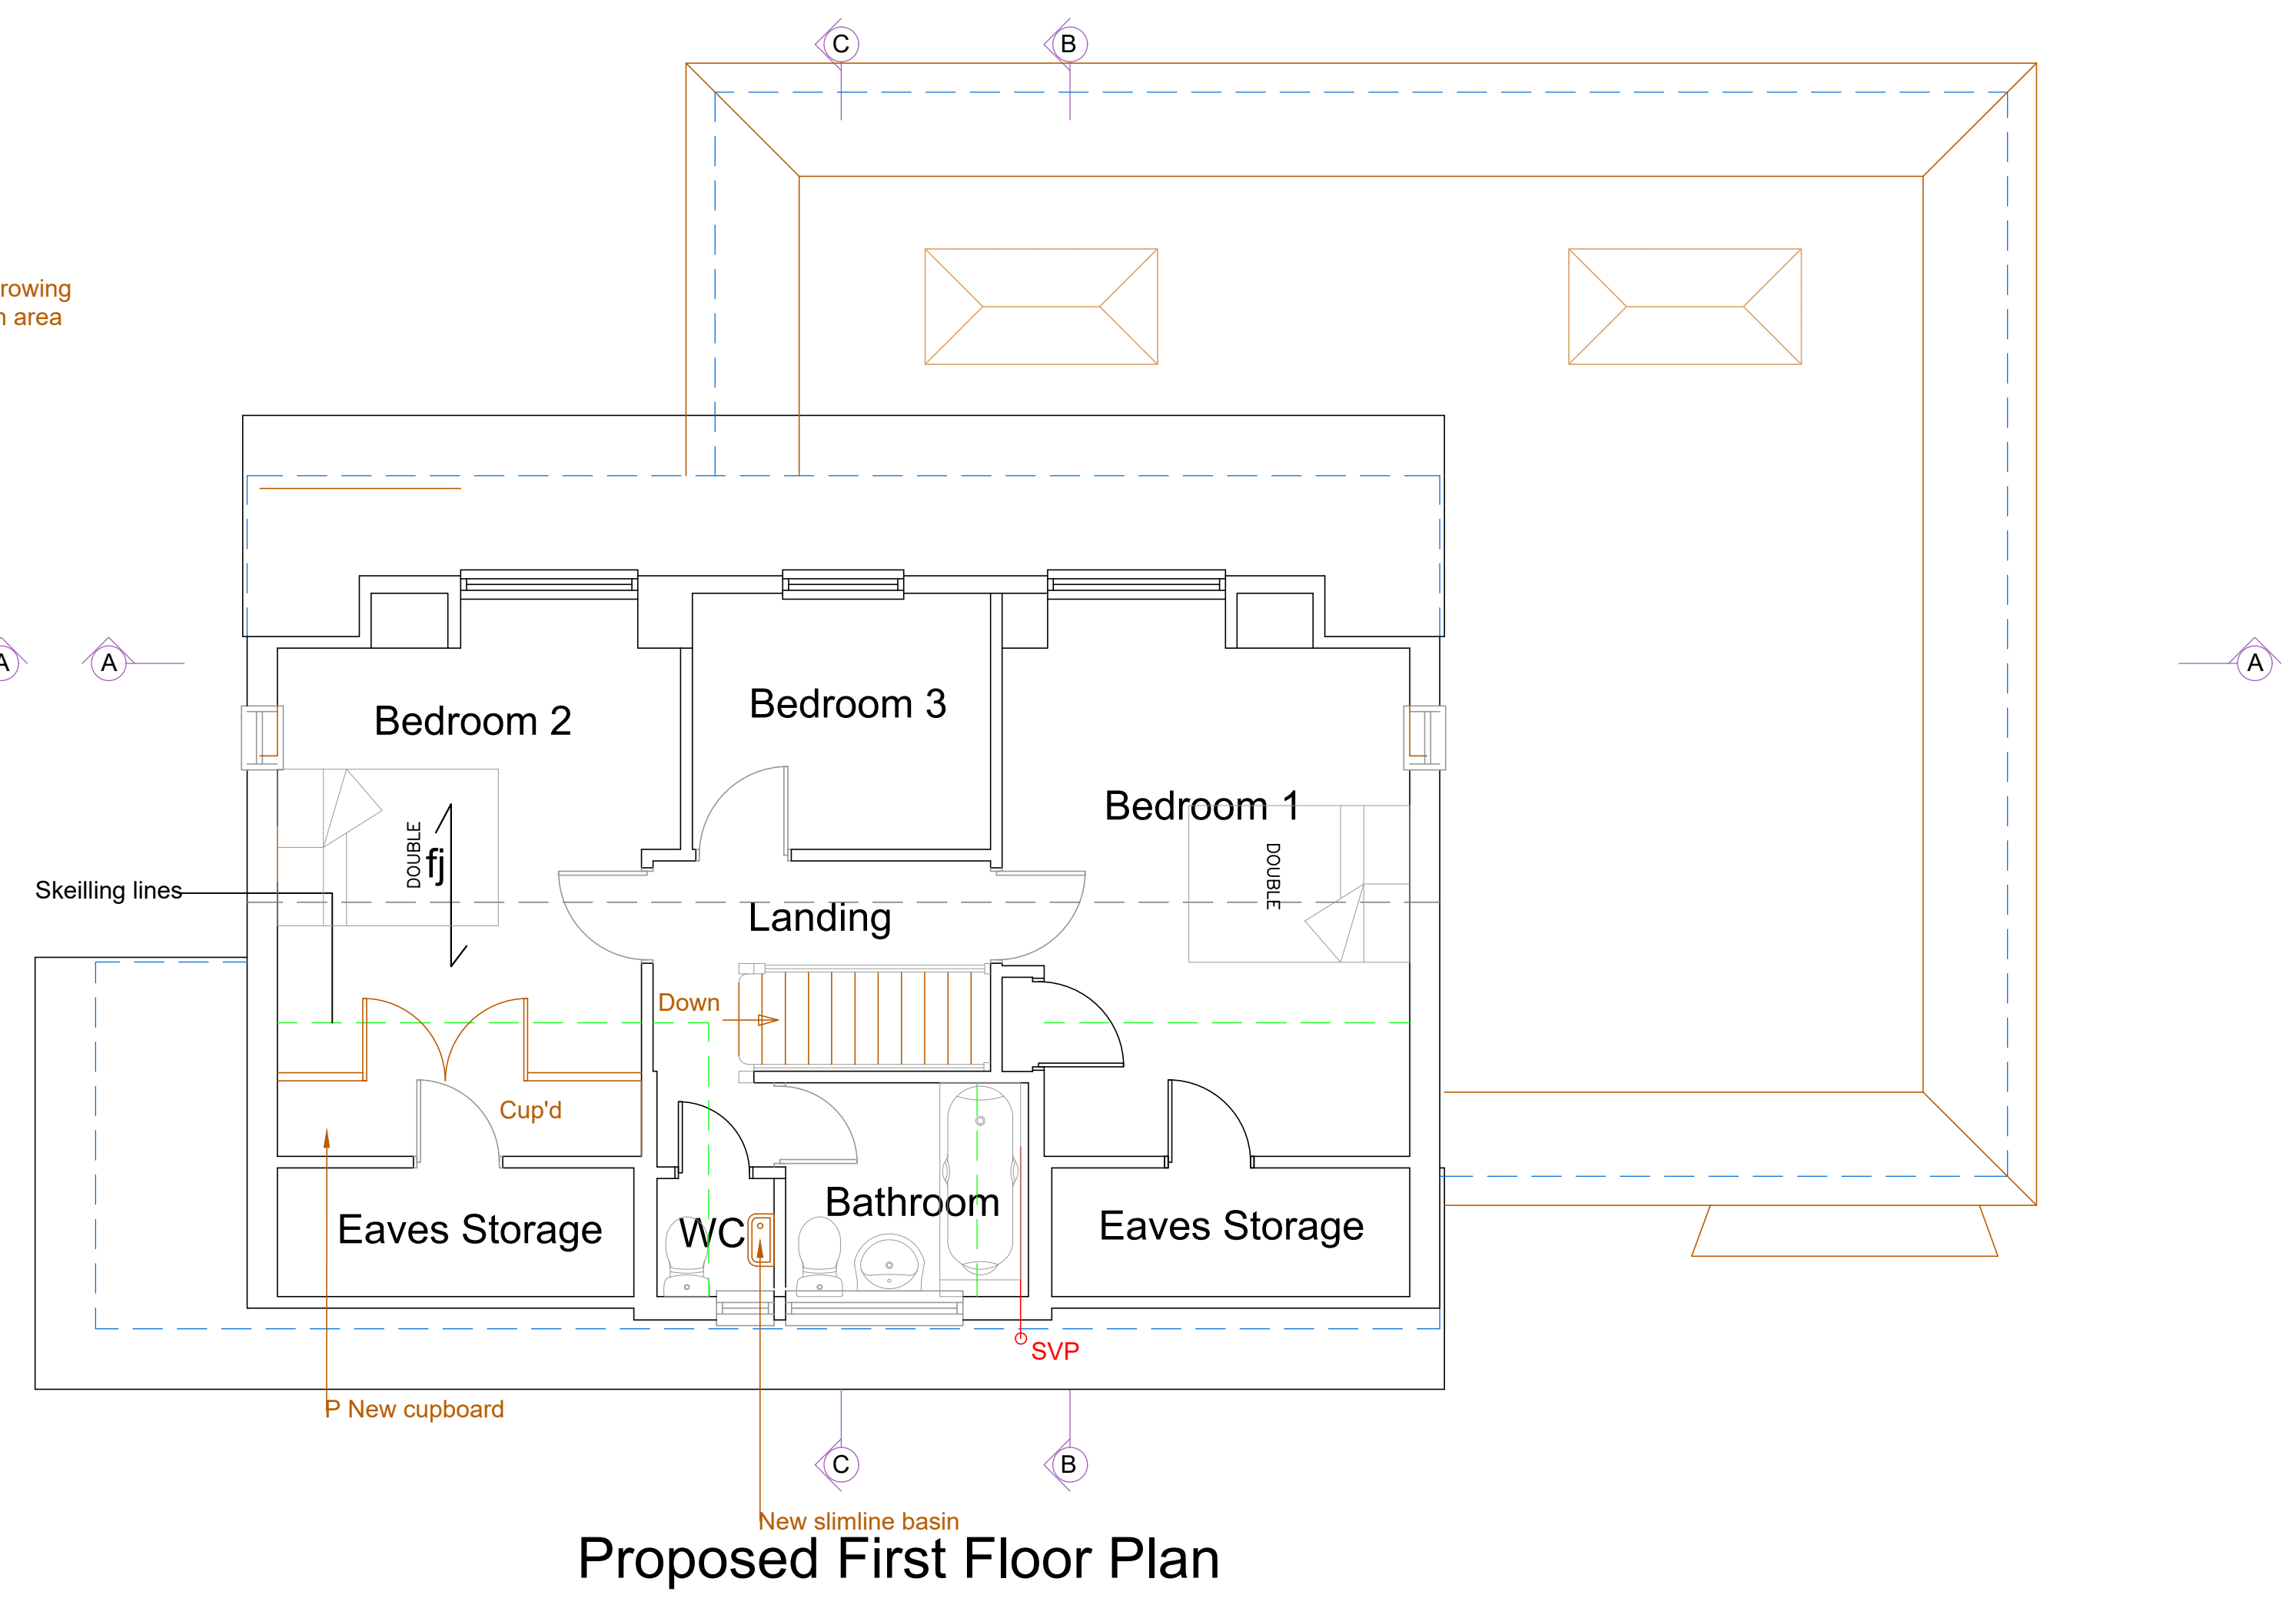

PROPOSED PLANS 1:50

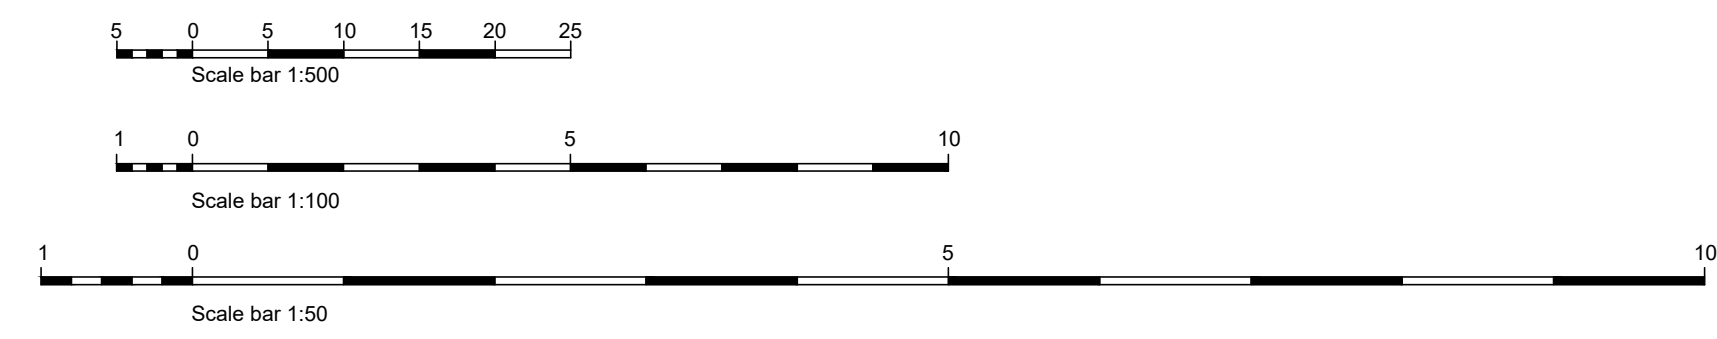

PROPOSED ROOF PLAN 1:200

All dimensions to be checked on site prior to commencement of work, except for planning purposes.			
This drawing is the copyright of			
CALDOTECH LTD			
41 Willowhayne Ave			
East Preston			
West Sussex			
BN16 1PL			
Telephone 01903 859176			
PROPOSED FLOOR PLANS, ELEVATIONS & ROOF PLAN			
19 Cudlow Ave			
Rustington			
BN16 2HE			
CLIENT		Sliett	
Issue / Details		Drawn / Check / Date	
SCALE		AS SHOWN on A1	
DATE		30/05/19	
DRAWING NUMBER		18134/02	