



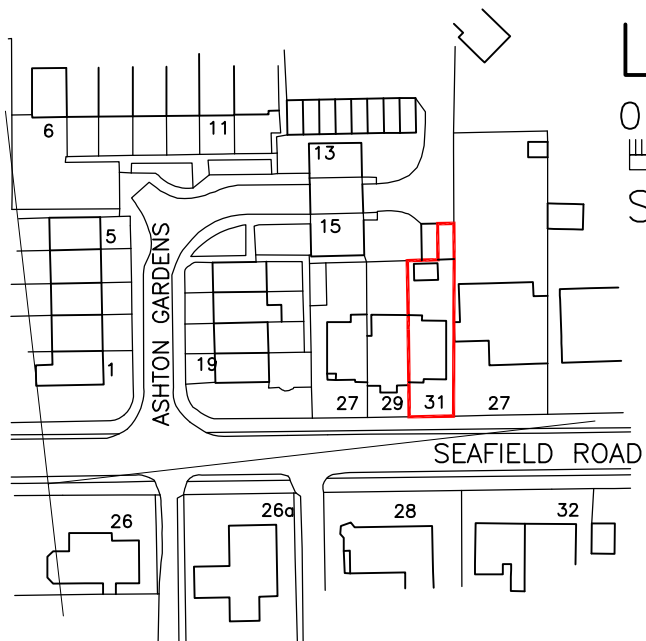


LOCATION PLAN

0 10 25 50 75 100m

Scale Bar 1:1250

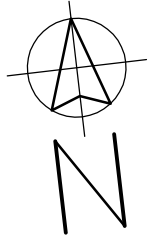


Rev.	Description	Date
------	-------------	------

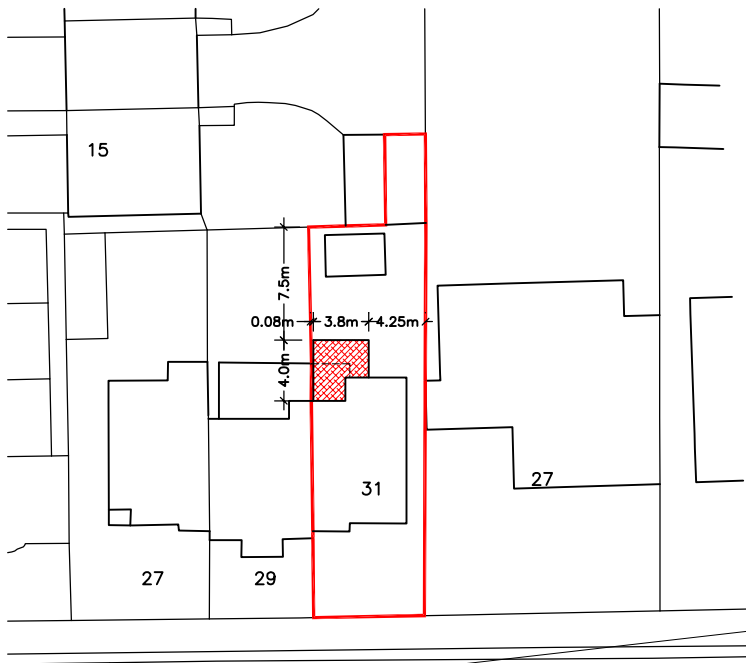

SEAFIELD ROAD

SITE PLAN

 

Scale Bar 1:500

This Drawing is to be read
in conjunction with dwg.
No. 625-01 to 03
Inclusive At all times

The Client is advised to ascertain and comply with his duties under the C.D.M. Regs 2015 and his obligations under the Party Wall etc. Act 1996 and Equality Act 2010 where applicable.
Contractors must verify all dimensions on site before commencing any work.
The copyright of this drawing is reserved.
The drawing must not be disclosed without authority.
The drawings and drawing notes do not purport to cover each and every item required to complete the project, the notes are not a specification of works, the contractor is advised to verify the full extent of the works with the client.
This drawing to be read in conjunction with Designers Risk Assessment

Project
31 Seafield Rd.
Rustington
W. Sx.
BN16 2JH

LOCATION / SITE PLAN

Client
Mr & Mrs Gill

Drawing no. 625-01 (A4)

Scale As Indicated Date Aug. 2020

KG DESIGNS
ARCHITECTURAL CONSULTANT

Longacre, Bentons Lane, Dial Post,
Horsham, West Sussex RH13 8NW
Tel : 01403 711666
E-MAIL : kgd@kgdesigns.com