
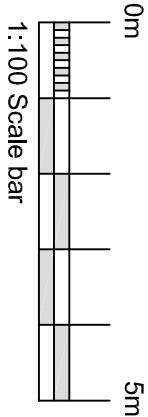


General Notes:


Do not scale dimensions from this drawing, unless for Planning purposes.

The Contractor is responsible for checking all dimensions on site prior to commencement of the works.

This drawing is to be read in conjunction with the specification.

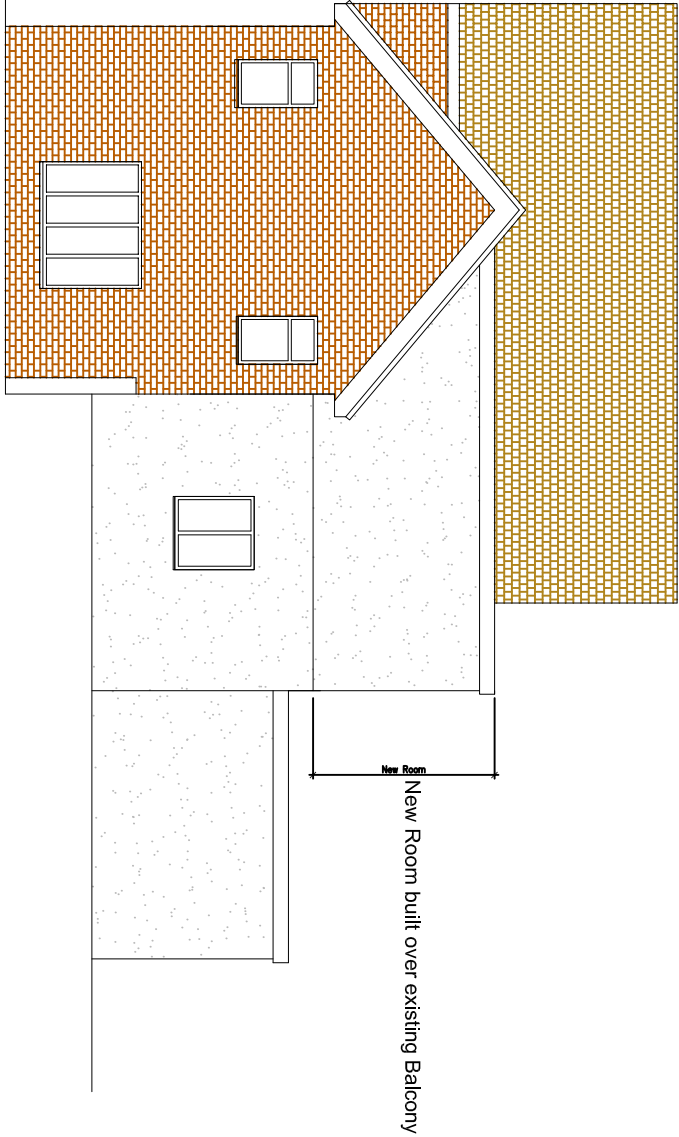

EXISTING WEST ELEVATION

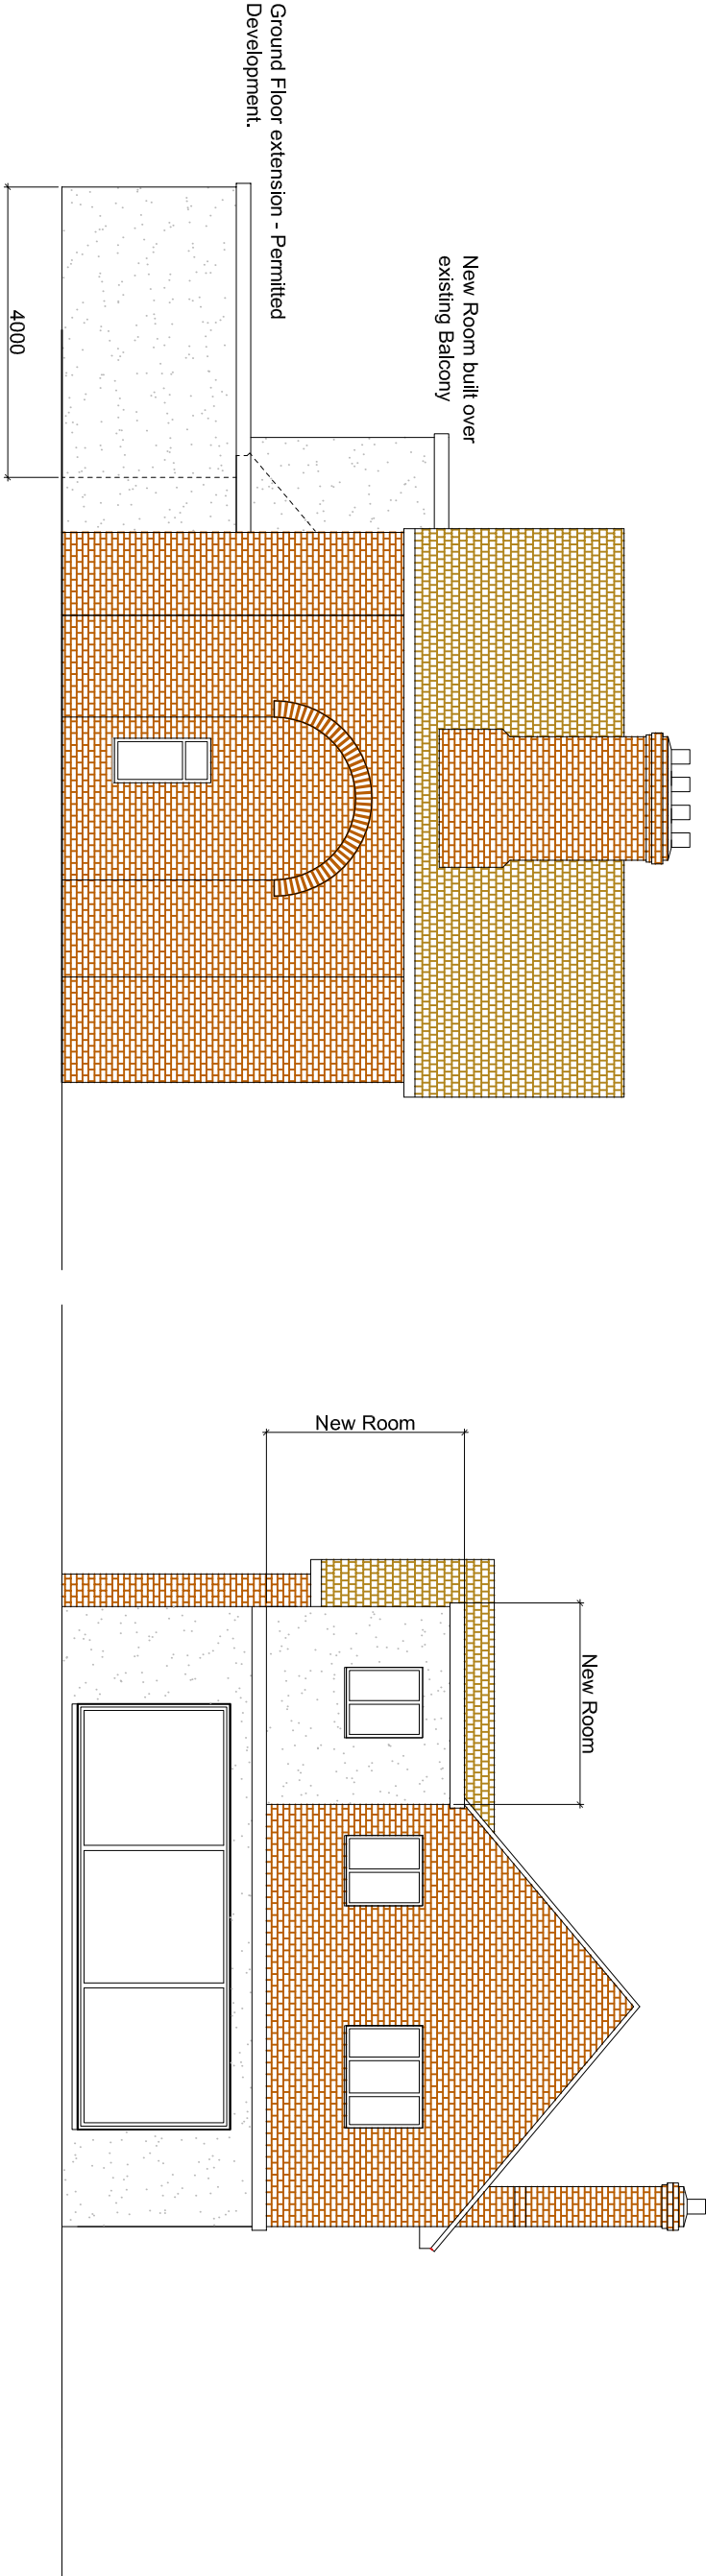

Brian Elstone Surveying Services Ltd

Brian Elstone, MCIQB, IMapS, FCABE
Building Surveyor and Architectural Consultant
CDM Consultant
1 Herne Court, Station Road, Rustington,
West Sussex, BN16 3BQ
Phone: 01903 784884, Mobile: 07710 593021.
Email: brian@elstone.biz

Revision		Date	Description
Scale:	1:100	Date:	22/01/2021
Drawing Number:	1419/005	Drawn By:	BE
Existing Floor Plans		Revision:	-