



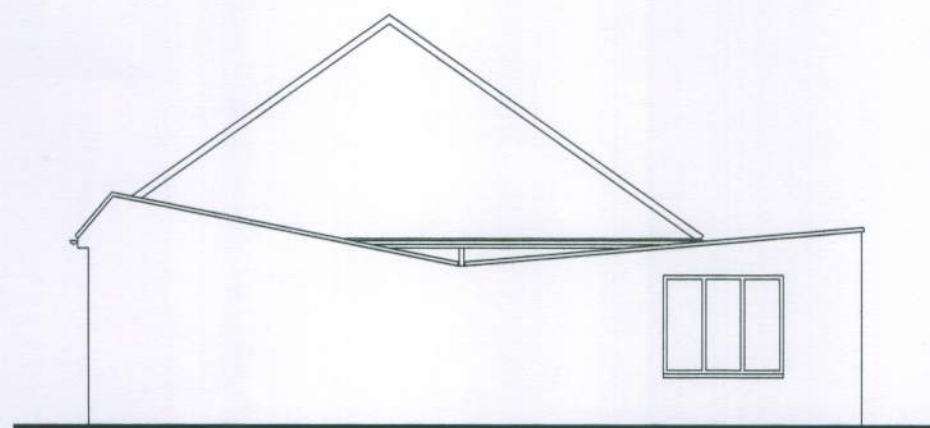


SIDE
EXISTING ELEVATIONS
Scale 1:100



REAR

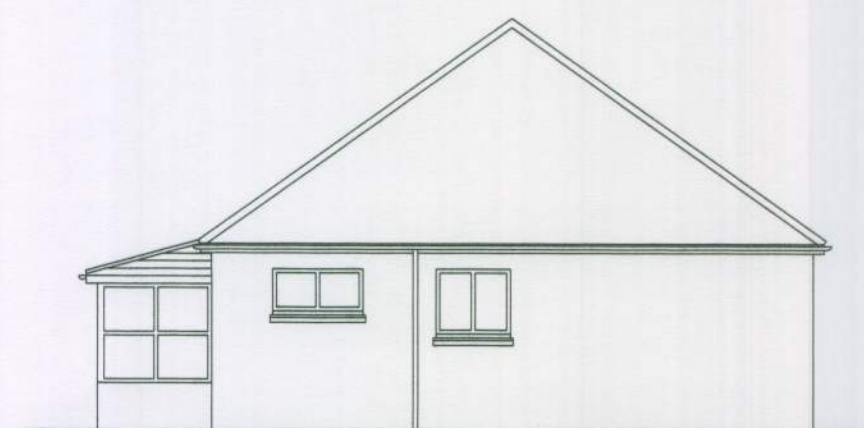


SIDE

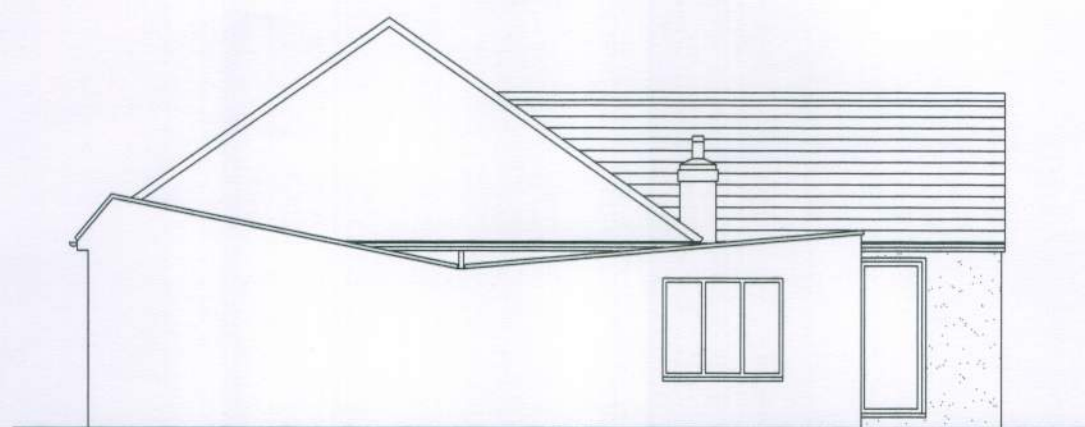

SIDE
PROPOSED ELEVATIONS
Scale 1:100




REAR

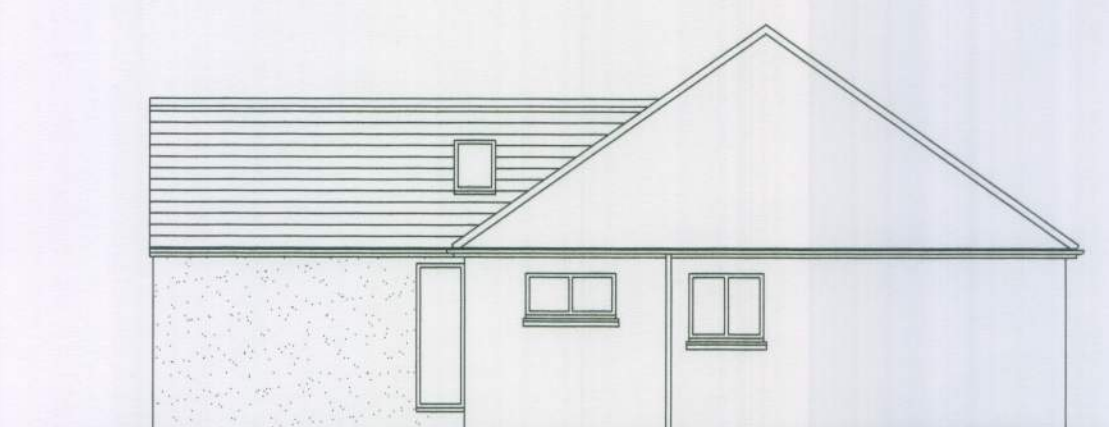

SIDE




SIDE

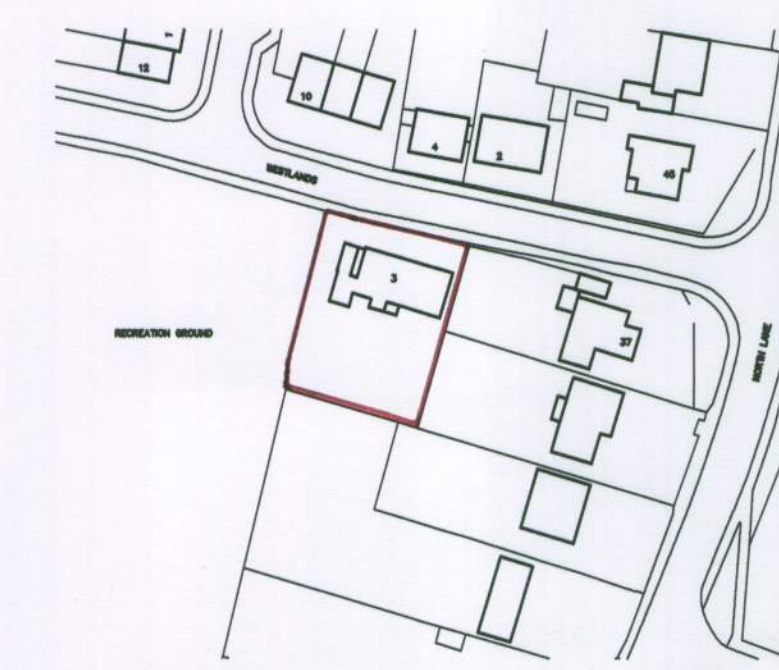


LOCATION PLAN
Scale 1:1250


SCHEDULE OF MATERIALS
WALLS - NEW RENDER WALLS TO MATCH EXISTING
ROOF - NEW PITCH ROOF WITH TILES TO MATCH EXISTING MAIN ROOF
WINDOWS - NEW PVCu CASEMENT WINDOW TO MATCH EXISTING
ROOFLIGHT - VELUX TYPE
RAINWATER GOODS - PVCu COLOUR WHITE TO MATCH EXISTING

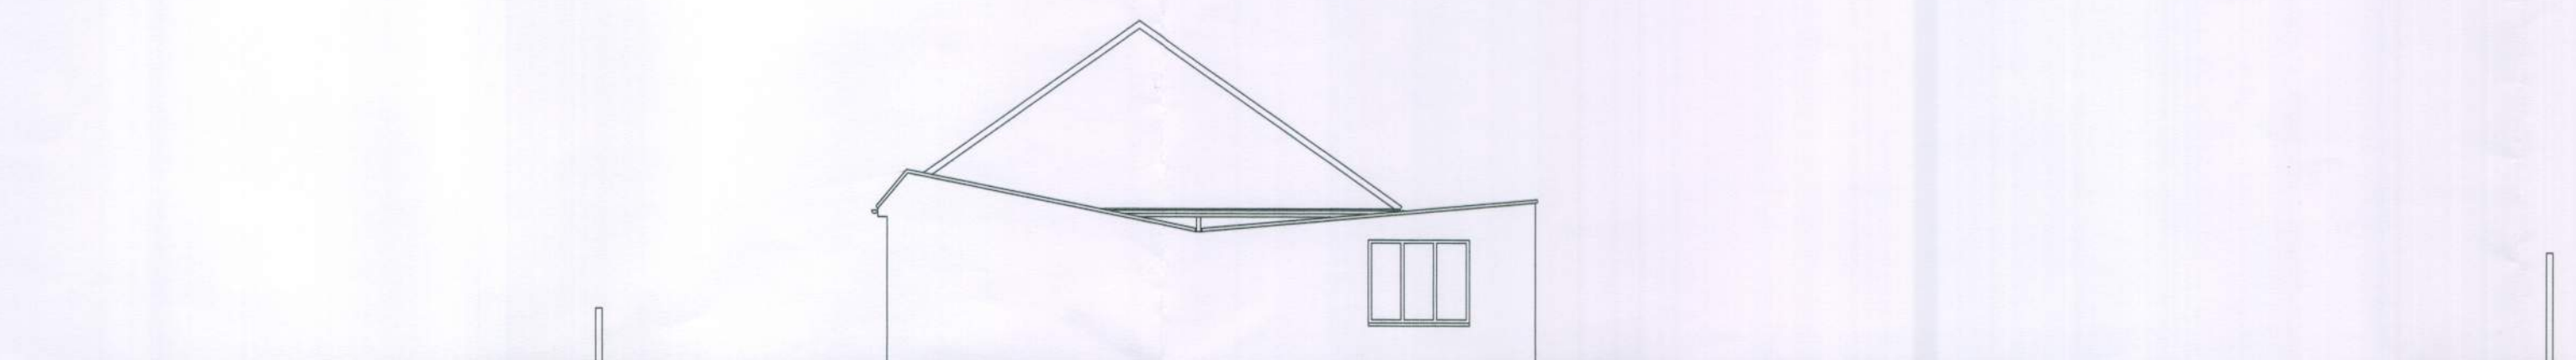


EXISTING SITE CROSS SECTION
Scale 1:100

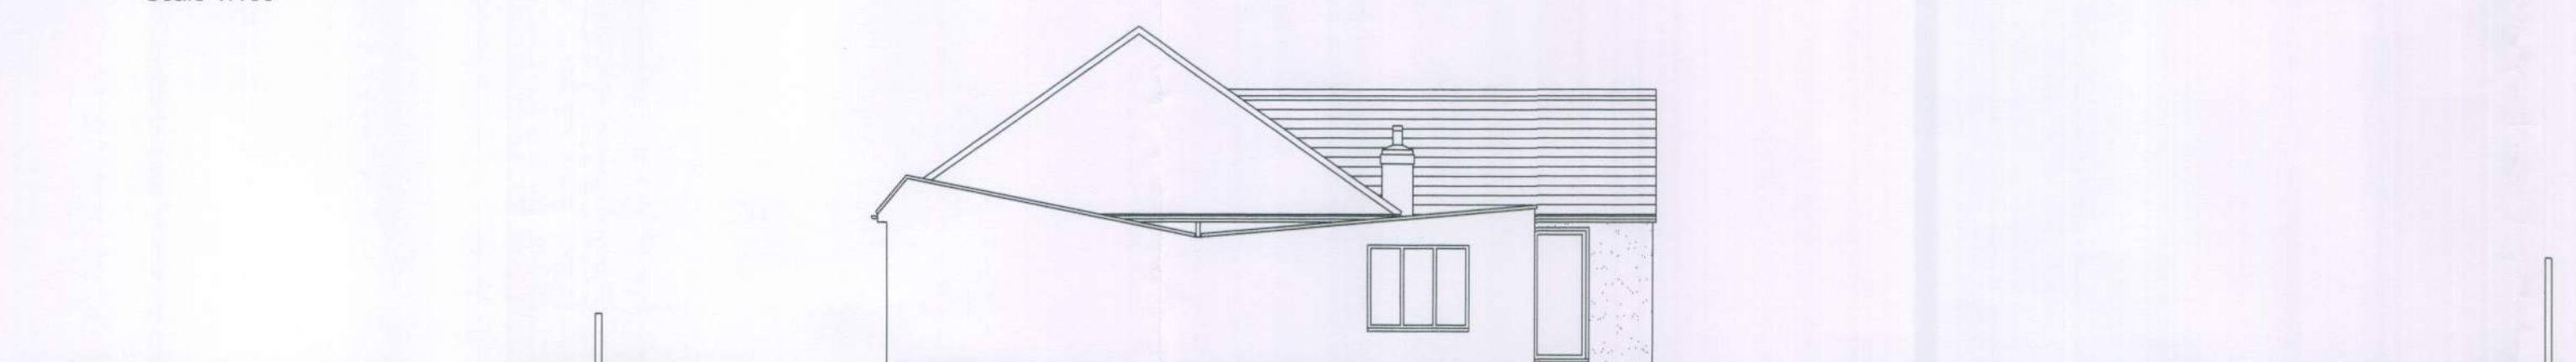


PROPOSED SITE CROSS SECTION
Scale 1:100

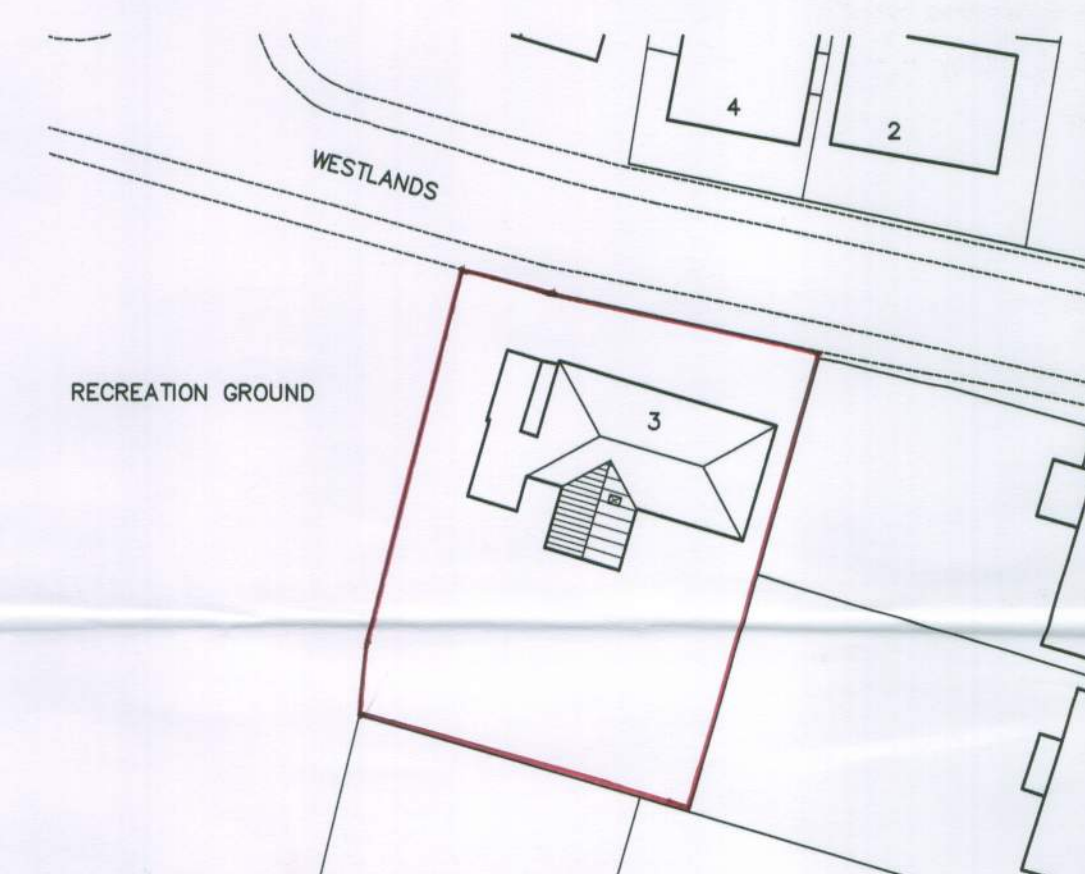

BLOCK PLAN
Scale 1:500

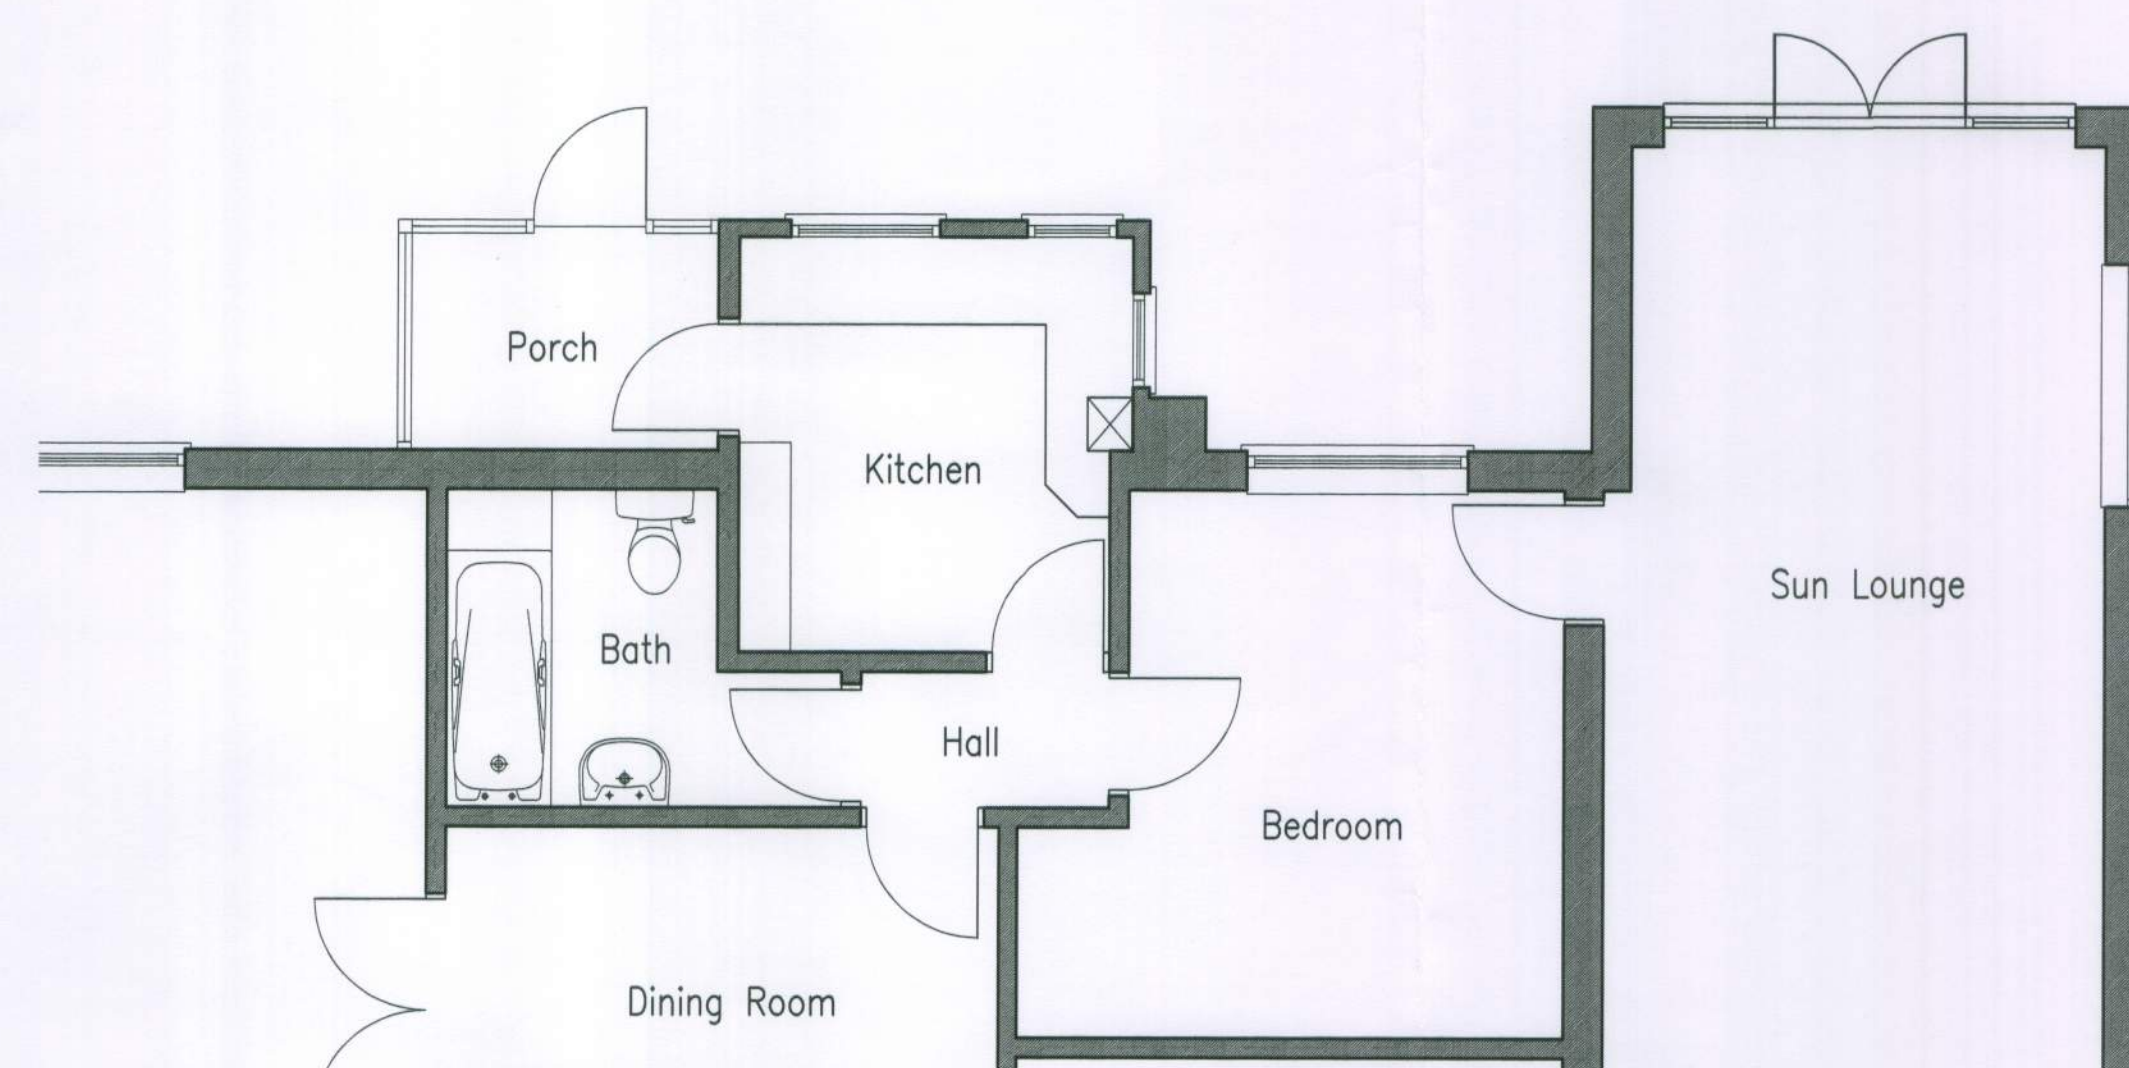

EXISTING PART GROUND FLOOR PLAN
Scale 1:50

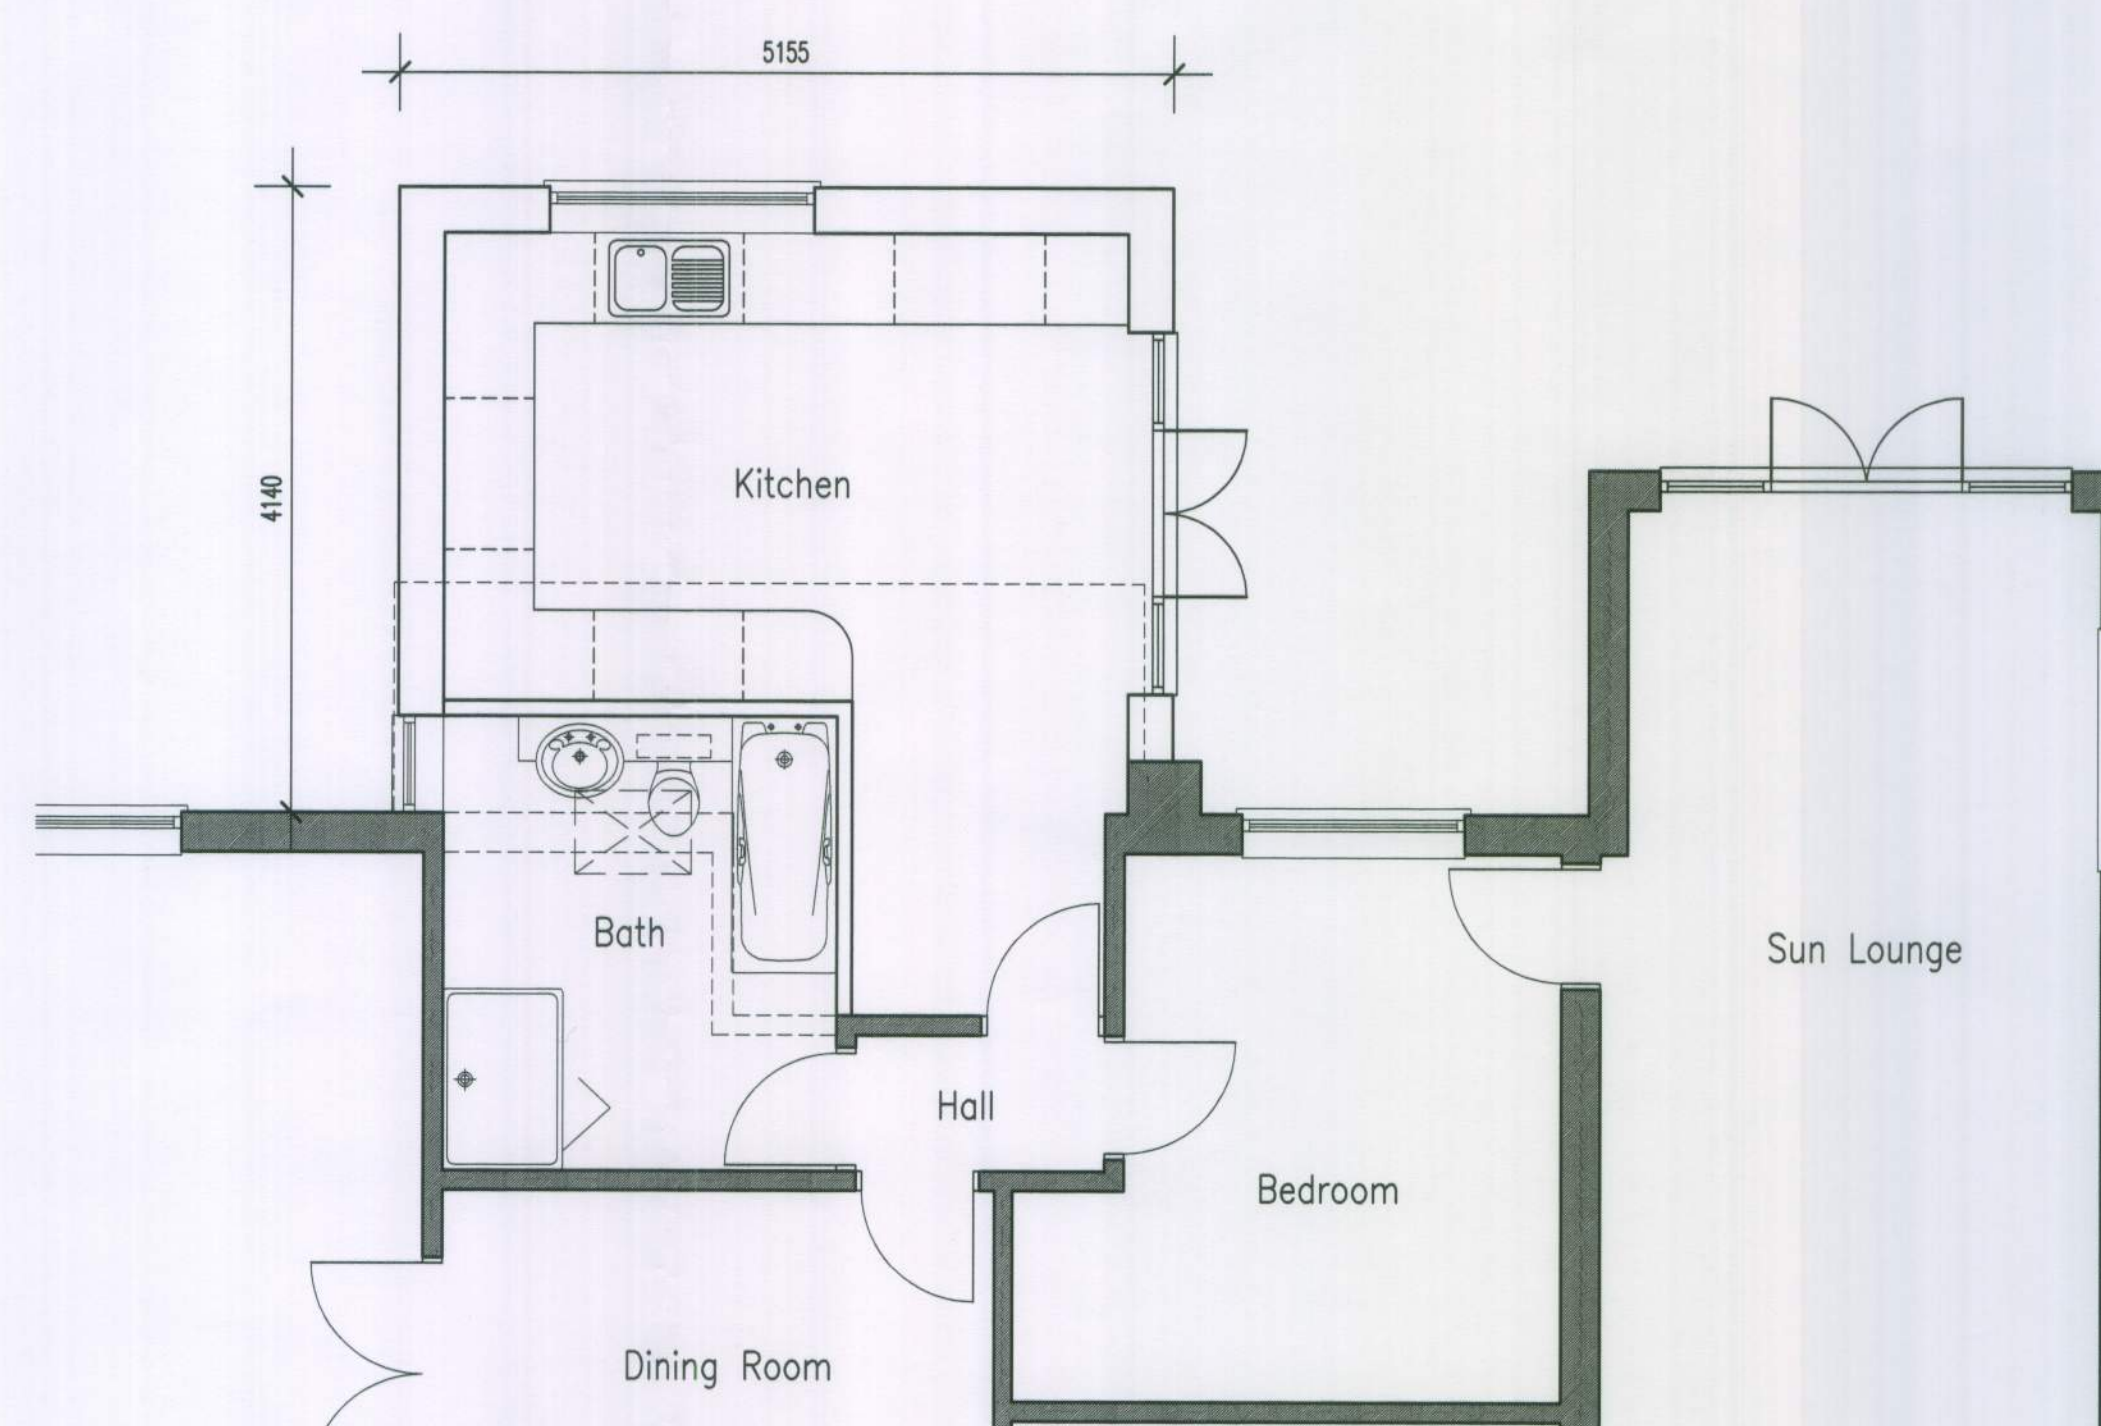

PROPOSED PART GROUND FLOOR PLAN
Scale 1:50

ADCS

Architectural Design
Computer Services

16 Copthorne Hill
Worthing
West Sussex
BN13 2EH
Tel: 01903 260701
E-mail:
adcs@sky.com

Client	MR L. & MRS J. HASTELL		
Project	PROPOSED REAR EXTENSION 3 WESTLANDS RUSTINGTON WEST SUSSEX BN16 3NW		
Drawing	EXISTING AND PROPOSED FLOOR PLANS & ELEVATIONS		
Scale	Date	Drawn	
1:50 & 1:100 @ A1	10.02.11	TP	
Drawing No.	Revision		

1225/P01 B