




Proposed Elevations

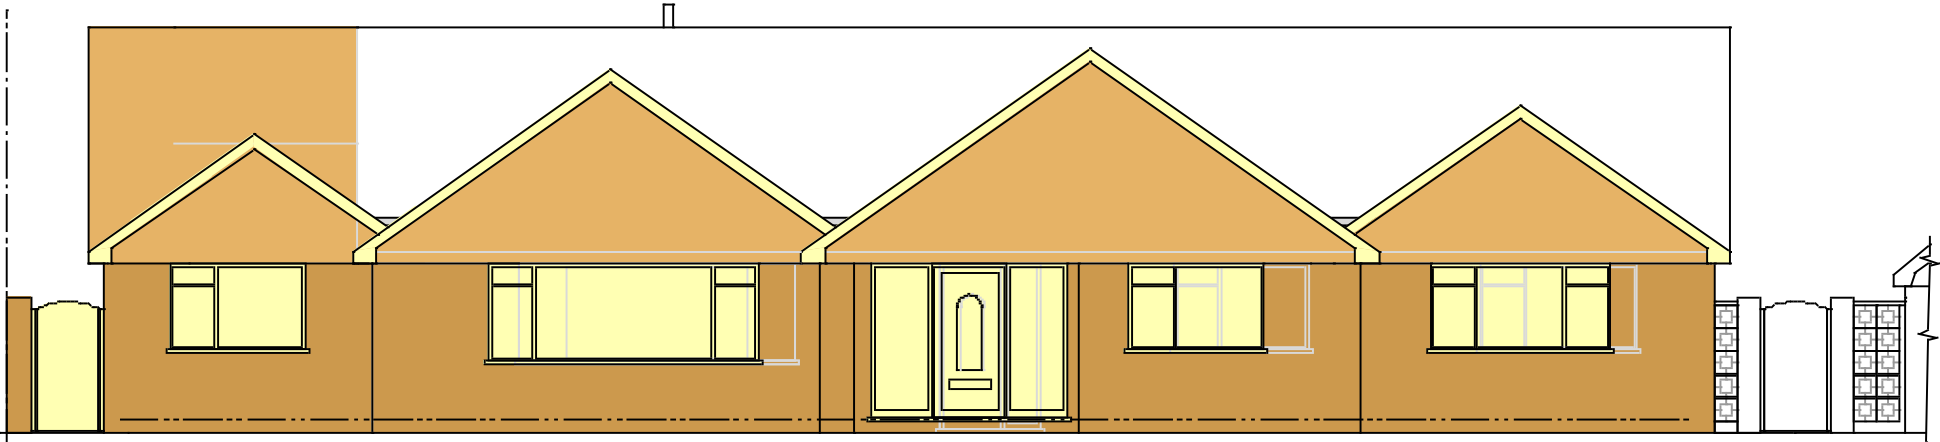


South Elevation

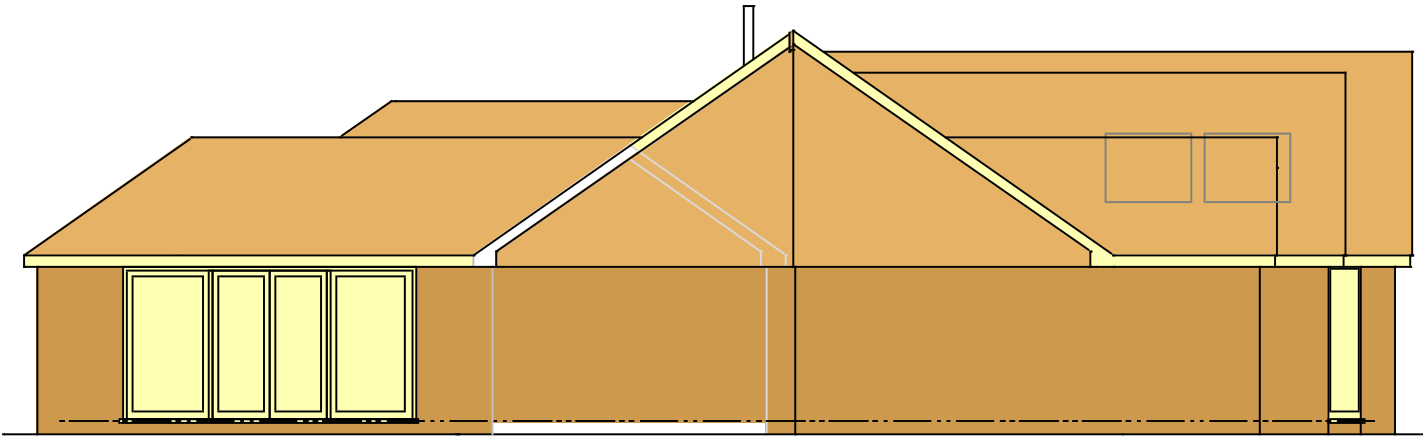

West Elevation

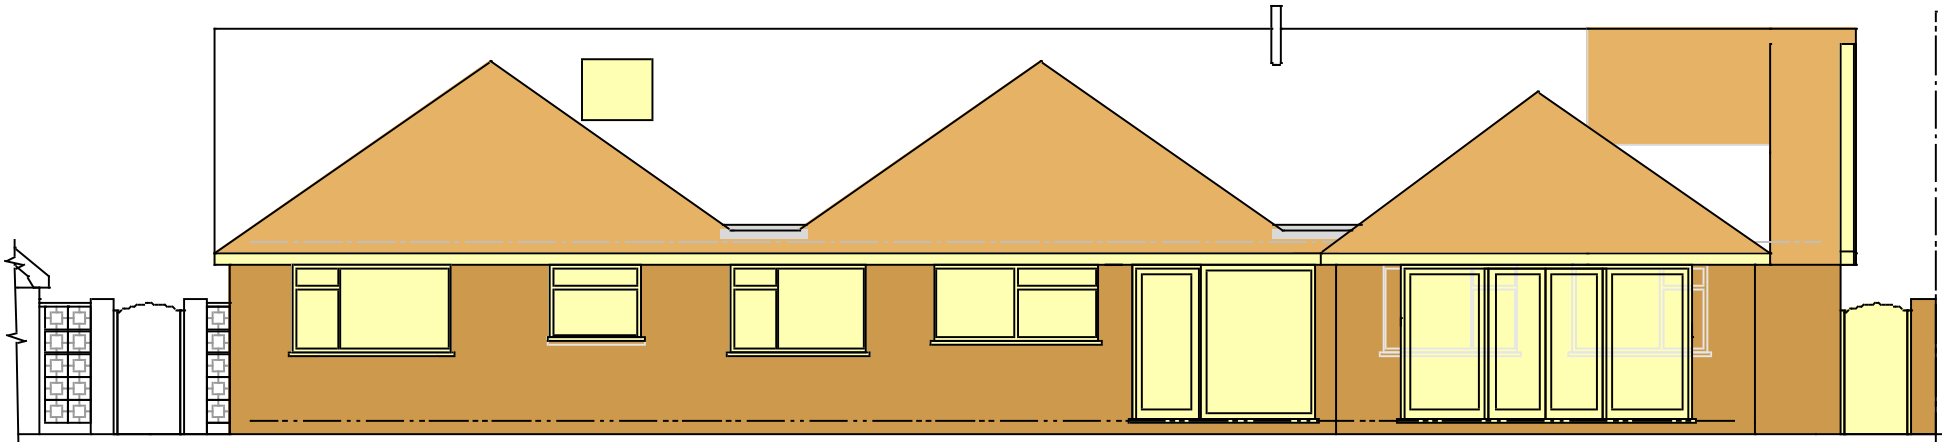


North Elevation

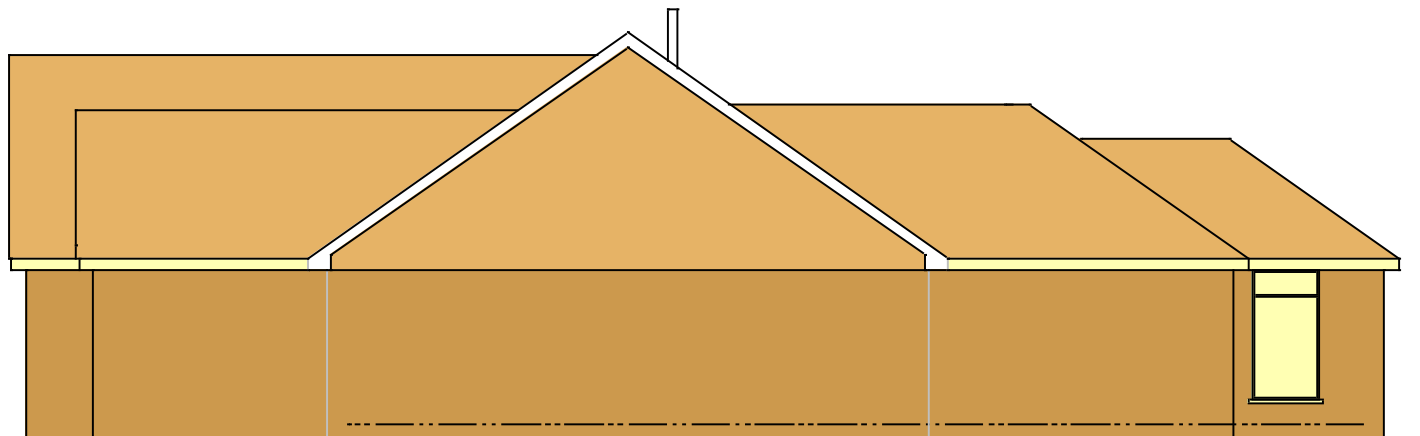


East Elevation

PROJECT Proposed front and rear extensions including extension to garage with pitched roof and new raised front wall at 8 West Mead, East Preston. BN16 2SL CLIENT Mr & Mrs K Drew	Scales 1:50, 1:100 1:500, 1:1250	Revisions	
	Date May 2013		
	Drawn srb		
	Drawing No 15/13/06		1

Proposed Elevations

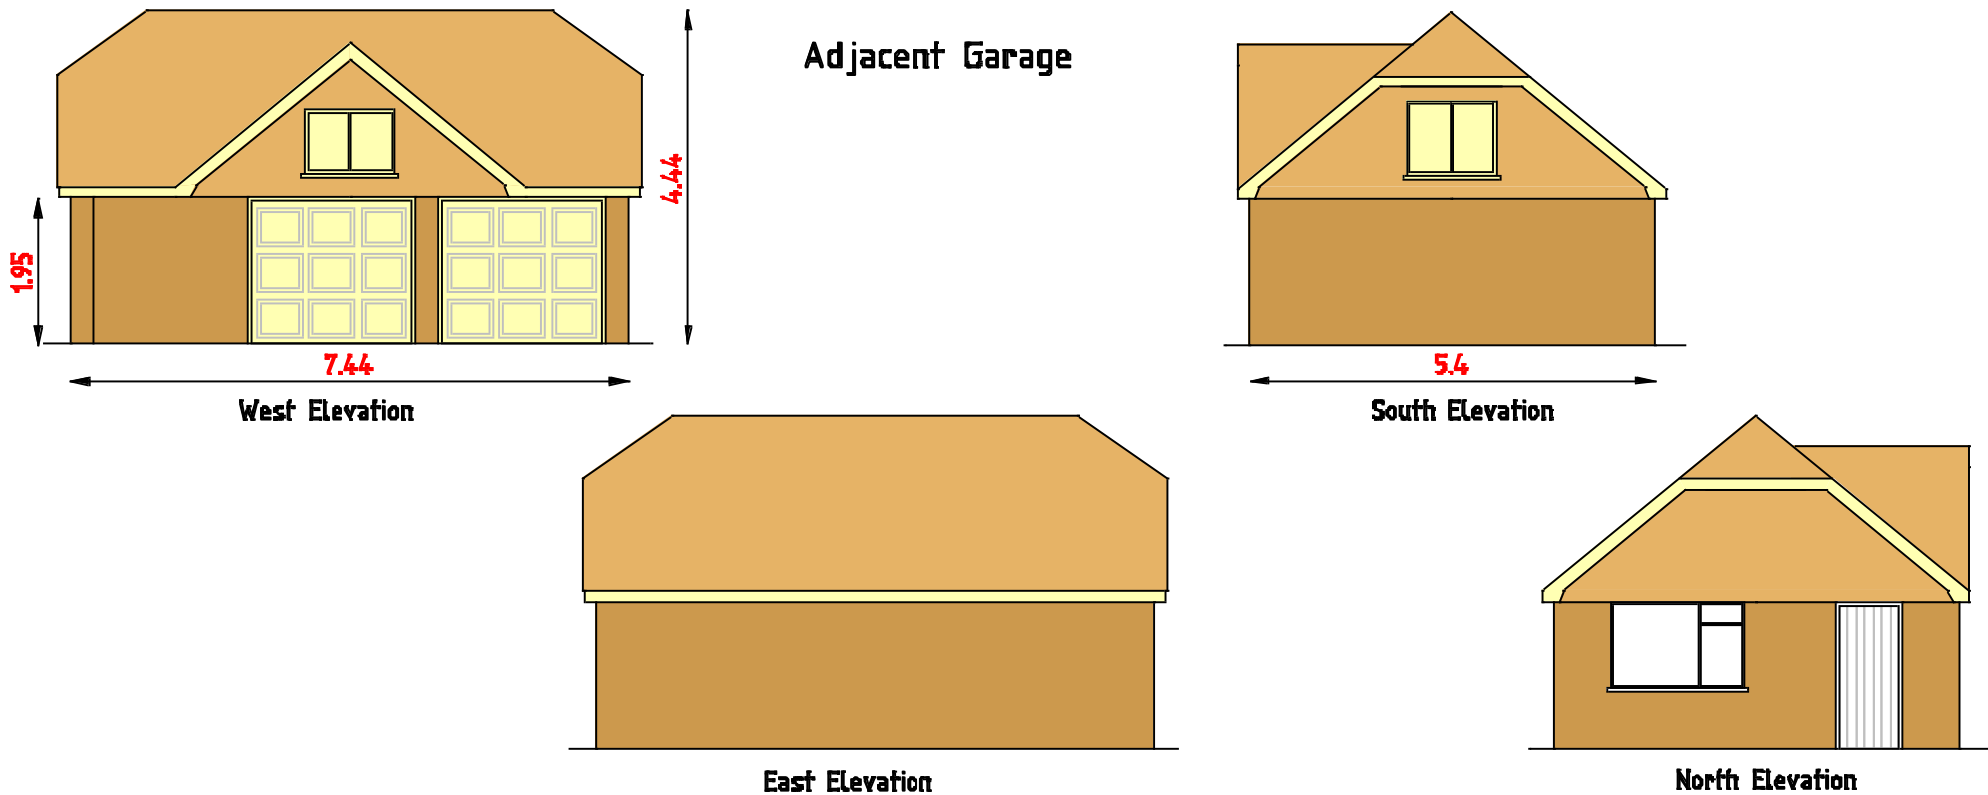

Existing Elevations

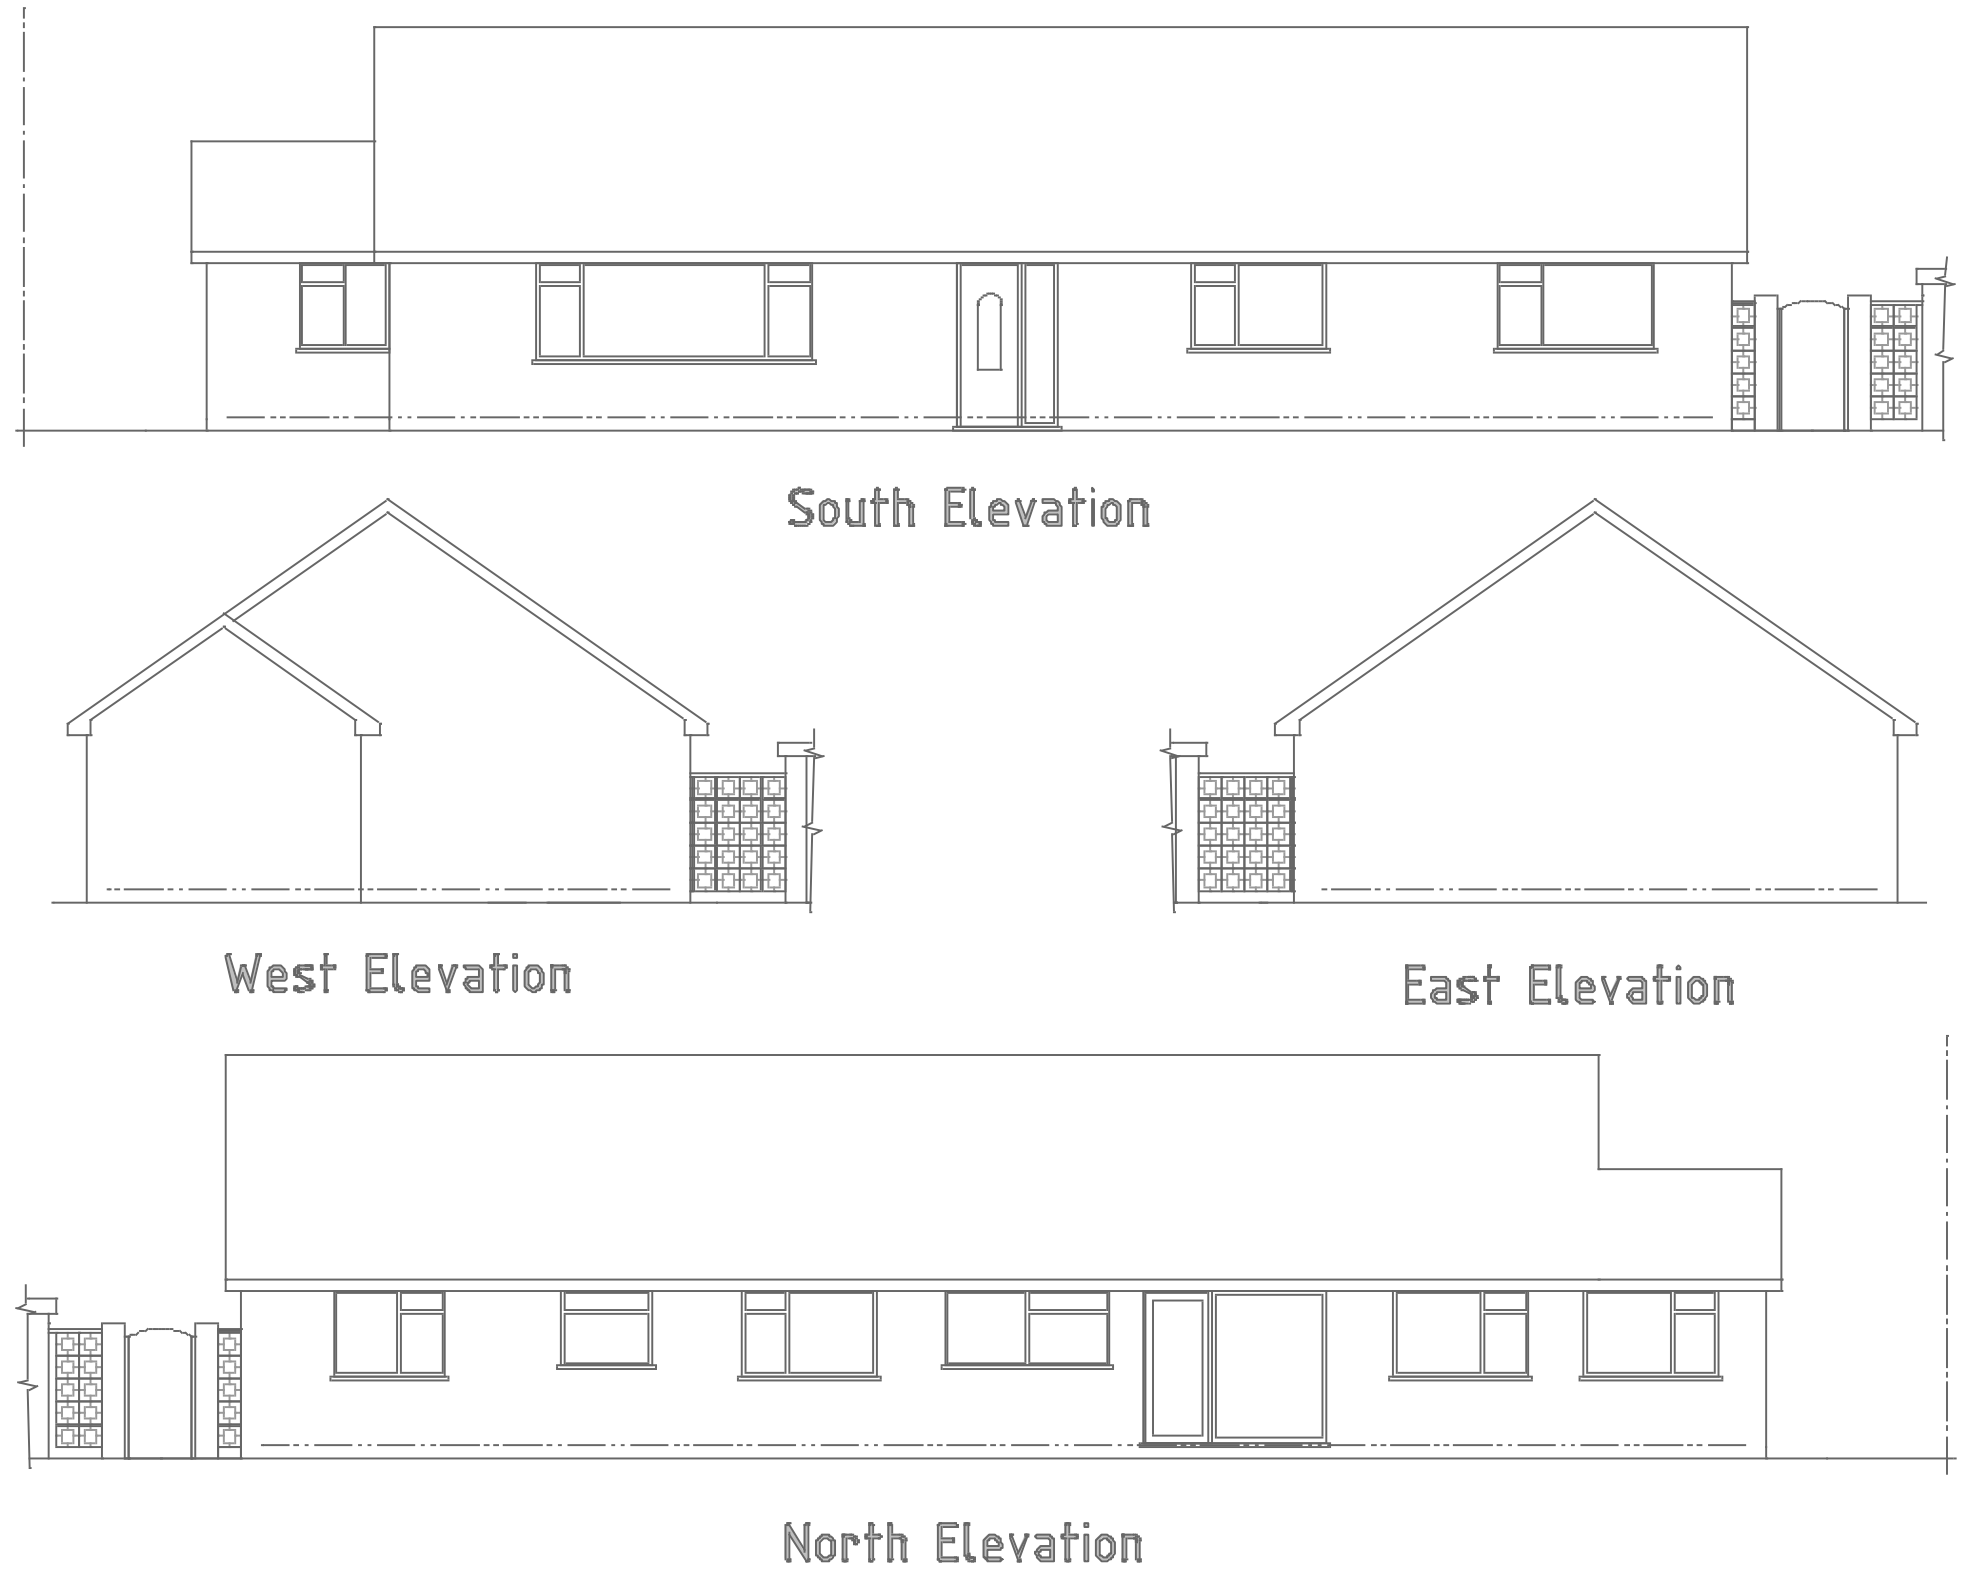


PROJECT Proposed front and rear extensions including extension to garage with pitched roof and new raised front wall at 8 West Mead, East Preston. BN16 2SL	Scales 1:50, 1:100 1:500, 1:1250	Revisions	
	Date May 2013		
	Drawn srb	Drawing No 15/13/06	2
CLIENT Mr & Mrs K Drew			


Existing Elevation

Proposed Elevation

GARDEN WALL DETAILS

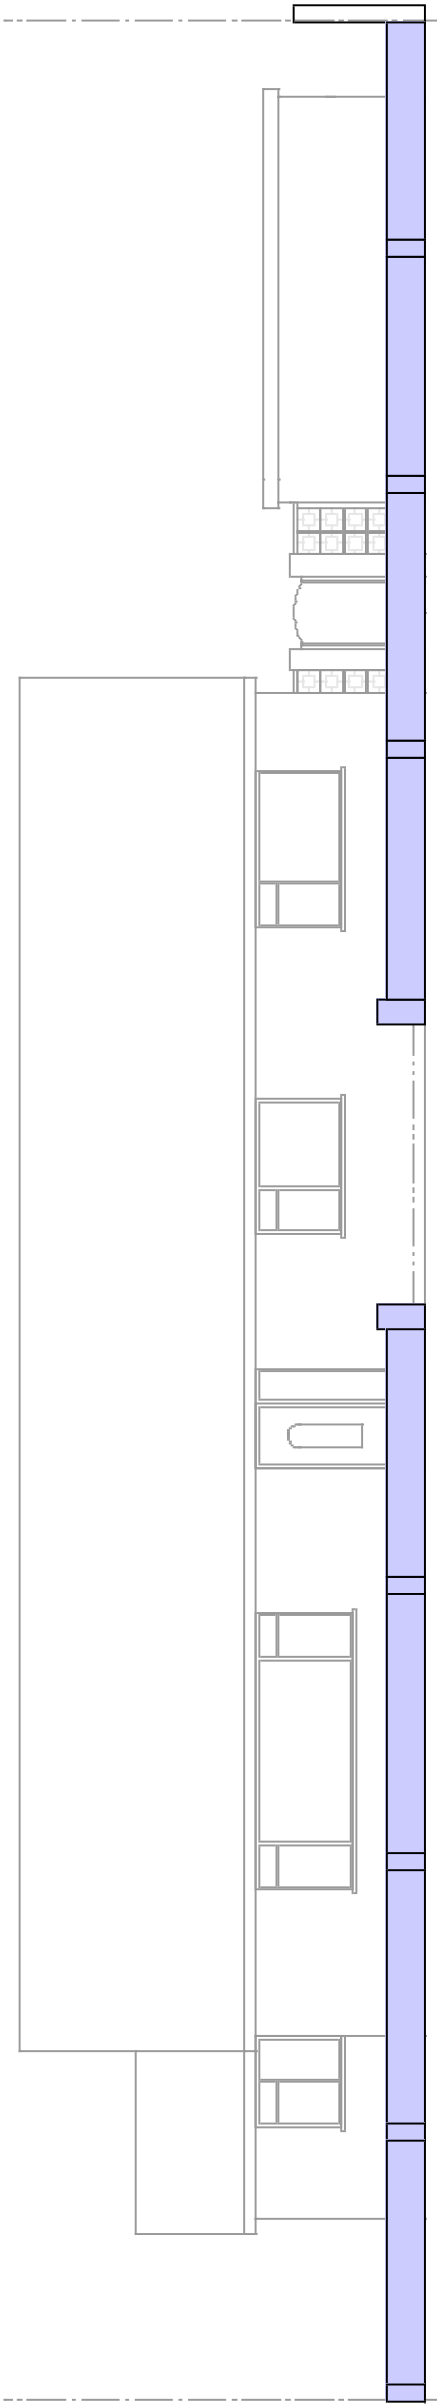


South Elevation

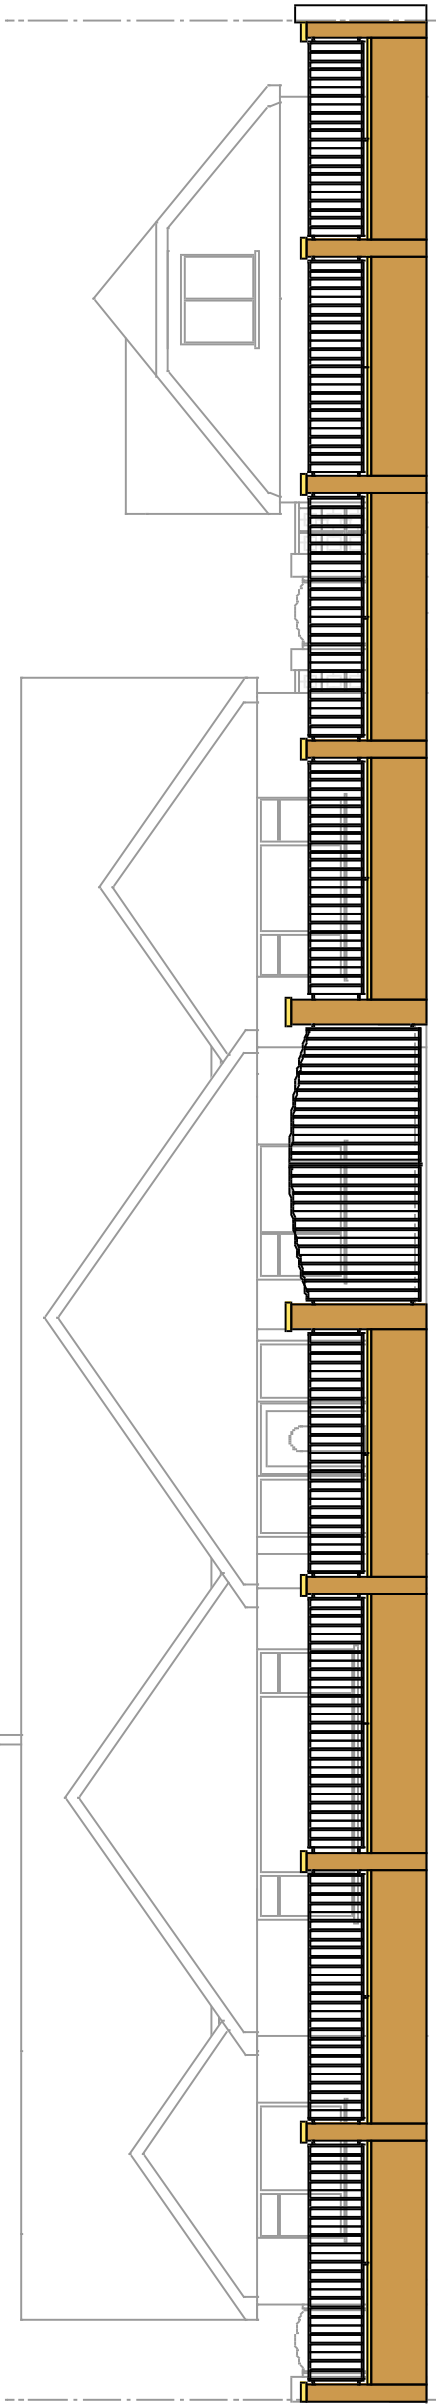



Ironwork design to be agreed on site

South Elevation

PROJECT Proposed front and rear extensions including extension to garage with pitched roof and new raised front wall at 8 West Mead, East Preston. BN16 2SL	Scales 1:50, 1:100 1:500, 1:1250	Revisions	
	Date May 2013		
	Drawn srb	Drawing No 15/13/06	3
CLIENT Mr & Mrs K Drew			

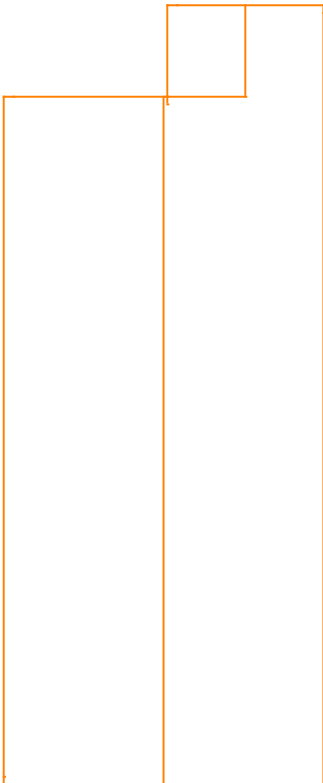


Roof Plan

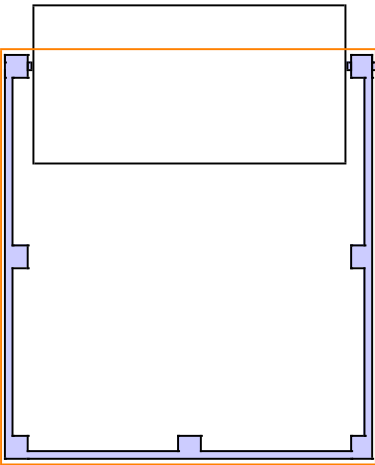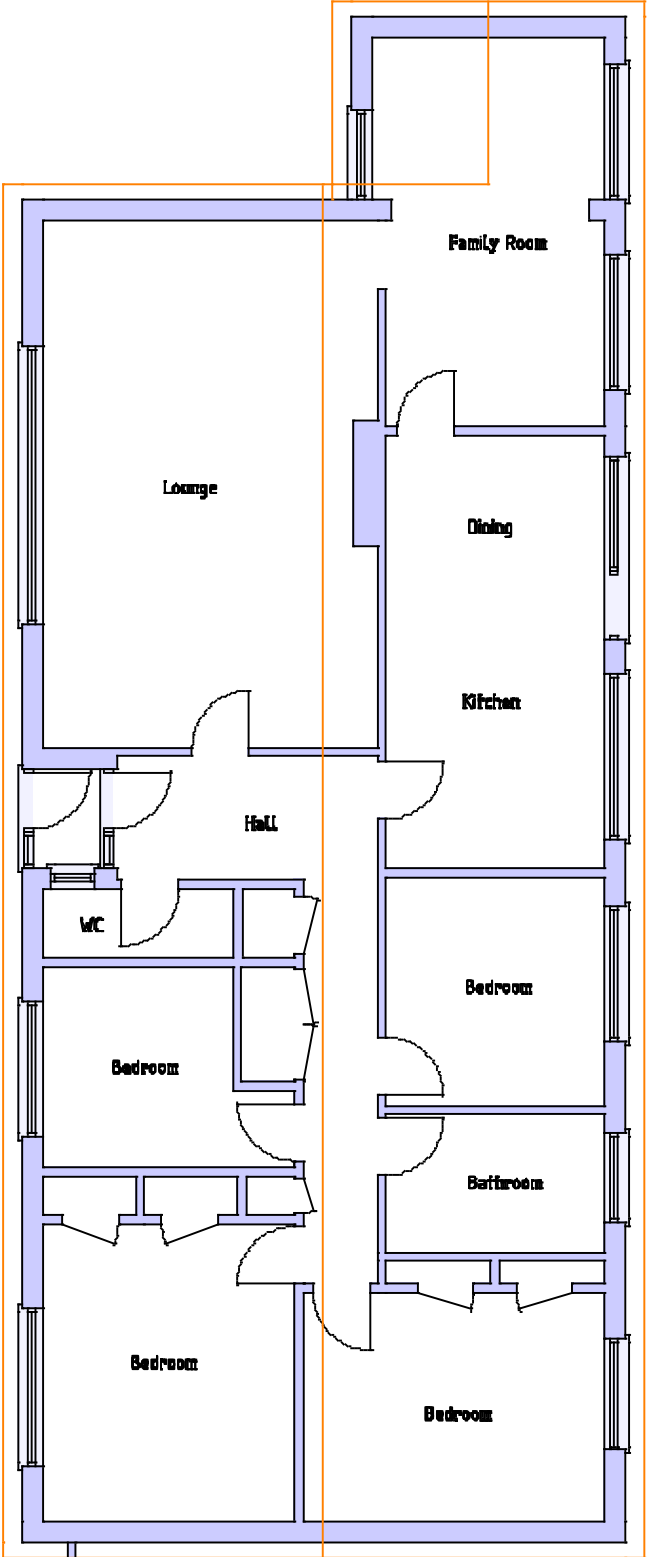

Existing Ground Floor

1 : 100

PROJECT Proposed front and rear extensions including extension to garage with pitched roof and new raised front wall at 8 West Mead, East Preston. BN16 2SL	Scales 1:50, 1:100 1:500, 1:1250	Revisions	
	Date May 2013		
	Drawn srb	Drawing No 15/13/06	4
CLIENT Mr & Mrs K Drew			

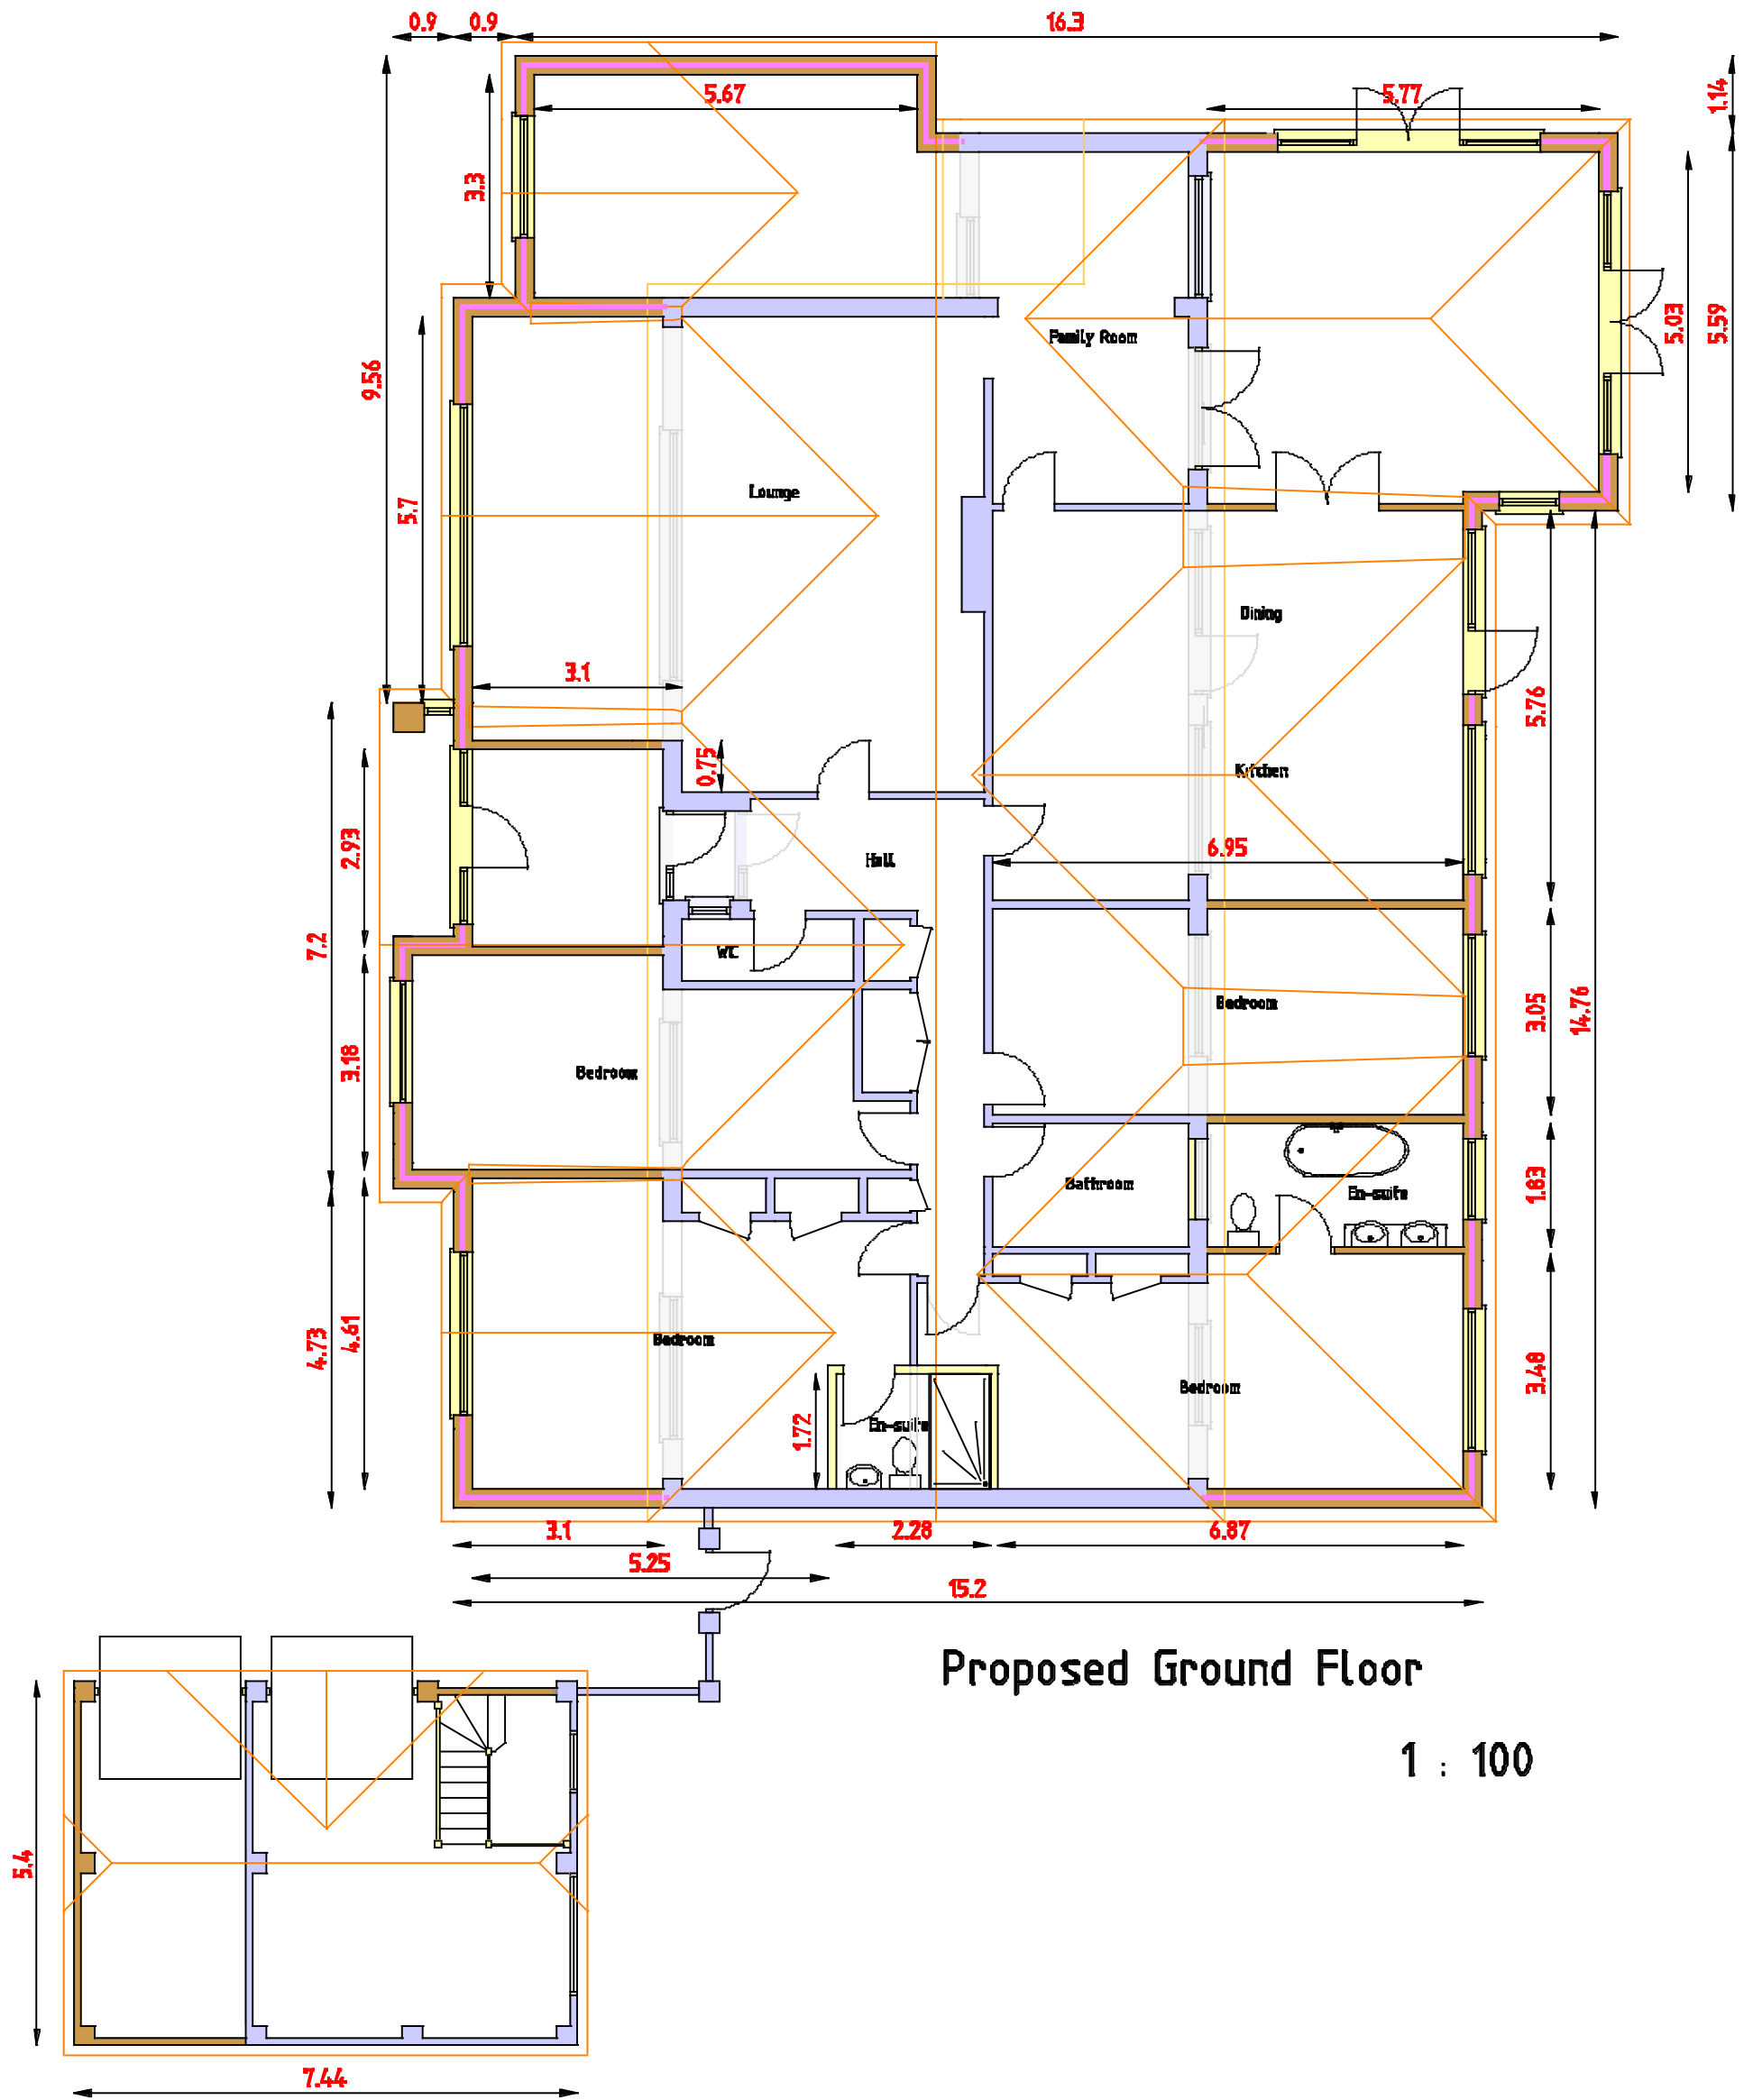

PROJECT
 Proposed front and rear extensions
 including extension to garage with
 pitched roof and new raised front wall
 at 8 West Mead, East Preston.
 BN16 2SL

CLIENT Mr & Mrs K Drew

Scales
 1:50, 1:100
 1:500, 1:1250



Date
 May 2013

Drawn
 srp


Revisions

Drawing No 15/13/06

5

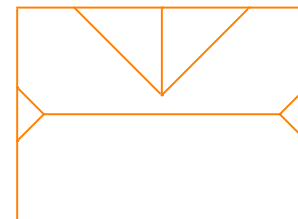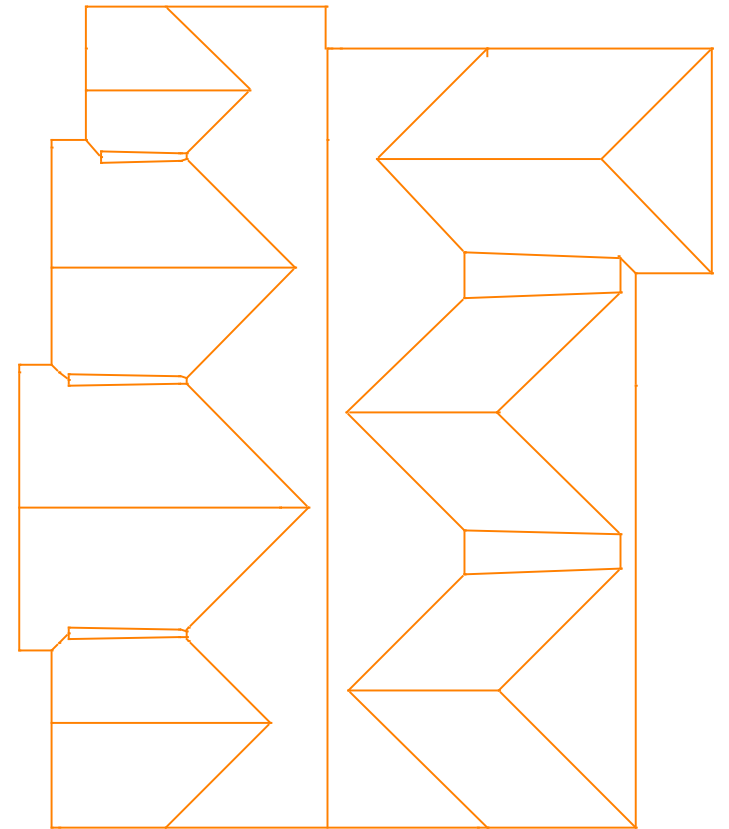

Roof Plan

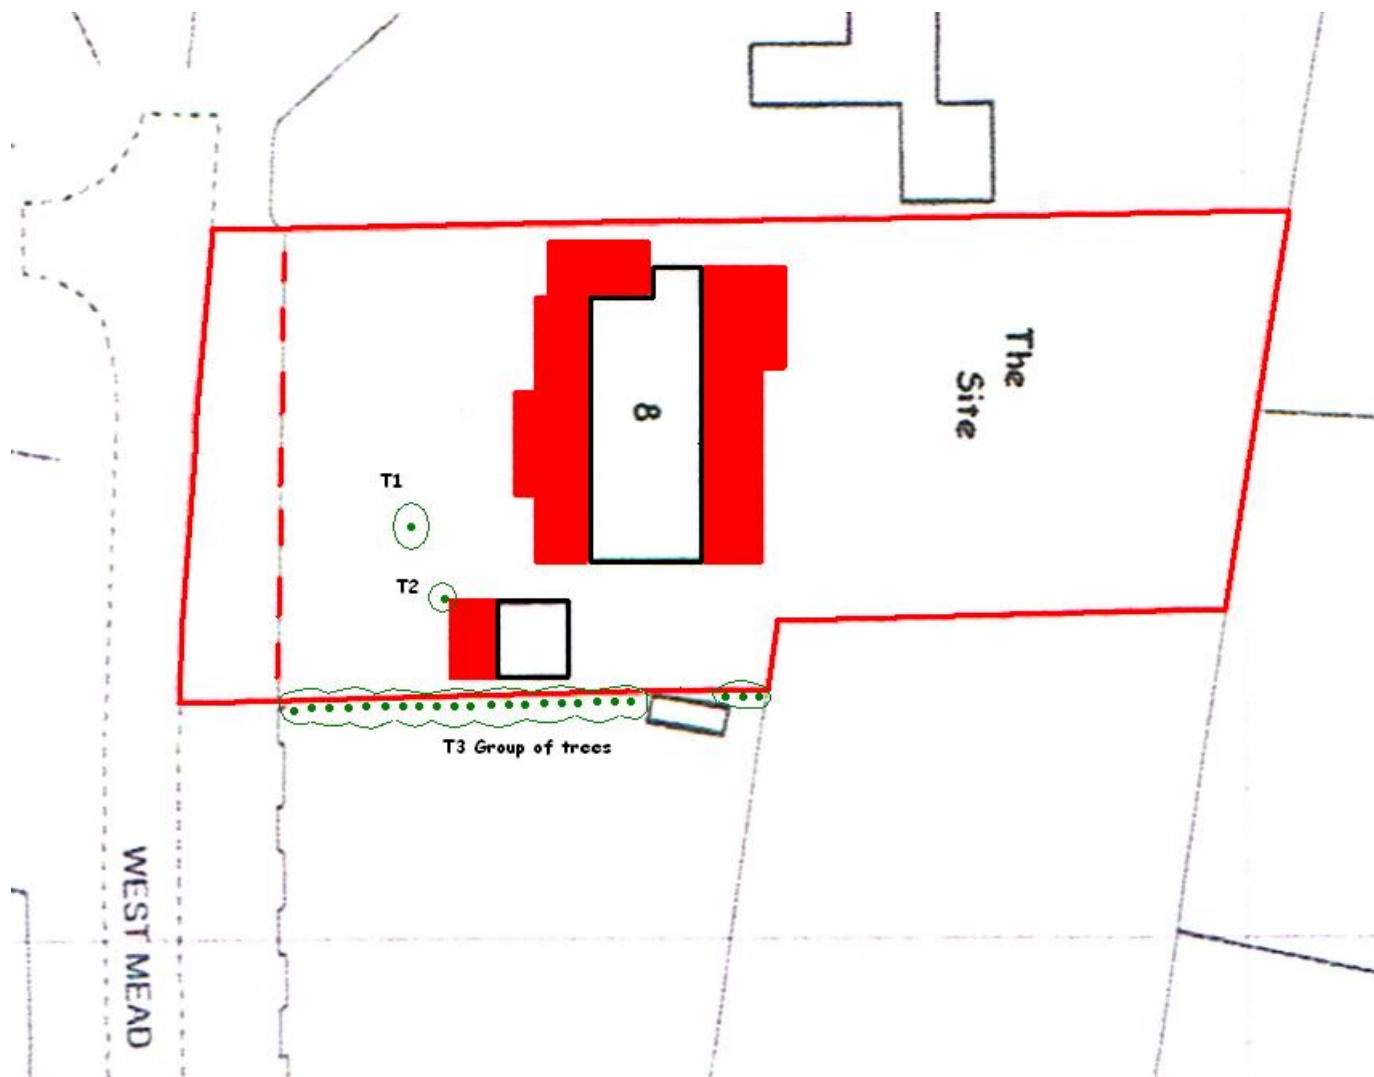

Block Plan 1:500



PROJECT
Proposed front and rear extensions
including extension to garage with
pitched roof and new raised front wall
at 8 West Mead, East Preston.
BN16 2SL

CLIENT Mr & Mrs K Drew

Scales
1:50, 1:100
1:500, 1:1250

Date
May 2013

Drawn
srb

Revisions

Drawing No 15/13/06

6