



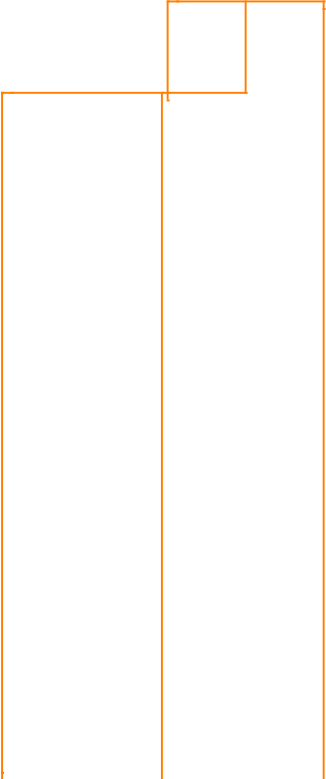


Roof Plan


Existing Garage Elevations

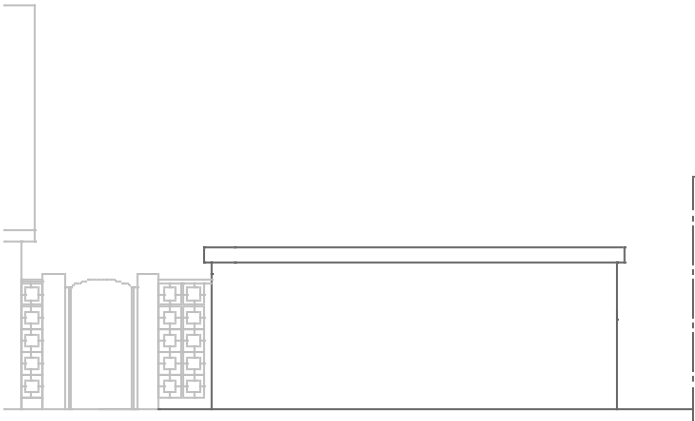


South Elevation

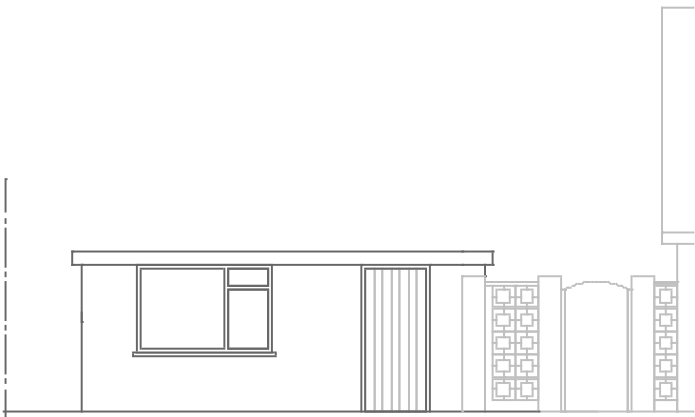



North Elevation

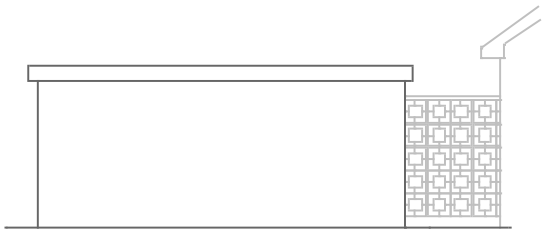

East Elevation

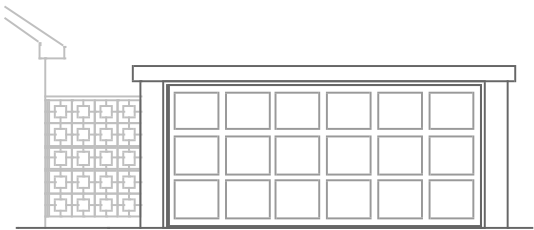


West Elevation

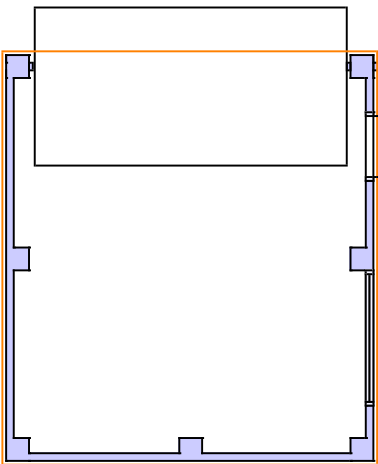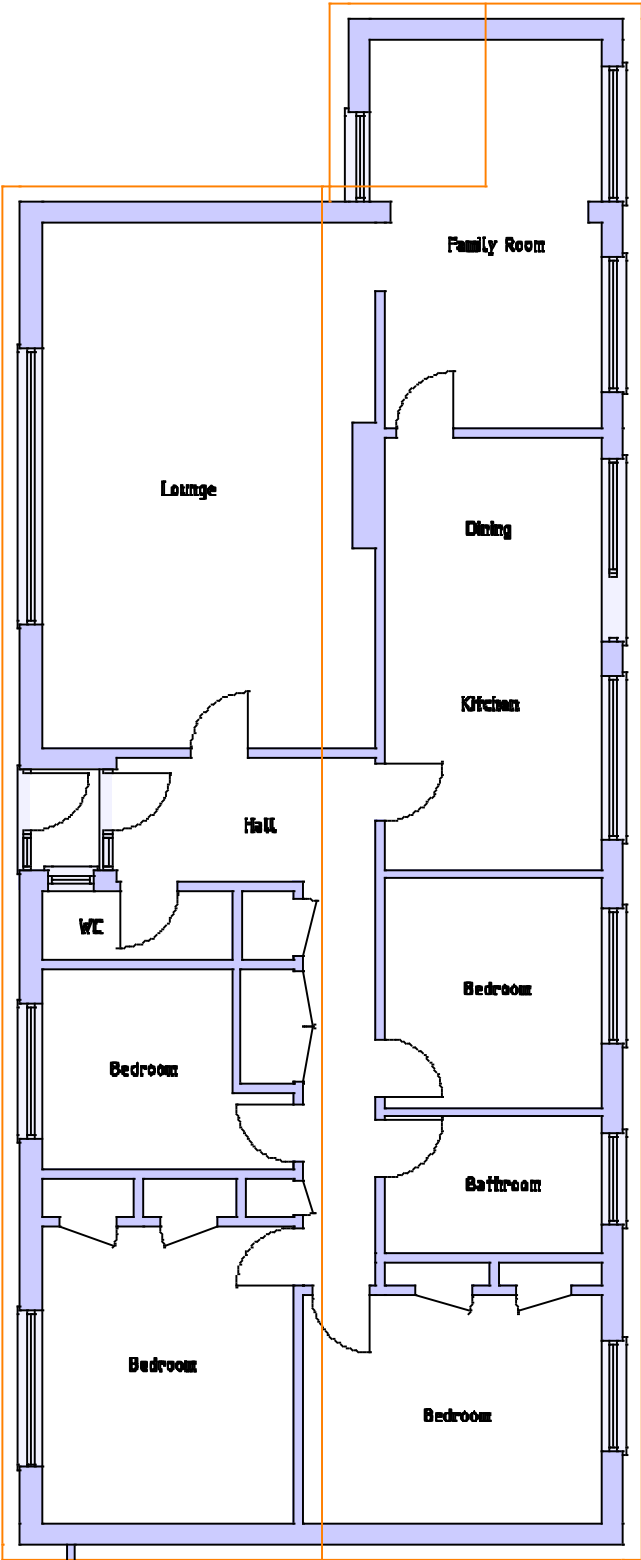

Existing Ground Floor

1 : 100

 

PROJECT Proposed front and rear extensions including extension to garage with pitched roof and new raised front wall at 8 West Mead, East Preston. BN16 2SL CLIENT Mr & Mrs K Drew	Scales 1:50, 1:100 1:500, 1:1250	Revisions A) July 13. Existing garage elevations added B) July 13. Existing garage plan amended	
	Date May 2013		
	Drawn srb		
	Drawing No 15/13/06		48