



Existing Elevation

Proposed Elevation

GARDEN WALL DETAILS

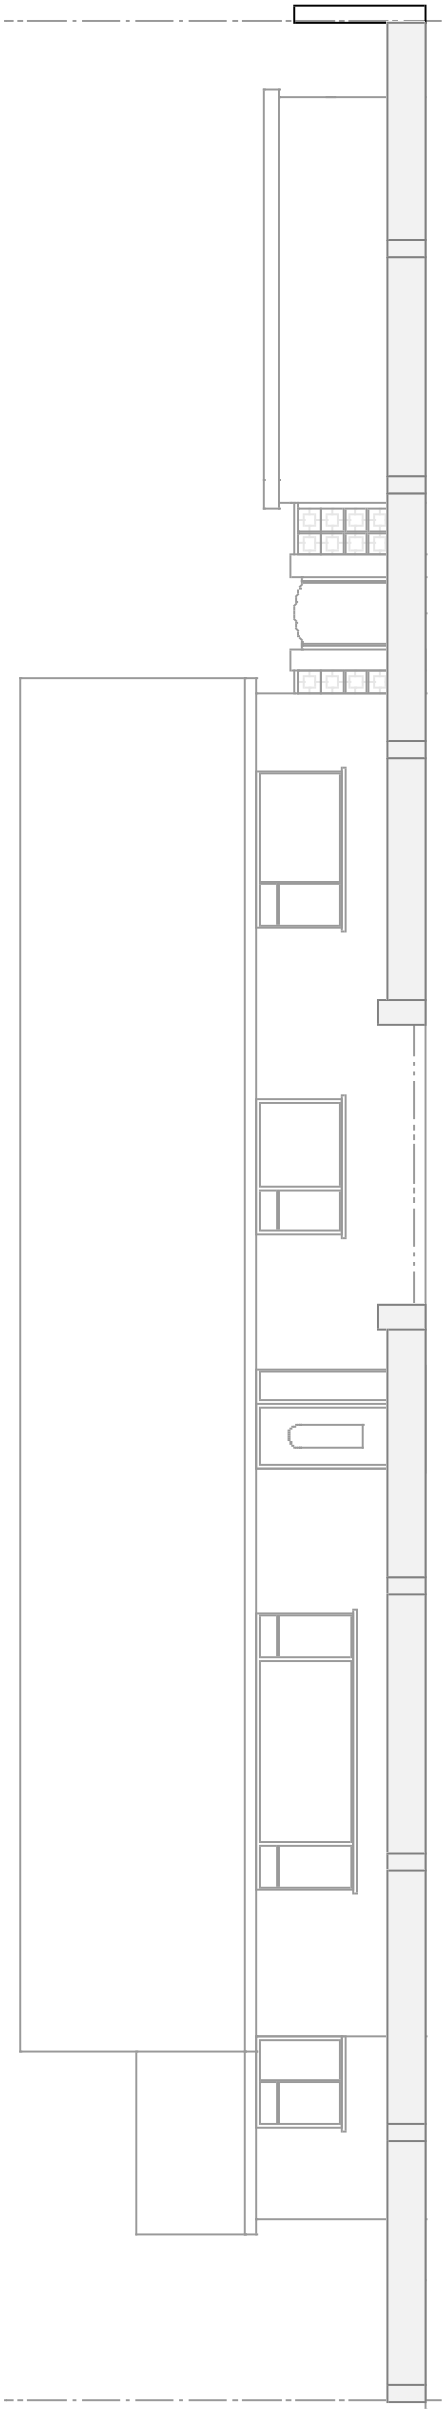

South Elevation

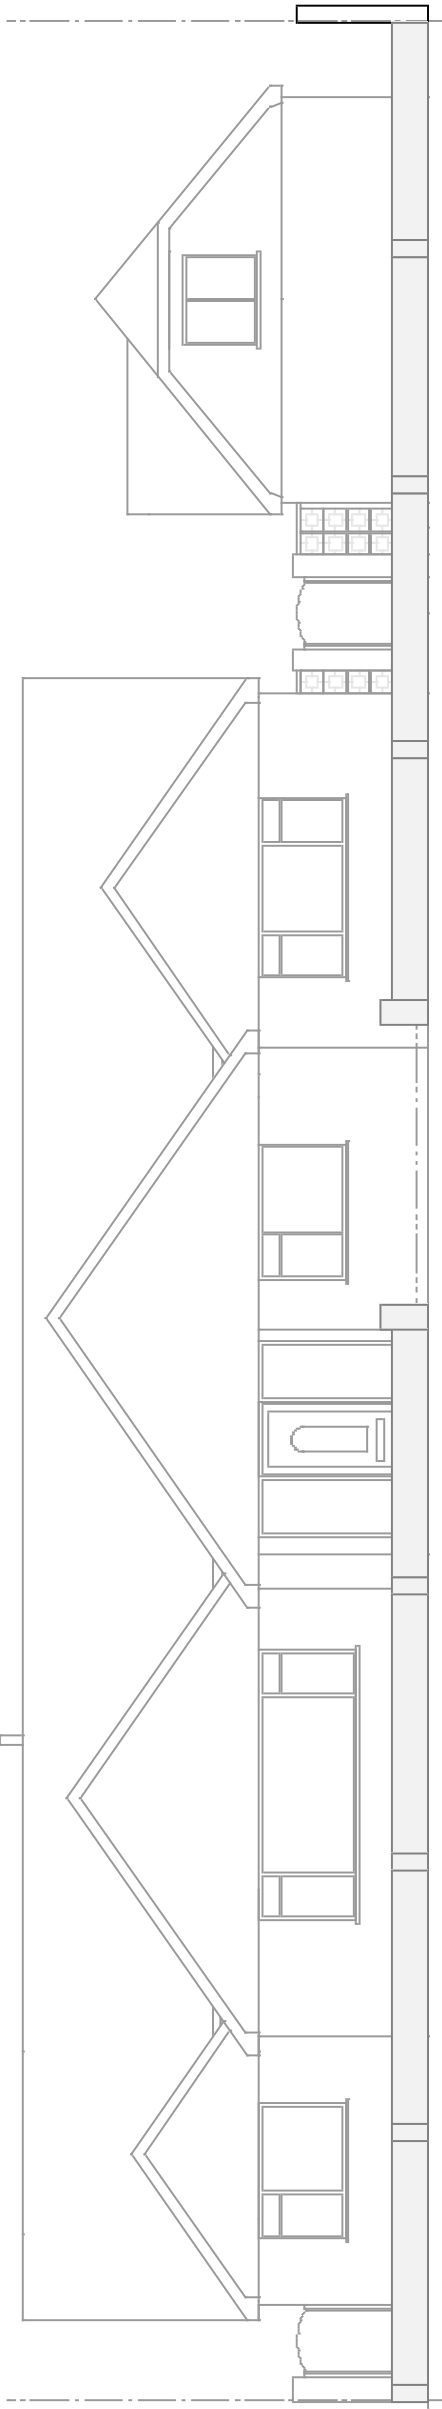

South Elevation

PROJECT Proposed front and rear extensions including extension to garage with pitched roof and new raised front wall at 8 West Mead, East Preston. BN16 2SL	Scales 1:50, 1:100 1:500, 1:1250	Revisions A) Sept 13. New wall removed	
	Date May 2013		
	Drawn srb		
	CLIENT Mr & Mrs K Drew	Drawing No 15/13/06	3A