



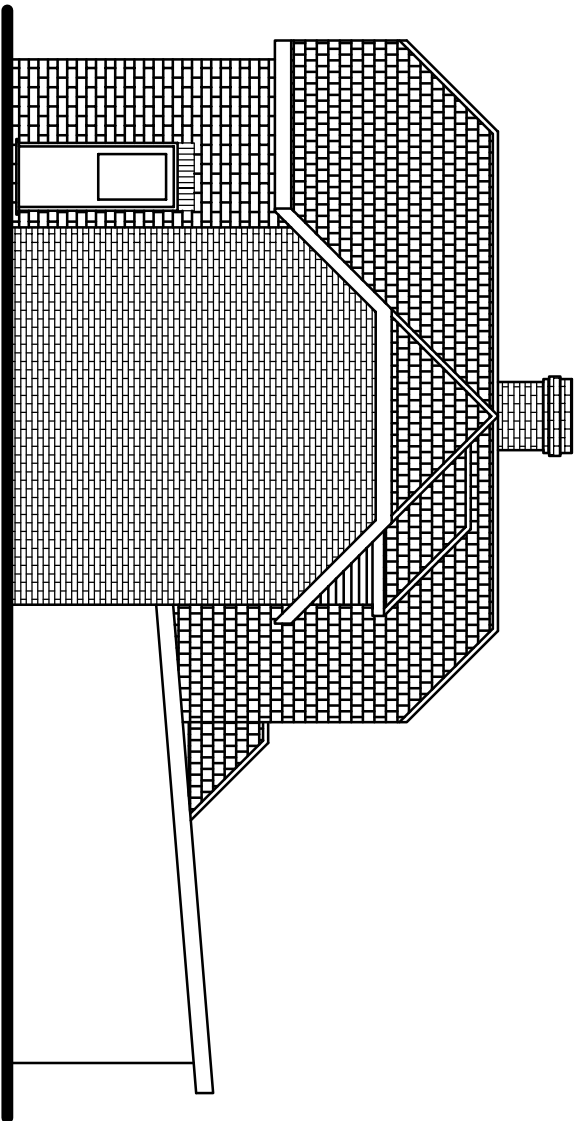


Proposed Side (West) Elevation

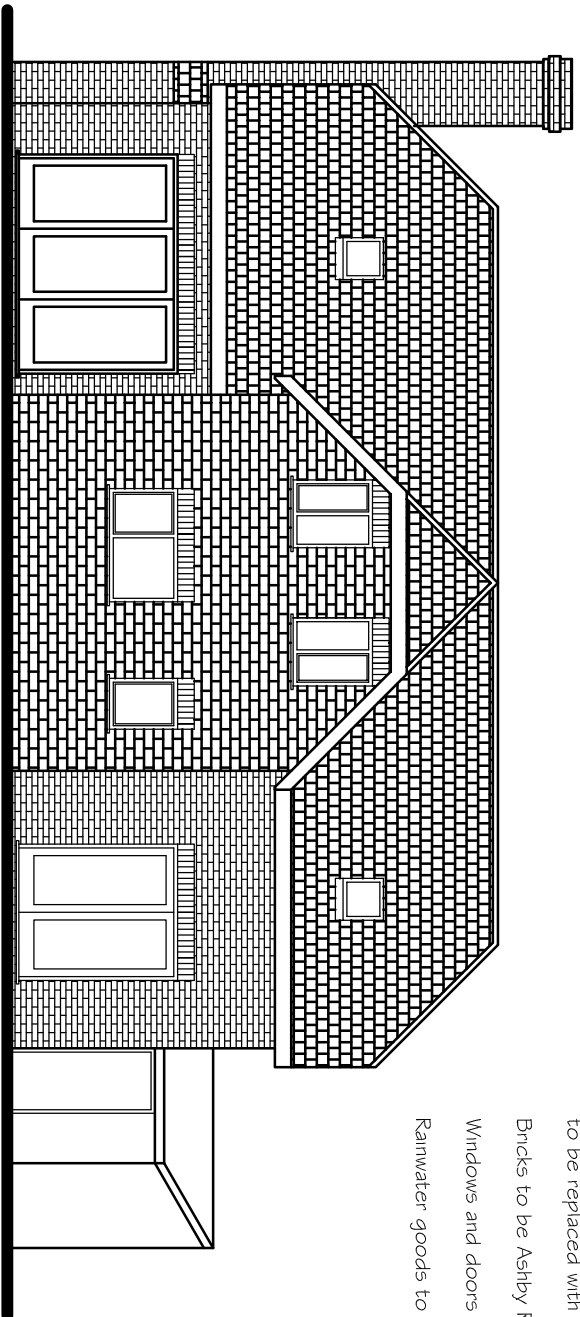


Proposed Rear (North) Elevation



Tiles to be Heathland plain tile by Redland
to be replaced with Cement Jaland Slates
Render to be white monochrome
Bricks to be Ashby Road by Michelmarsh
to be replaced with white Portland external tiles
Windows and doors to be white PVCu
Rainwater goods to be white PVCu

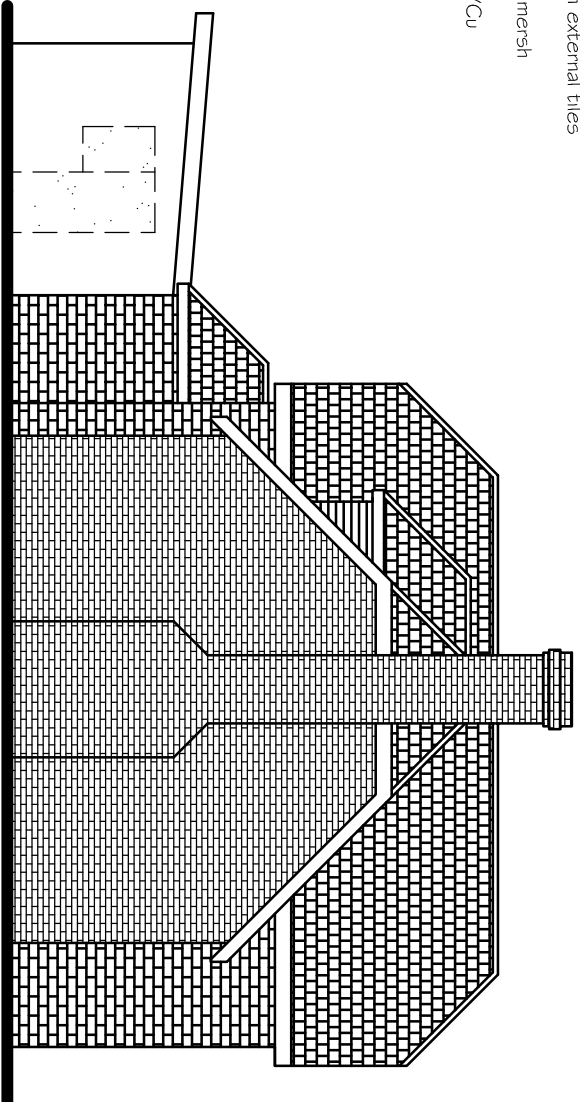


Proposed Side (East) Elevation

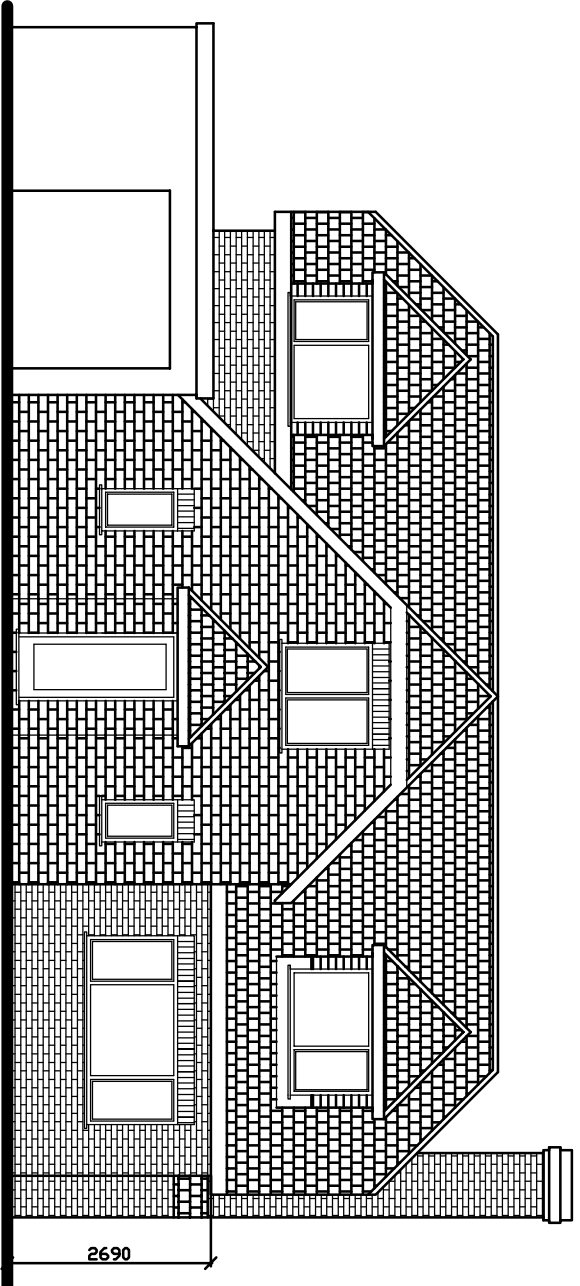

Proposed Front (South) Elevation

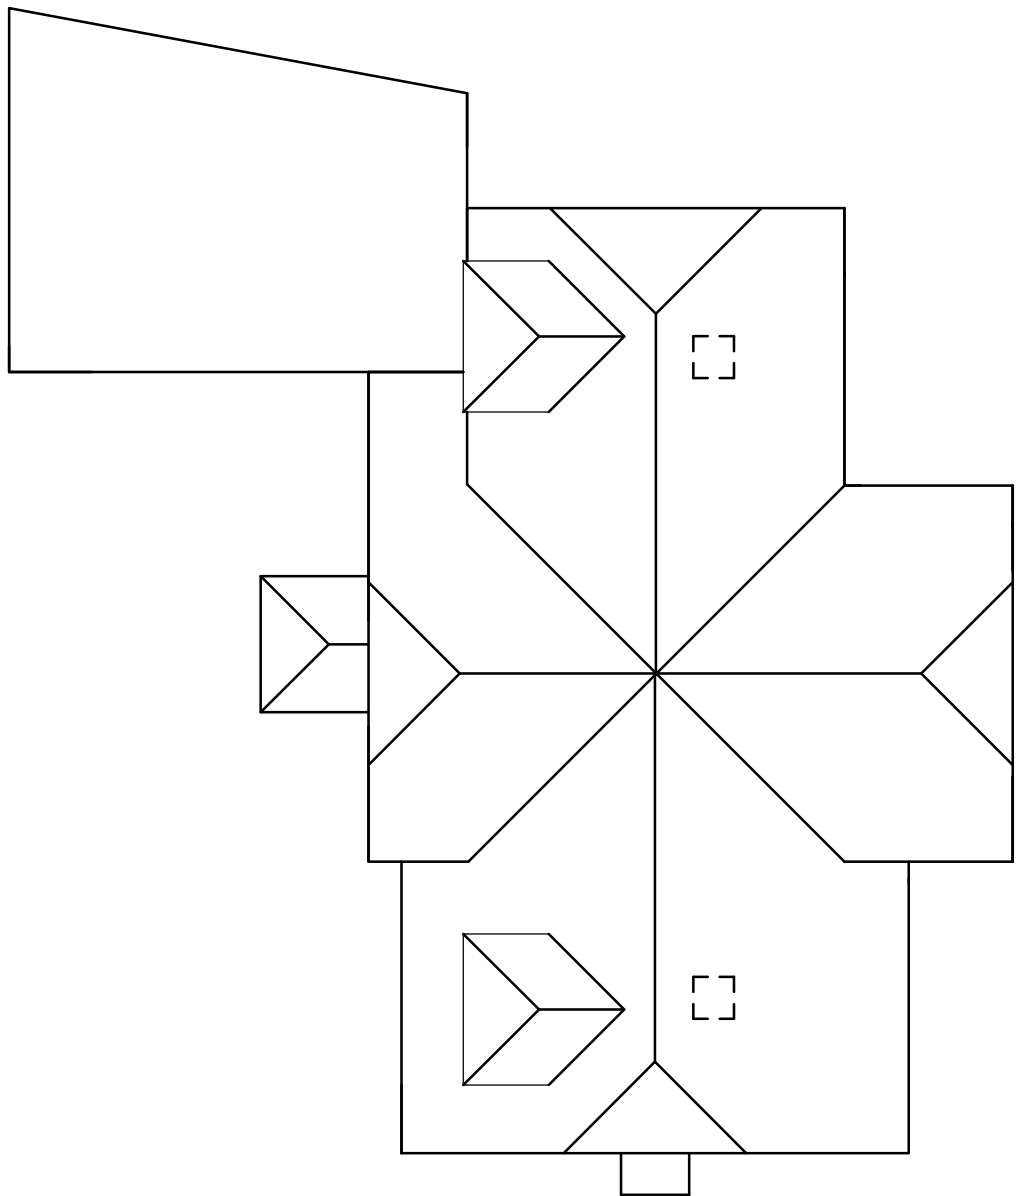 

Roof Plan

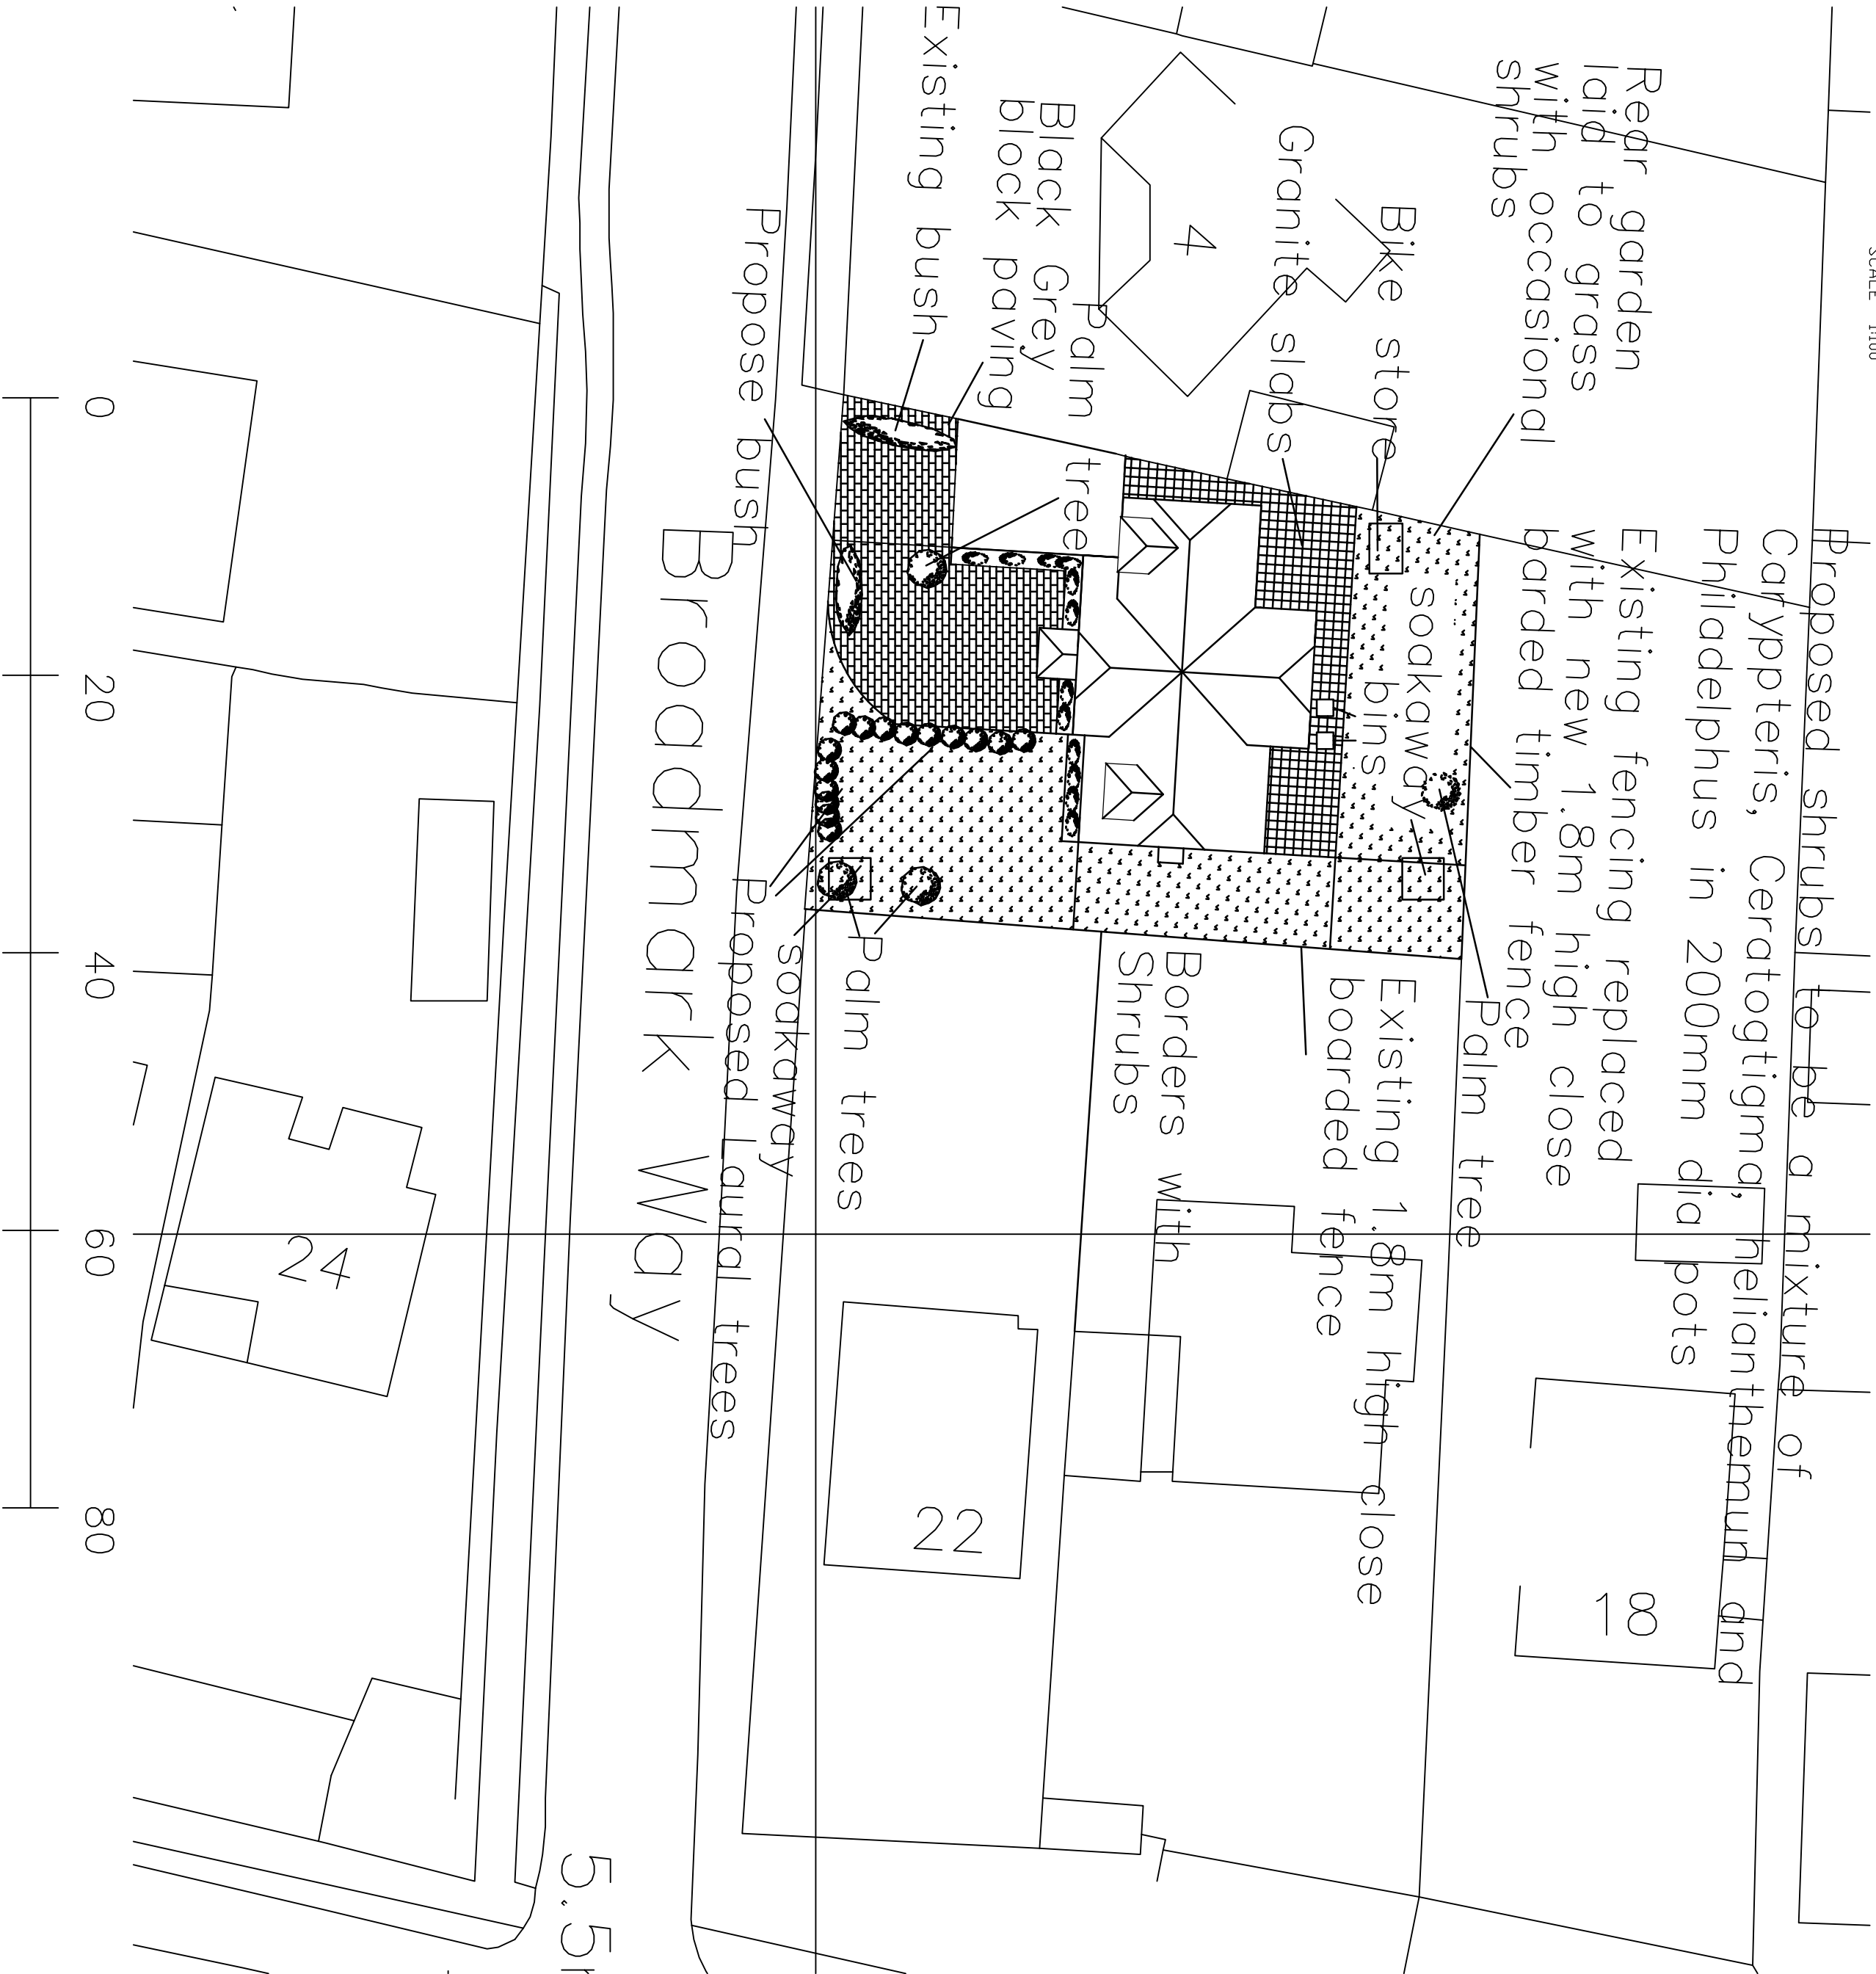

Tony Rogers Building Consultants Address: 40 Dawn Crescent, Upper Beeding West Sussex, BN44 3WH Telephone: 01903 815225 Fax: 01903 815225		
Rev	Date	Revision Description
A	Dec 2017	Files changed to plans and drawings
B	Feb 2018	Roof tiles added to rear elevation
C	June 2018	More details of garden added
Client: Mr P Meredith		
Address: 2 Broadmark Way Rustington West Sussex BN16 2EY		
Project: Proposed dwelling		
Scale:	1:100	
Paper Size	A1	
Date:	December 2015	
Drawing No:	15/1091/02	
Drawn By:	AWR	Revision: C

Layout Plan 1:200