



ARUN DISTRICT COUNCIL			
No.	R	154	07
RECEIVED 4.6.07			

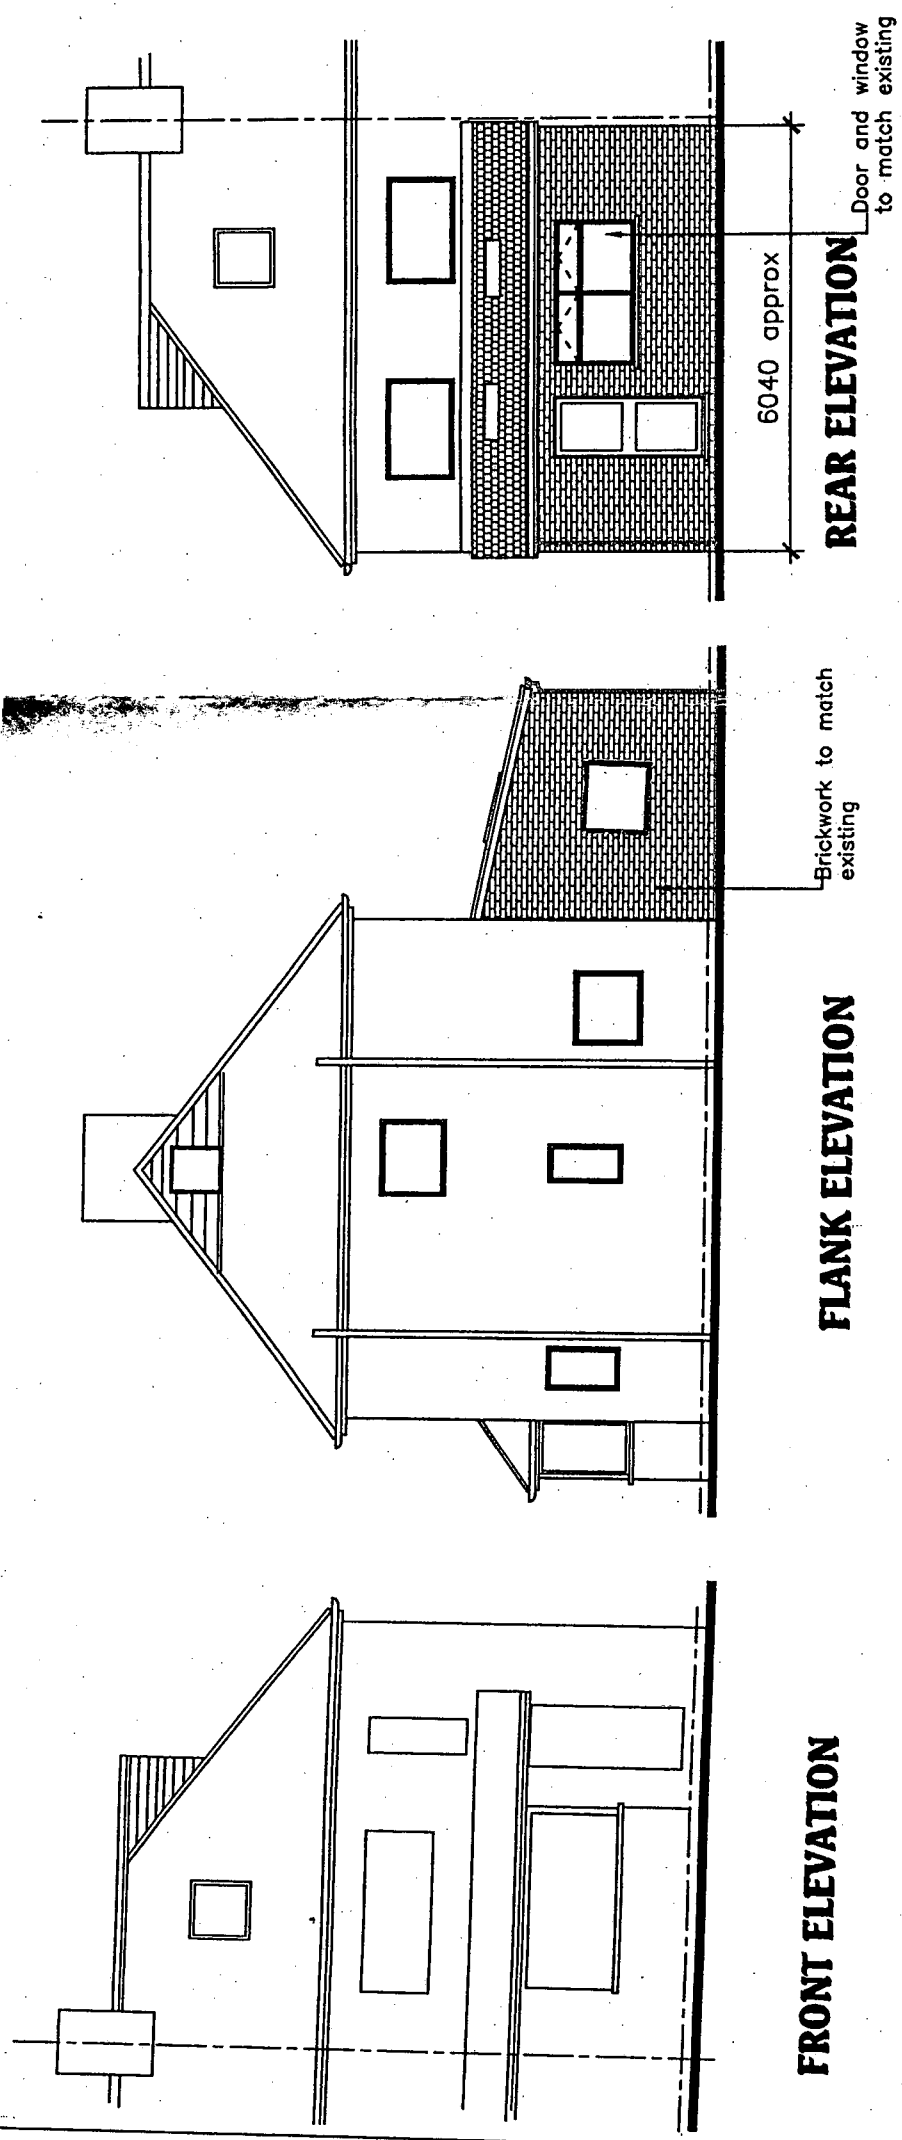


FRONT ELEVATION

FLANK ELEVATION


REAR ELEVATION

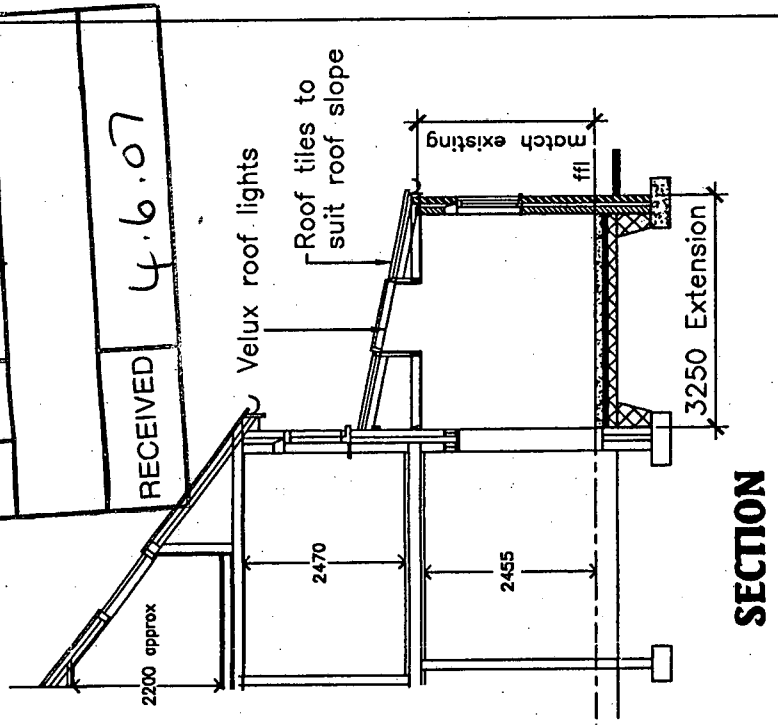


SECTION

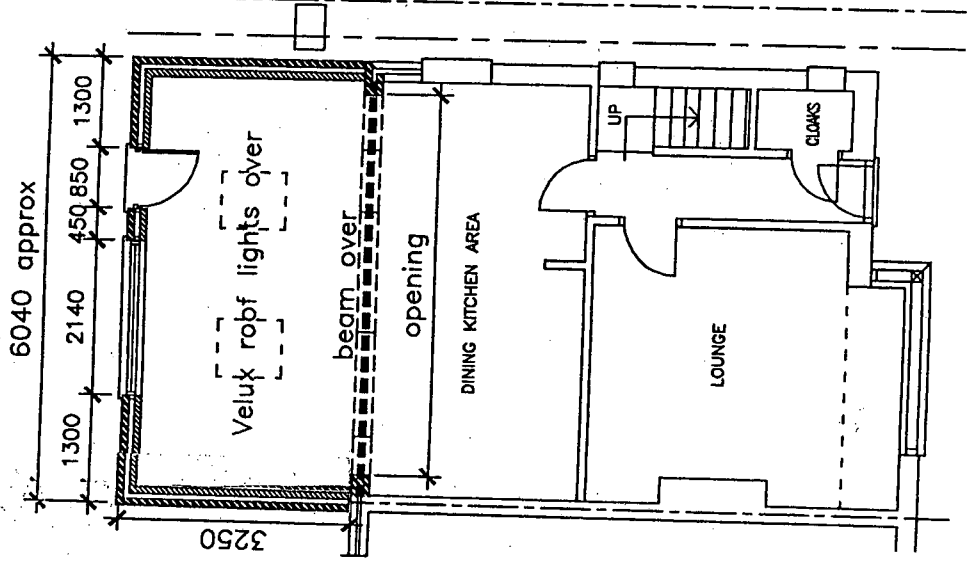

GROUND FLOOR LAYOUT

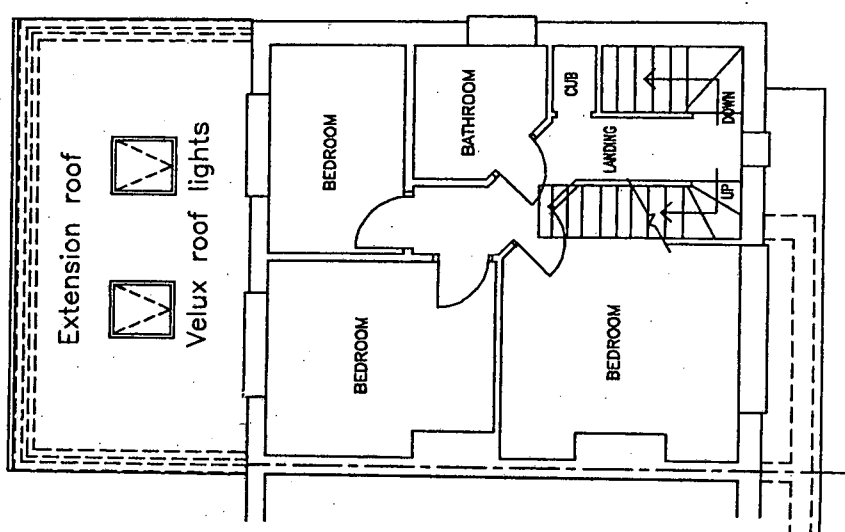

FIRST FLOOR LAYOUT

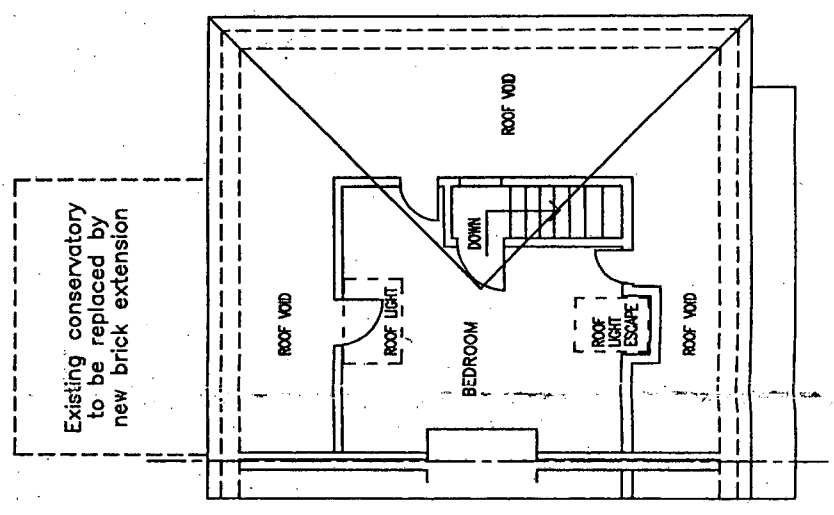

LOFT LAYOUT

Planning drawing only

Proposed rear extension

Job	15 JUBILEE AVENUE RUSTINGTON WEST SUSSEX	Scale	1:5000A1 1:10000A3	Revision	
Client	Mr. S. BLOWEN	Date	Jan 07	Drawn	CAD
Drawing	FLOOR PLANS & ELEVATIONS & SECTION	Drawing Number	20701-2		