




NOTES
WRITTEN DIMENSIONS TO BE TAKEN IN PREFERENCE TO SCALE, AND
ARE TO BE CHECKED ON SITE PRIOR TO COMMENCING WORK.
THIS DRAWING IS TO BE READ IN CONJUNCTION WITH ALL OTHER
DOCUMENTS RELATING TO THIS PROJECT.
ANY DISCREPANCIES ARE TO BE REFERRED IMMEDIATELY TO THE
PROJECT DESIGNER.
THIS DRAWING IS COPYRIGHT, AND SHOULD NOT BE USED OR
REPRODUCED WITHOUT PERMISSION.
IT IS THE CONTRACTOR'S RESPONSIBILITY TO ENSURE COMPLIANCE
WITH THE BUILDING REGULATIONS.

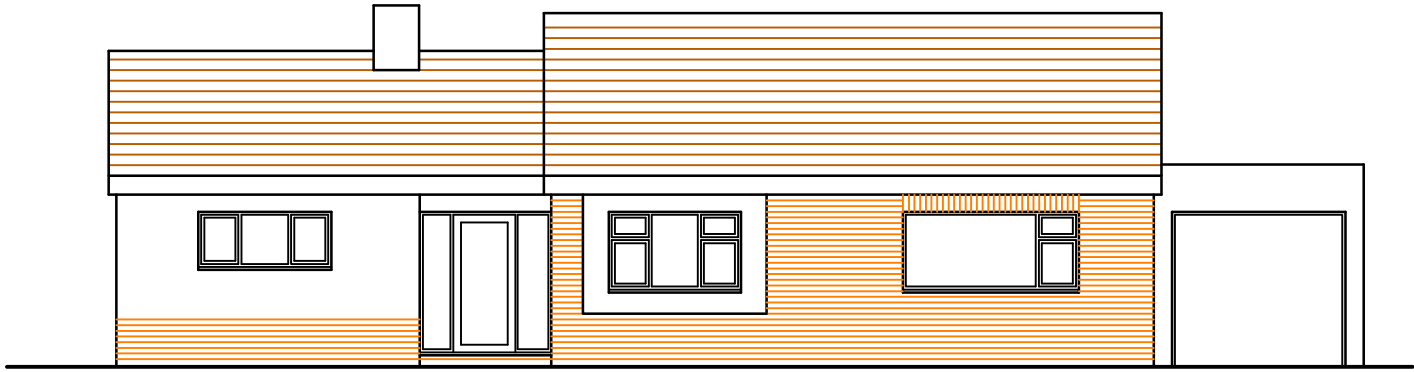


EXISTING FRONT (NORTH) ELEVATION

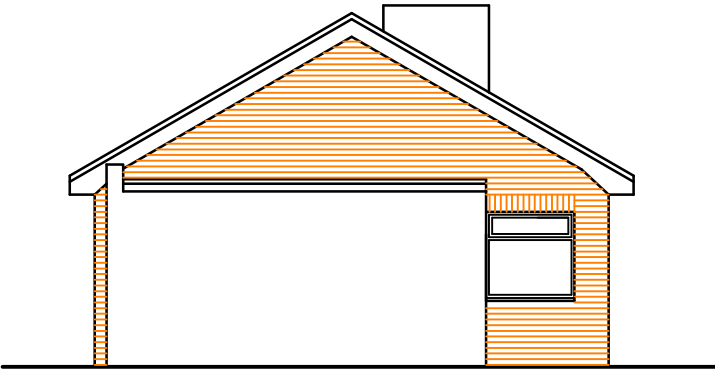



EXISTING SIDE (WEST) ELEVATION

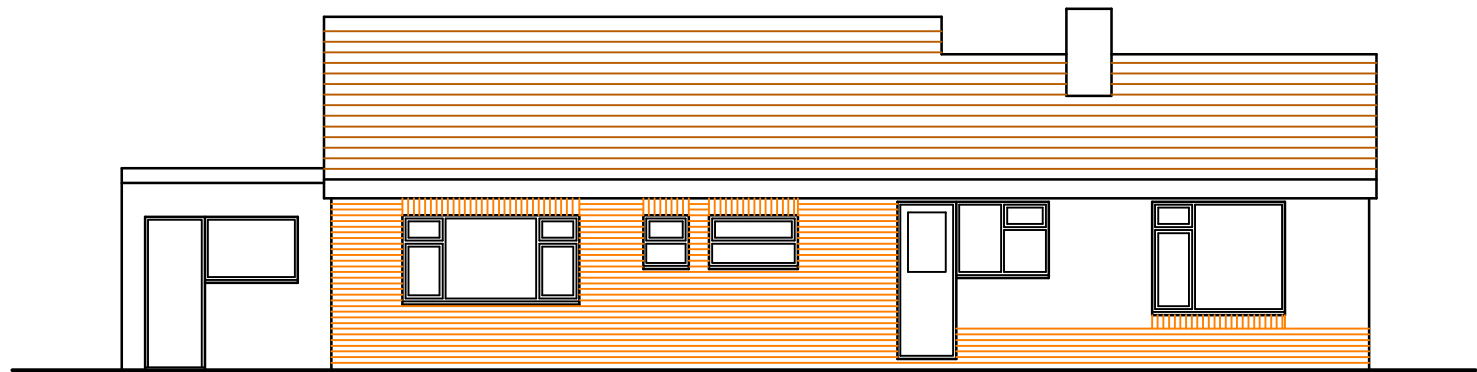


EXISTING REAR (SOUTH) ELEVATION

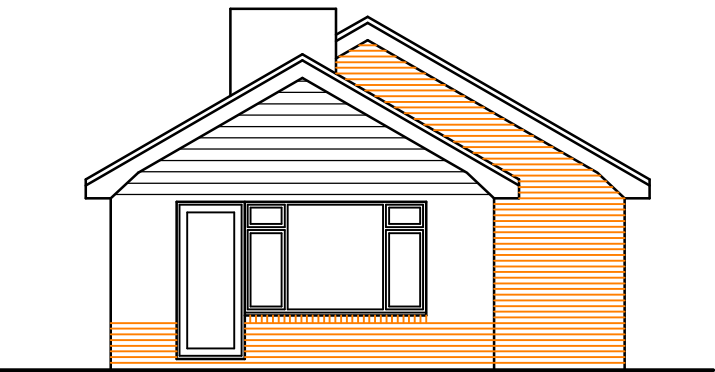

EXISTING SIDE (EAST) ELEVATION

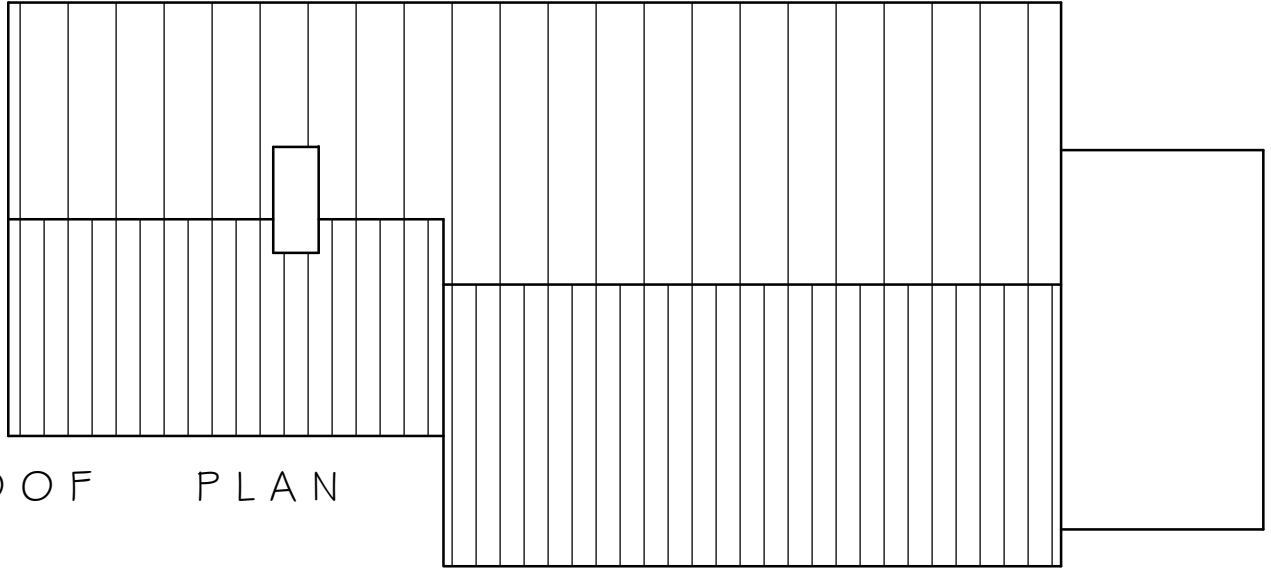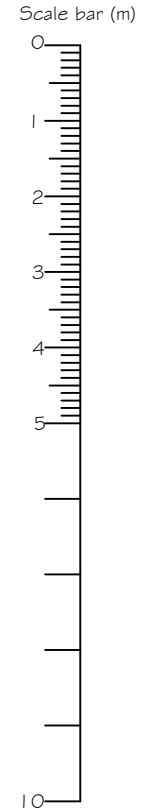

EXISTING ROOF PLAN

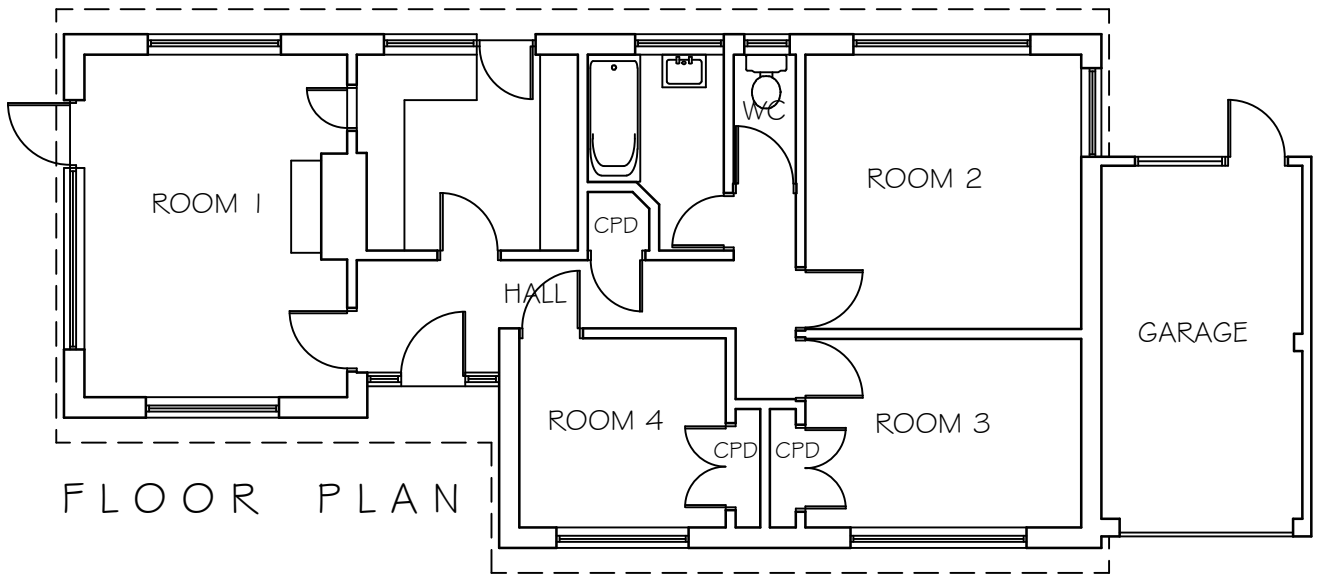

EXISTING FLOOR PLAN

REV DESCRIPTION DATE

PROJECT
31 ALBERT ROAD
RUSTINGTON
WEST SUSSEX

DRAWING TITLE
EXISTING FLOOR PLAN, ROOF PLAN &
ELEVATIONS

CLIENT
KAREN WALKER

SCALE 1:100@A3 **DRAWN BY** FLB **DATE** AUG 20

DWG NO 984/01 **REV.** -

Unit 3b Woodhorn Business Centre
Woodhorn Lane
Oving Chichester
West Sussex PO20 2BX
Tel 01243 774764
www.sloaneandbrown.co.uk

CHARTERED BUILDING SURVEYORS

SLOANE & BROWN

ARCHITECTURAL SERVICES