




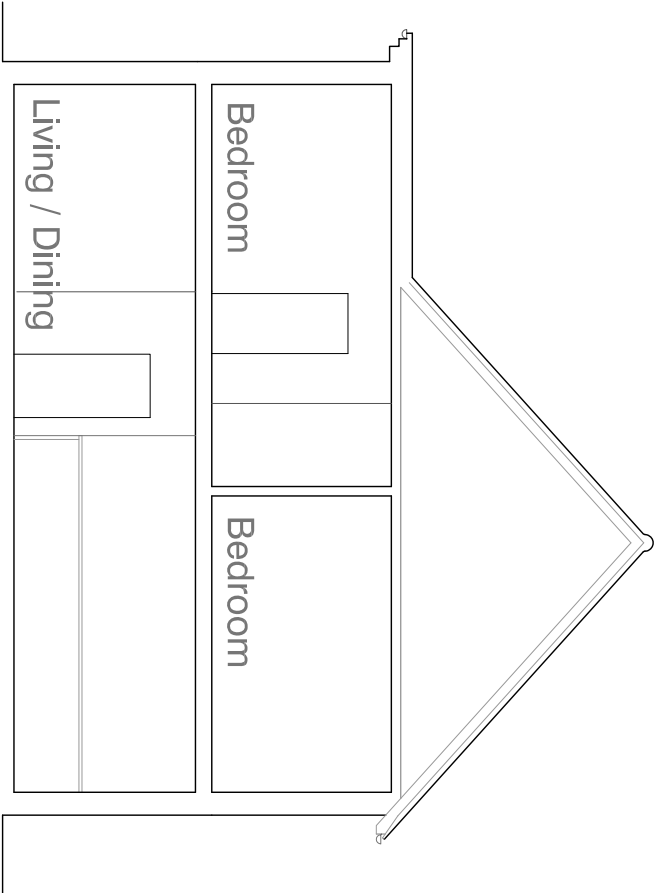

Typical Cross Section: Scale 1:100

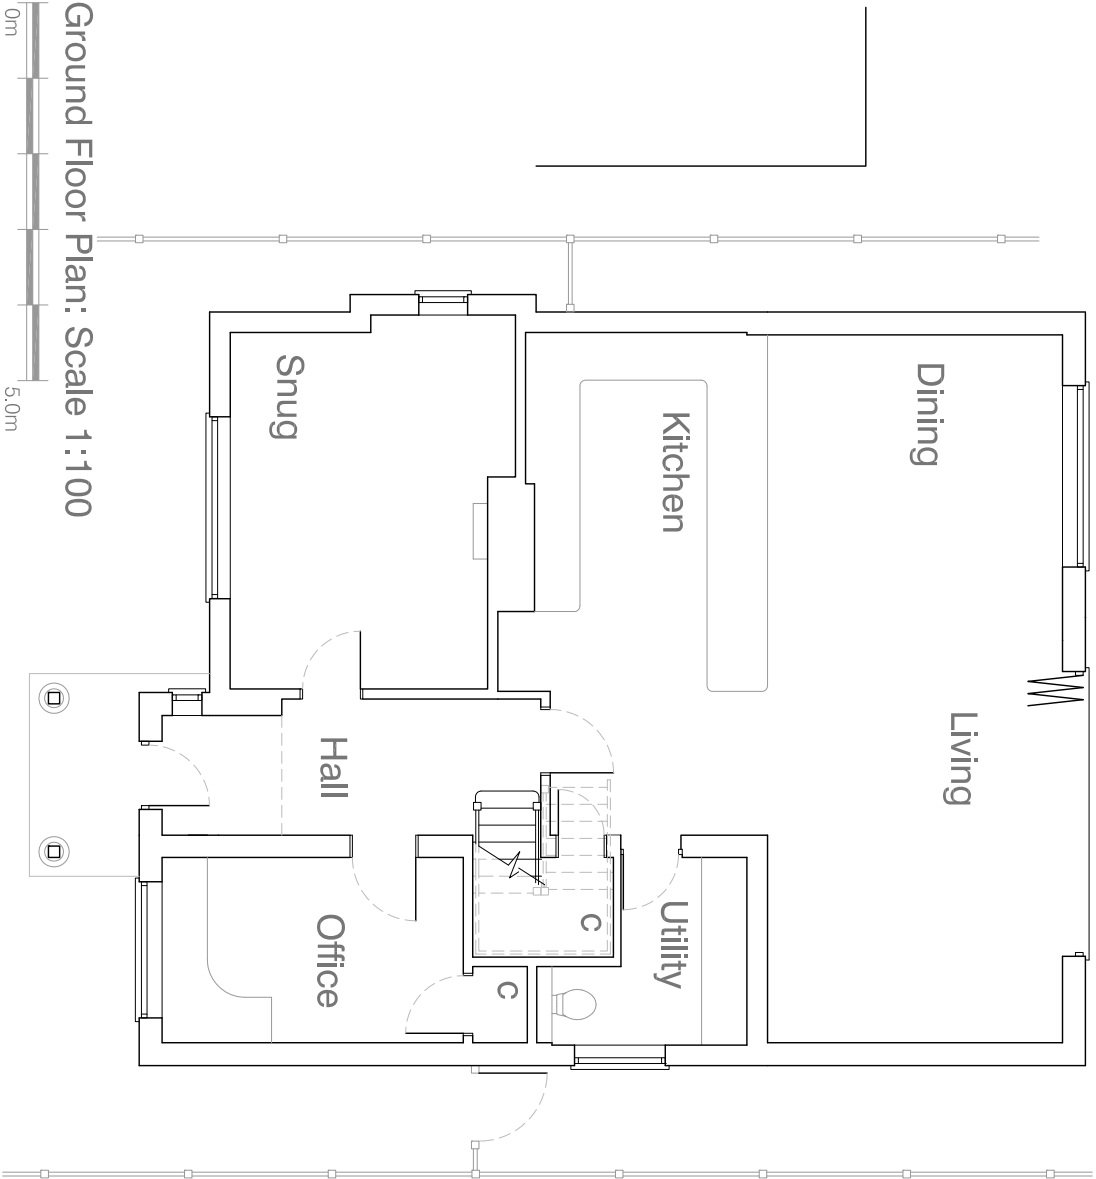

Ground Floor Plan: Scale 1:100

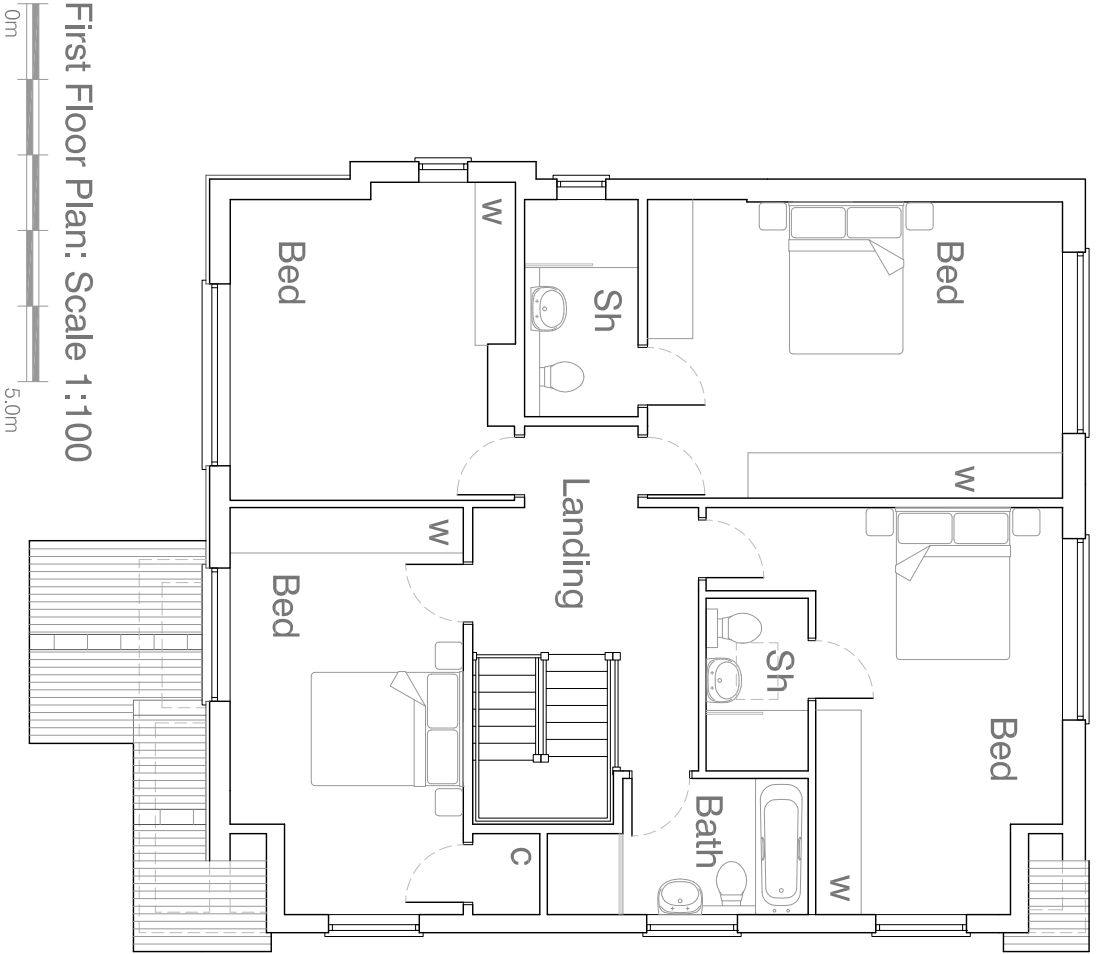

First Floor Plan: Scale 1:100



Permission is granted to scale from this drawing for the purpose of Local Authority Planning Approval only. In all other cases DO NOT scale from this drawing. Please contact this office for any additional information required.

Contractors, Sub-Contractors and Suppliers are to check all relevant dimensions, levels and details of the site and any existing buildings before commencing any shop drawings or building work. Any discrepancies should be reported to this office.

This drawing must be read in conjunction with all related drawings and documents relevant to this project, including those prepared by appointed consultants, specialists and sub-contractors etc.

This drawing is the copyright of RDV a Design.

revisions

1		
---	--	--

RDV a Design

9 Oak End | Arundel | West Sussex
Tel: 01903 884013

project
14 Harsfold Road
Rustington
West Sussex

drawing
Ground and First Floor Plans
And Typical Cross Section
As Proposed

scale		date
1:100	@ A3	June 2019
job no	drawing no	rev
18147	02.02	