




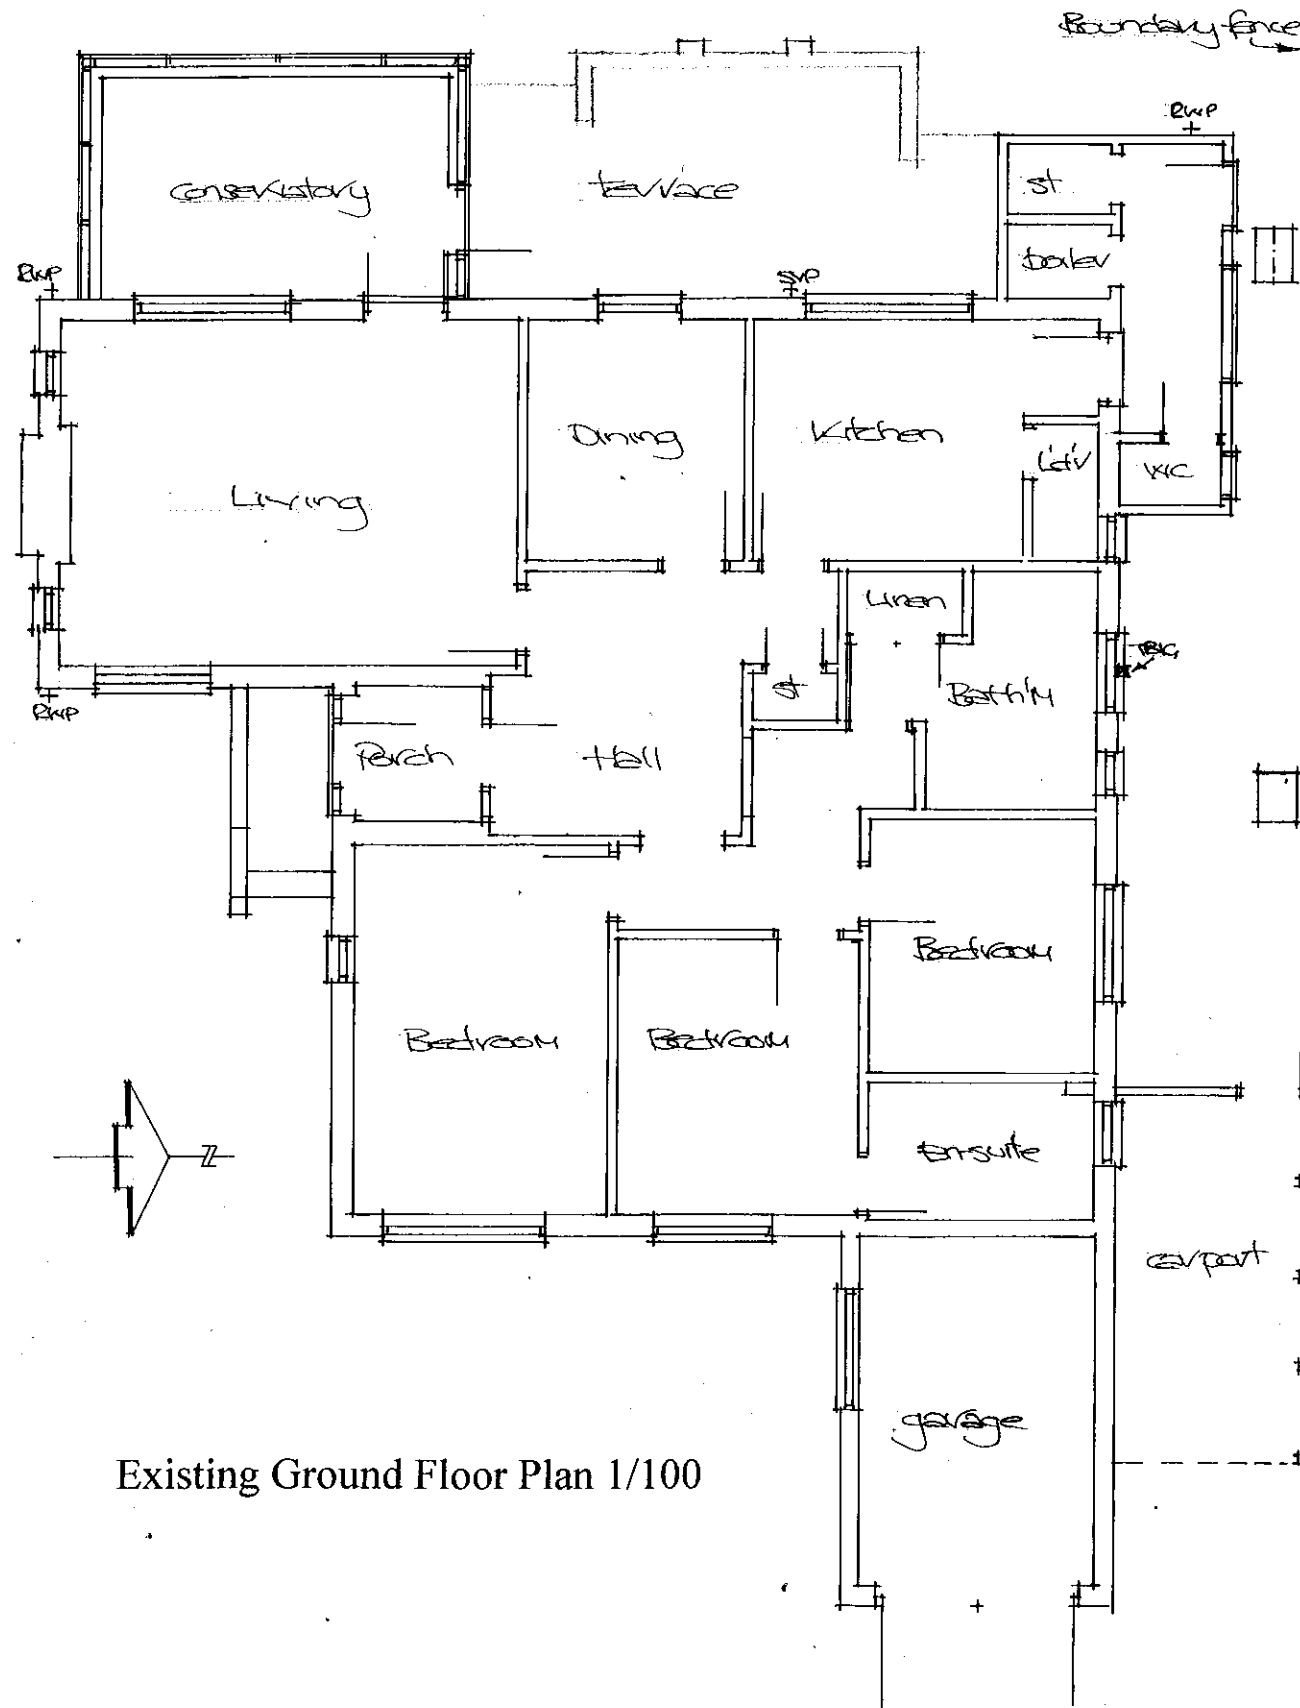

Existing Ground Floor Plan 1/100

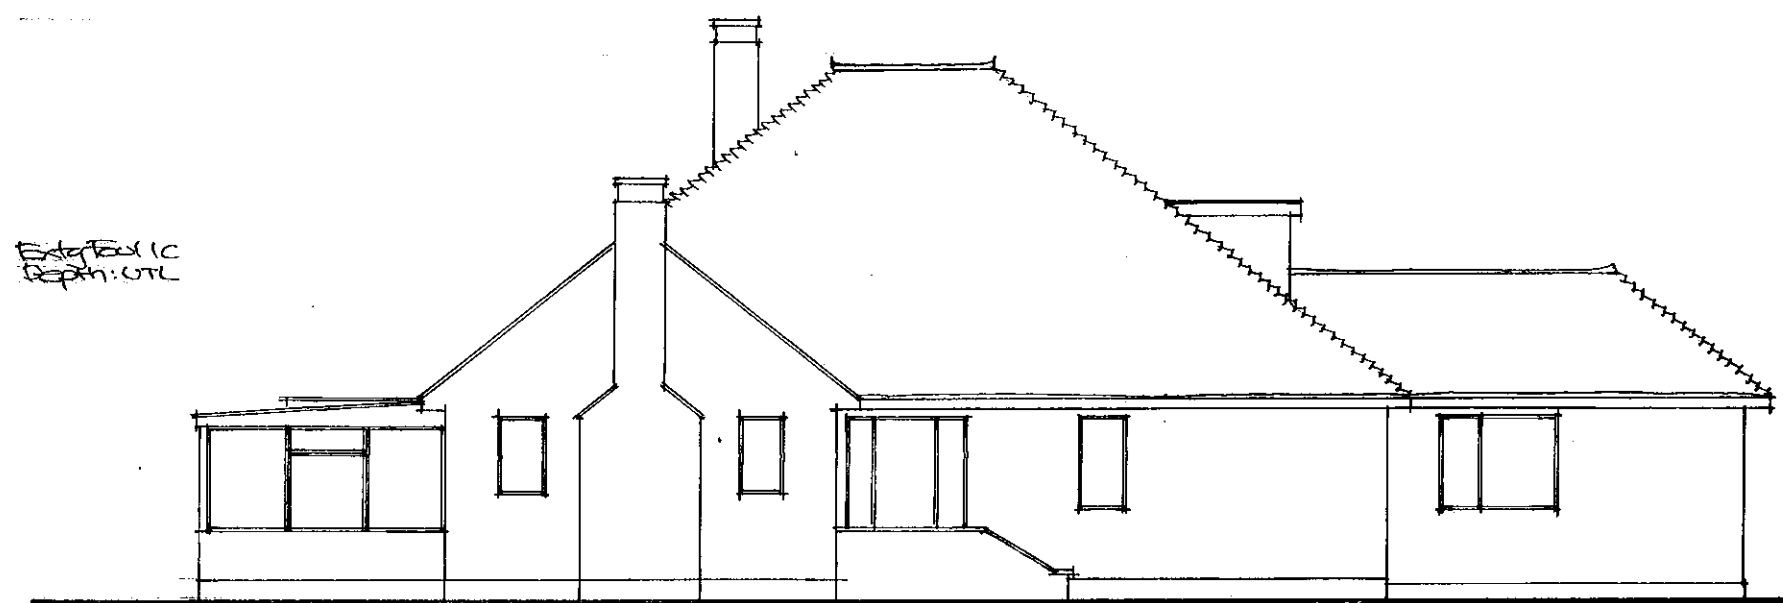

Existing South Elevation. Scale: 1/100

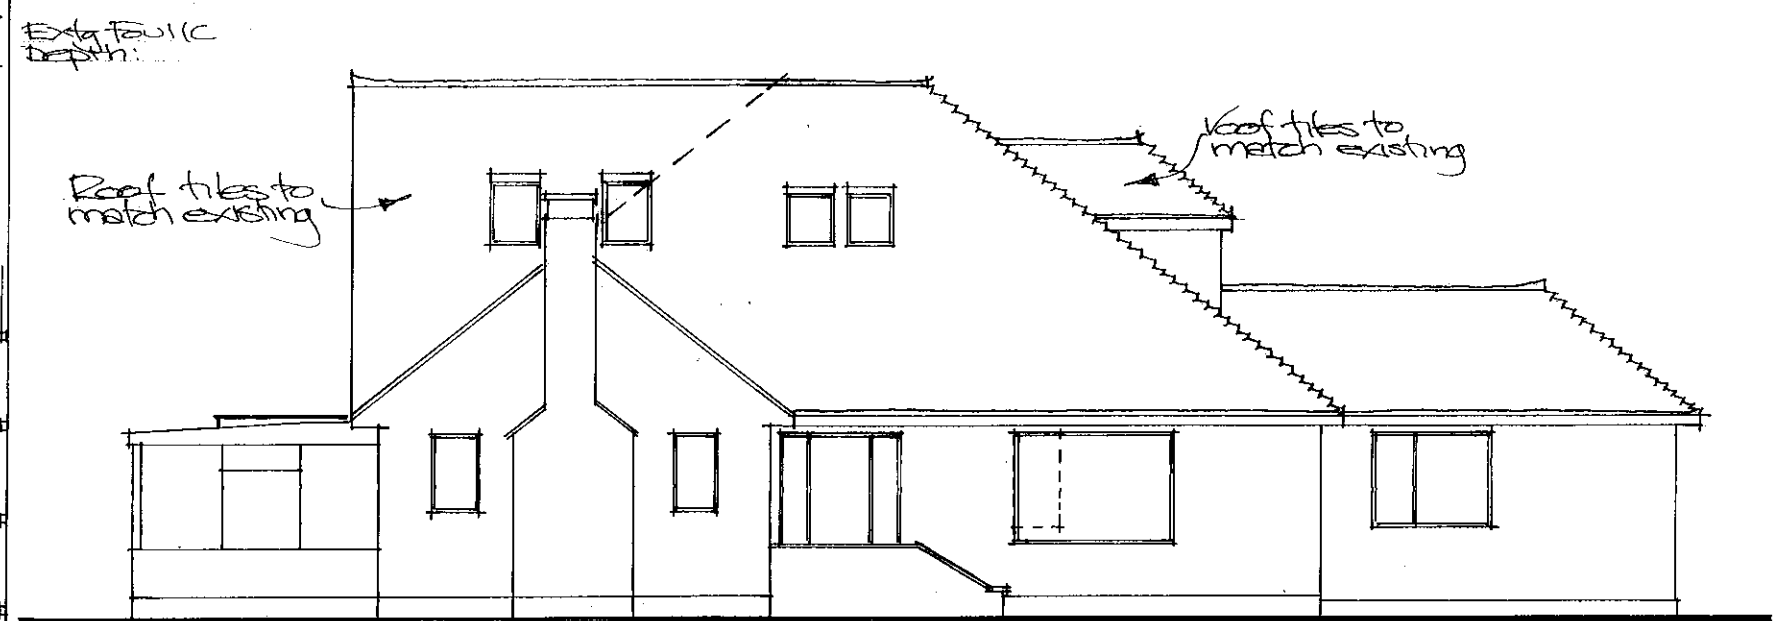

Proposed South Elevation. Scale: 1/100.

Roof conversion & alterations:
70 SEA AVENUE
RUSTINGTON
WEST SUSSEX BN16 2DJ

Paul Trussler
44 Firle Road
Lancing
West Sussex
BN15 0NZ

Drawing No. 220/598/2