



A3

A3 PAPER SIZE

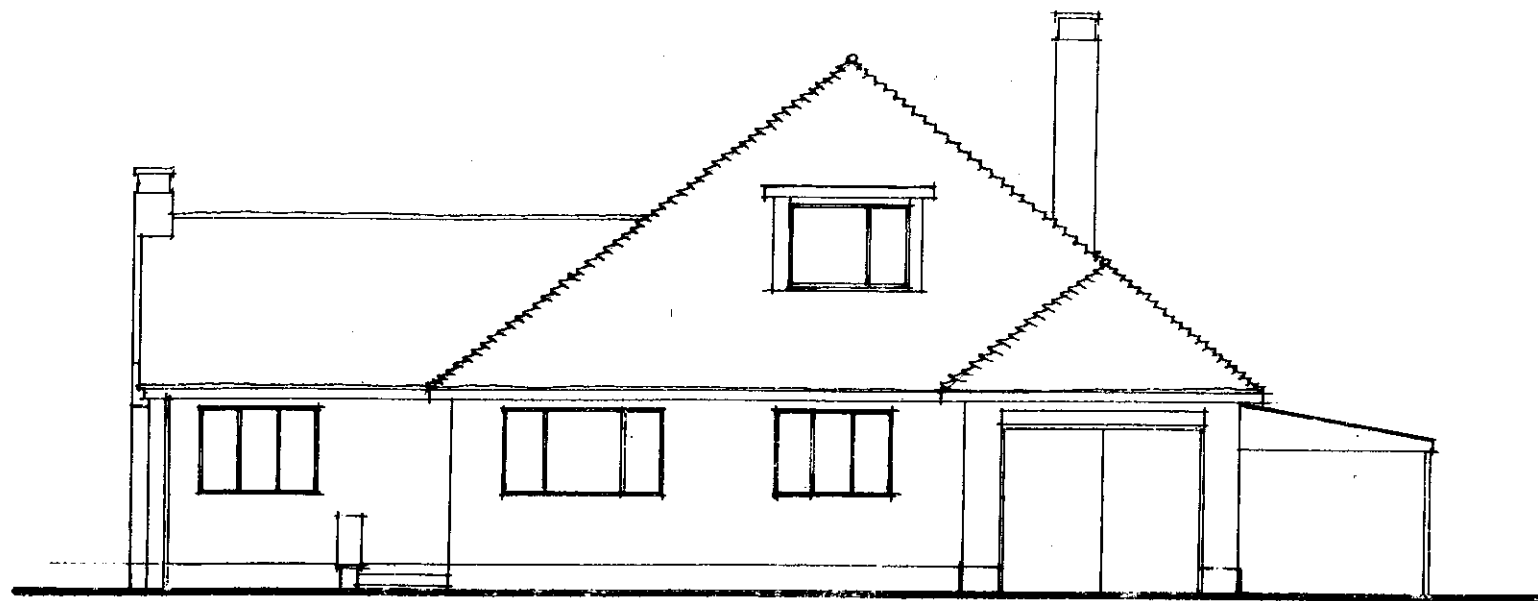


East Elevation.

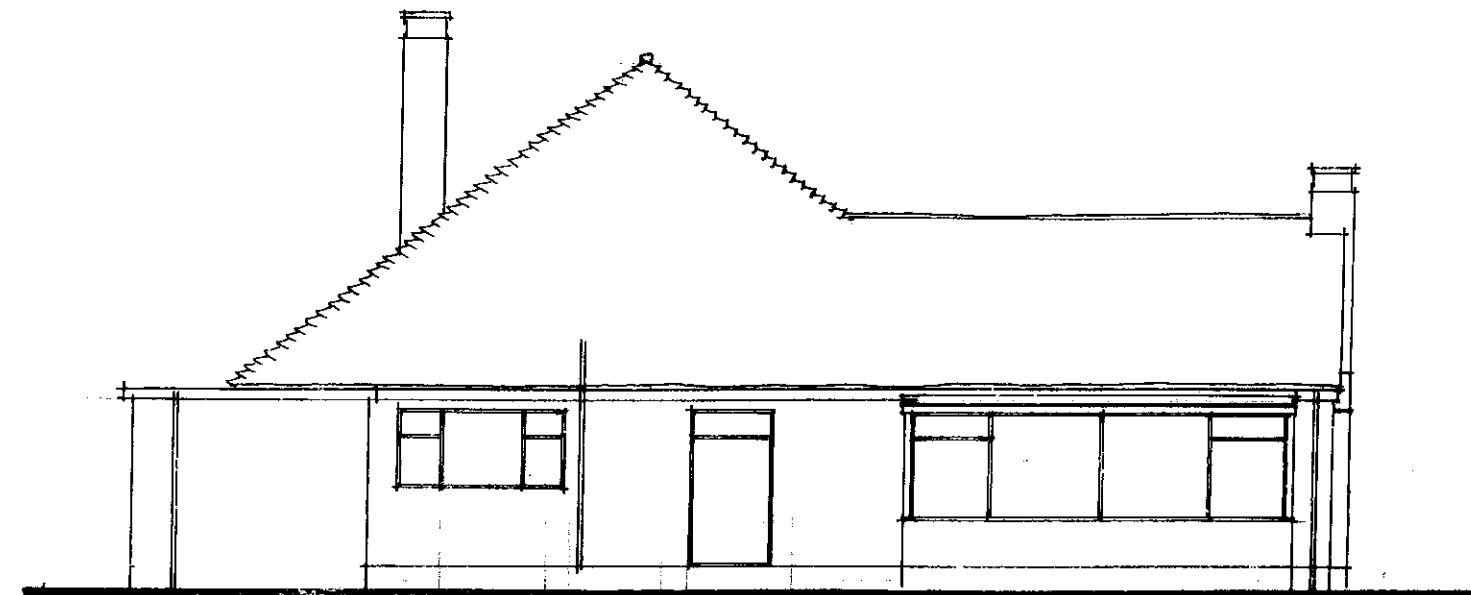

West Elevation.


Existing Elevations 1/100

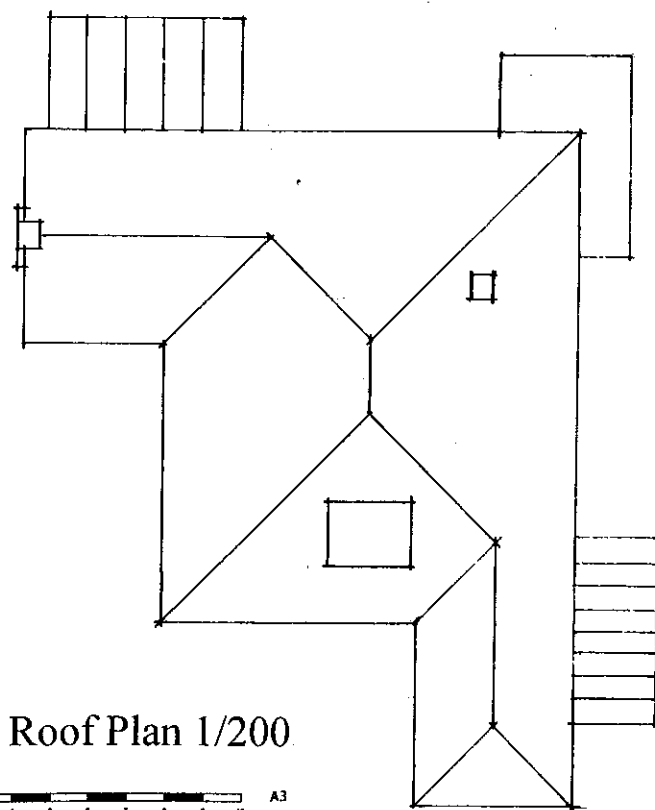

Existing Roof Plan 1/200



A3

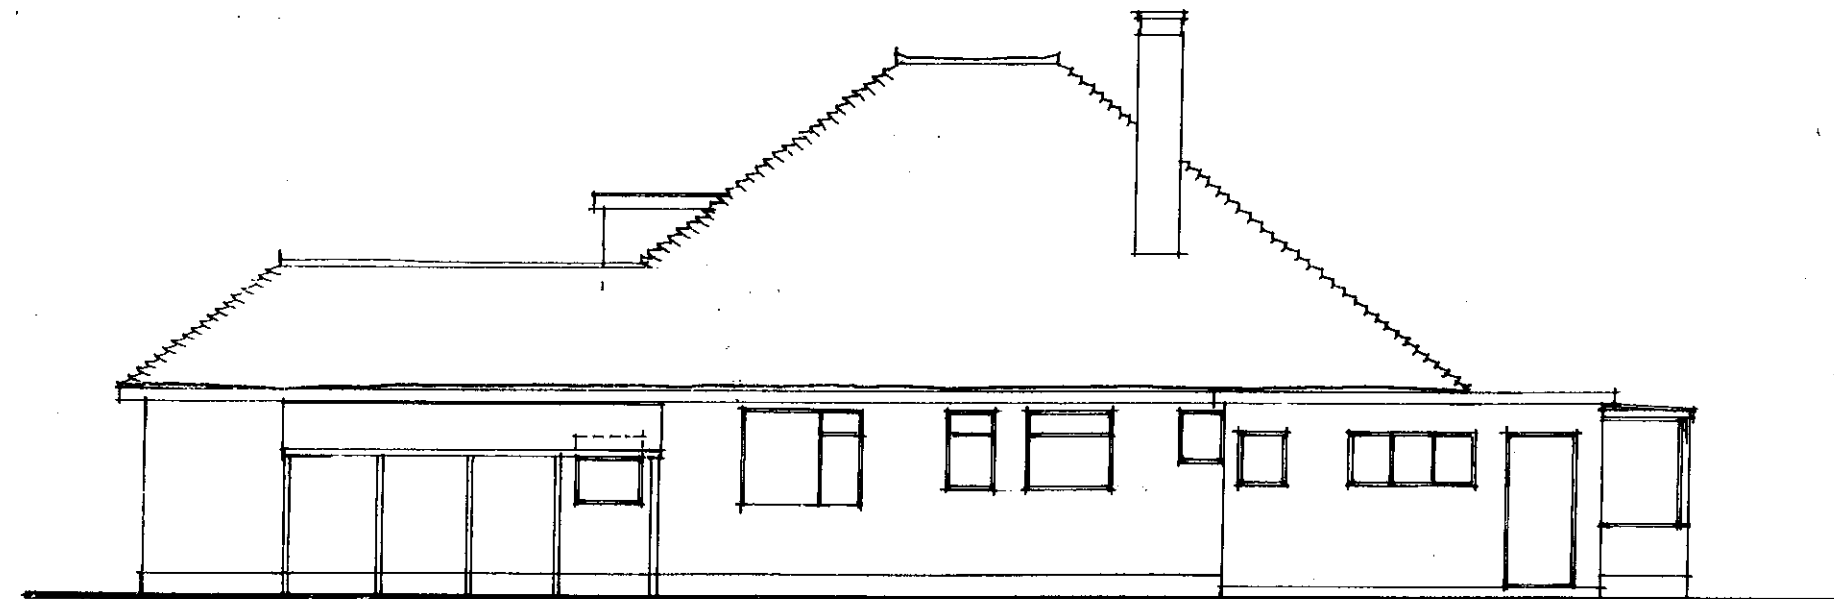

North Elevation.

Roof conversion & alterations:
70 SEA AVENUE
RUSTINGTON
WEST SUSSEX BN16 2DJ

Paul Trussler
44 Firle Road
Lancing
West Sussex
BN15 0NZ

Drawing No. 220/598/3