



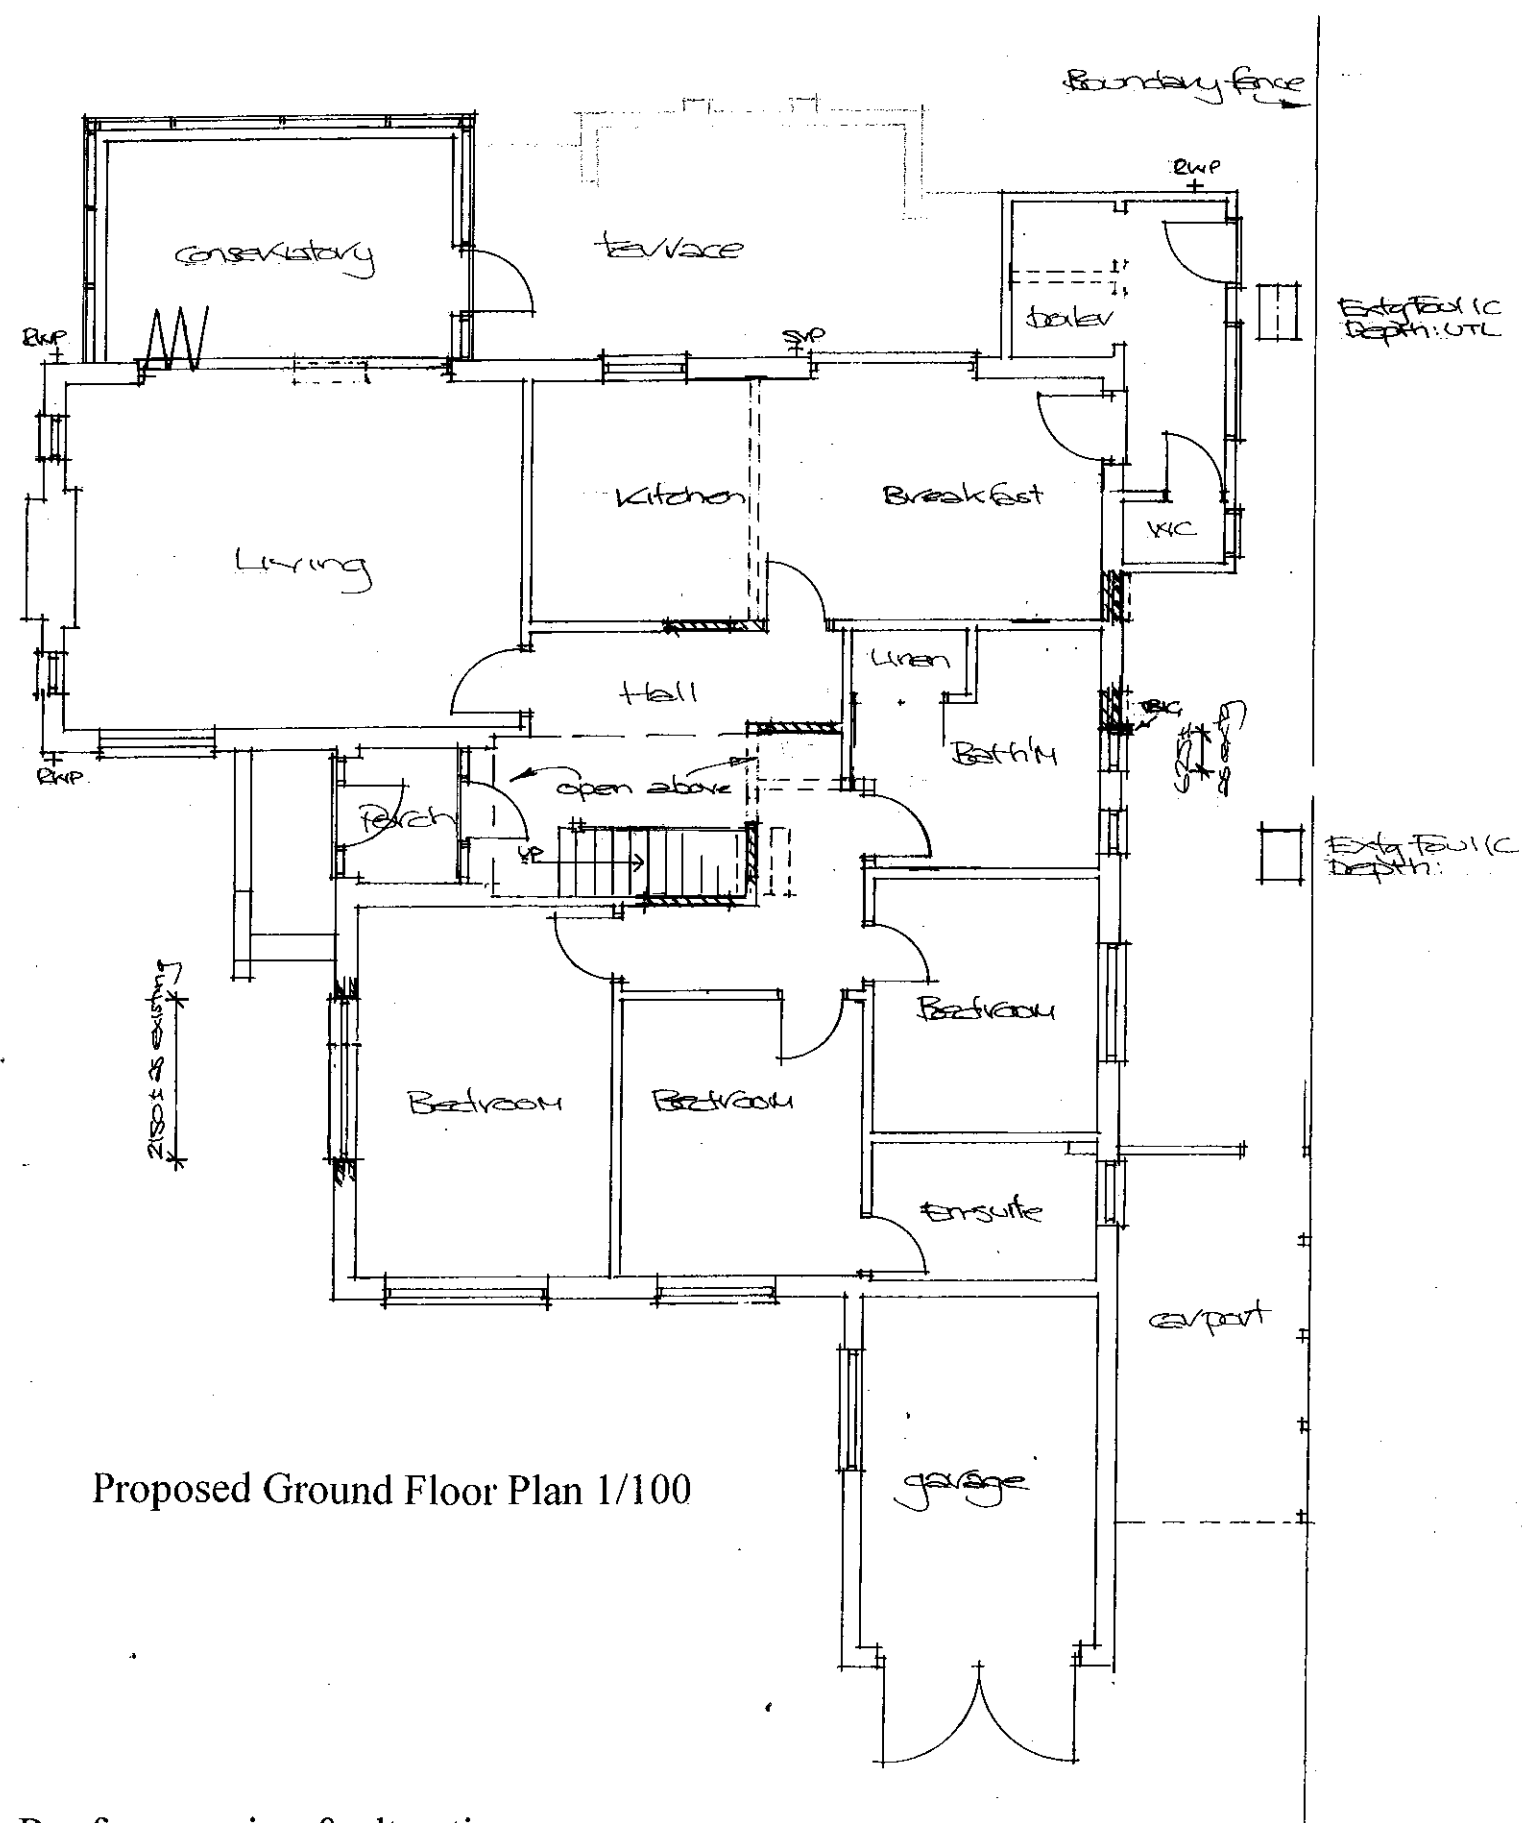

Proposed Ground Floor Plan 1/100

Roof conversion & alterations:
70 SEA AVENUE
RUSTINGTON
WEST SUSSEX BN16 2DJ

ARUN DISTRICT COUNCIL R/157/20/HH

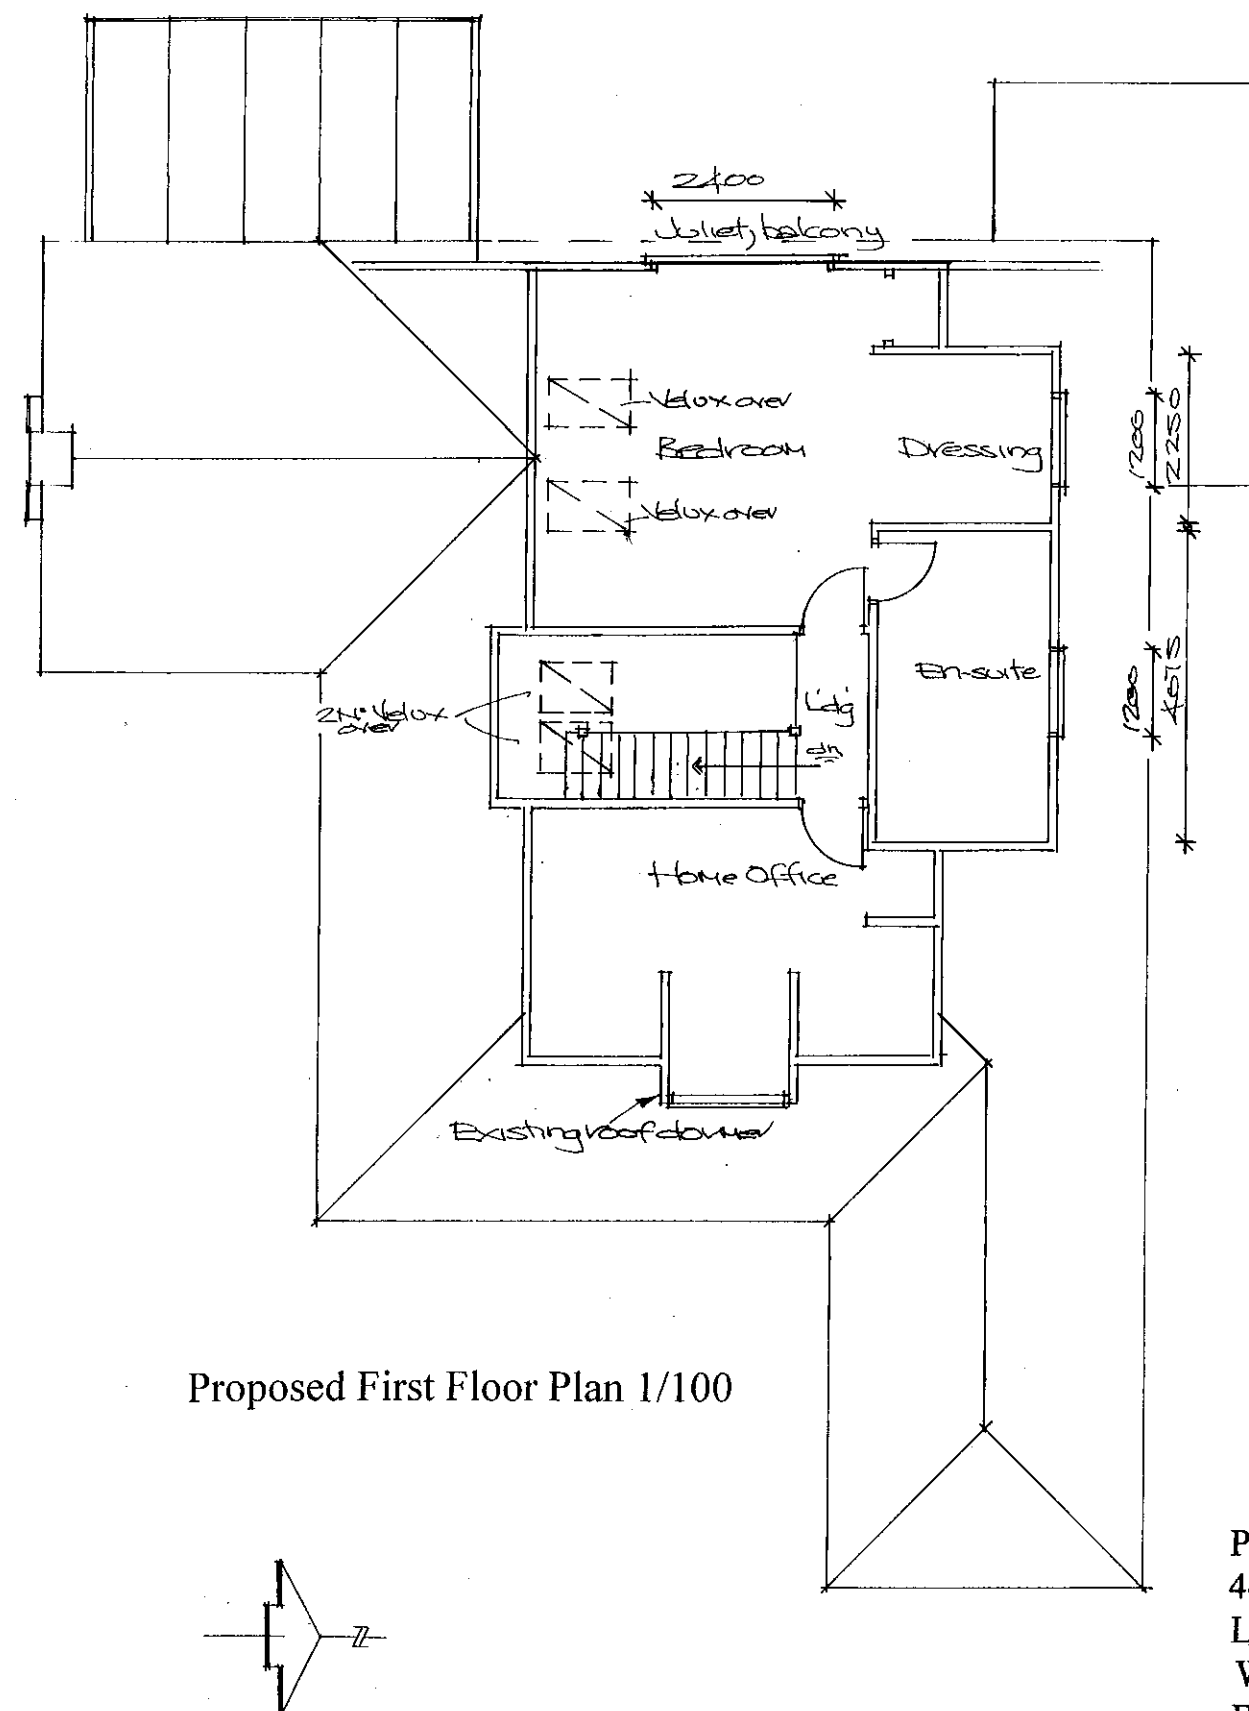

Proposed First Floor Plan 1/100

Paul Trussler
44 Firle Road
Lancing
West Sussex
BN15 0NZ

Drawing No. 220/598/4