


70, Sea Avenue
Rustington
West Sussex
BN16 2DJ


OS MasterMap 1250/2500/10000 scale
Monday, July 20, 2020, ID: MDP-00889521
www.mapdataportal.co.uk

1:1250 scale print at A4, Centre: 505776 E, 101806 N

©Crown Copyright Ordnance Survey. Licence no. 100019980

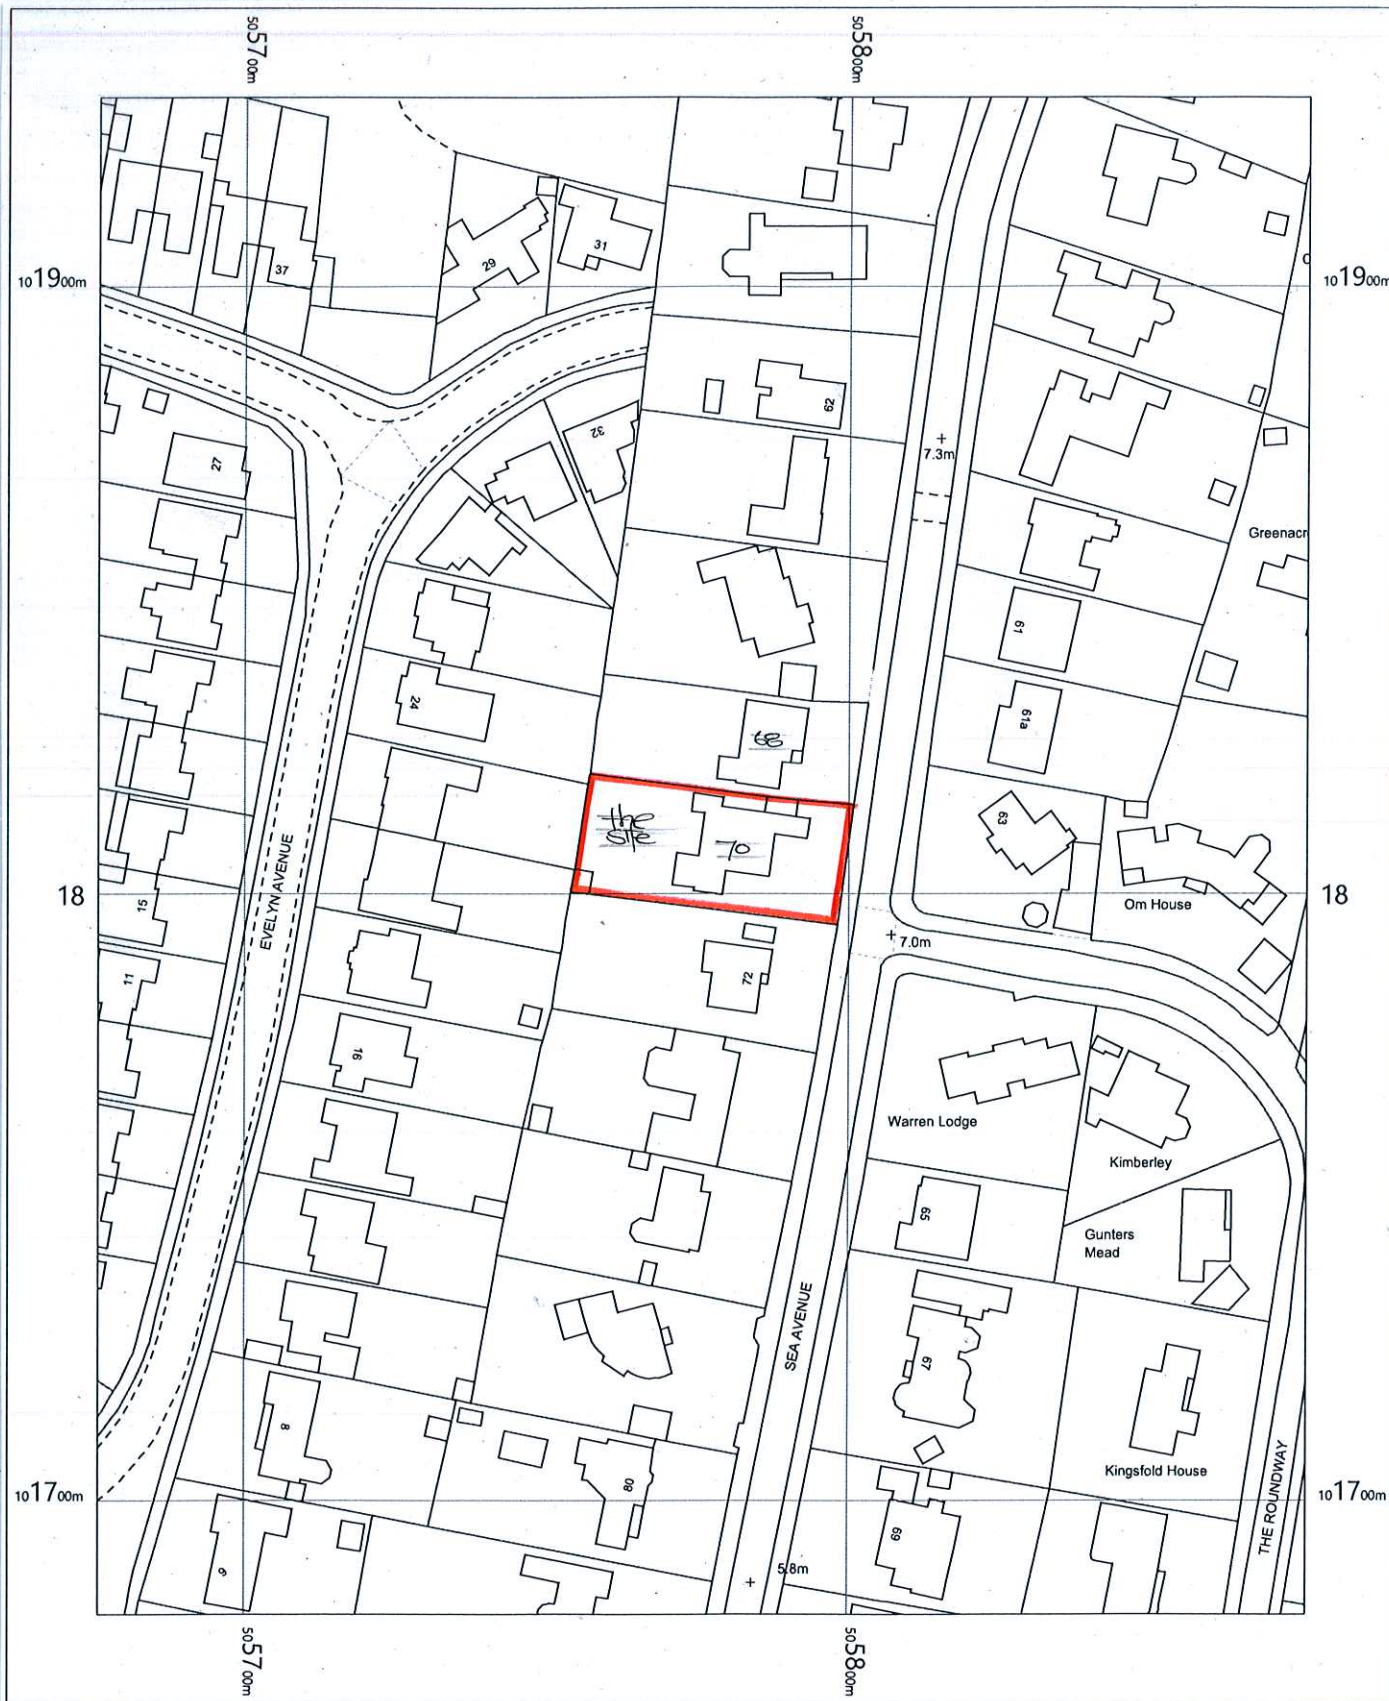

MAPS@
Aworth
SURVEY CONSULTANTS

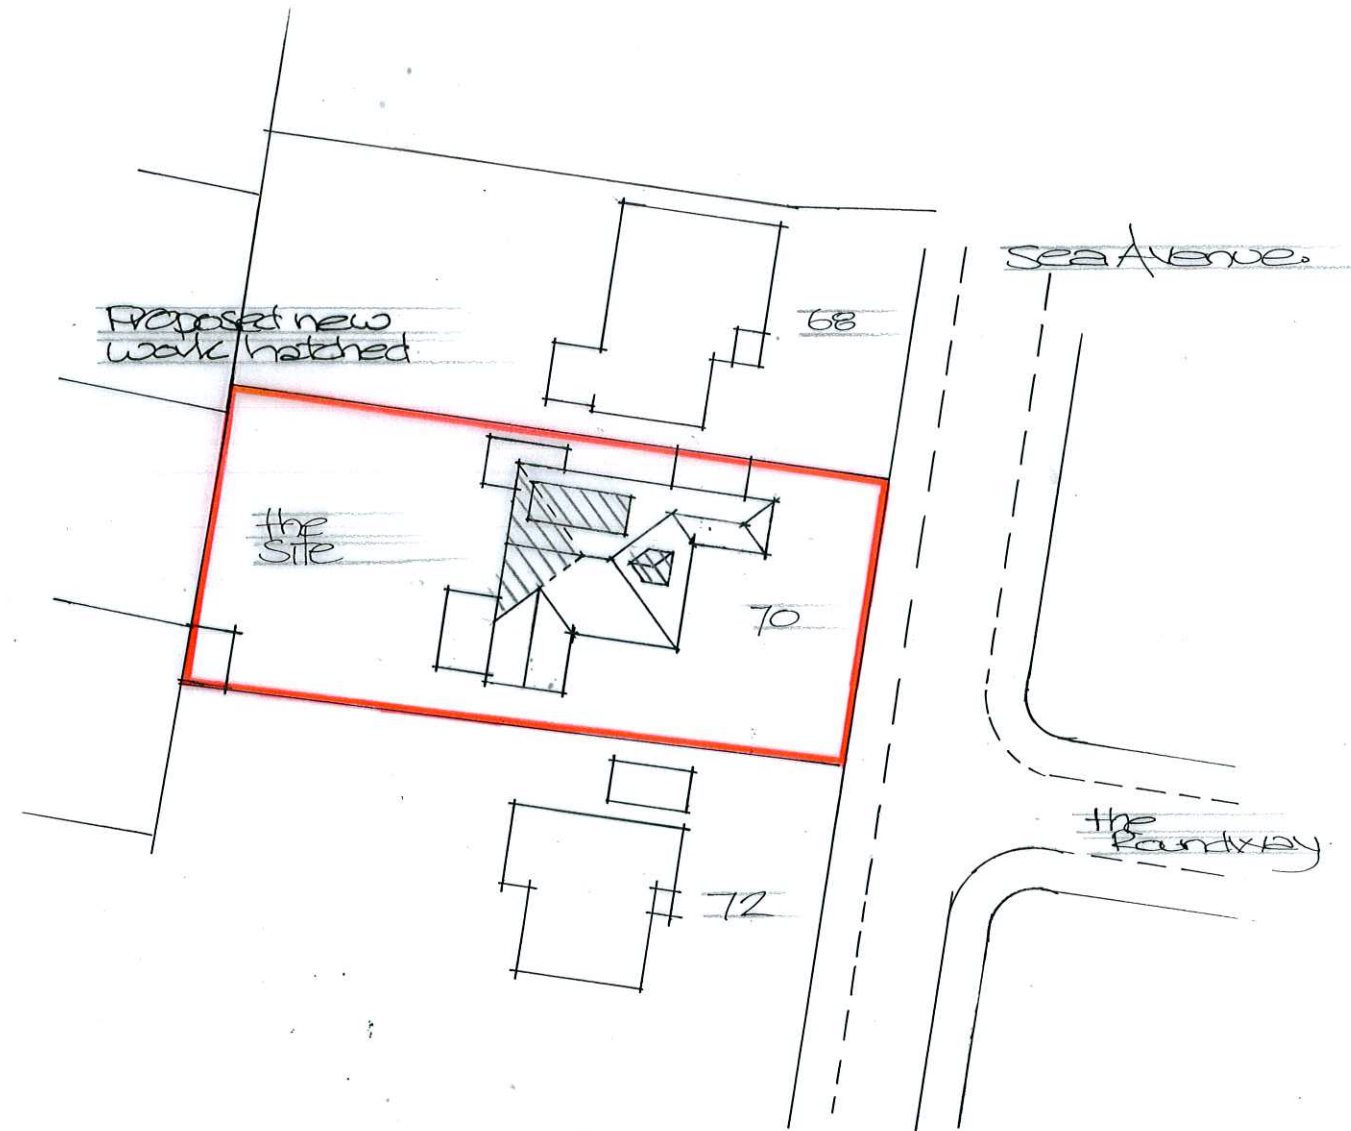

Site Plan 1:500

Roof conversion & alterations:
70 SEA AVENUE
RUSTINGTON
WEST SUSSEX BN16 2DJ

Paul Trussler
44 Firle Road
Lancing
West Sussex
BN15 0NZ

Drawing No. 220/598/1