





FRONT ELEVATION
South

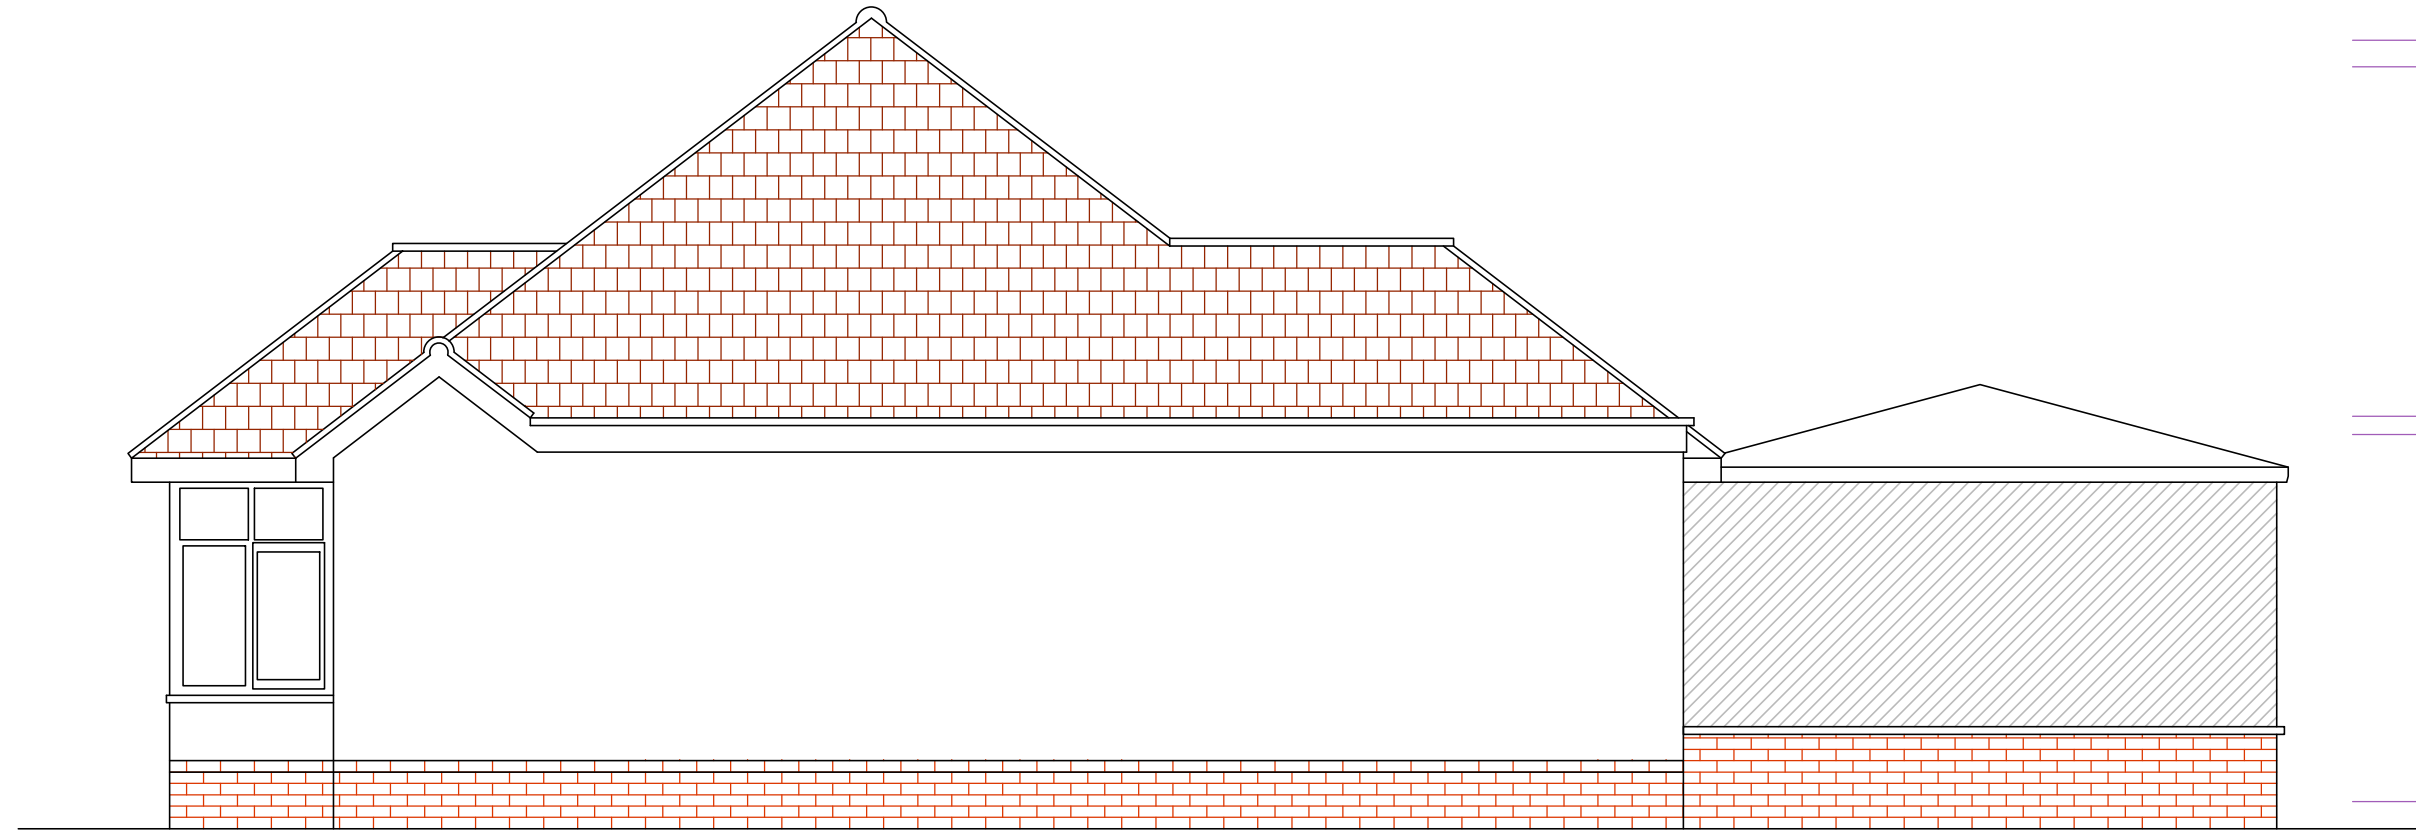


SIDE ELEVATION
East

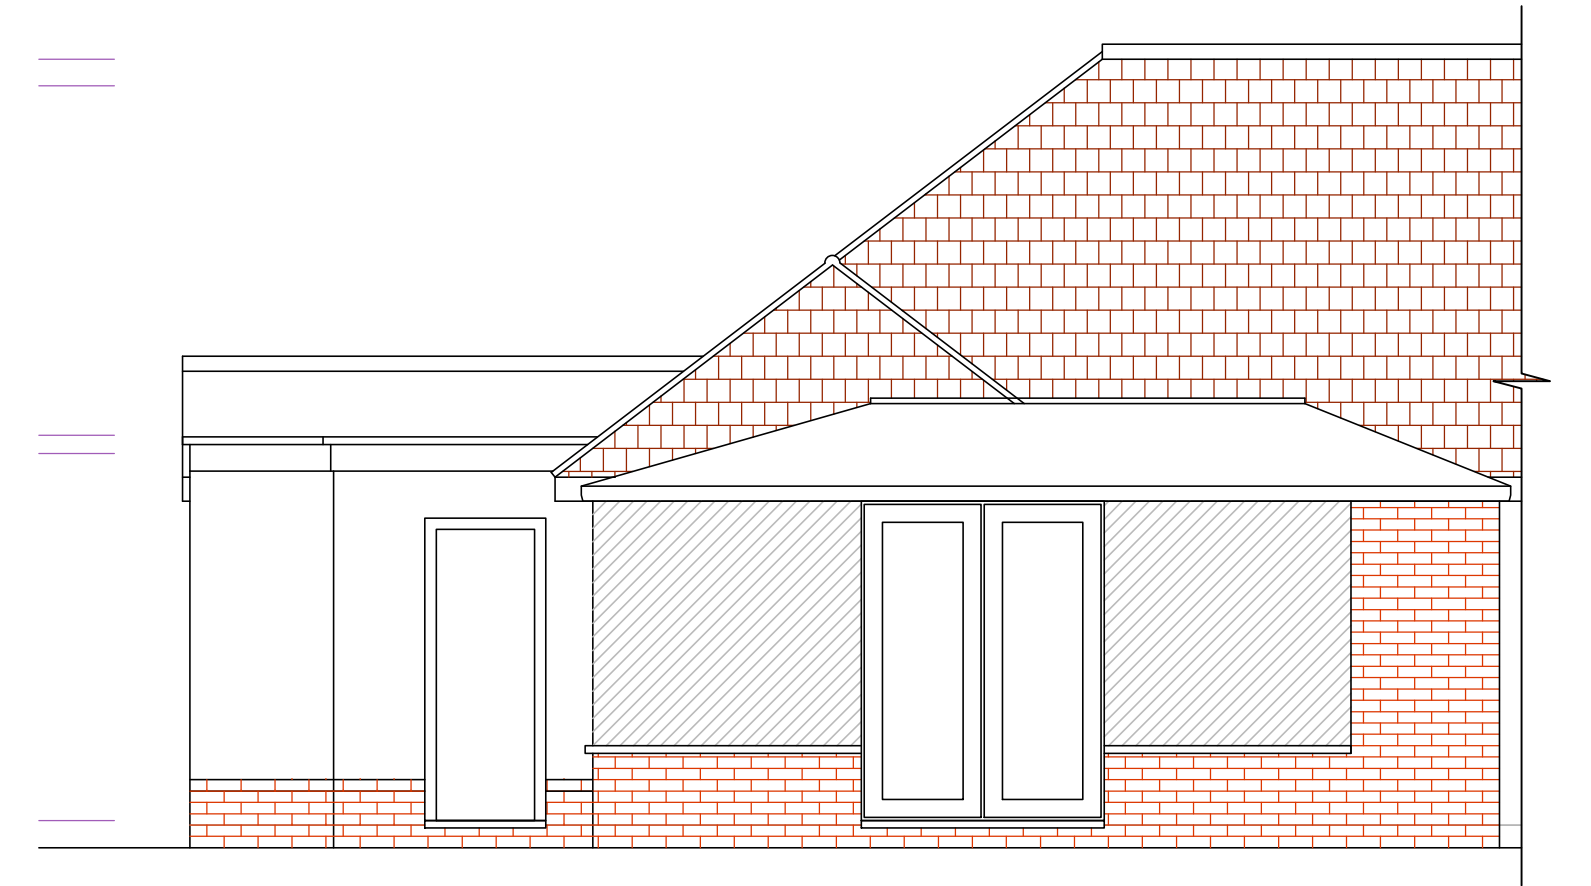


REAR ELEVATION
North


EXISTING ELEVATIONS 1:50

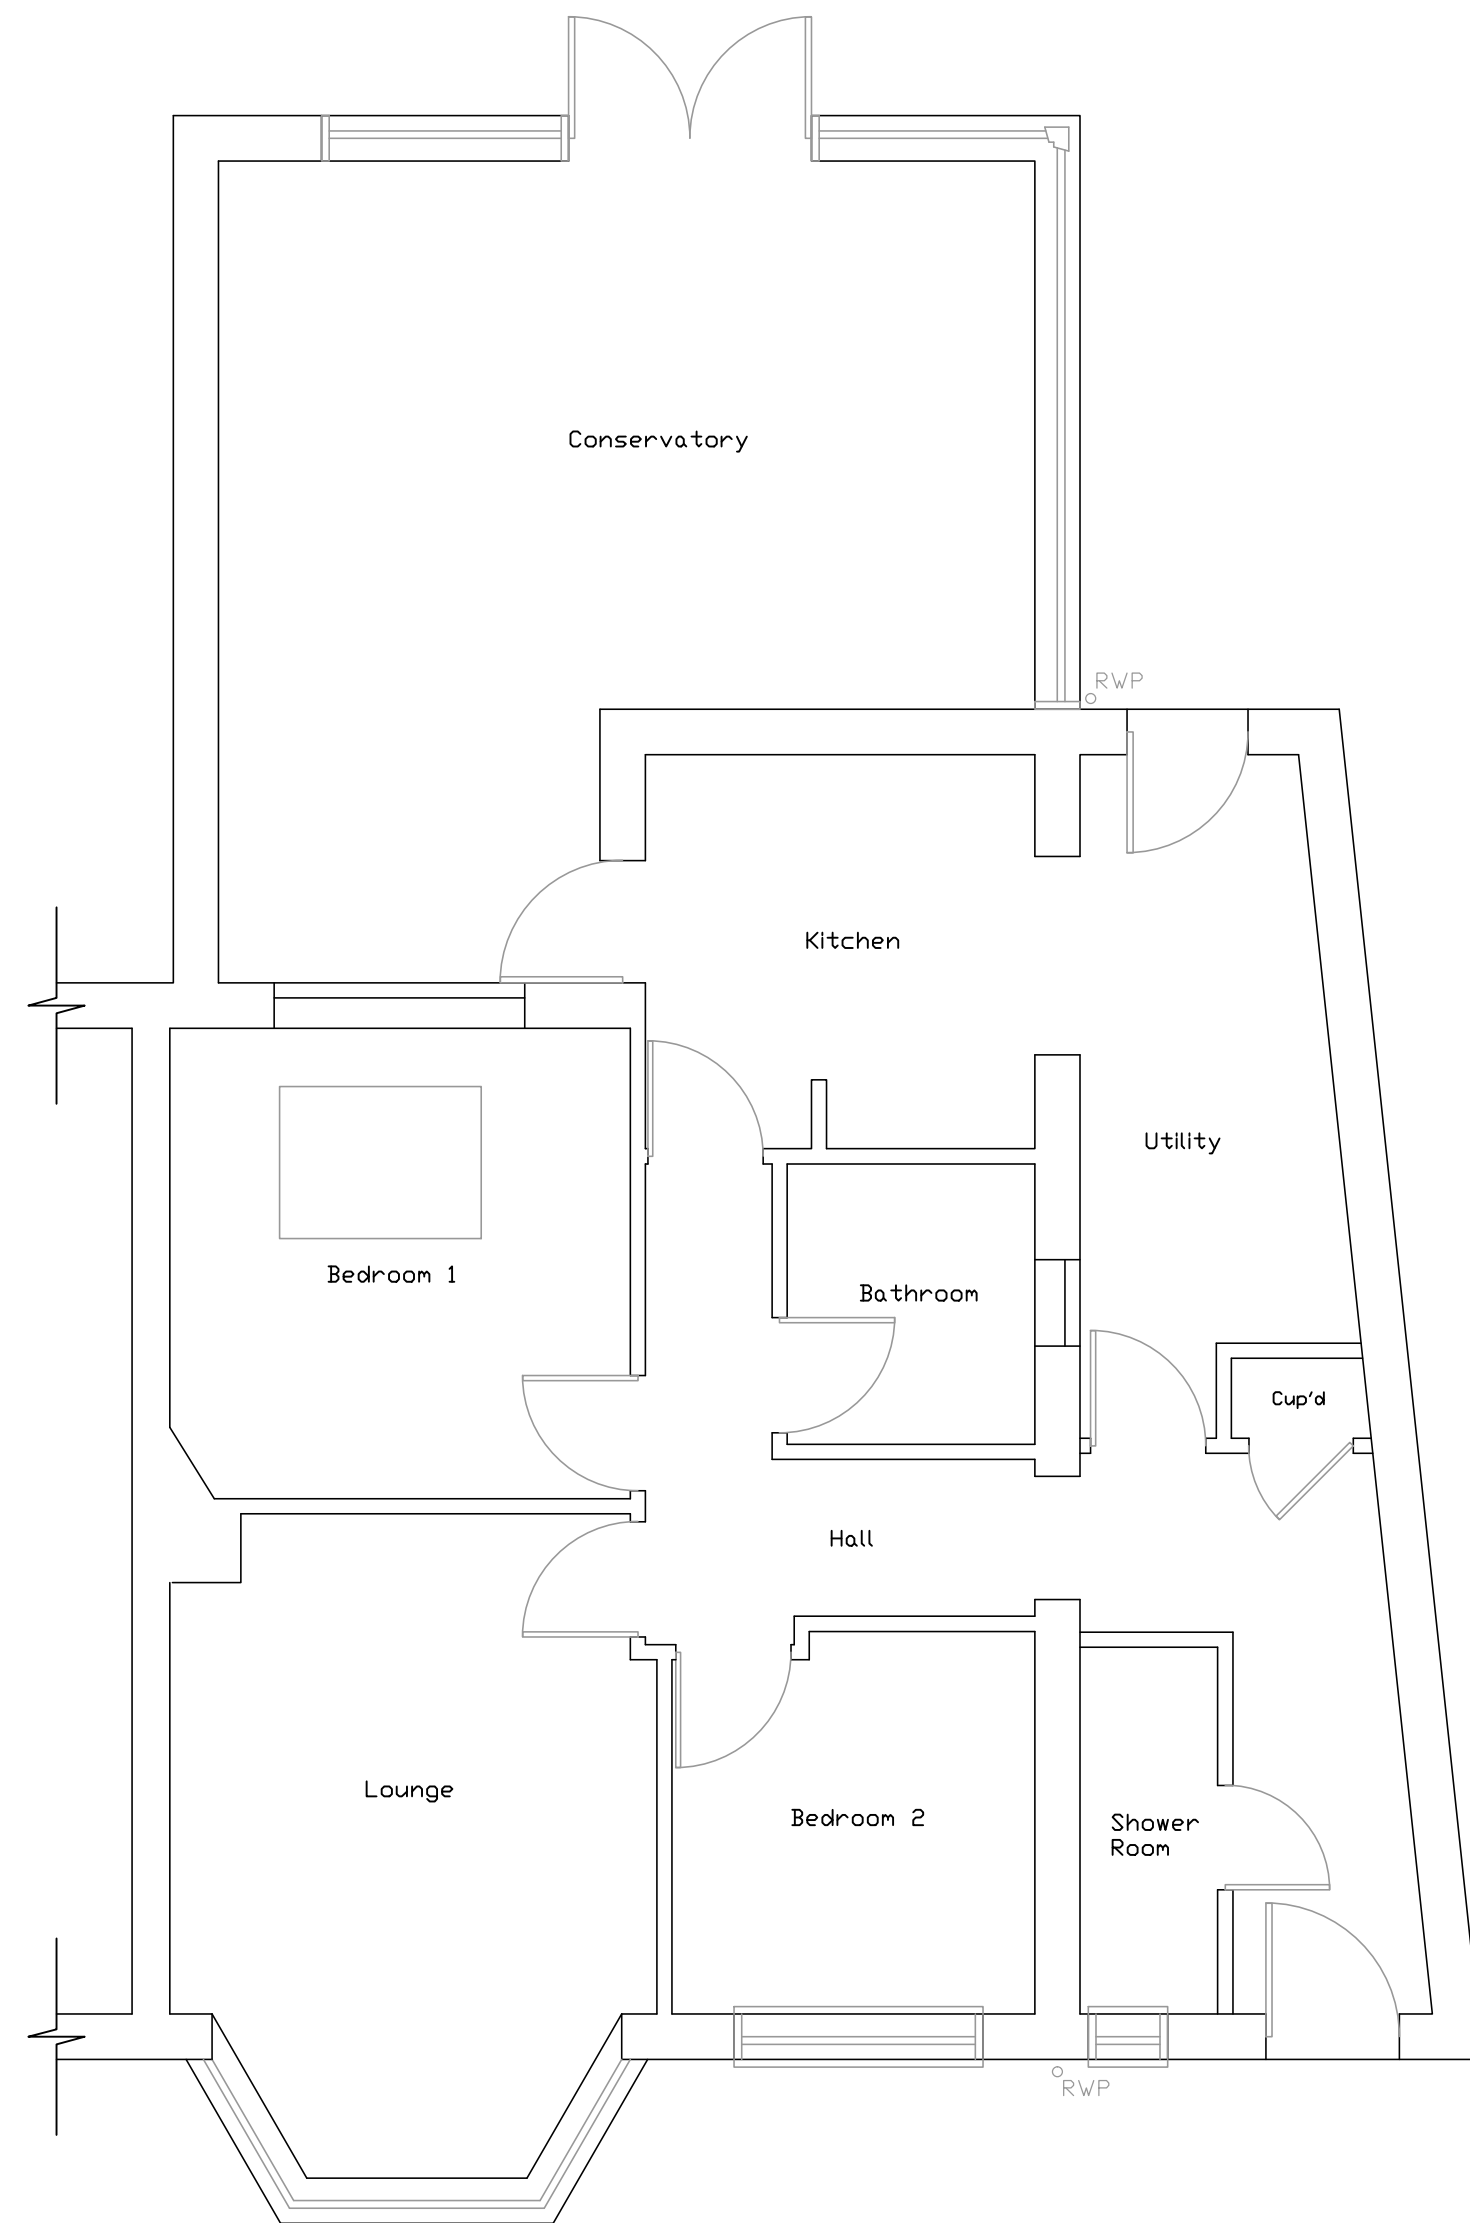

EXISTING FLOOR PLAN 1:50
Ground Floor

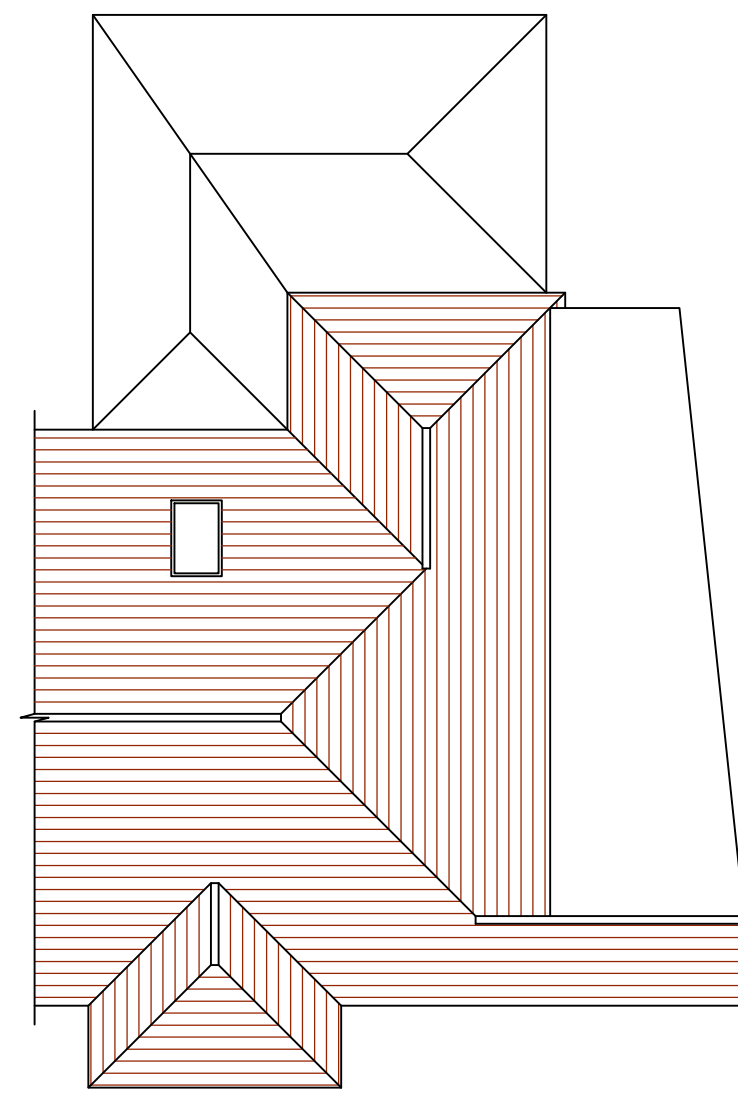

EXISTING ROOF PLAN 1:100

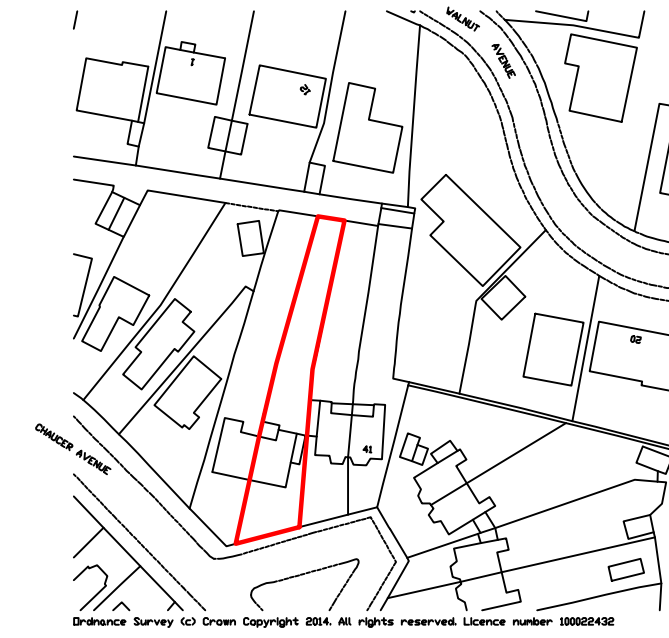

LOCATION 1:1250



All dimensions to be checked on site prior to commencement of work, except for planning purposes.

This drawing is the copyright of
CALDOTECH LTD
and may not be copied, altered or reproduced
in any way without written authority.

CALDOTECH LTD
11 THE PARADE
WILLOWHAYNE CRESCENT
EAST PRESTON
WEST SUSSEX
BN16 1NS Telephone
01903 859176

EXISTING FLOOR PLAN, ELEVATIONS,
ROOF PLAN & LOCATION
37 Chaucer Avenue
Rustington
West Sussex
BN16 2PQ

CLIENT Mr & Mrs Turnbull

Issue Details By Date

SCALE AS SHOWN on A1

DATE 01/07/14

DRAWING NUMBER 140077/01