




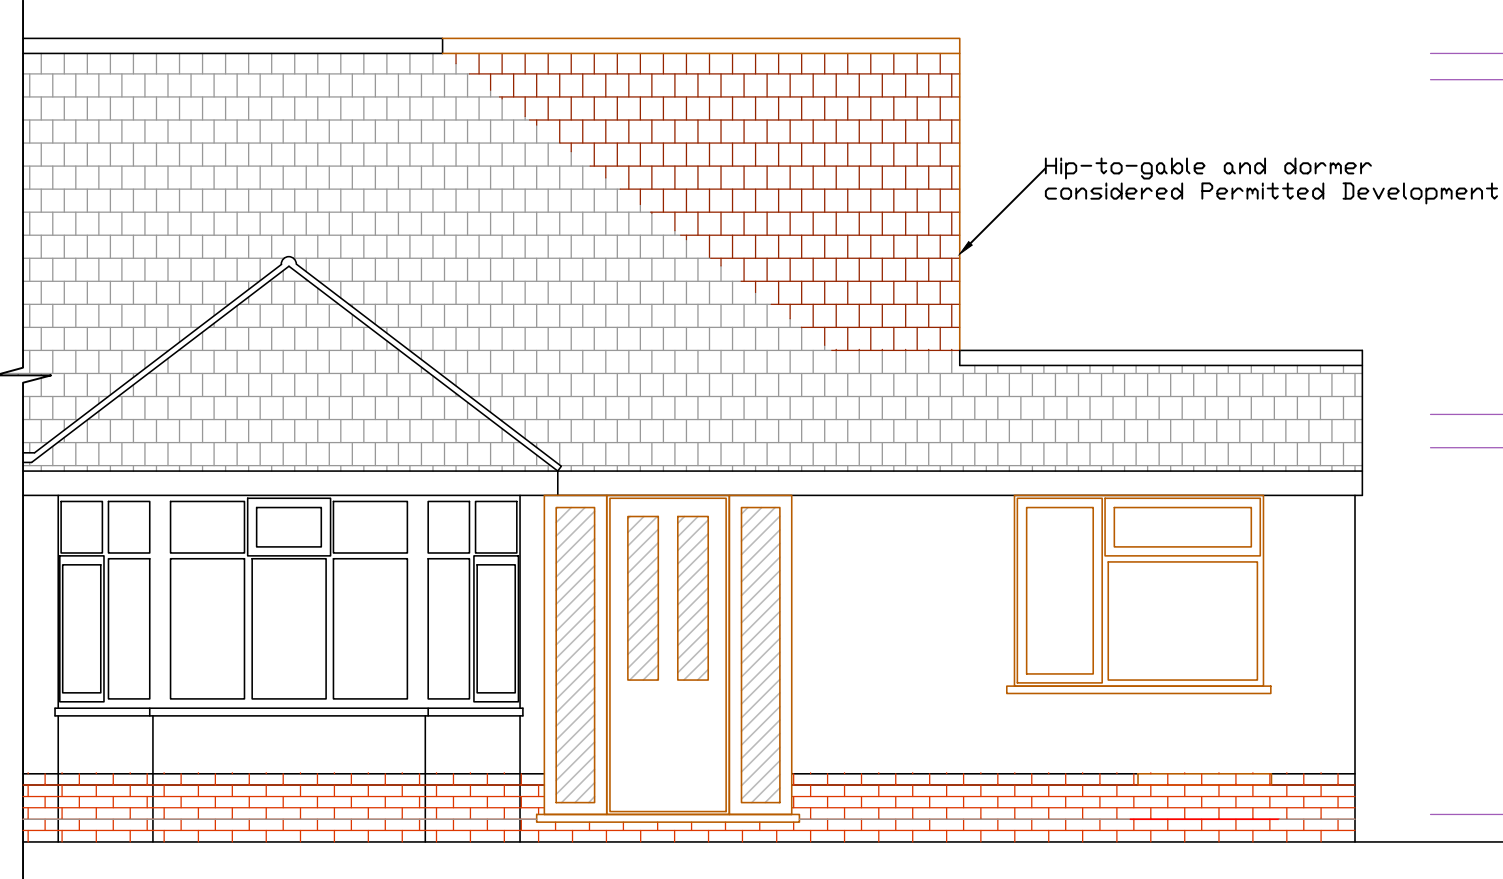

FRONT ELEVATION
South

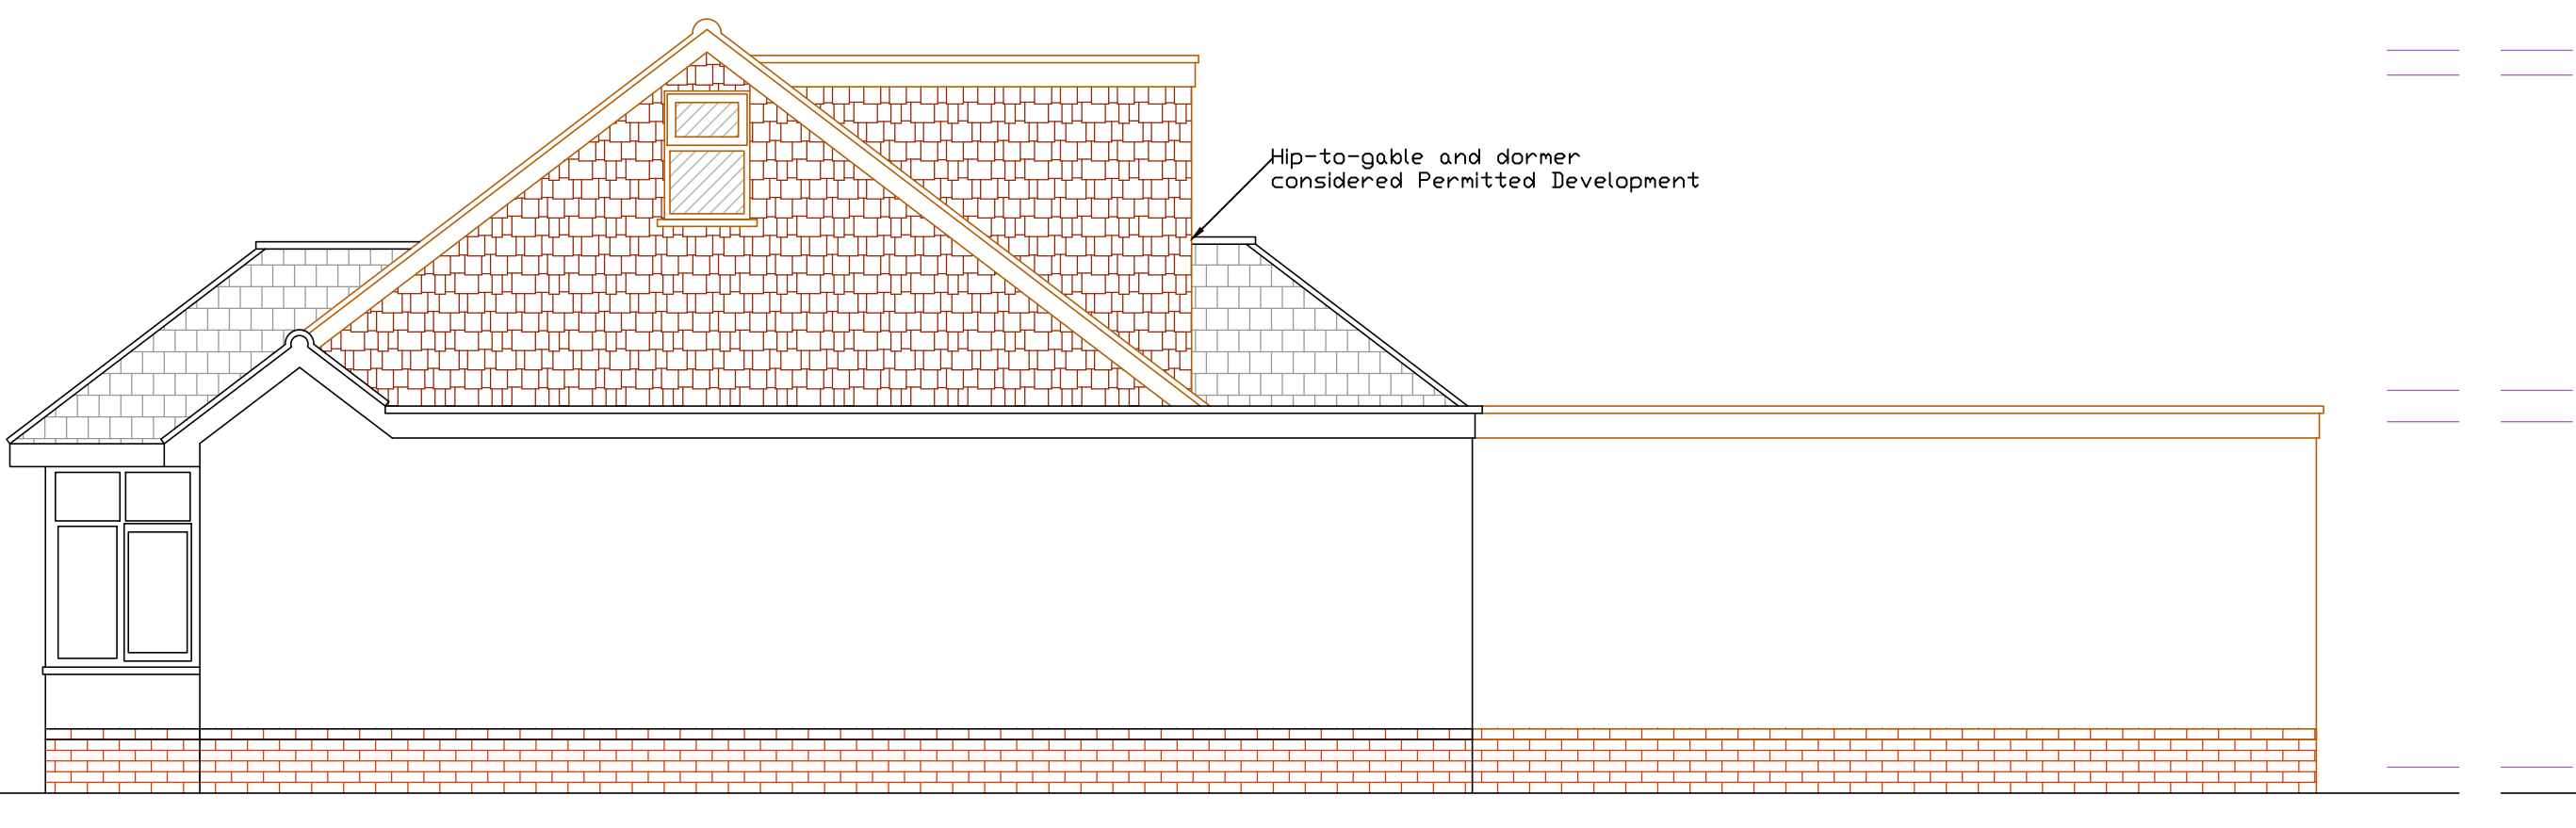


SIDE ELEVATION
East

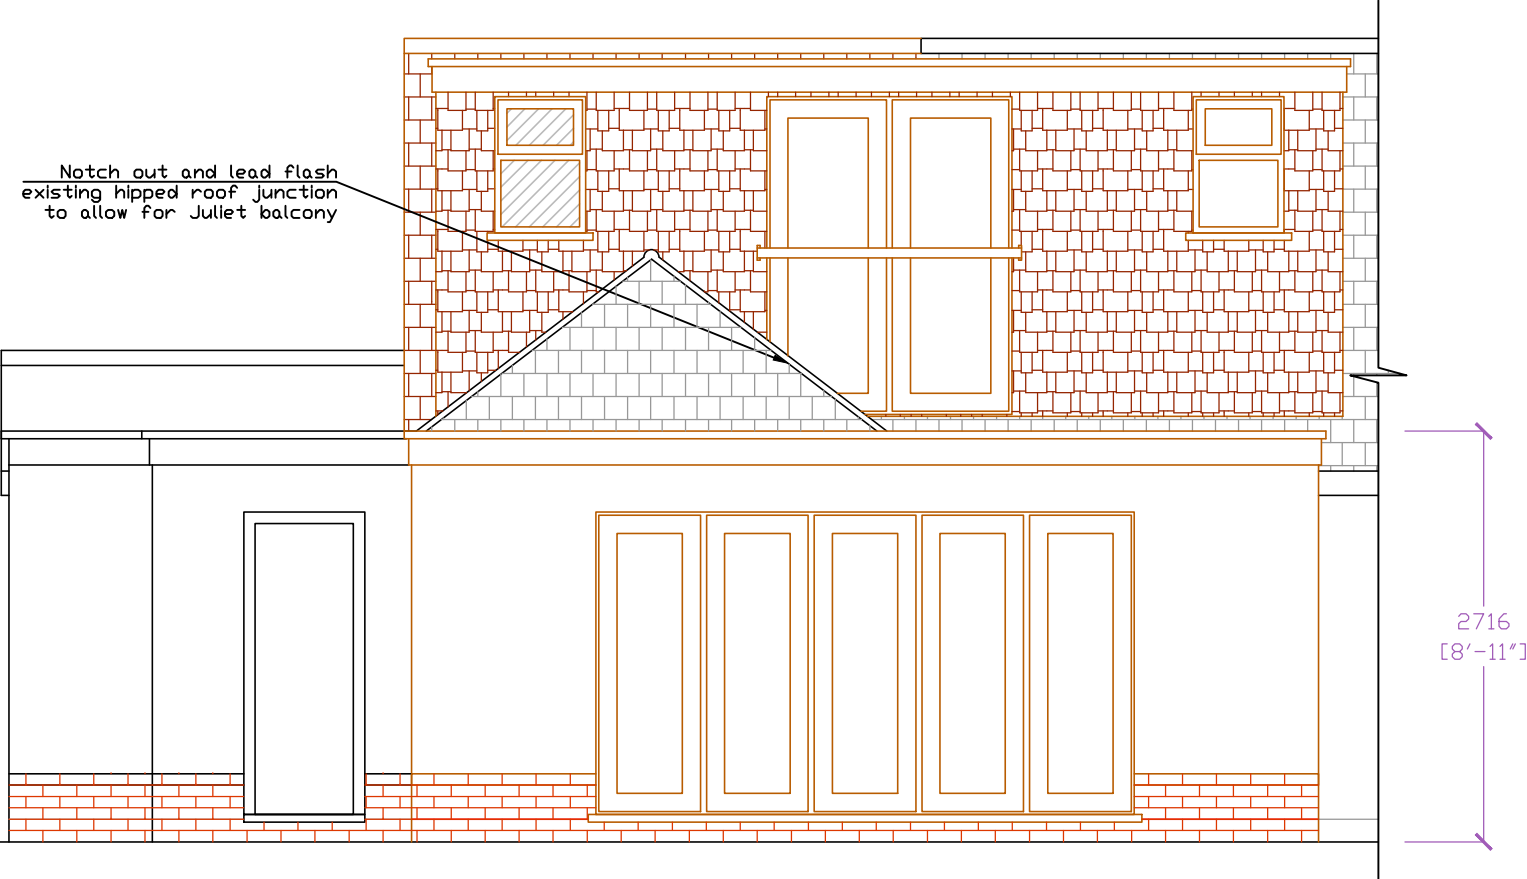


REAR ELEVATION
North

PROPOSED ELEVATIONS 1:50

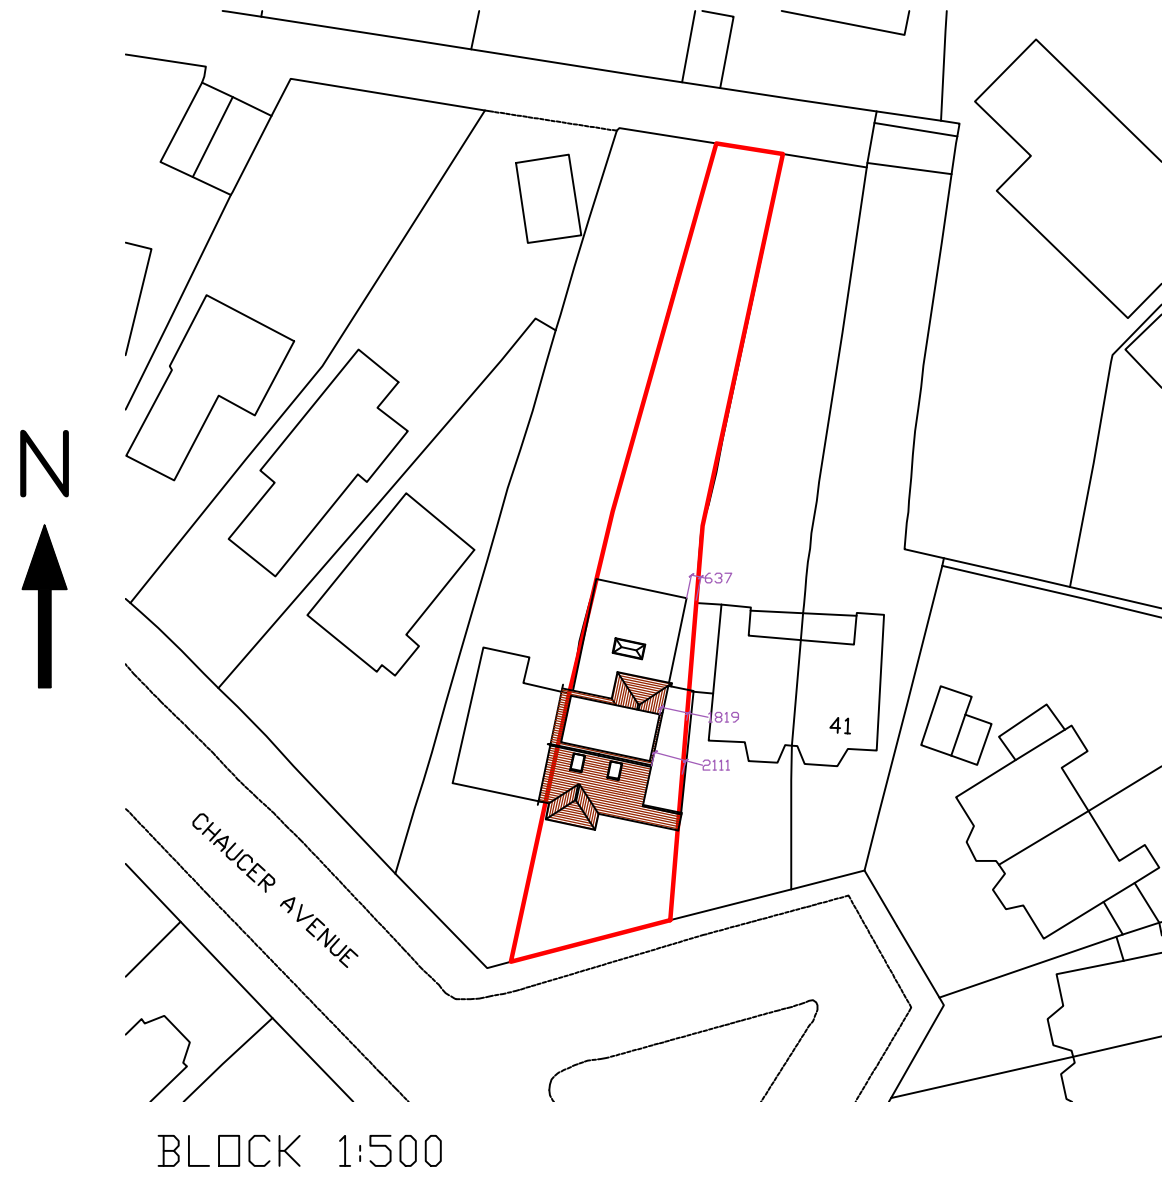


BLOCK 1:500

No construction
work to be carried
out outside of
boundary lines

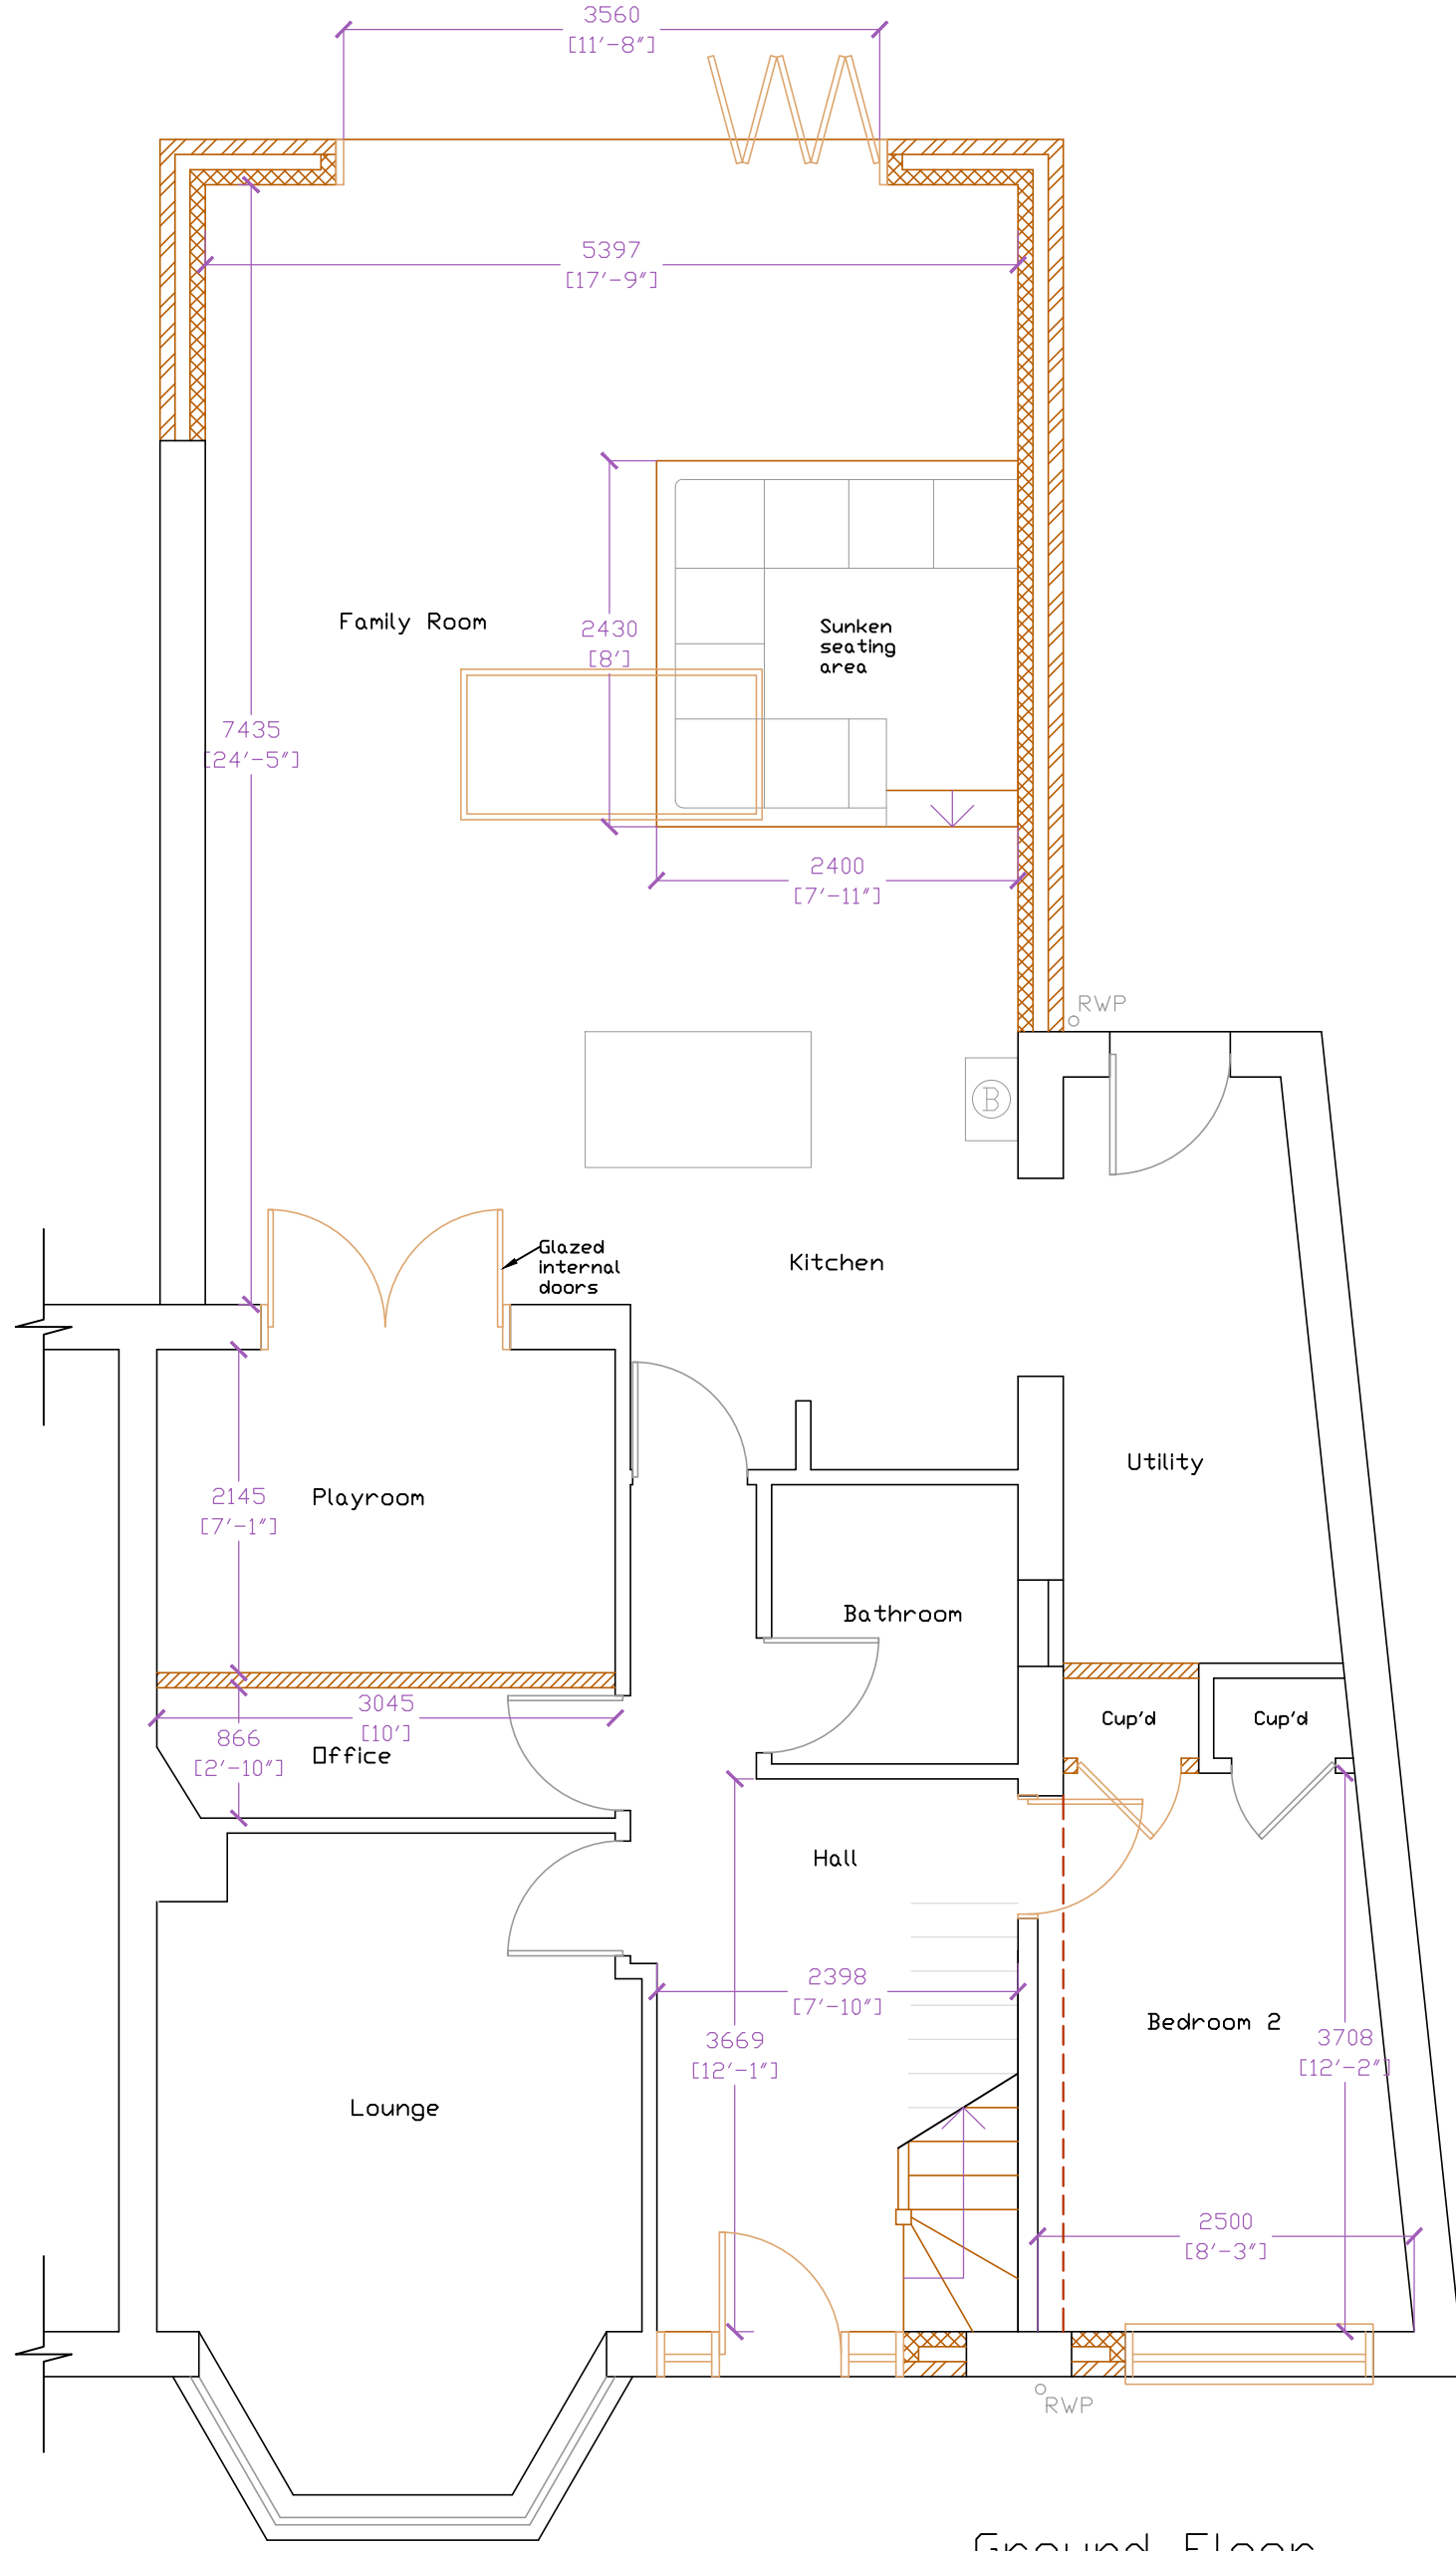


Ground Floor

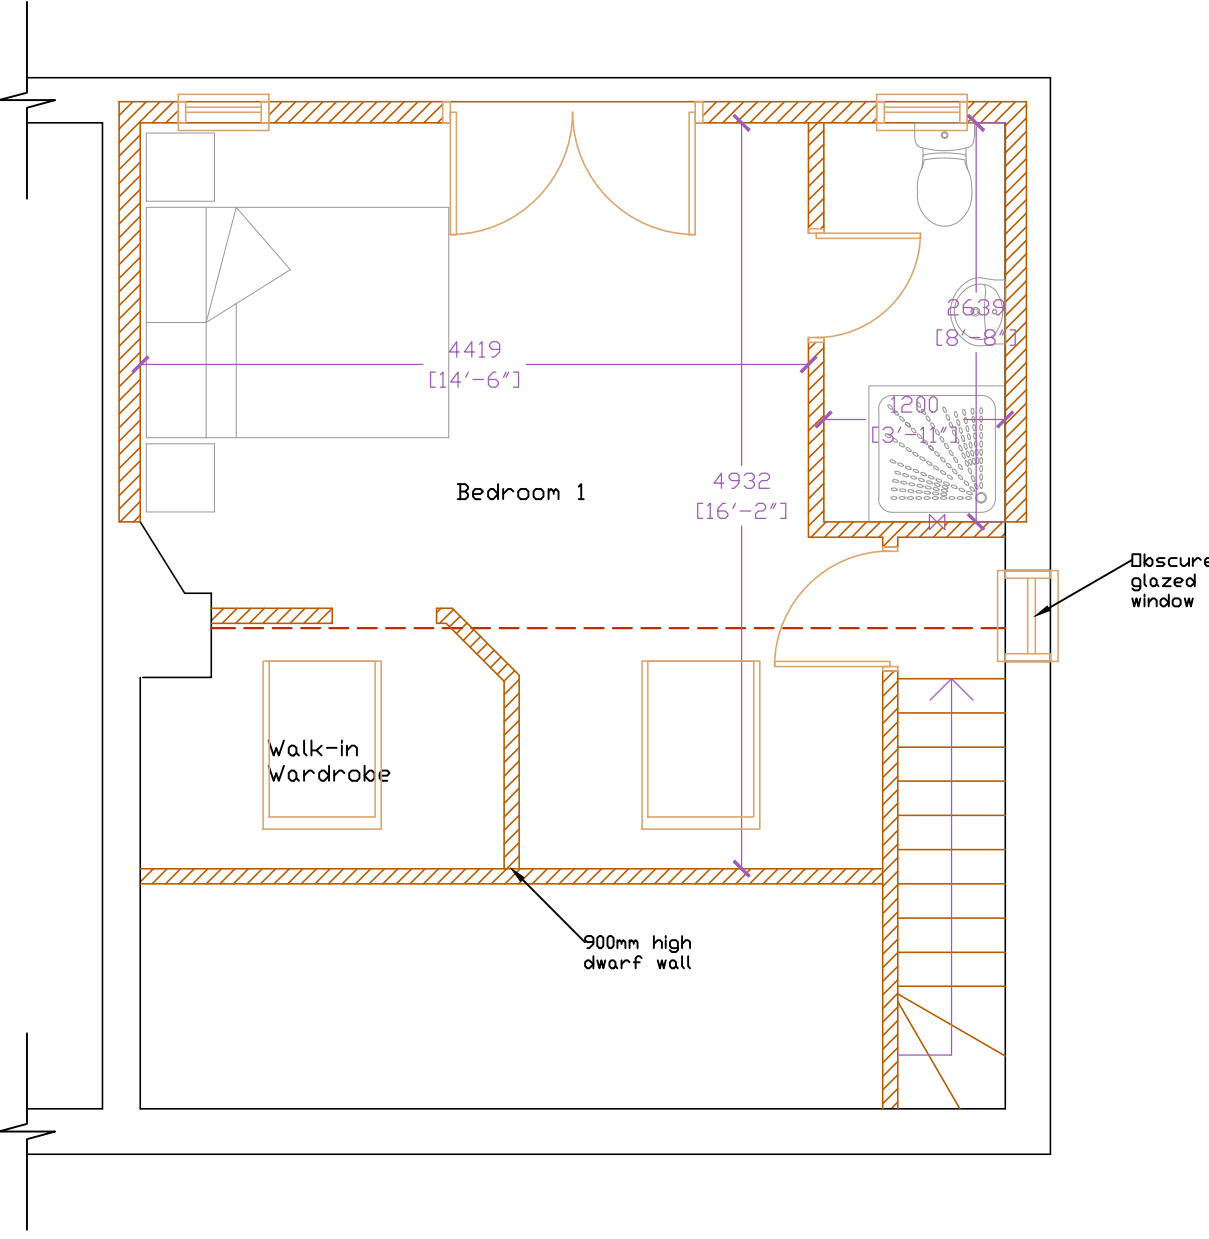


First Floor

PROPOSED FLOOR PLANS 1:50

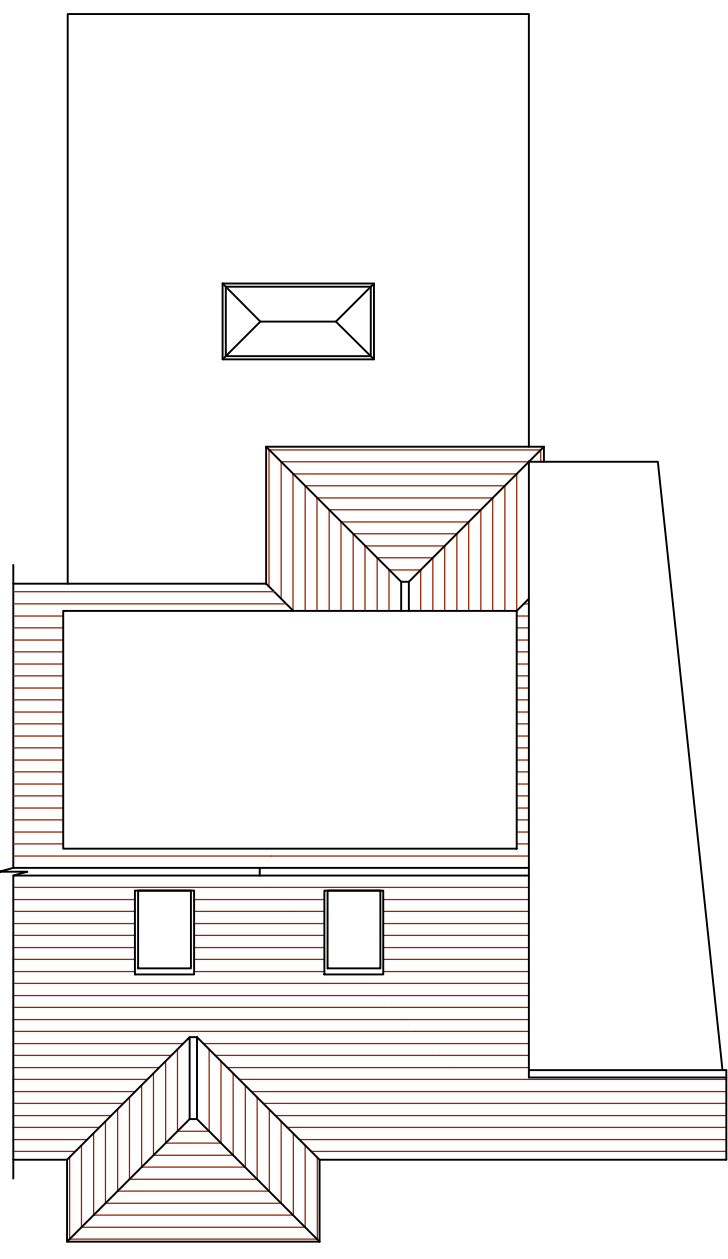

PROPOSED ROOF PLAN 1:100

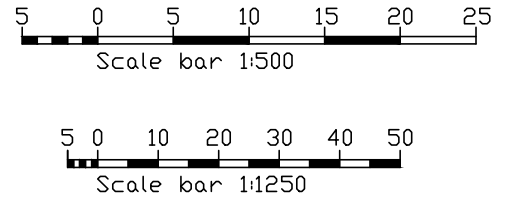

All dimensions to be checked on site prior to commencement of work, except for planning purposes.

This drawing is the copyright of

CALDOTECH LTD

and may not be copied, altered or reproduced
in any way without written authority.

CALDOTECH LTD
11 THE PARADE
WILLOWHAYNE CRESCENT
EAST PRESTON
West Sussex
BN16 1NS Telephone 01903 859176

PROPOSED FLOOR PLANS, ELEVATIONS,
ROOF PLAN & BLOCK
37 Chaucer Avenue
Rustington
West Sussex
BN16 2PQ

CLIENT	Mr & Mrs Turnbull		
R2	Block plan amendments	RM	25/07/14
R1	Client amendments	RM	04/07/14
Issue	Details	By	Date
SCALE	AS SHOWN on A1		
DATE	25/07/14		
DRAWING NUMBER	14007/0252		