




NOTES
WRITTEN DIMENSIONS TO BE TAKEN IN PREFERENCE TO SCALE, AND
ARE TO BE CHECKED ON SITE PRIOR TO COMMENCING WORK.
THIS DRAWING IS TO BE READ IN CONJUNCTION WITH ALL OTHER
DOCUMENTS RELATING TO THIS PROJECT.
ANY DISCREPANCIES ARE TO BE REFERRED IMMEDIATELY TO THE
PROJECT DESIGNER.
THIS DRAWING IS COPYRIGHT, AND SHOULD NOT BE USED OR
REPRODUCED WITHOUT PERMISSION.
IT IS THE CONTRACTOR'S RESPONSIBILITY TO ENSURE COMPLIANCE
WITH THE BUILDING REGULATIONS.

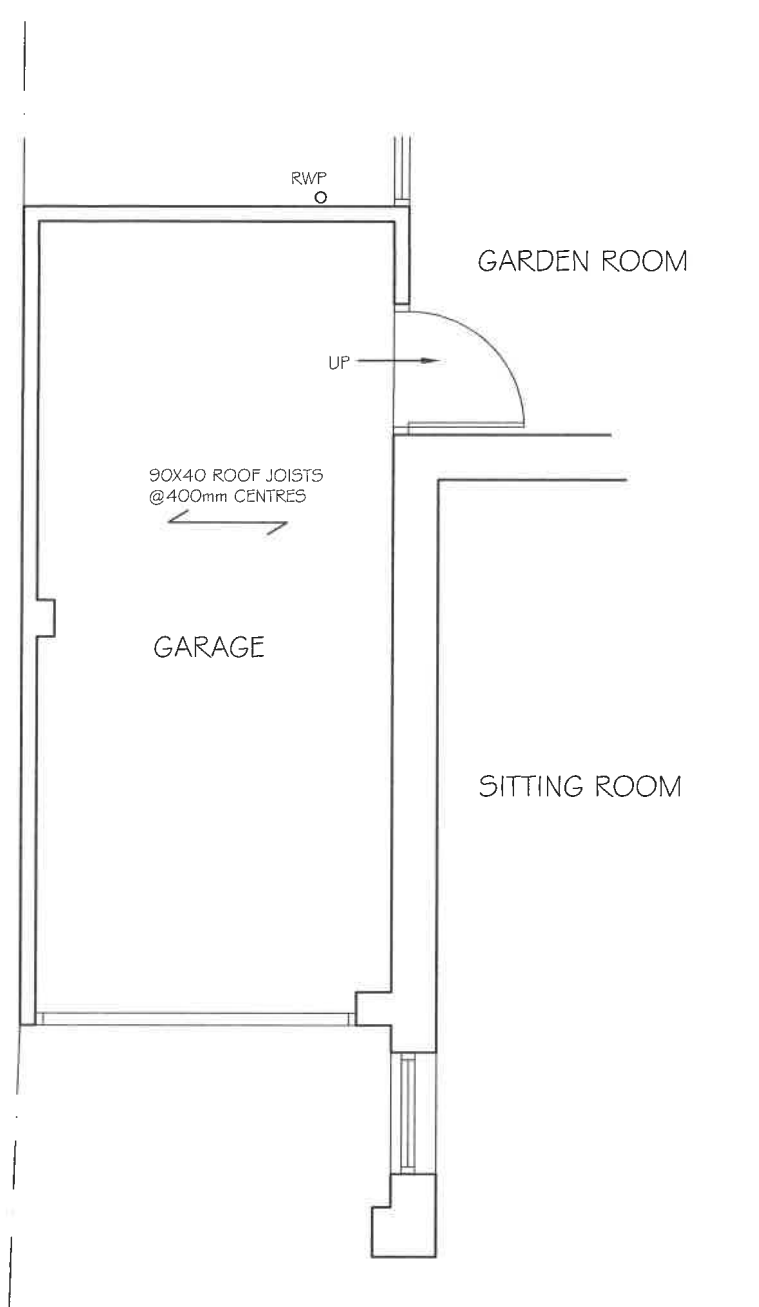


EXISTING PART
GROUND FLOOR PLAN

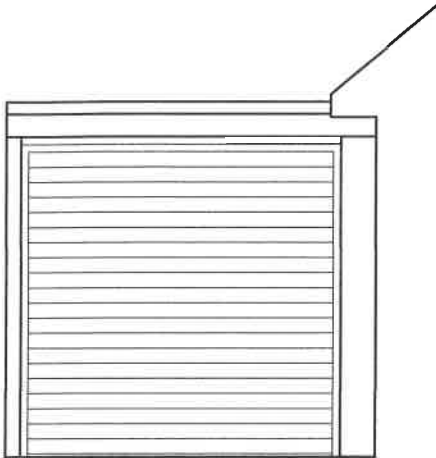

EXISTING PART
FRONT ELEVATION

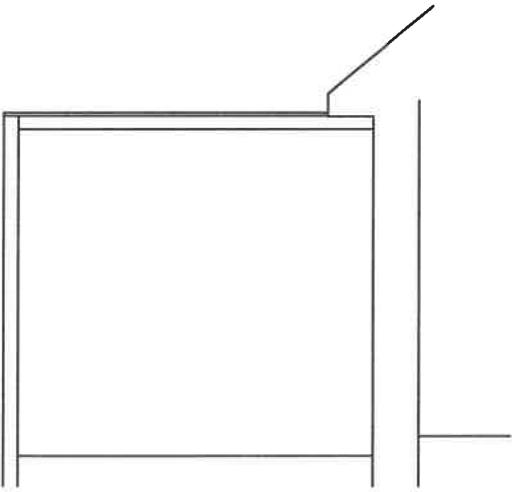

EXISTING
SECTION

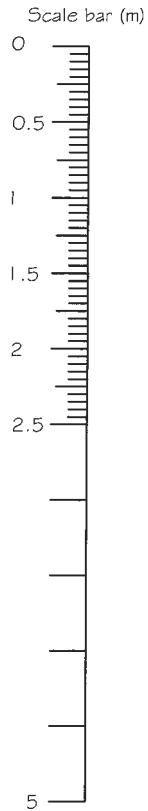

REV	DESCRIPTION	DATE
-----	-------------	------

PROJECT
16 WINDMILL DRIVE
RUSTINGTON
WEST SUSSEX

DRAWING TITLE
EXISTING GARAGE LAYOUTS

CLIENT
MR & MRS WILLS

SCALE 1:50 @A3	DRAWN BY PLB	DATE AUG 19
--------------------------	------------------------	-----------------------

DWG NO 888/01	REV. -
----------------------	---------------

Unit 3b Woodhorn Business Centre
Woodhorn Lane
Oving Chichester
West Sussex PO20 2BX
Tel 01243 774764
www.sloaneandbrown.co.uk

