

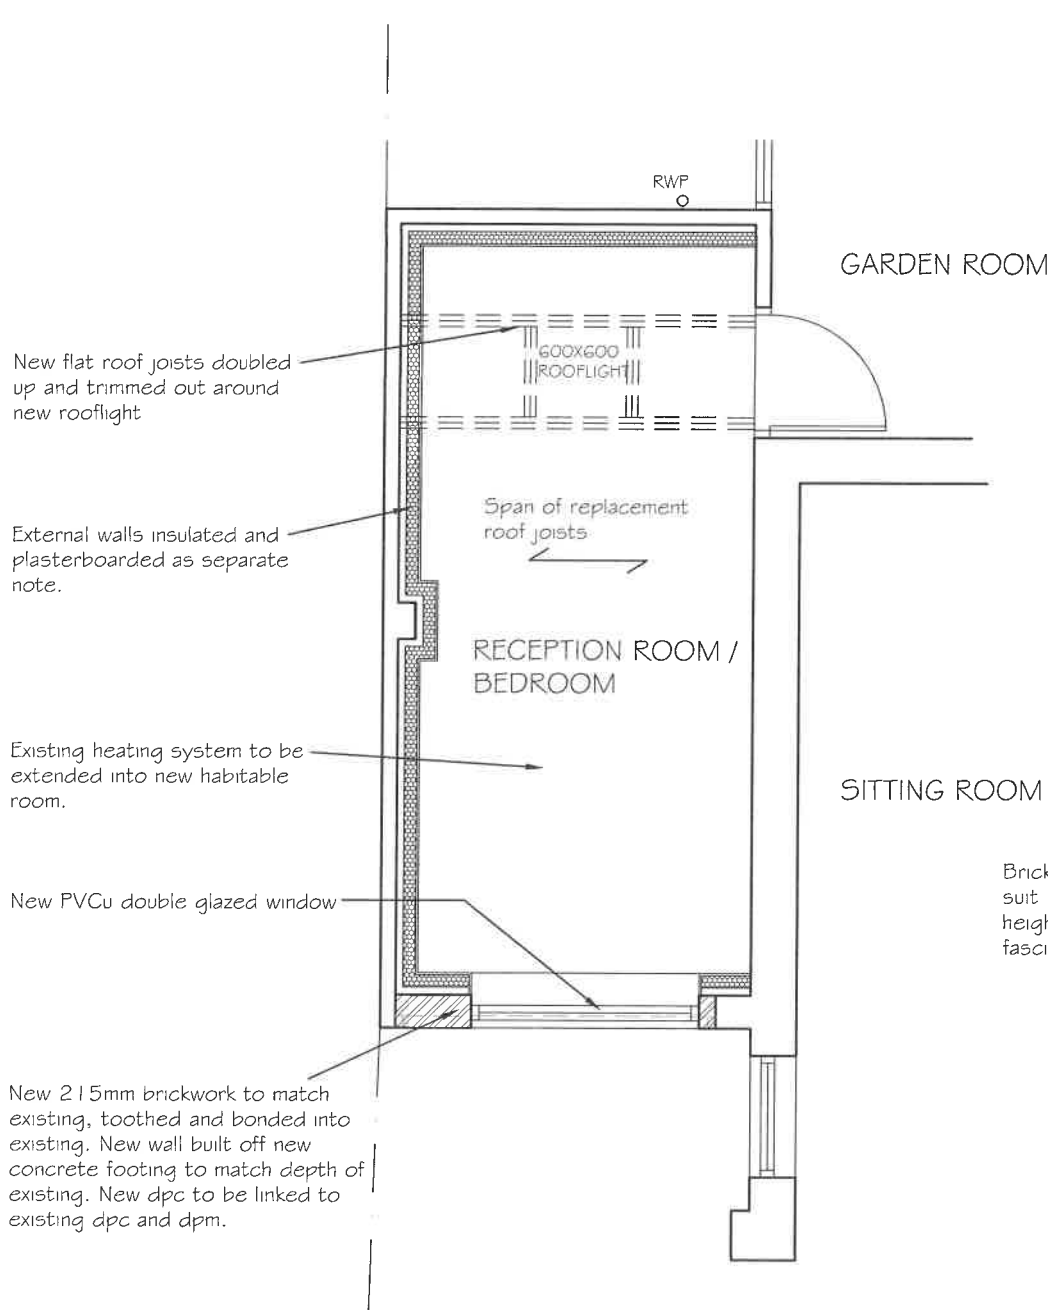


NOTES
WRITTEN DIMENSIONS TO BE TAKEN IN PREFERENCE TO SCALE, AND ARE TO BE CHECKED ON SITE PRIOR TO COMMENCING WORK. THIS DRAWING IS TO BE READ IN CONJUNCTION WITH ALL OTHER DOCUMENTS RELATING TO THIS PROJECT. ANY DISCREPANCIES ARE TO BE REFERRED IMMEDIATELY TO THE PROJECT DESIGNER. THIS DRAWING IS COPYRIGHT, AND SHOULD NOT BE USED OR REPRODUCED WITHOUT PERMISSION. IT IS THE CONTRACTOR'S RESPONSIBILITY TO ENSURE COMPLIANCE WITH THE BUILDING REGULATIONS.


Scale bar (m)

 

PROPOSED PART
GROUND FLOOR PLAN

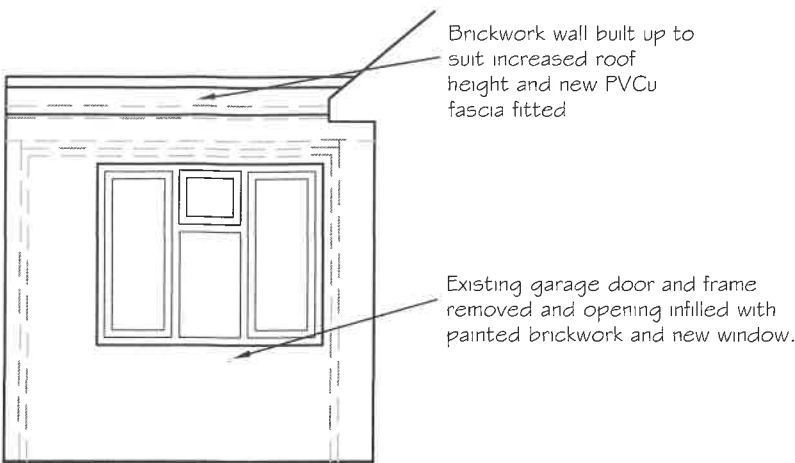

PROPOSED PART
FRONT ELEVATION

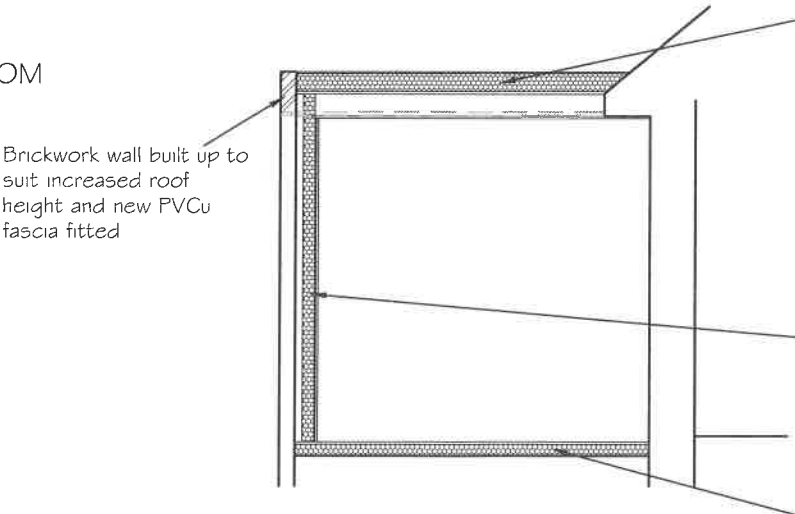

PROPOSED
SECTION

REV DESCRIPTION DATE

PROJECT
16 WINDMILL DRIVE
RUSTINGTON
WEST SUSSEX

DRAWING TITLE
PROPOSED LAYOUTS OF CONVERSION
OF EXISTING GARAGE

CLIENT
MR & MRS WILLS

SCALE 1:50 @A3 DRAWN BY PLB DATE AUG 19

DWG NO 888/02 REV. -

Unit 3b Woodhorn Business Centre
Woodhorn Lane
Oving Chichester
West Sussex PO20 2BX
Tel 01243 774764
www.sloaneandbrown.co.uk

CHARTERED BUILDING SURVEYORS
SLOANE & BROWN
ARCHITECTURAL SERVICES