




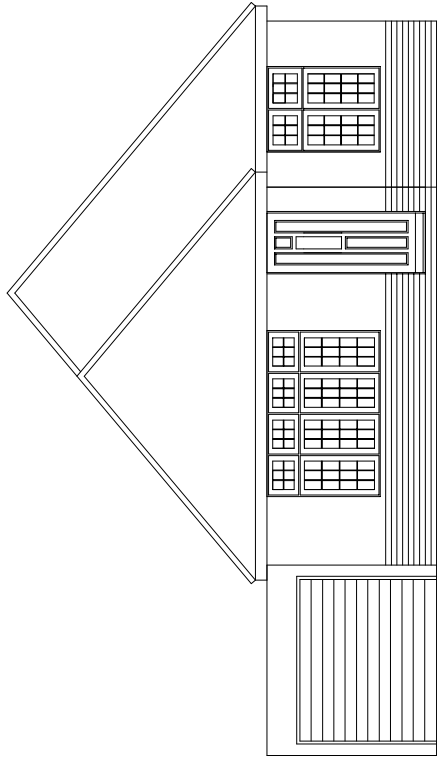


EXISTING FRONT ELEVATION

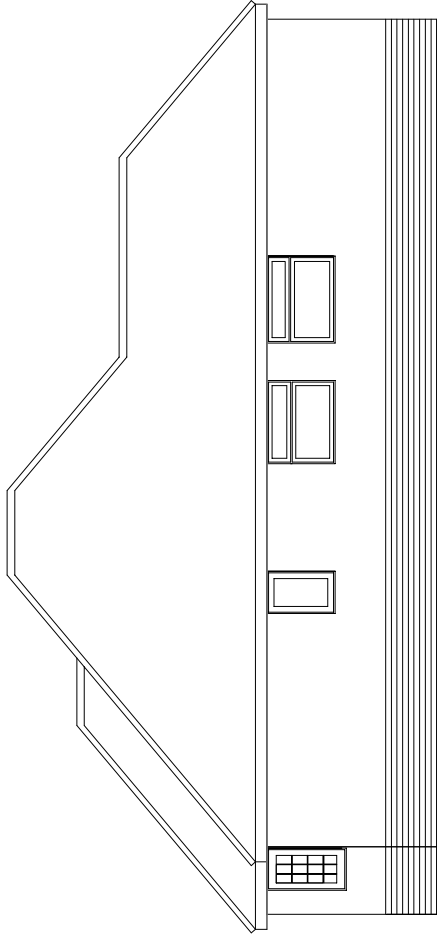

EXISTING SIDE ELEVATION


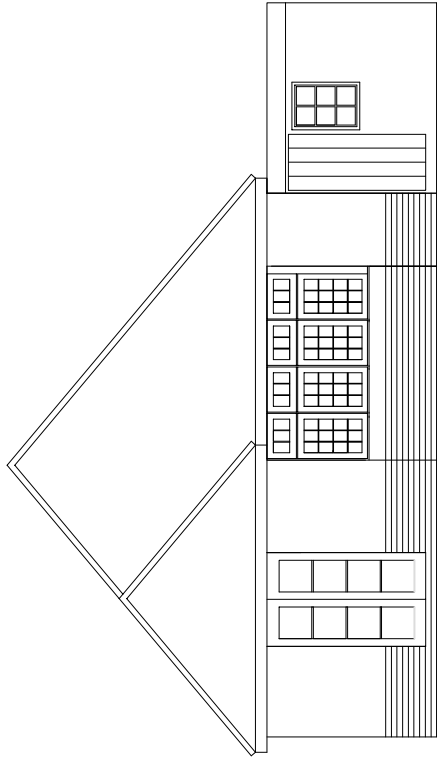


EXISTING REAR ELEVATION

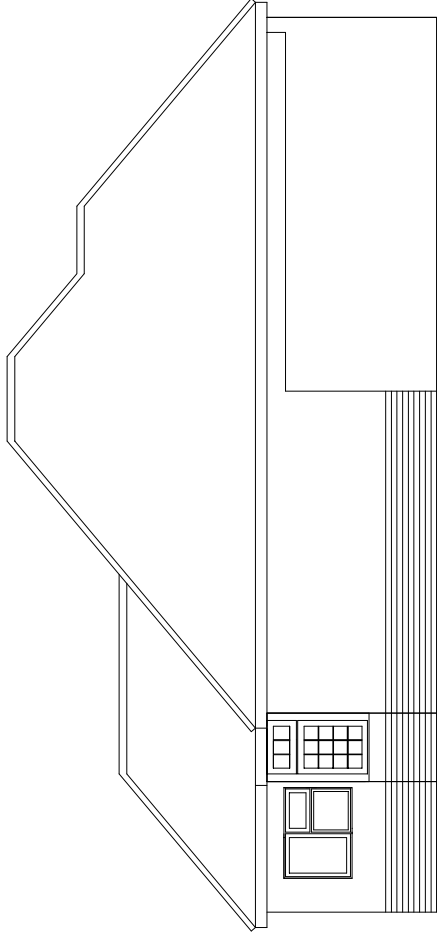


EXISTING SIDE ELEVATION

ELEVATIONS & PLAN 1:100 @ A2

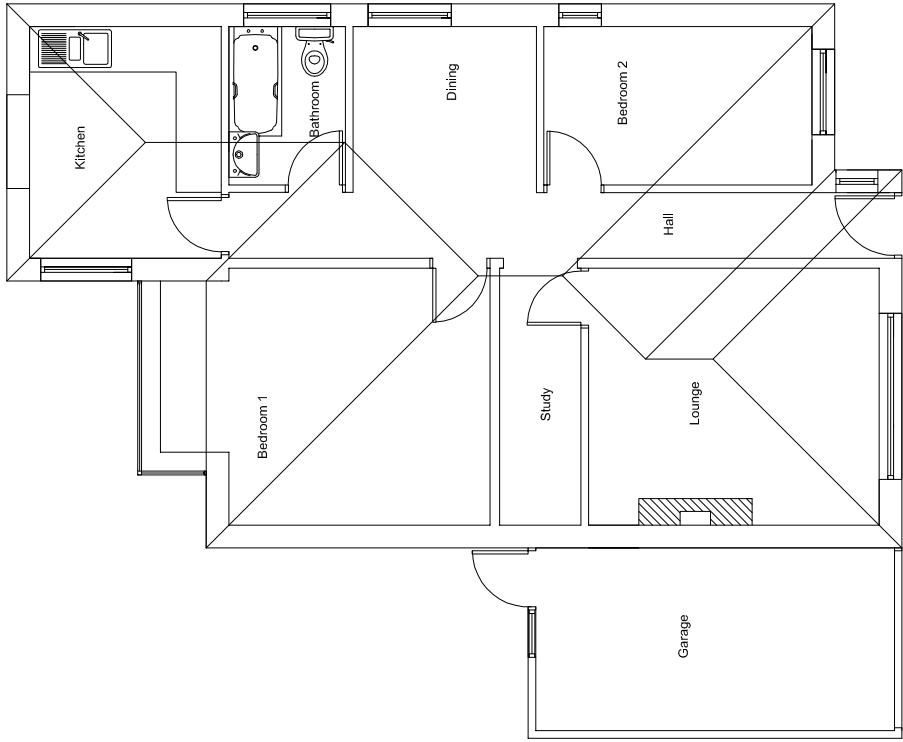 


EXISTING GROUND FLOOR PLAN

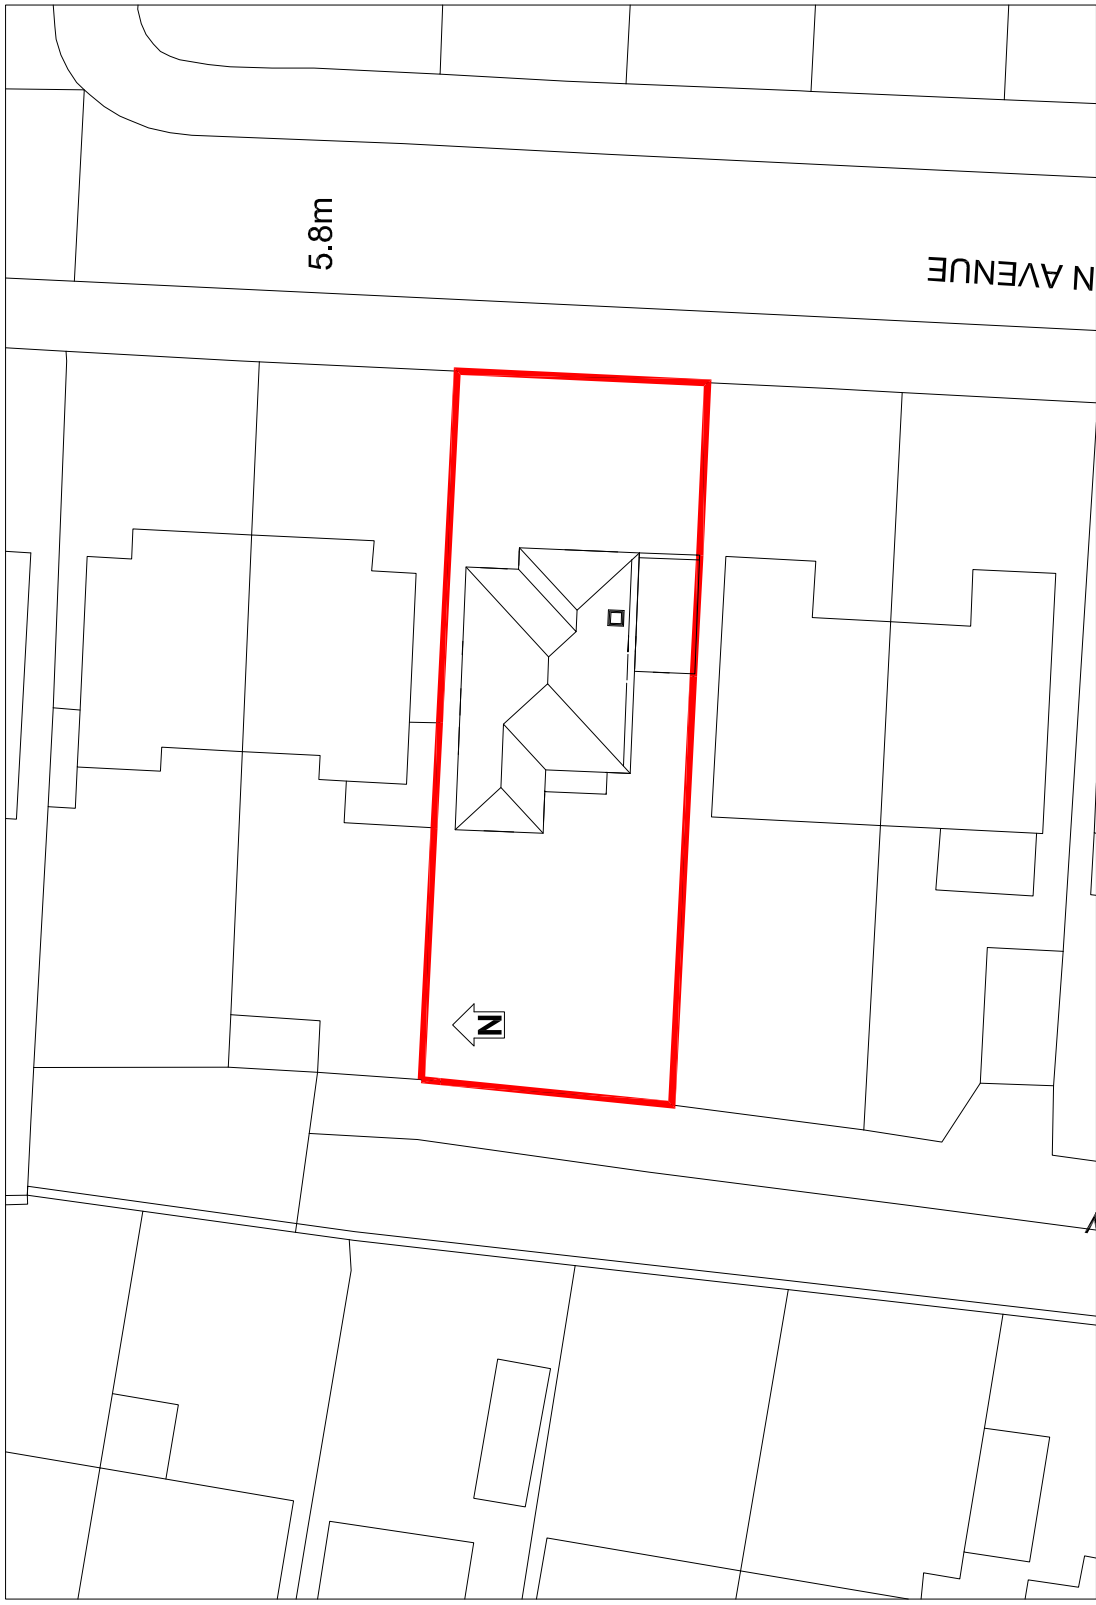

BLOCK PLAN 1:500 @ A2



LOCATION PLAN 1:1250@ A2

 

Rev.	Description	Date
aps Architectural Consultants		
Site	32 TENNYN SON AVENUE RUSTINGTON BN16 2PH	
Project	Existing Plans & Elevations	
Drawing No.	TAR001	Rev.
Scale	1:100 @ A1	
Date	July 2012	Drawn
		DPS