




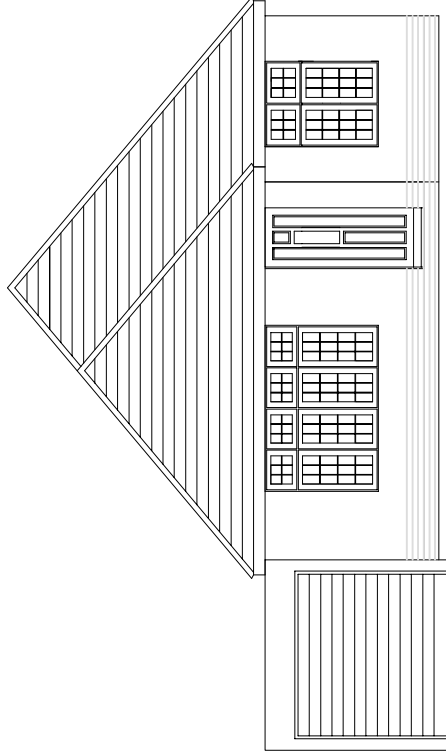


PROPOSED FRONT ELEVATION

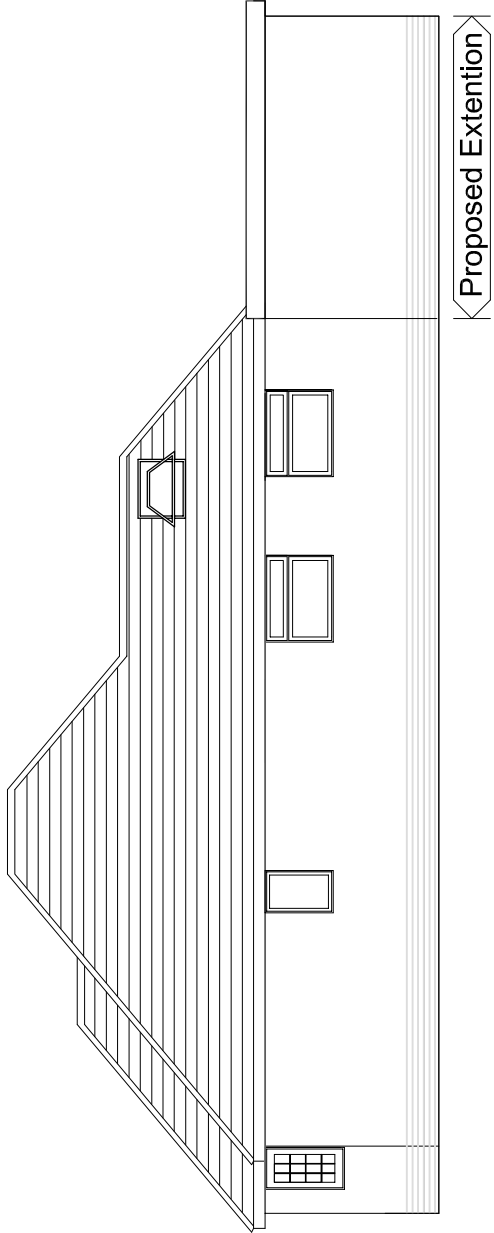

PROPOSED SOUTH SIDE ELEVATION


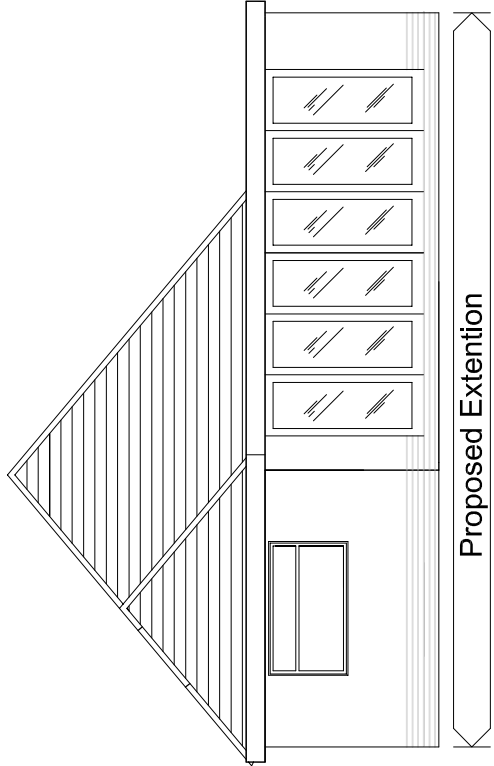


PROPOSED REAR ELEVATION

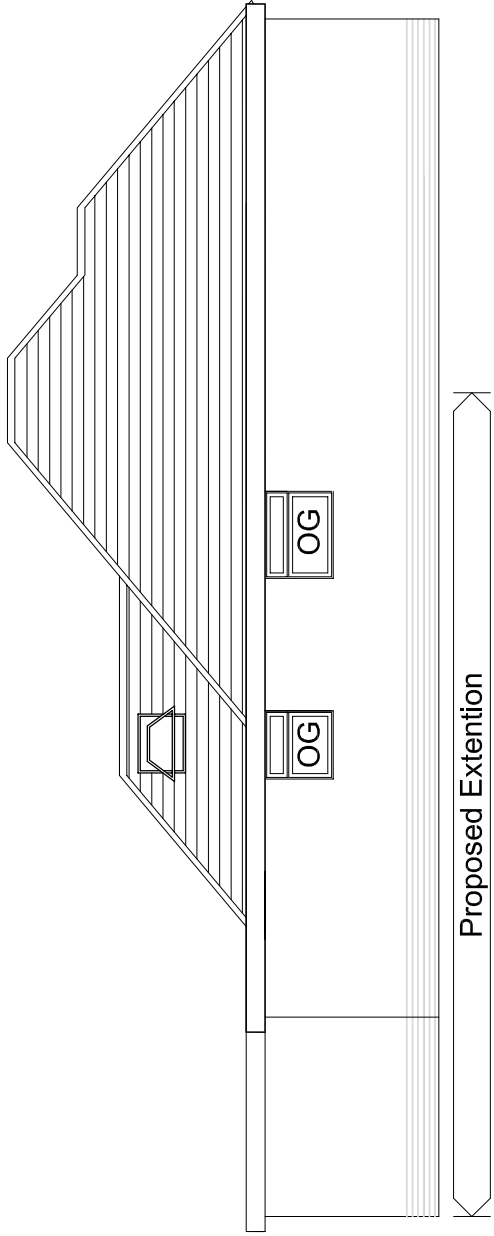

PROPOSED NORTH SIDE ELEVATION


ELEVATIONS & PLAN 1:100 @ A2

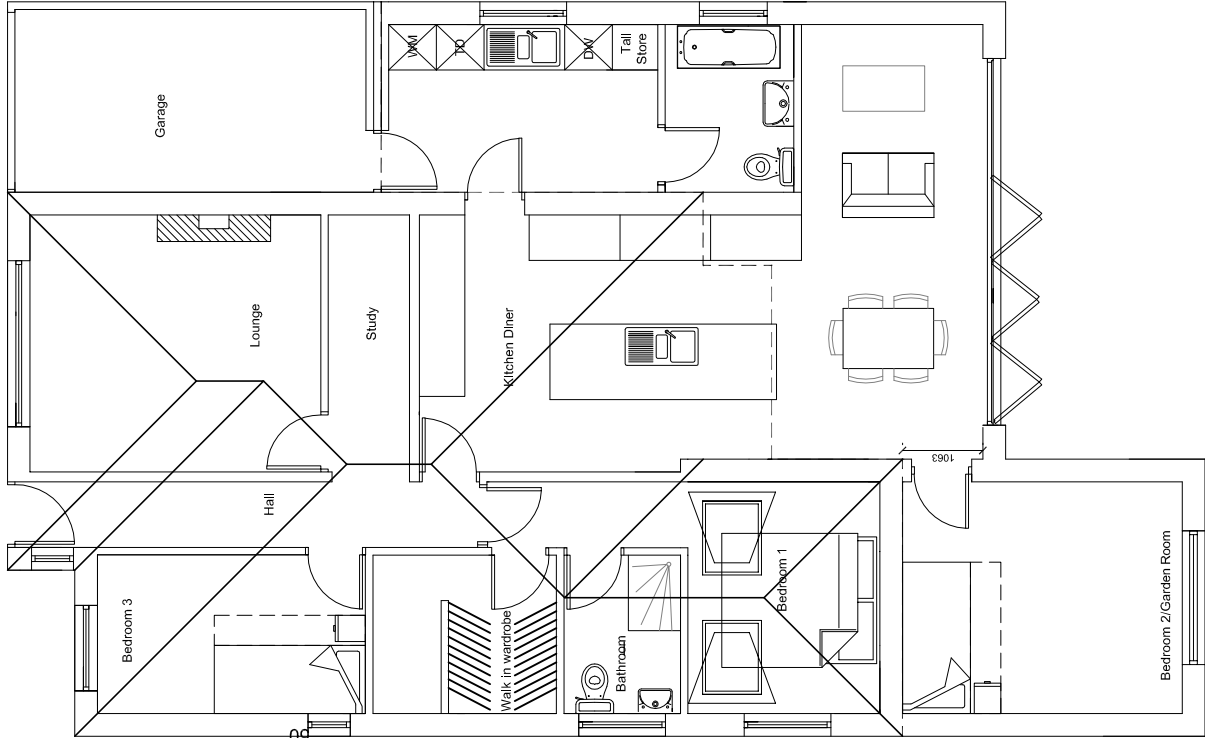 

BLOCK PLAN 1:500 @ A2



Rev. A	Clients comments added.	Nov.2012
Rev.	Description	Date

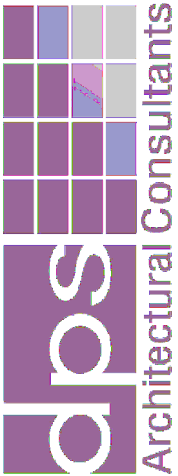

Site	32 TENNYSON AVENUE RUSTINGTON BN16 2PH
------	--

Project	Proposed Floor Plans
---------	----------------------

Drawing No.	TAR/002	Rev. A
Scale	1:100 & 1:50 @ A2	
Date	July 2012	Drawn
		DPS