


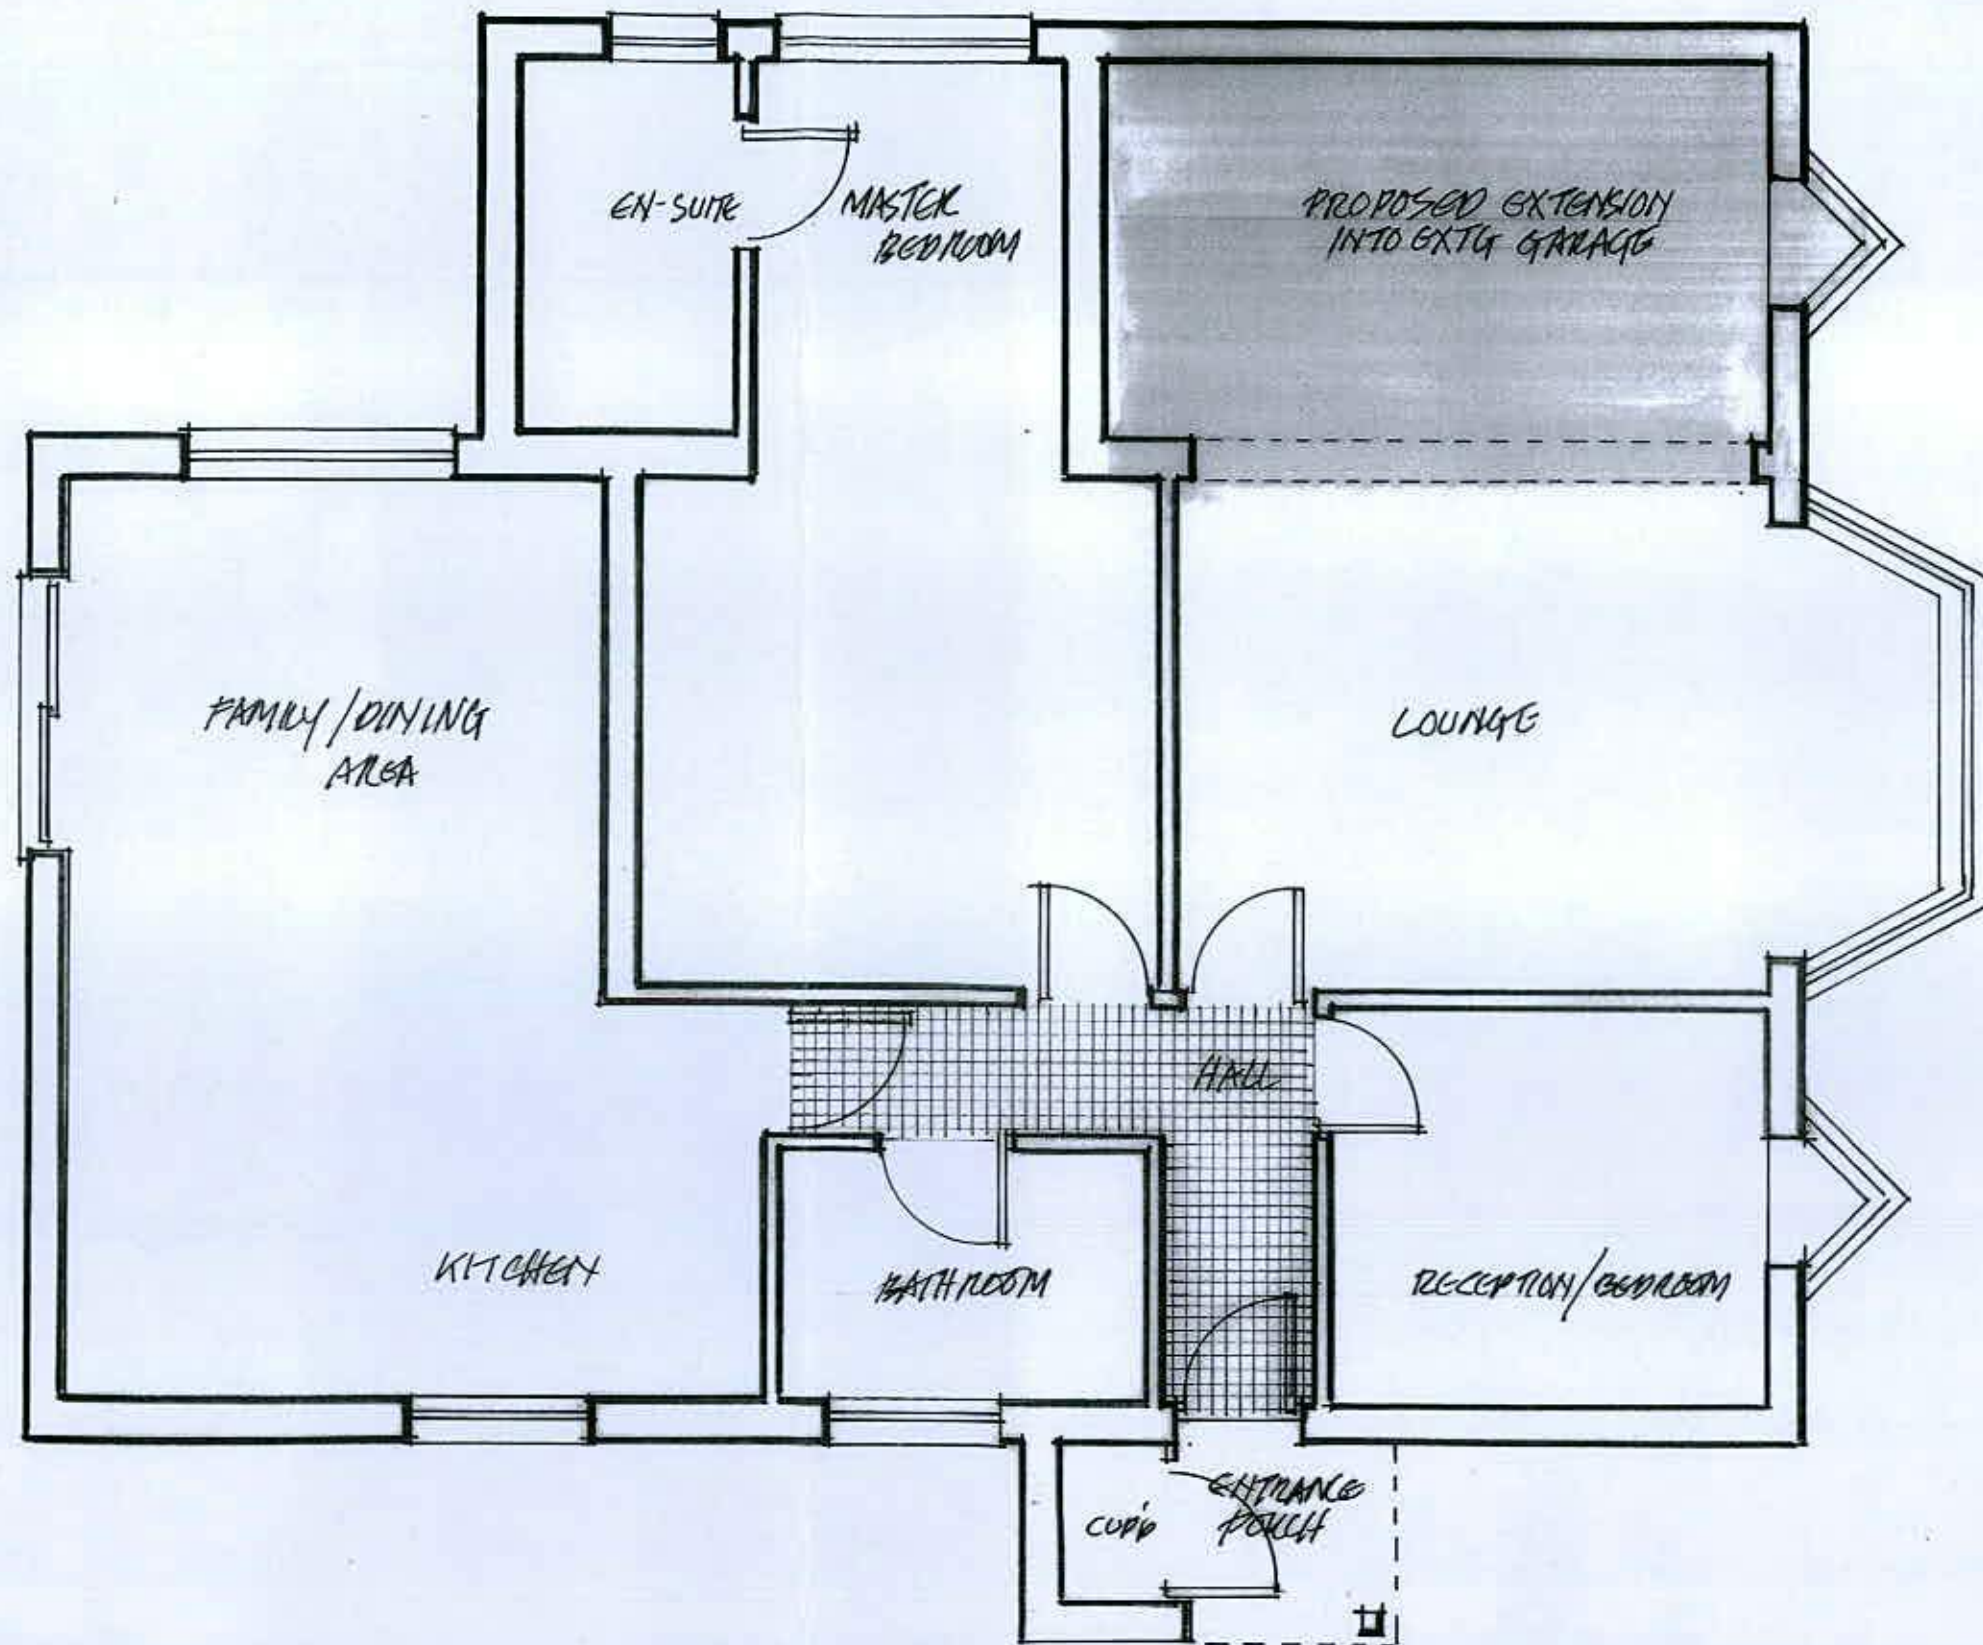

MARK TURNER DIP ARCH. RIBA

69 NOAH'S ARK LANE
LINDFIELD
WEST SUSSEX RH16 2LU

E. turnerdesignstudio.turner@gmail.com M. 07776 303378

This drawing is not to be scaled

All dimensions to be checked on site

Project: 28 THE CRESCENT, DOWTINGTON, BN16 6PF

Drawing: FLOOR PLAN - AS PROPOSED

Scale: 1:50 1 2 3 4 5m

Date: JAN 2011 Drawn: MT No: 1911-P.04 Rev: