


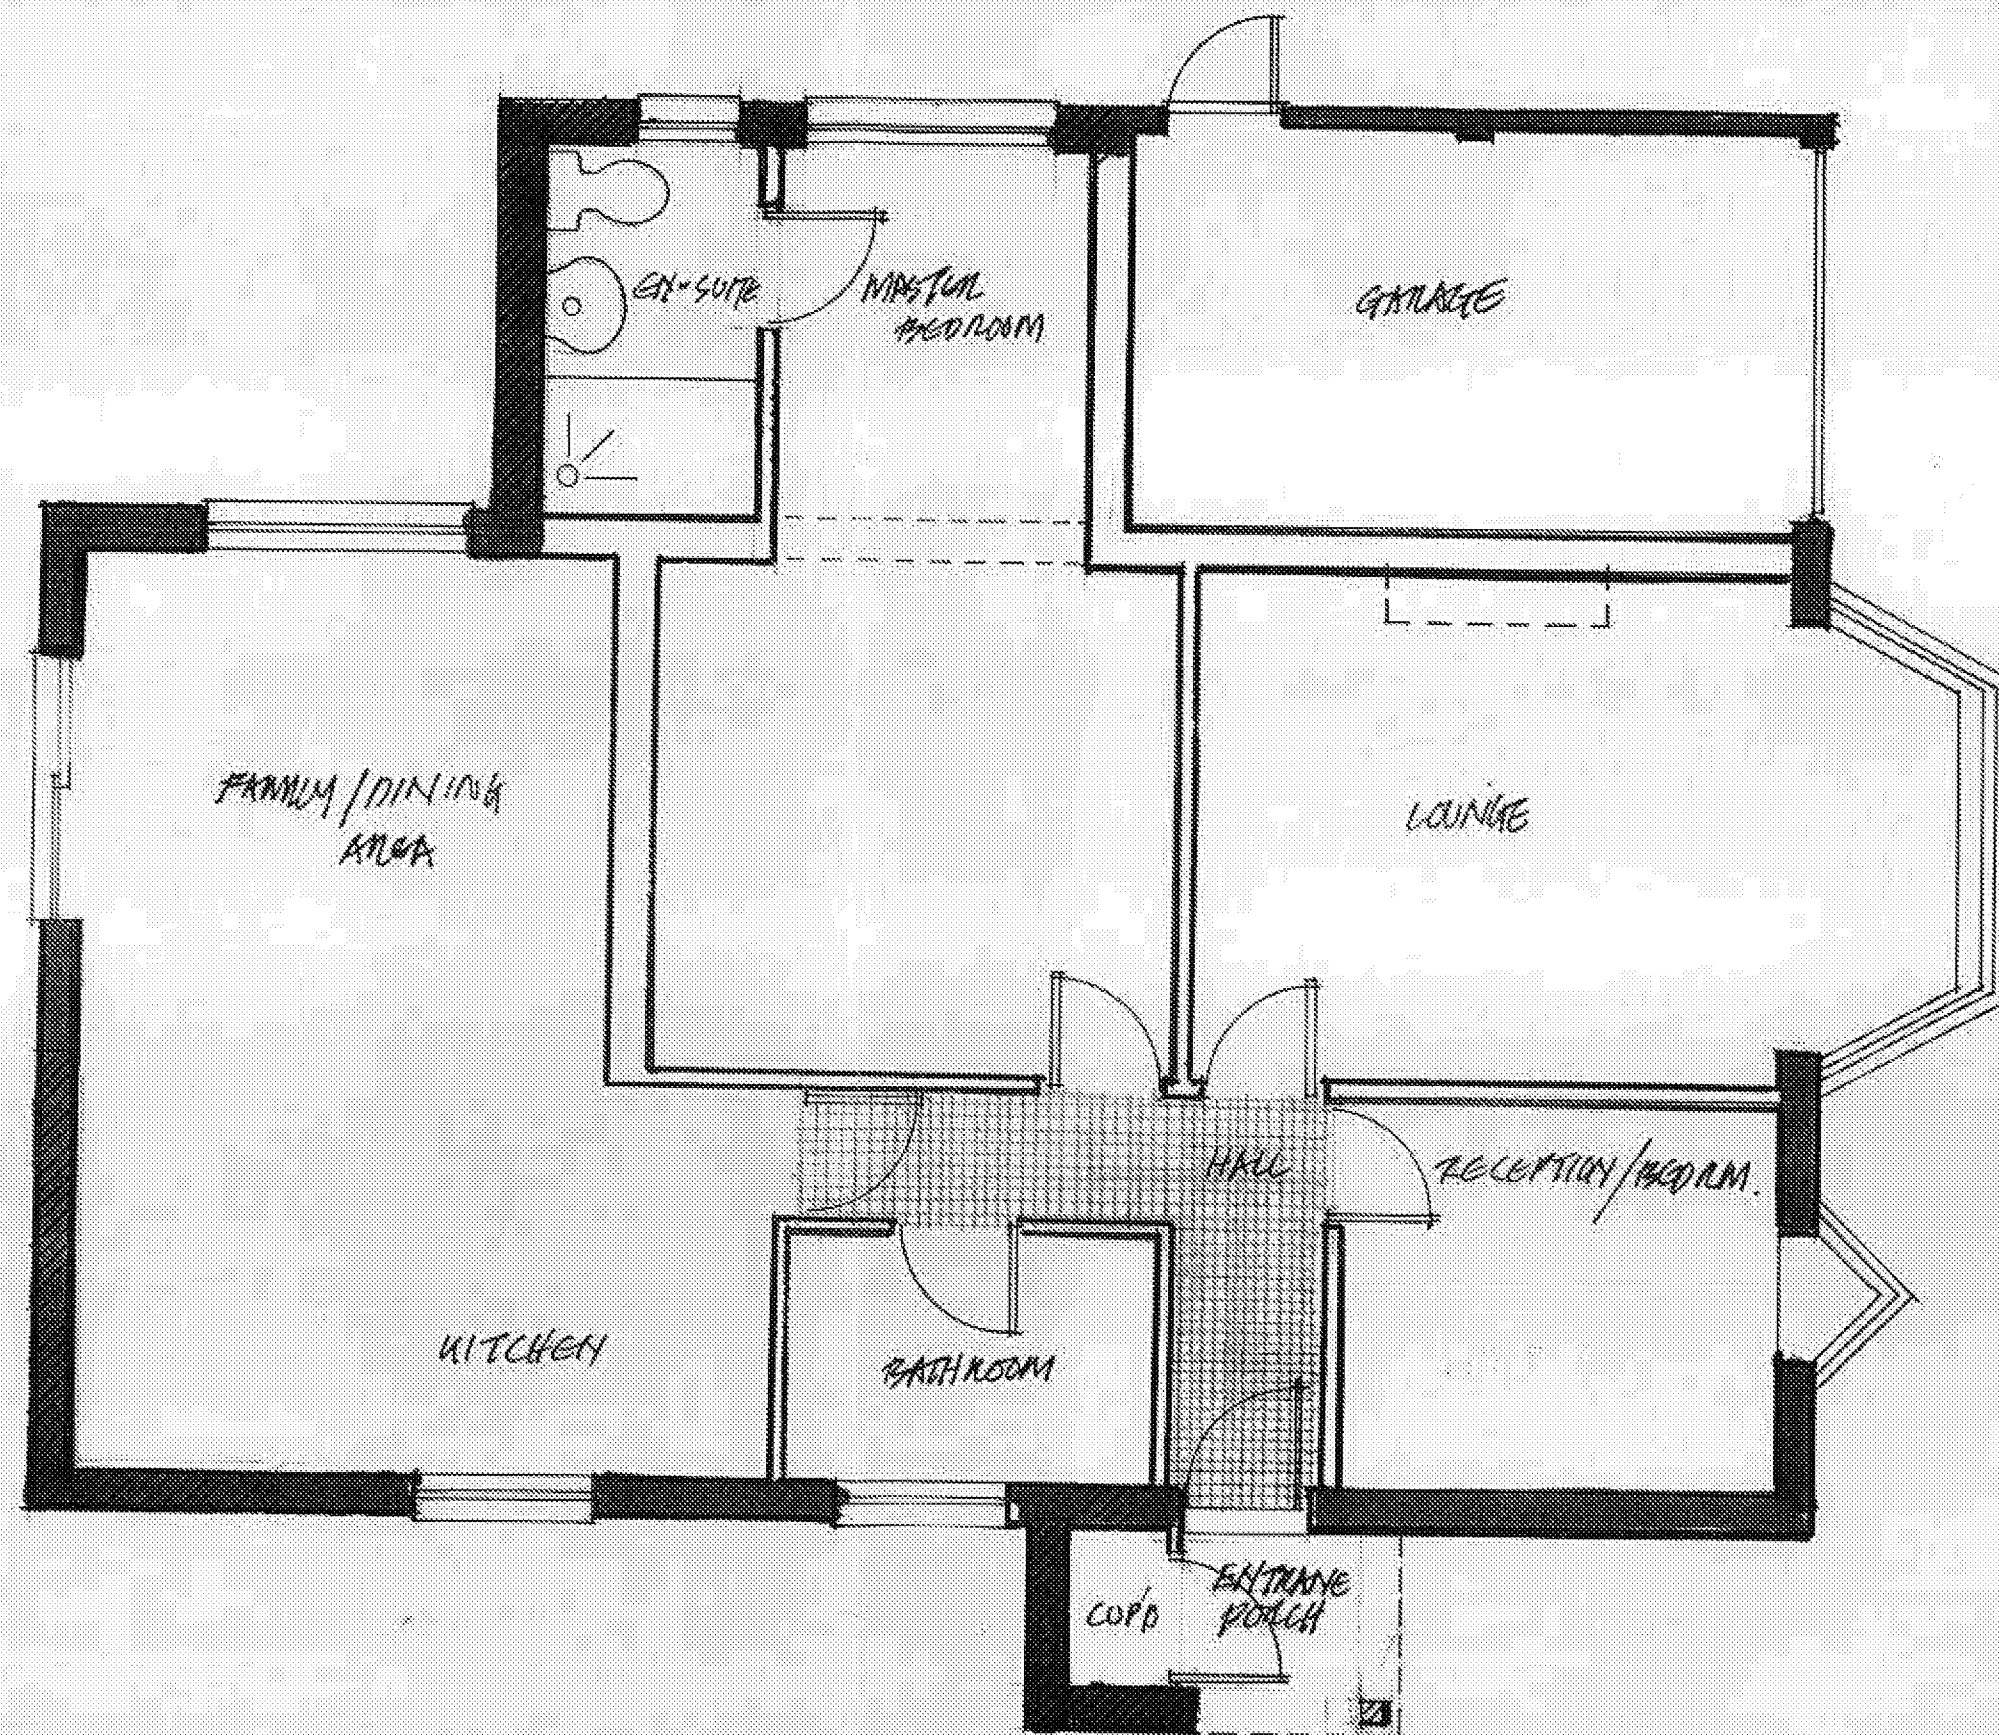

MARK TURNER DIP ARCH. RIBA
 69 NOAHS ARK LANE
 LINDFIELD
 WEST SUSSEX RH16 2LU

E. turnerdesignstudio.turner@gmail.com M. 07776 303378

Project: 28 THE CRESCENT, DUSTINGTON, BN16 6PF

Drawing: FLOOR PLAN AS EXISTING

Scale: 1:50 1 2 3 4 5m

Date: JAN 2011 Drawn: MT No: 1911-P-02 Rev:

This drawing is not to be scaled All dimensions to be checked on site