


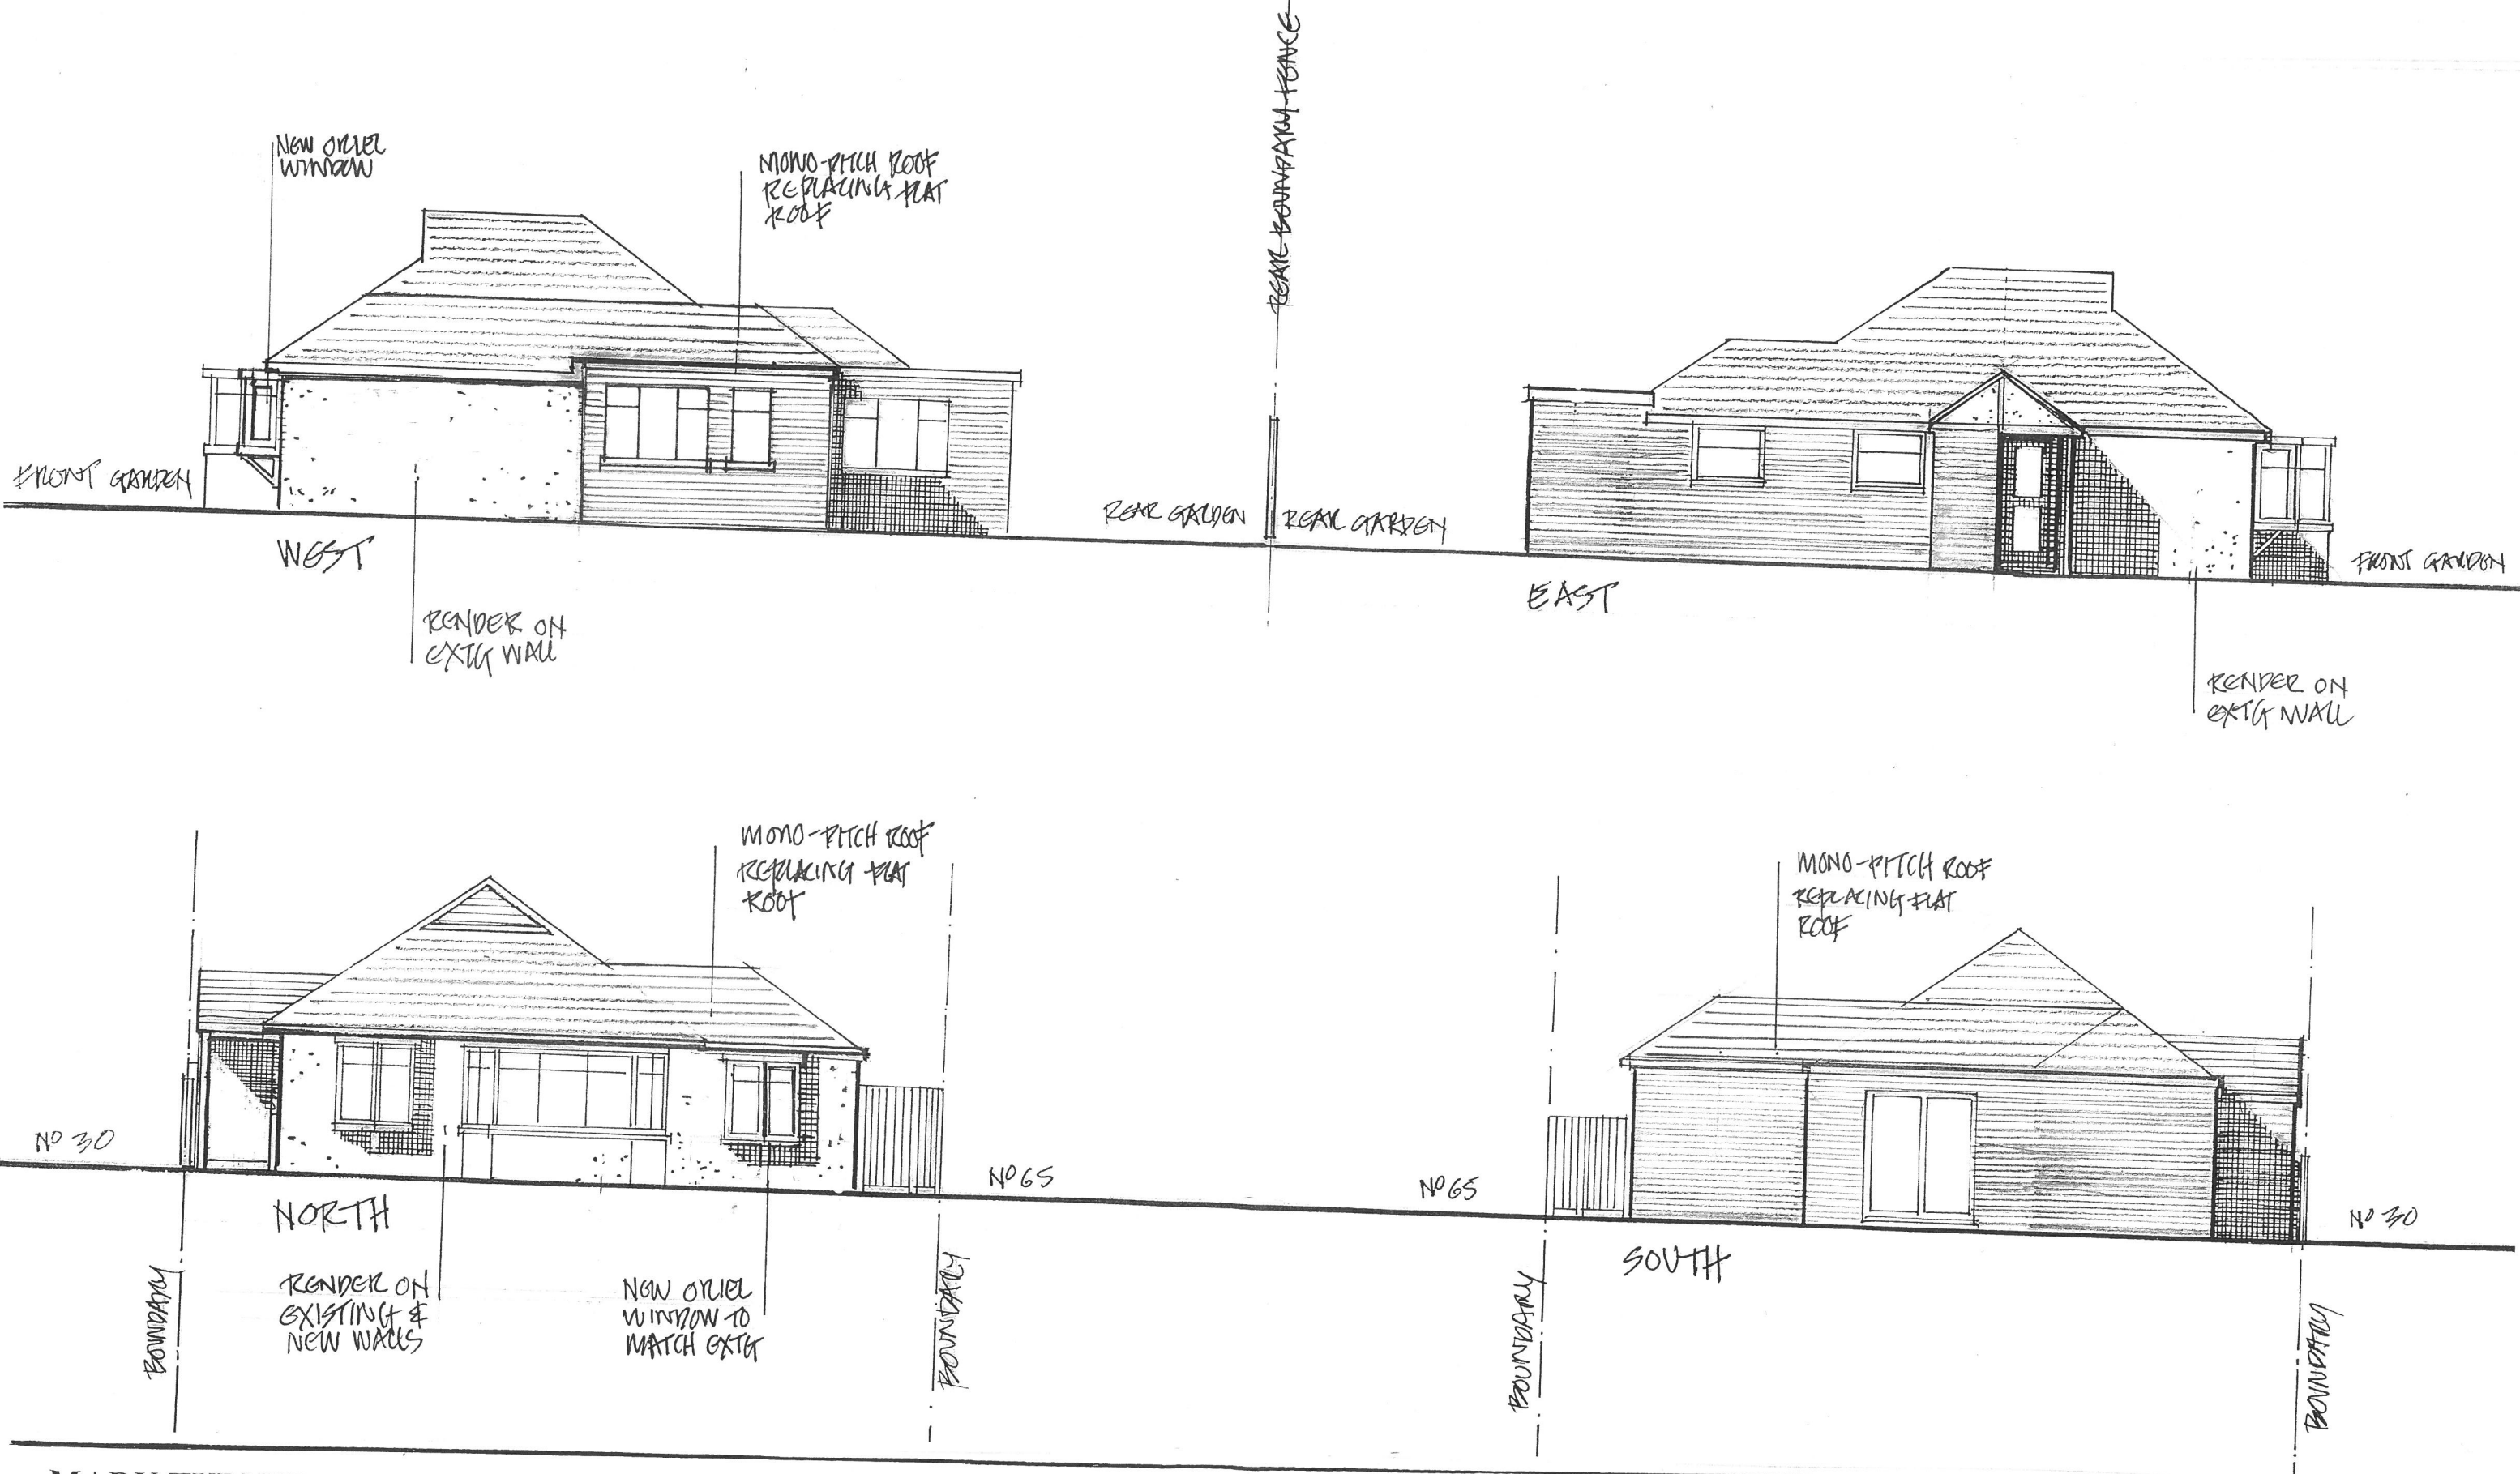

MARK TURNER DIP ARCH. RIBA

69 NOAHS ARK LANE
LINDFIELD
WEST SUSSEX RH16 2LU

E. turnerdesignstudio.turner@gmail.com M. 07776 303378

RWA 1/2/19 WEST ELEVATION ADJUSTED

This drawing is not to be scaled All dimensions to be checked on site

Project: 28 THE CRESCENT, RUSTINGTON, BN16 2PF
Drawing: PROPOSED ELEVATIONS
Scale: 1:100 1 2 3 4 5 M
Date: JAN 2019 Drawn: MT No: 1911-P-05 Rev: A