



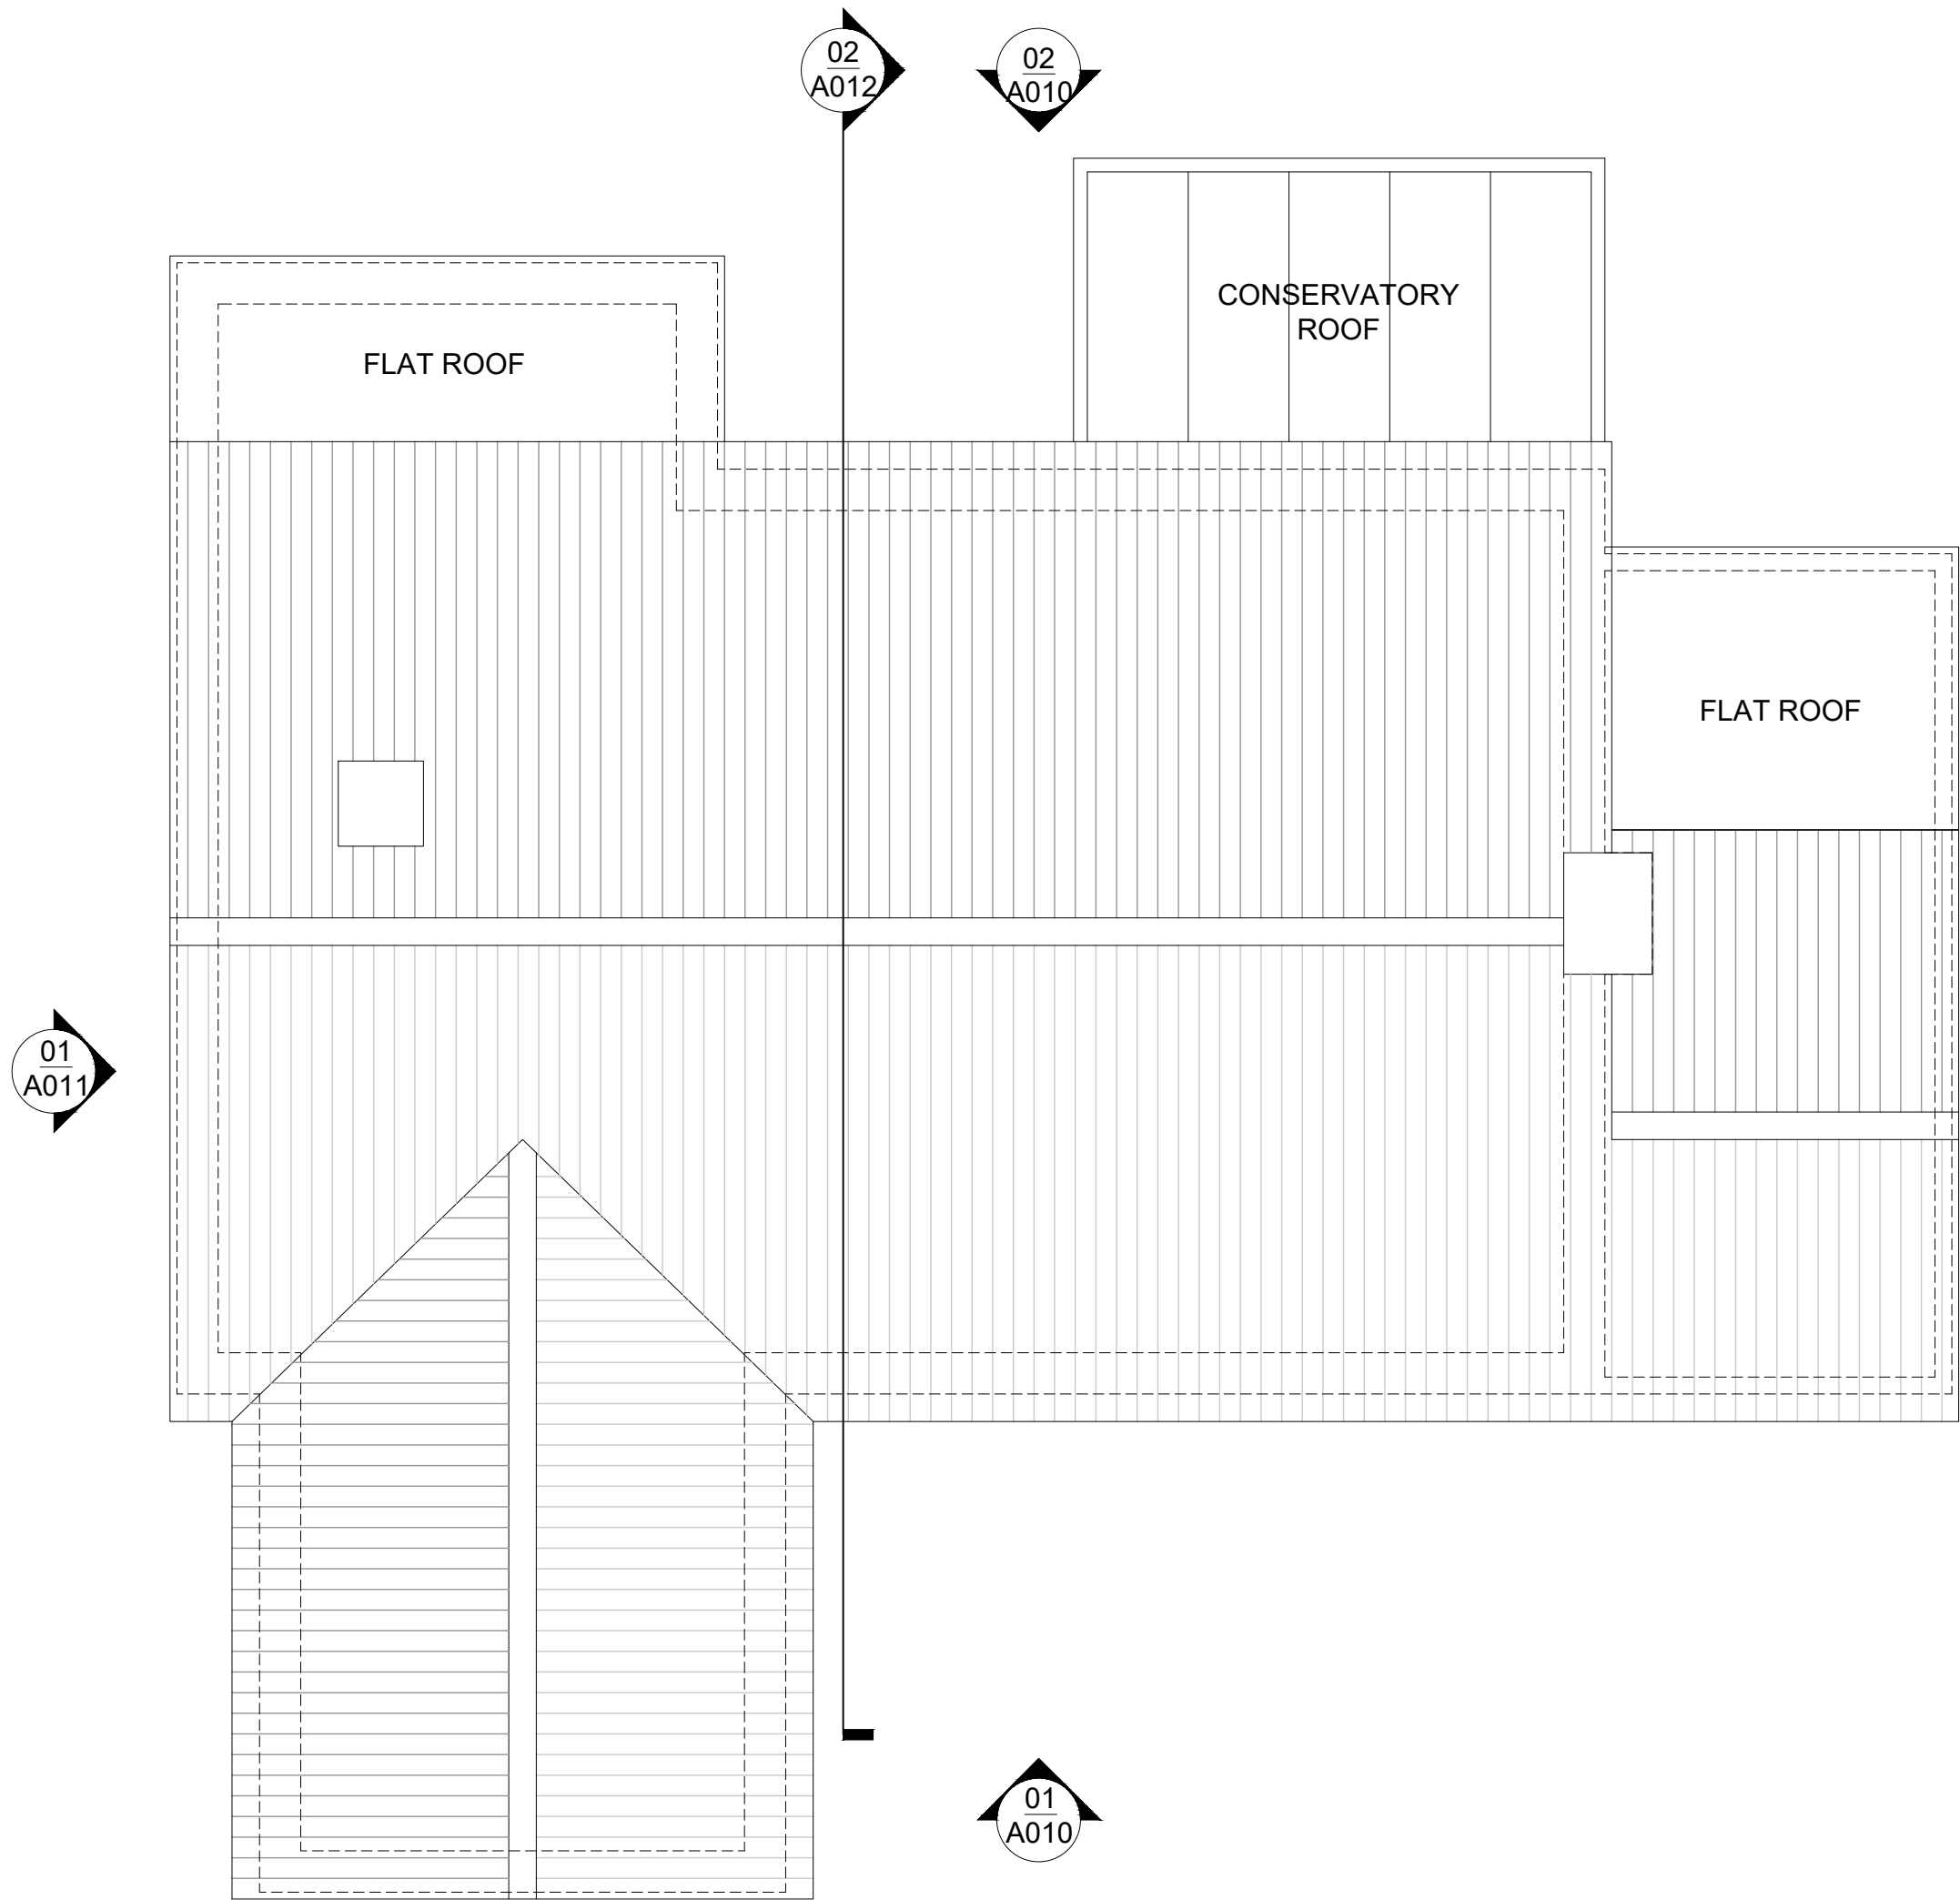

rob smith | design

email: rob_smith100@hotmail.co.uk
mobile: 07716099719
Do not scale for construction purposes. All areas have been measured from current drawin
They may vary because of (eg) survey, design development, construction tolerances, stati
requirements or re-definition of the areas to be measured.

 

Existing Roof Plan
3 Dolphin Way, Rustington
Client: Williams
Drawing No: A002
Date: Nov 19
Scale @ A3: 1:50
Status: Preliminary
Revision: P2