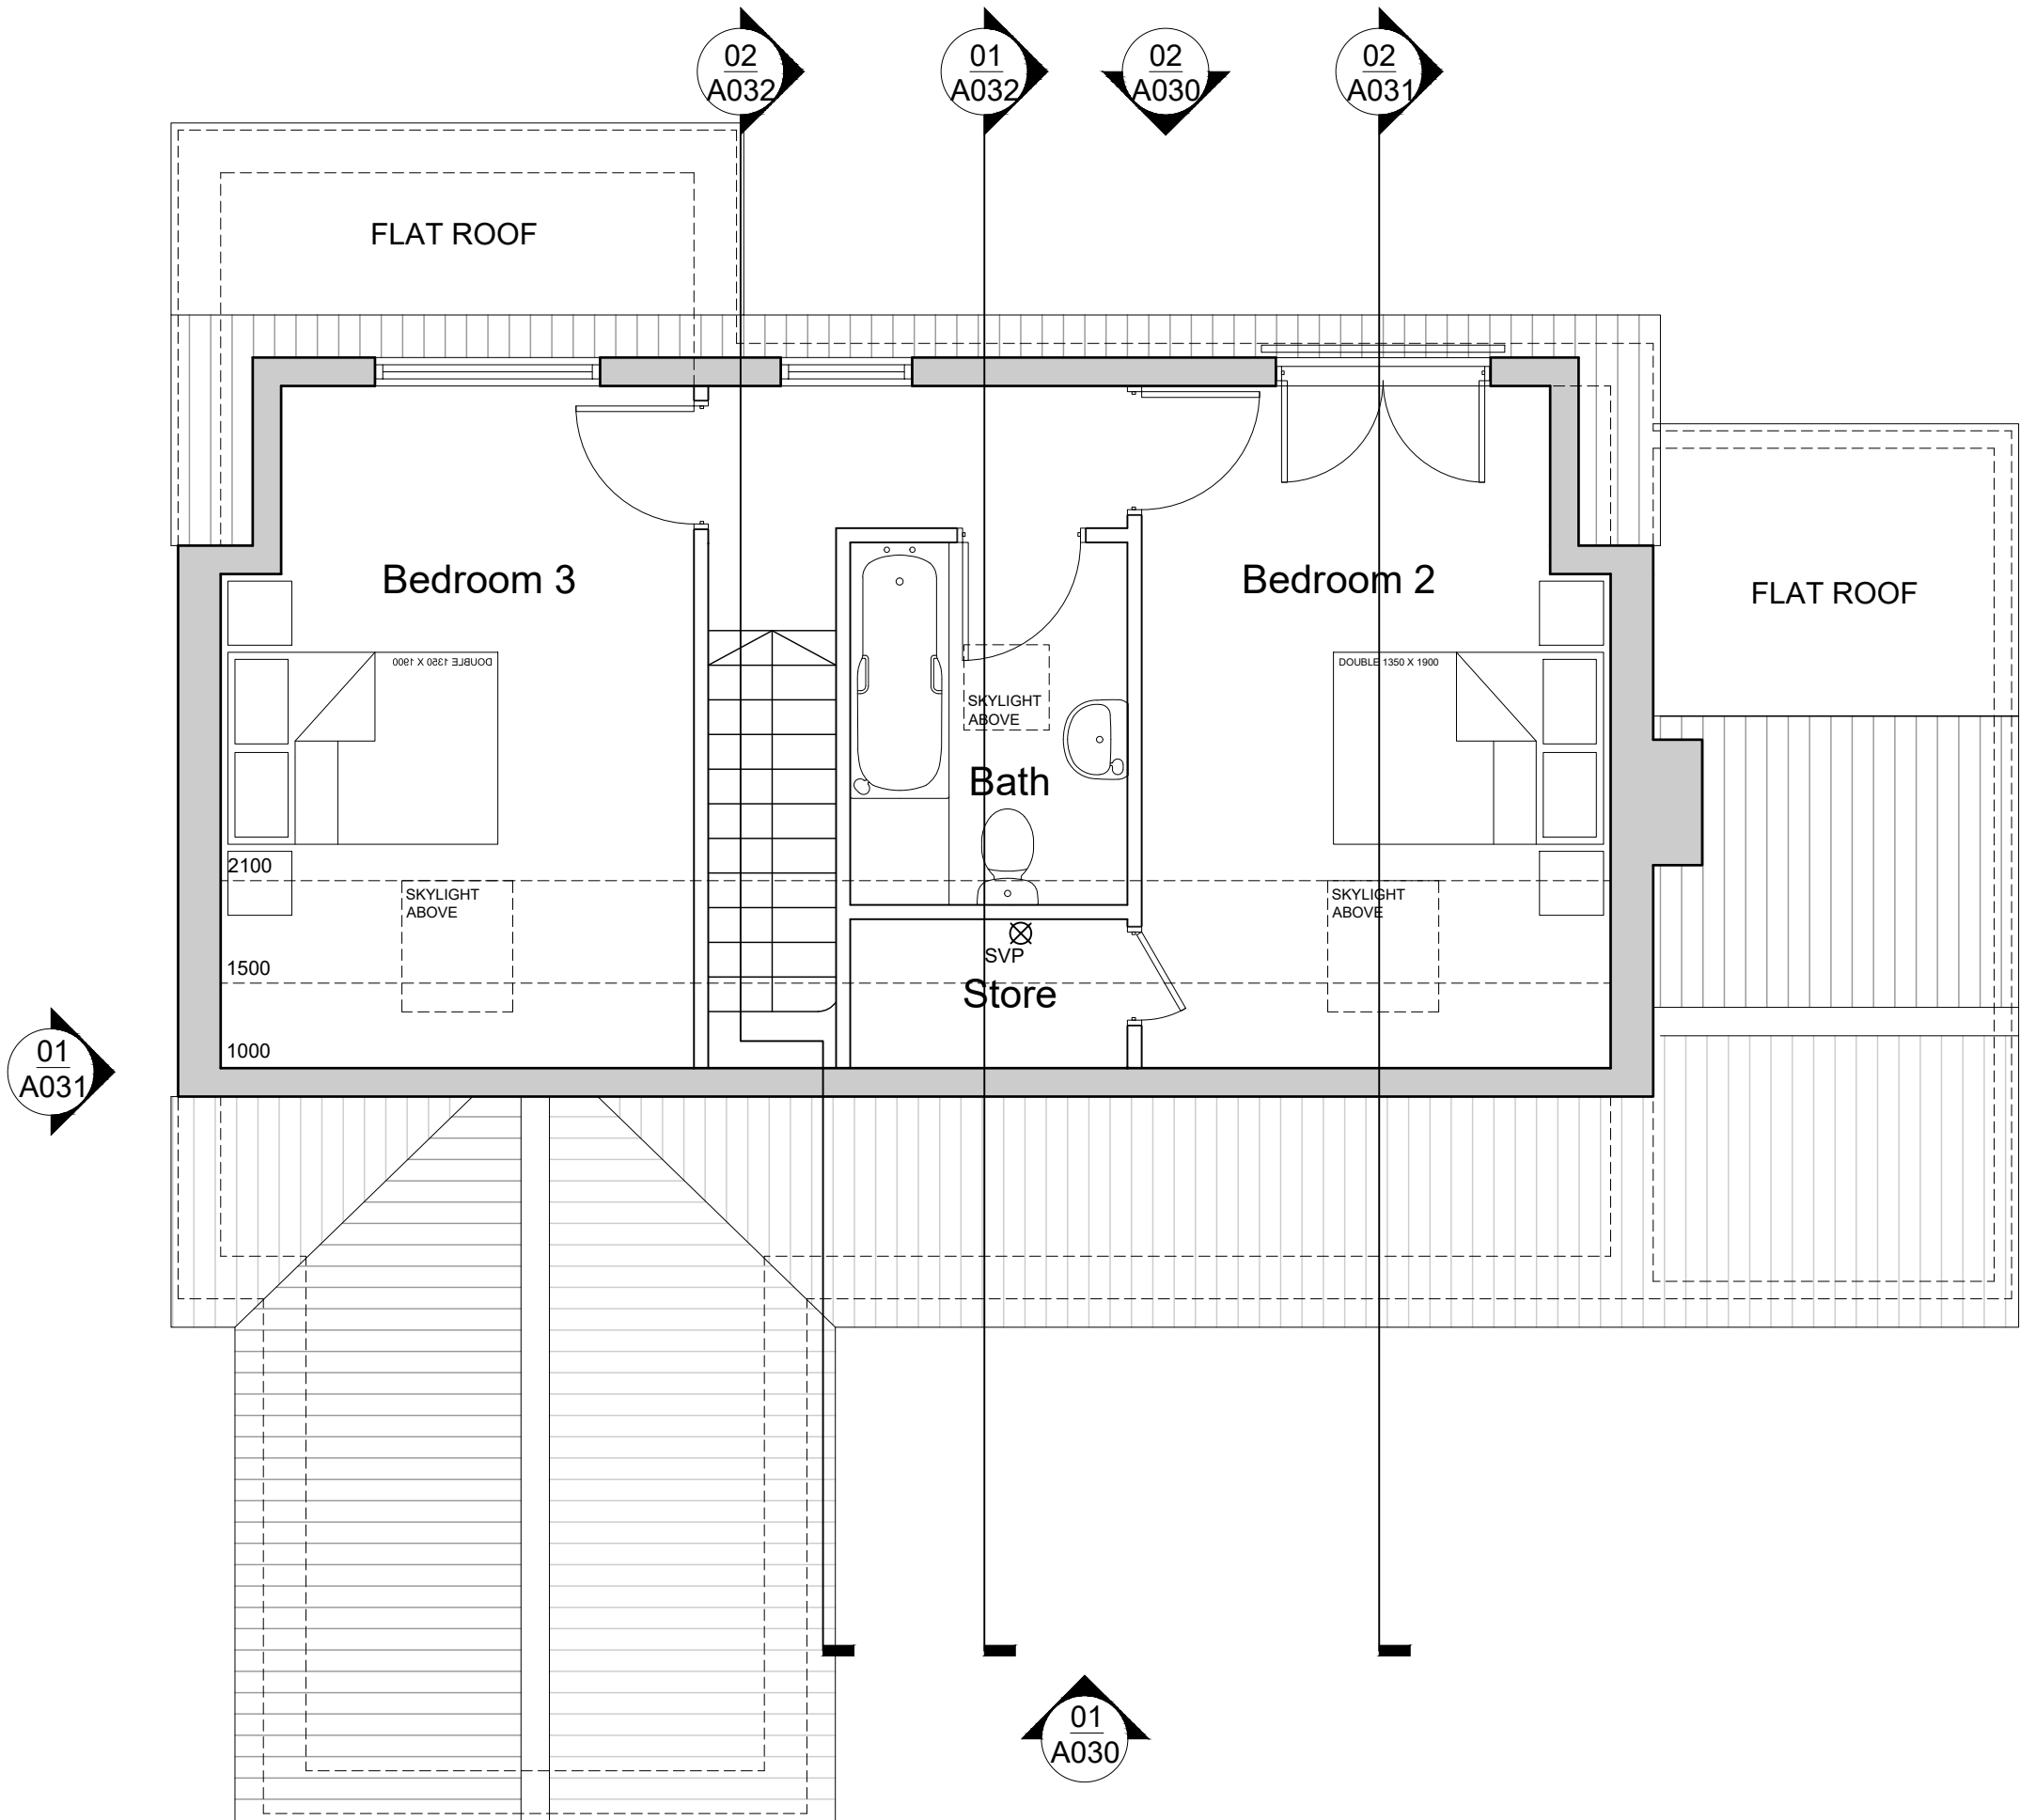


Proposed First Floor Plan
3 Dolphin Way, Rustington

Client:	Williams	Scale @ A3:	1:50
Drawing No:	A021	Status:	Preliminary
Date:	Nov 19	Revision:	P4