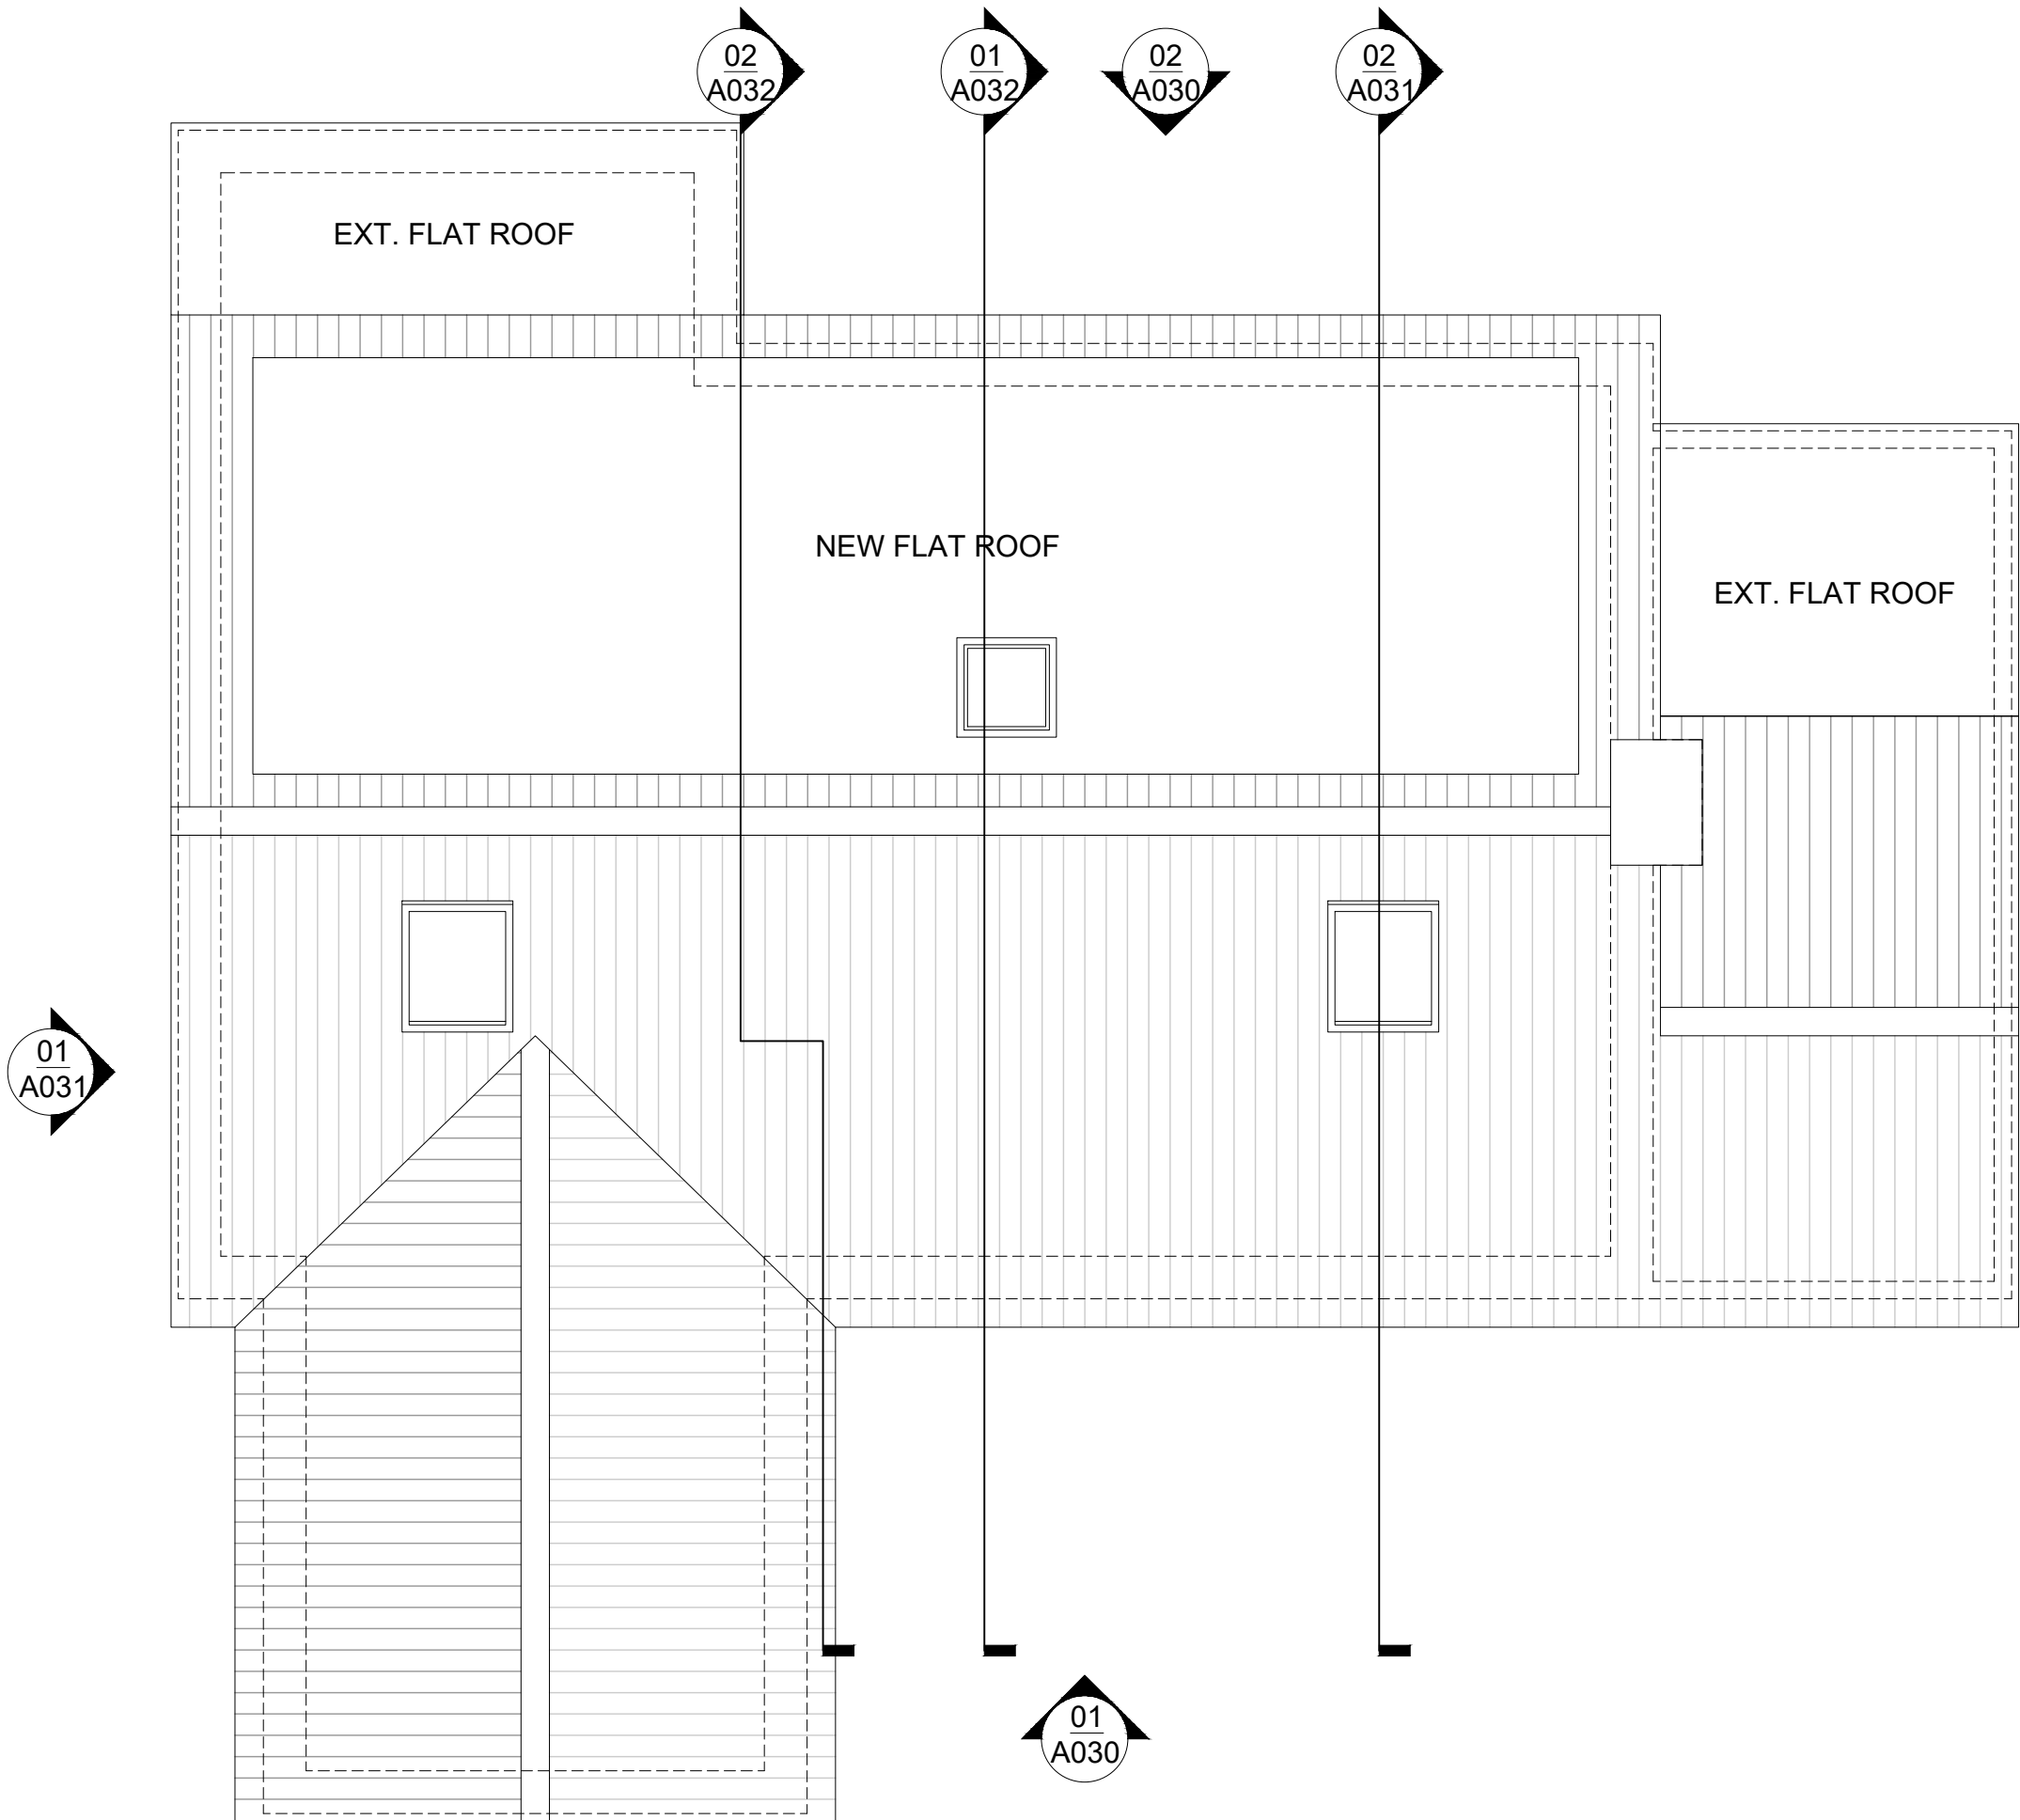


Proposed Roof Plan 3 Dolphin Way, Rustington

Client:	Williams	Scale @ A3:	1:50
Drawing No:	A022	Status:	Preliminary
Date:	Nov 19	Revision:	P4