



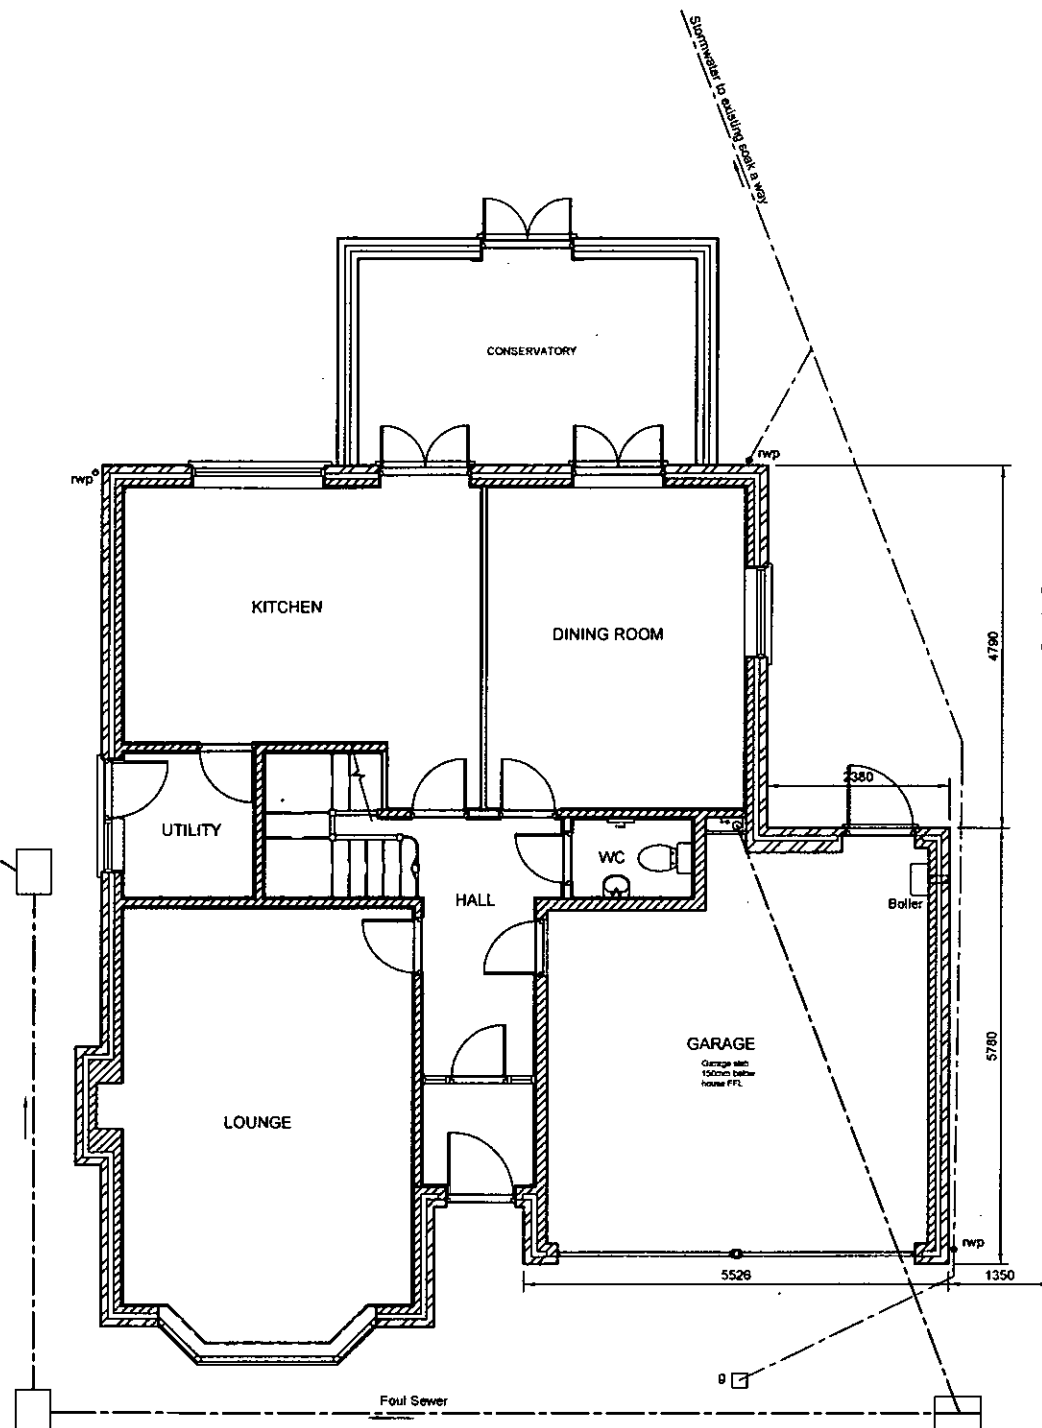


EXISTING GROUND FLOOR LAYOUT

Scale 1:50 @ A1 1:100 @ A3

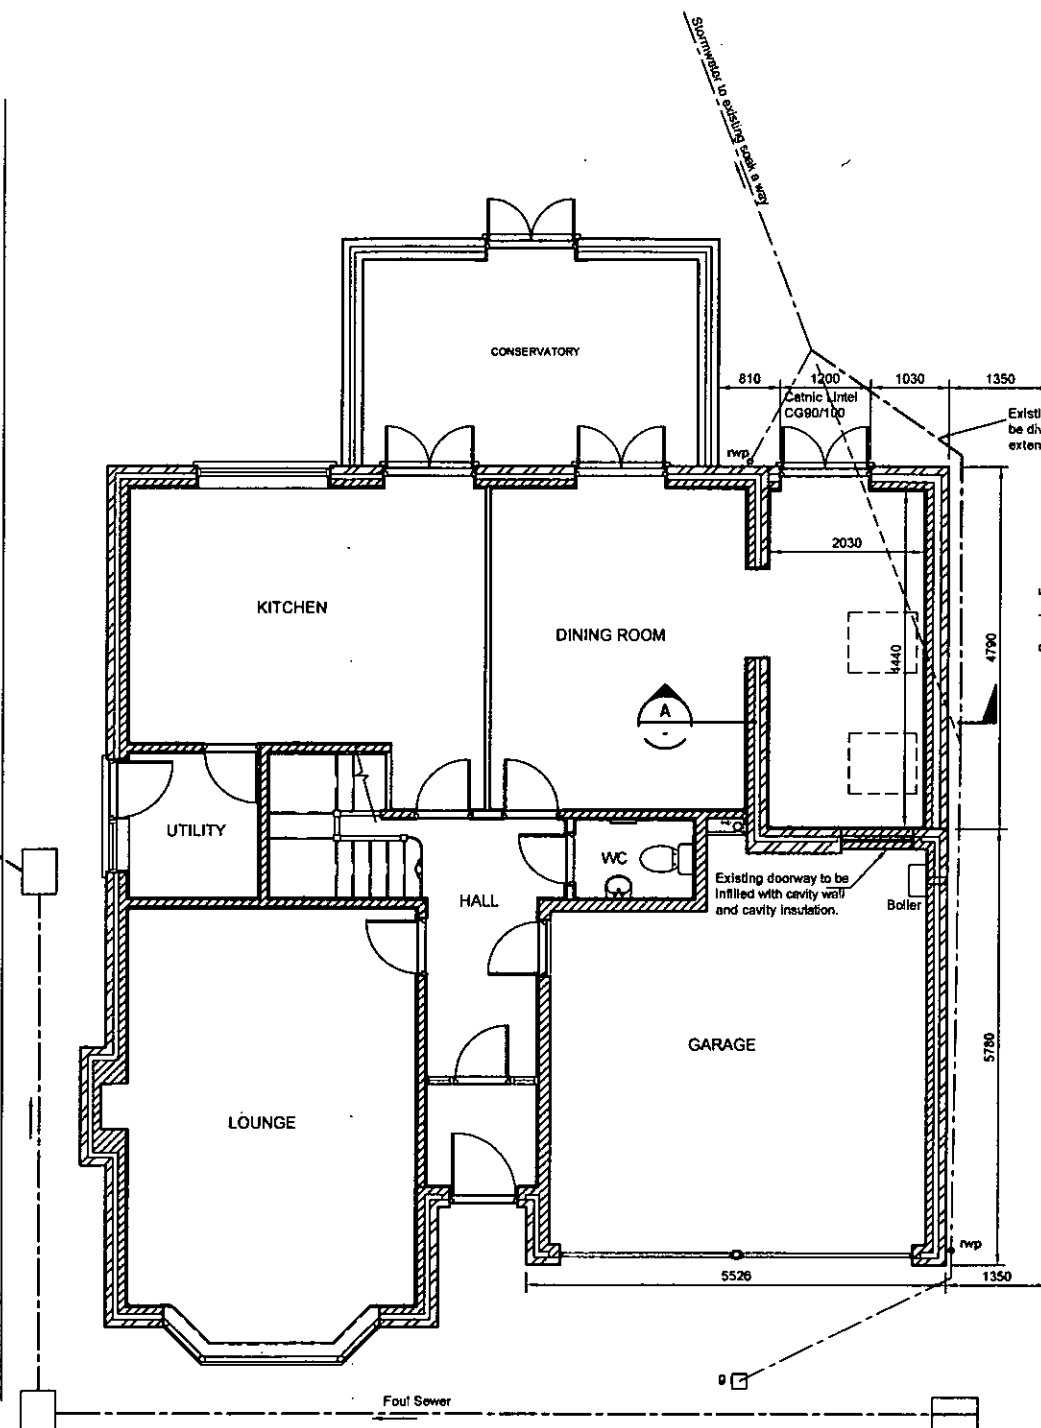

PROPOSED GROUND FLOOR LAYOUT

Scale 1:50 @ A1 1:100 @ A3

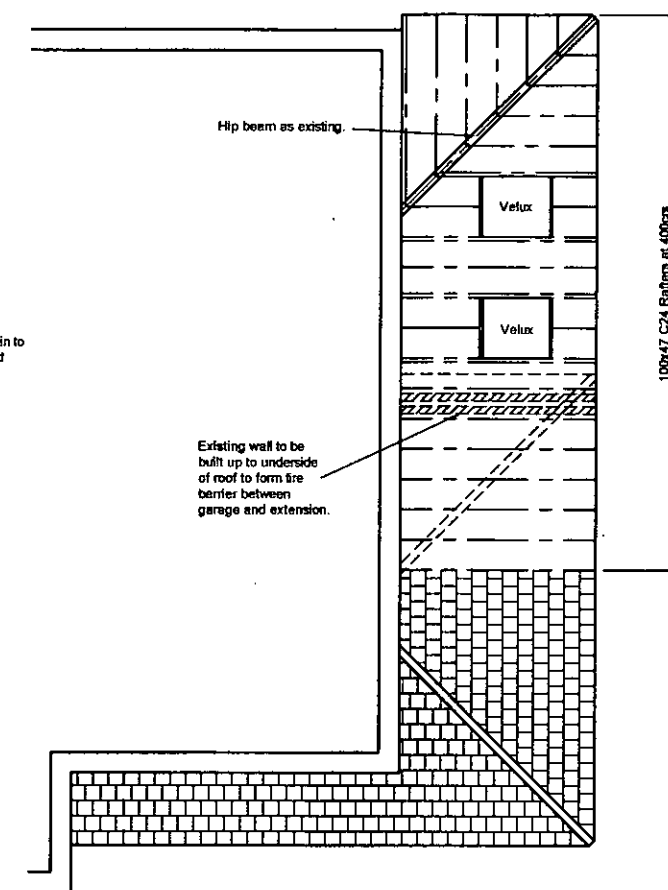

PROPOSED ROOF PLAN

Rev	Date	Revision
B		
A	June 2015	Issued for Certificate of Lawfulness
-	June 2015	Issued for Client Comments
Rev	Date	Revision
© copyright		
Graham Page Building Design Services		
35 Windsor Drive Rustington, West Sussex. BN16 3SW 01903 856072		
Client	Mr & Mrs G Sapsed	
Job Title	PROPOSED SINGLE STOREY SIDE EXTENSION 36 WINDSOR DRIVE RUSTINGTON BN16 3SW	
Drawing Title	PROPOSED LAYOUT	
Scale	AS SHOWN @ A1	
Date	12-08-15	Drawn by G.A.PAGE
Org No.	589.15 / 02	A

